

Crown copyright and database rights (2021) OS (100063368)

Title
Site Location Plan

Address
Rochdale Road, Manchester, M9 5BJ

Client


Job No. 19269
Issued 02/04/24

Scale
1:1250 @ A3


Key
1. Site Boundary

All information is to be checked on site for accuracy and fit. Only drawings with WD status with the most recent revision are to be used for construction.

0 20m 40m 100m

 

Crown copyright and database rights (2021) OS (100063368)

 

Title
Existing Site Plan

Address
Rochdale Road, Manchester, M9 5BJ

Client

Job No.
19269



Issued
02/04/24

Scale
1:500 @ A3


Key

- 1. Site Boundary
- 2. Existing Advertising Panel to be Removed

All information is to be checked on site for accuracy and fit. Only drawings with WD status with the most recent revision are to be used for construction.

 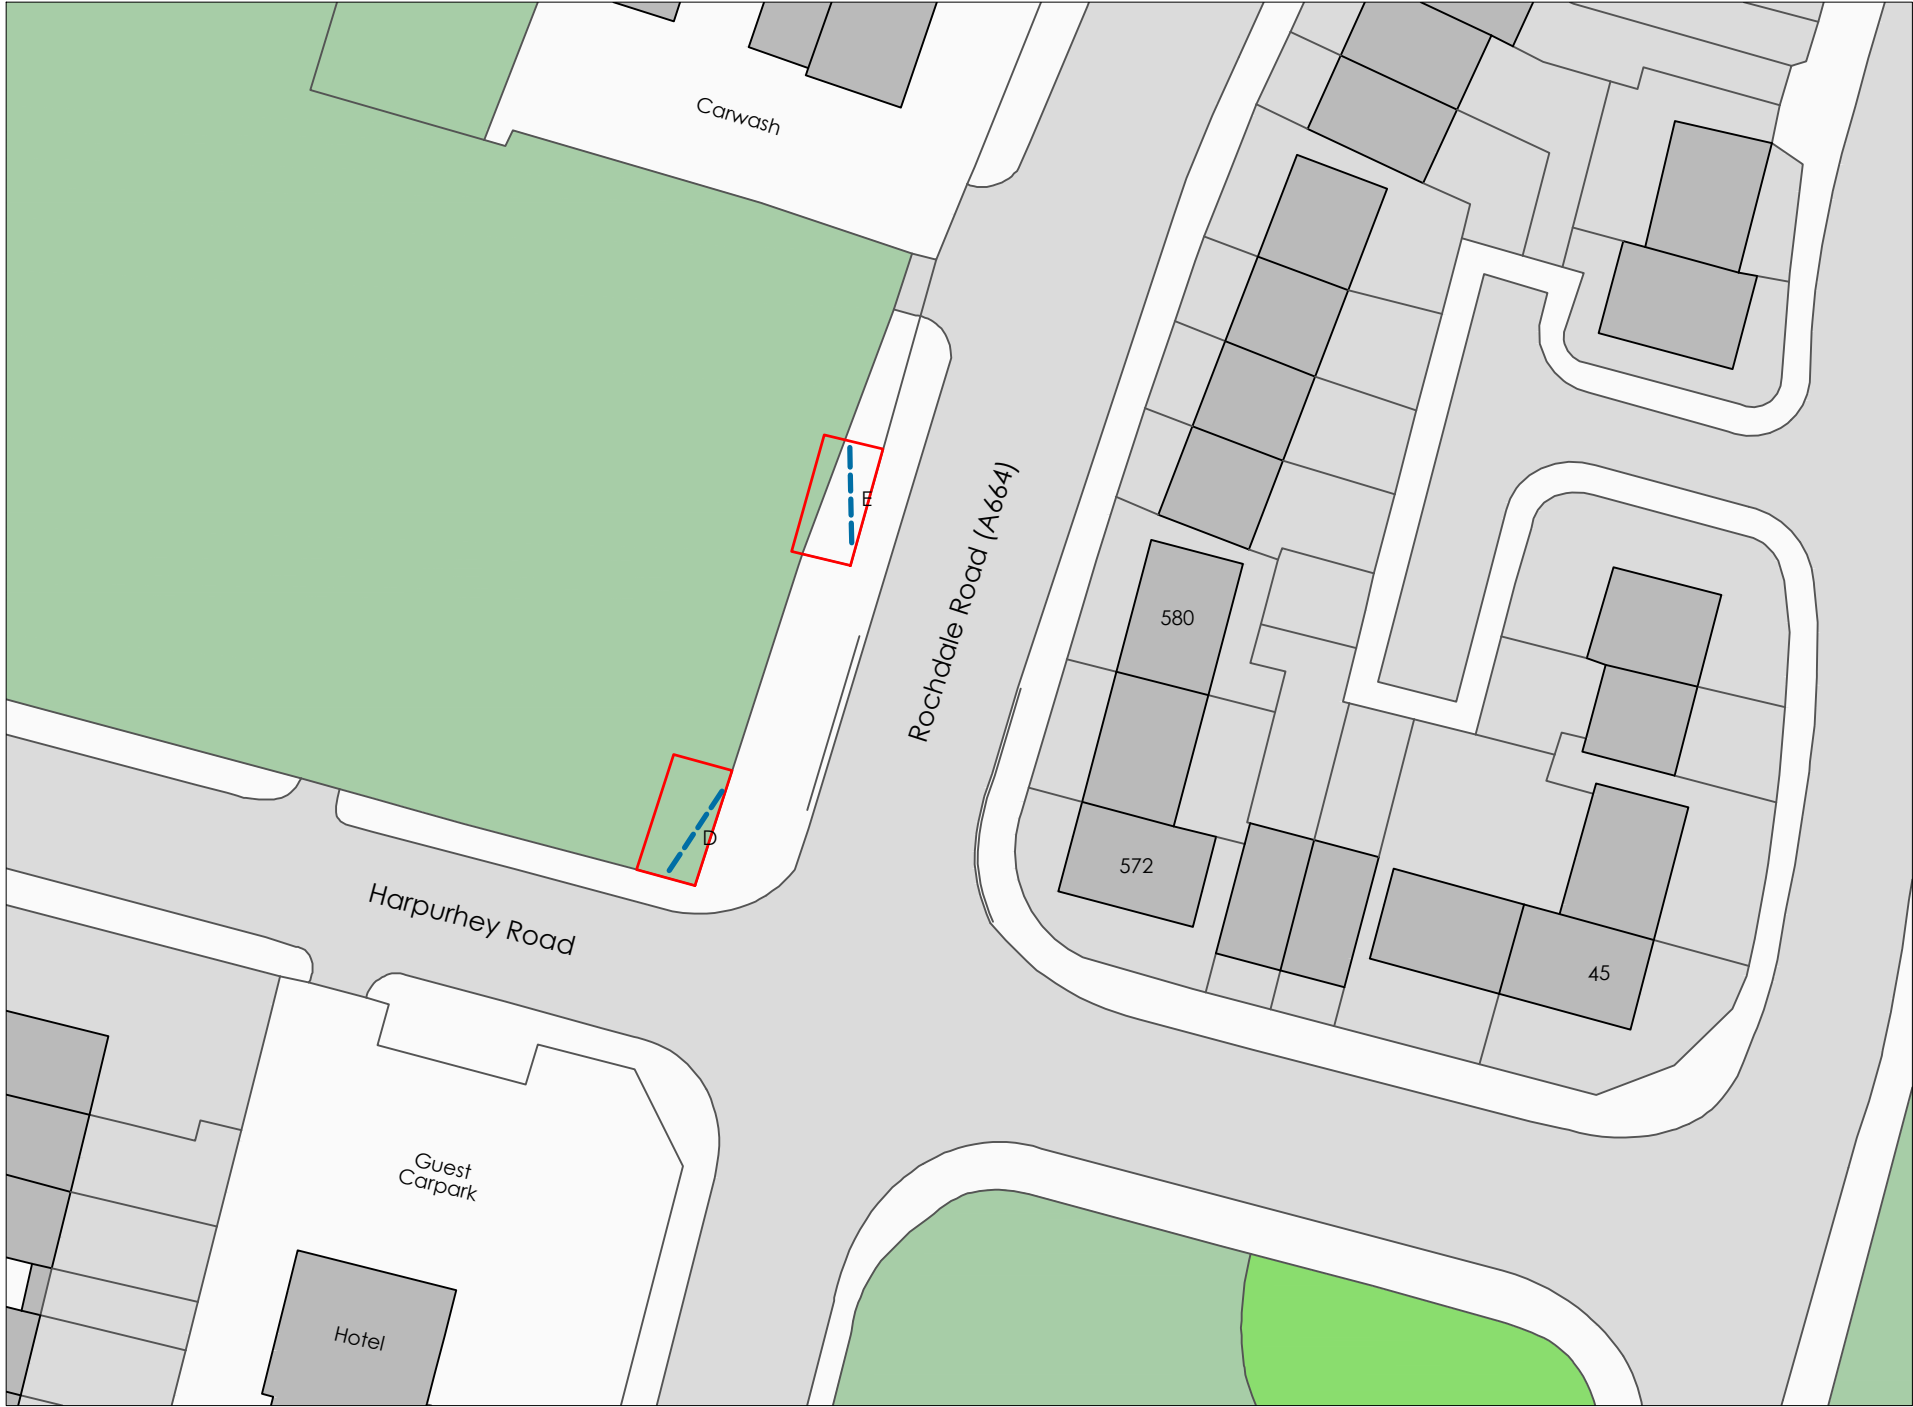

Crown copyright and database rights (2021) OS (100063368)

 

Title
Proposed Site Plan

Address
Rochdale Road, Manchester, M9 5BJ

Client

Job No. 19269
Issued 02/04/24


Scale
1:500 @ A3

Key
1. Site Boundary
2. Proposed Digital Display


All information is to be checked on site for accuracy and fit. Only drawings with WD status with the most recent revision are to be used for construction.




Front Panel A

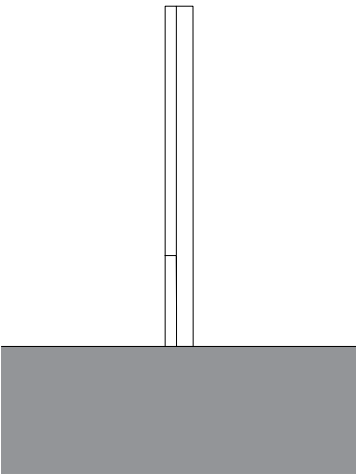

Side
Existing

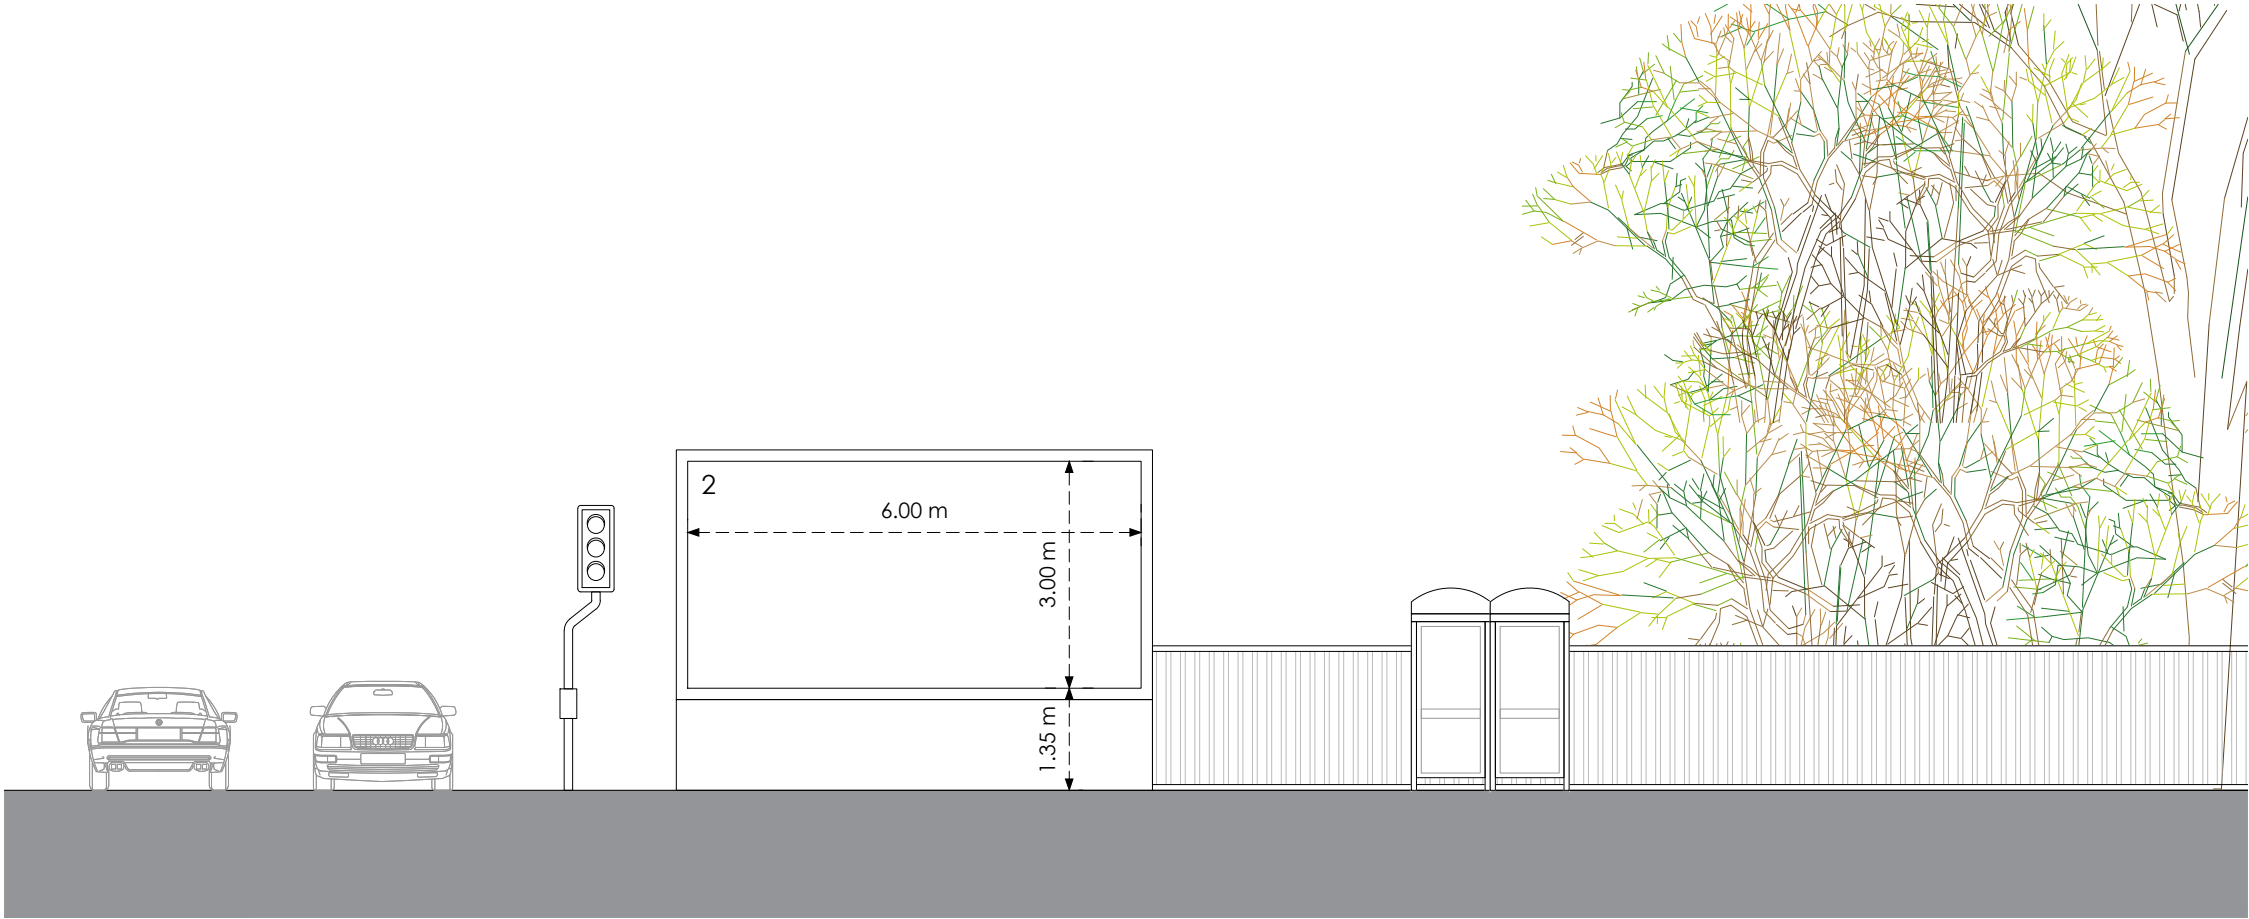

Front Panel D

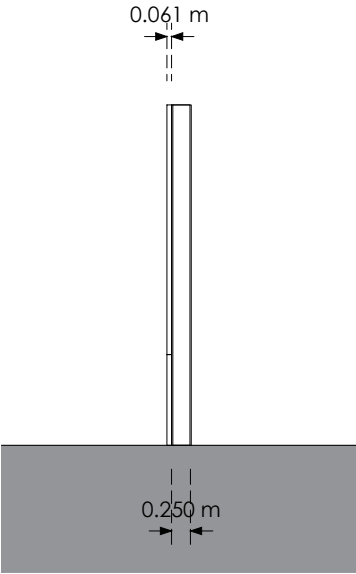


Side
Proposed


0 4m 8m

Title Existing and Proposed Elevations	
Address Rochdale Road, Manchester, M9 5BJ	
Client	
Job No. 19269	Issued 02/04/24
Scale 1:100 @ A3	
Key 1. Existing Advertising Panel 2. Proposed Digital Display	


All information is to be checked on site for accuracy and fit. Only drawings with WD status with the most recent revision are to be used for construction.

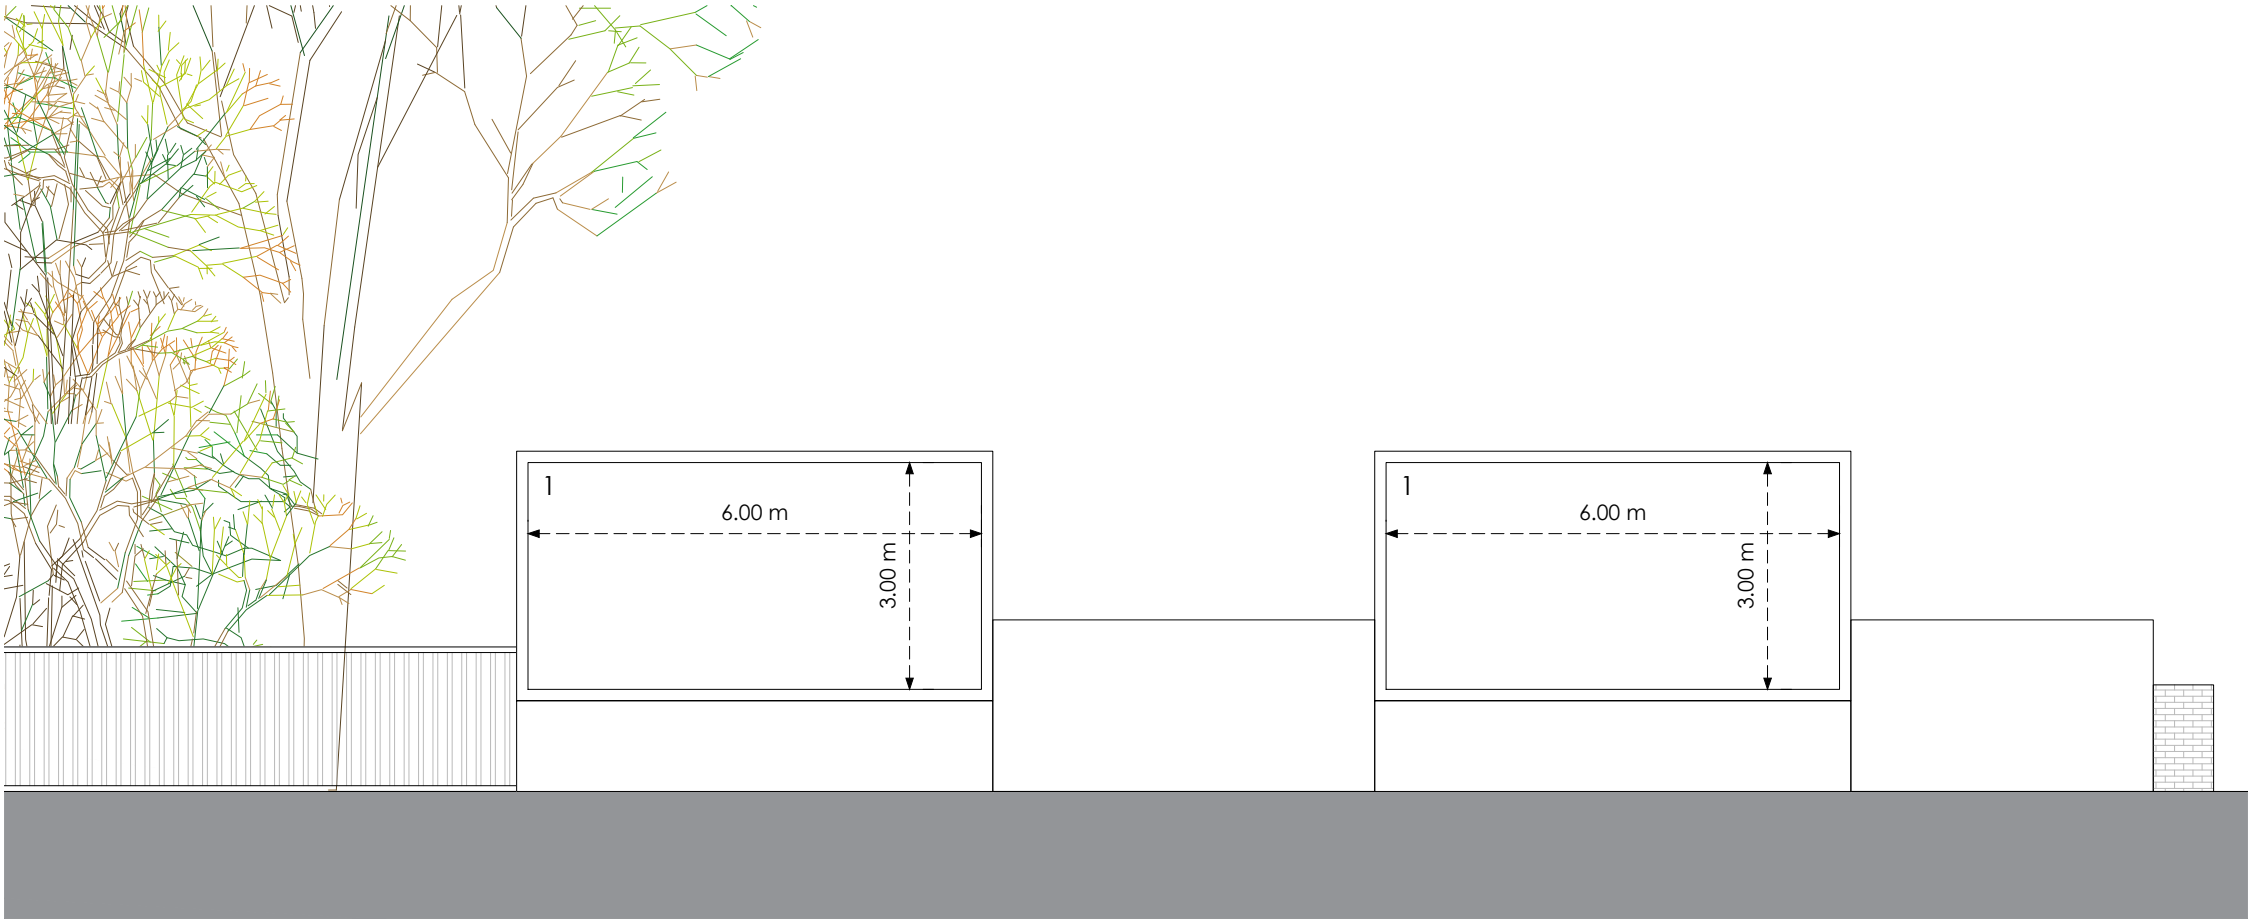


Front Panels B&C

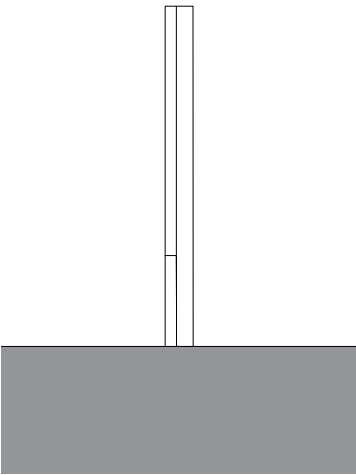

Side
Existing

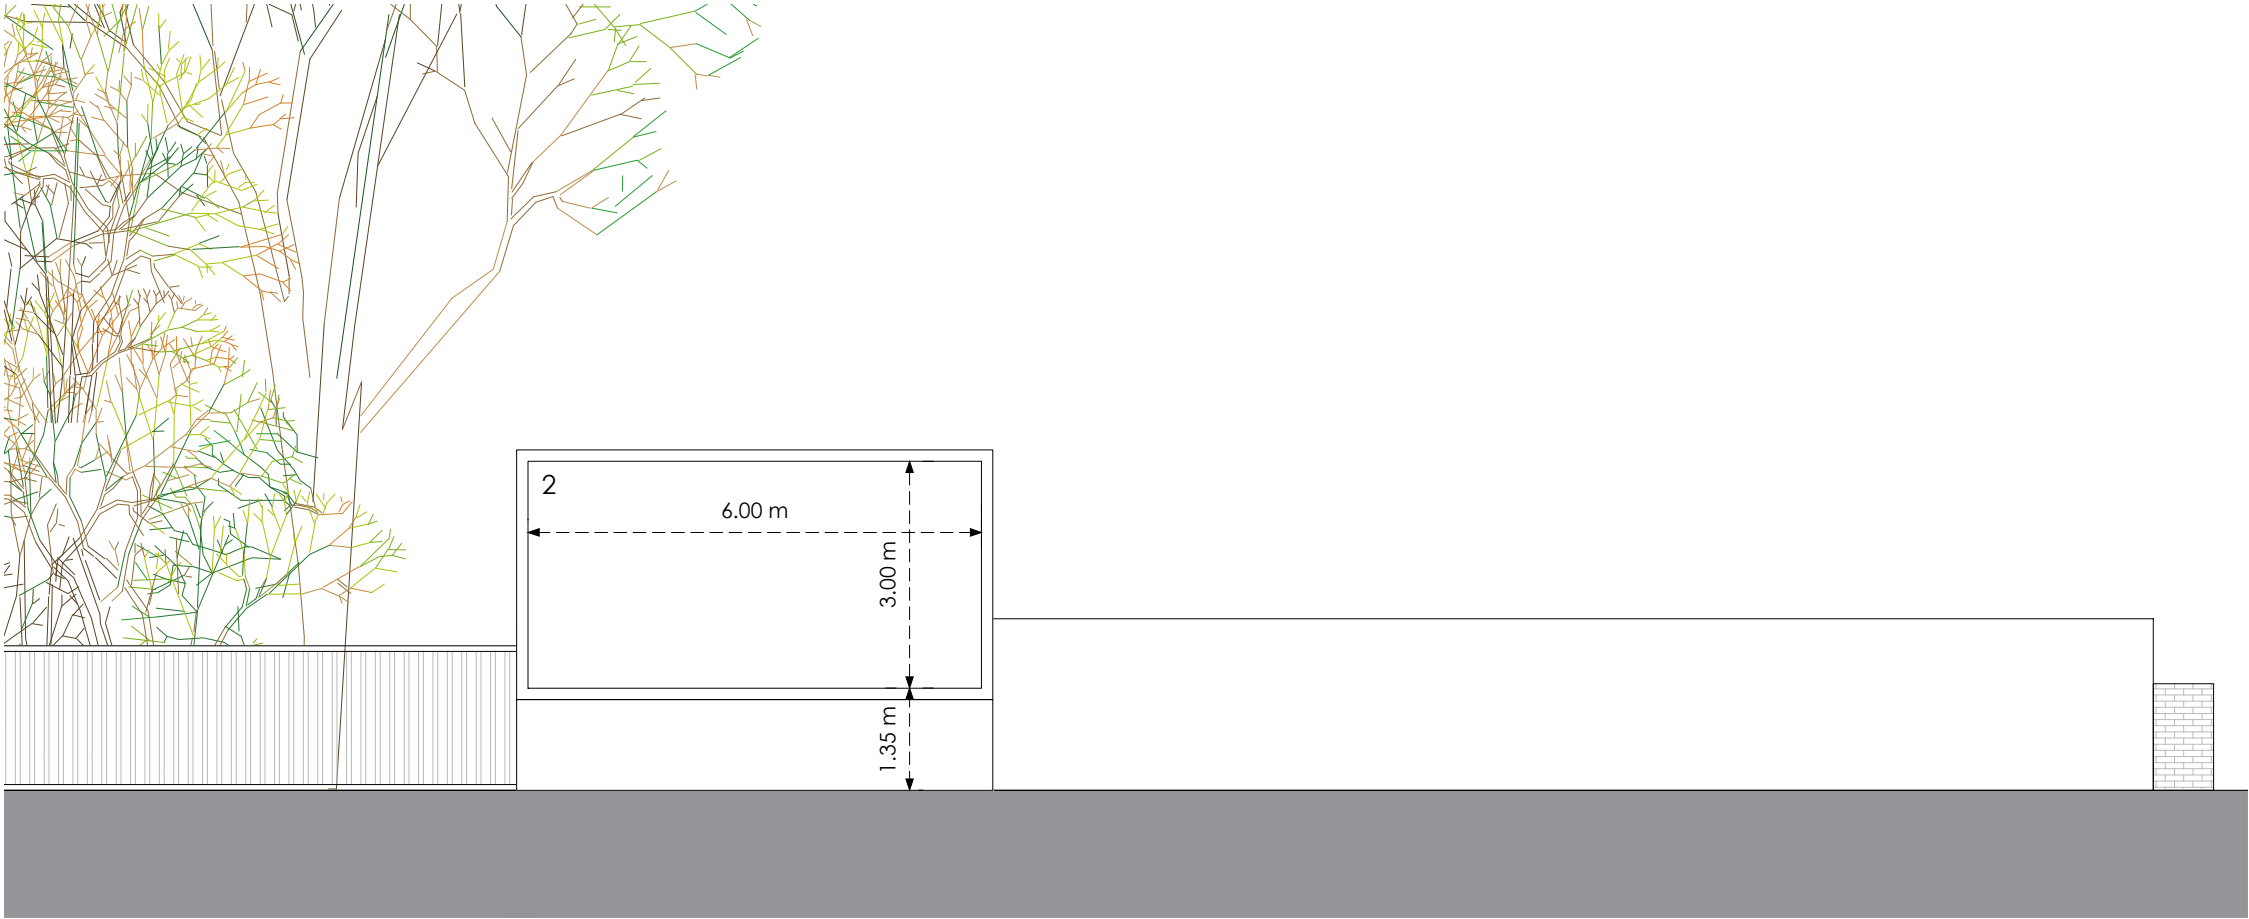

Front Panel E

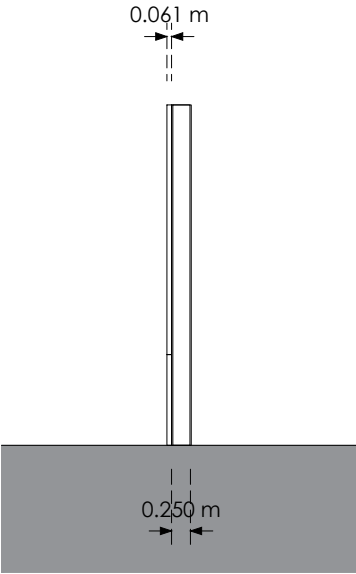

Side
Proposed

0 4m 8m

Title
Existing and Proposed Elevations

Address
Rochdale Road, Manchester, M9 5BJ

Client

Job No. 19269 **Issued** 02/04/24

Scale
1:100 @ A3

Key
1. Existing Advertising Panel
2. Proposed Digital Display

All information is to be checked on site for accuracy and fit. Only drawings with WD status with the most recent revision are to be used for construction.