



EXISTING REAR ELEVATION

1 Tideswell Avenue
Manchester - M40 7WD
1:50@A3-MCEXPL01
Dimensions to be checked
on site by contractor

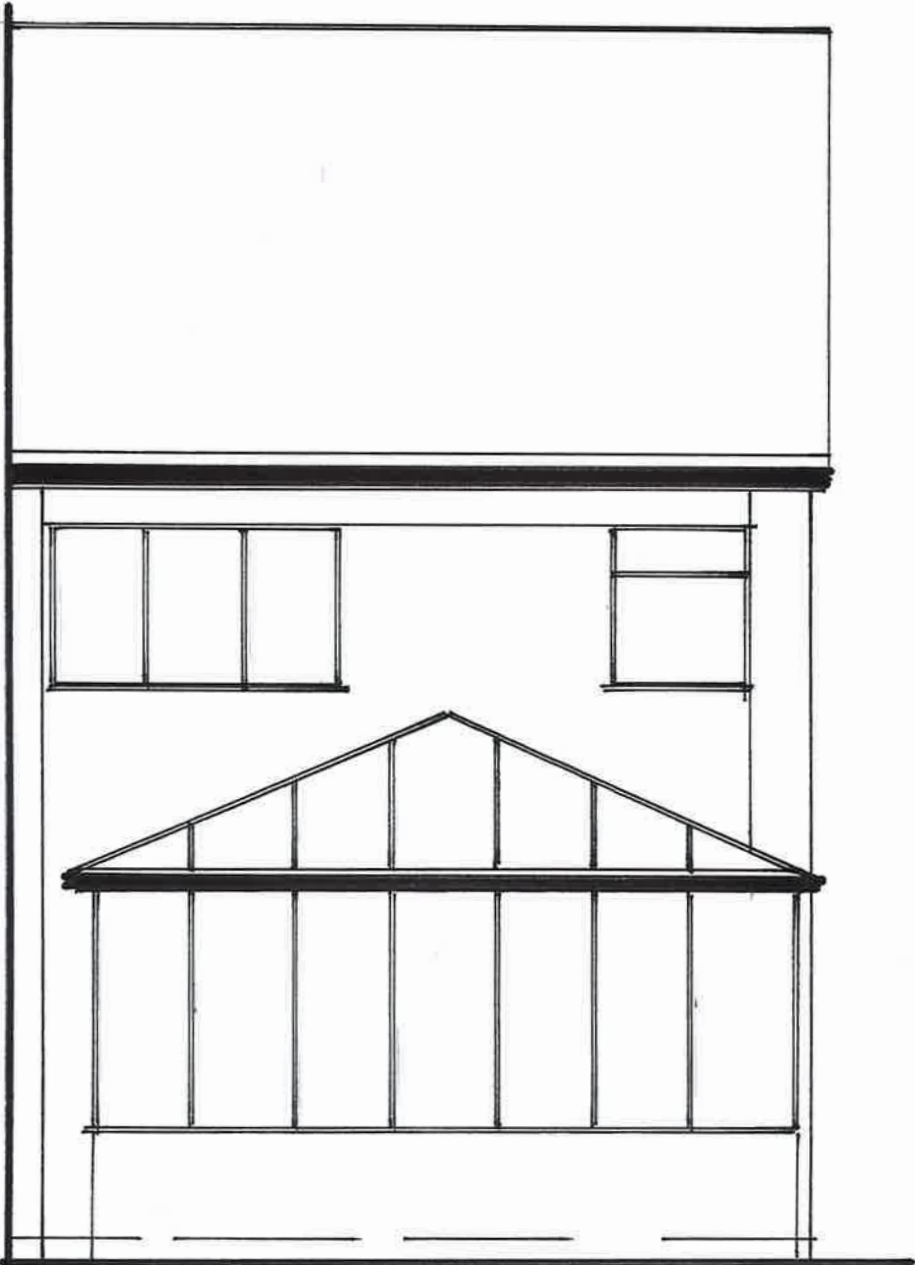


EXISTING FRONT ELEVATION

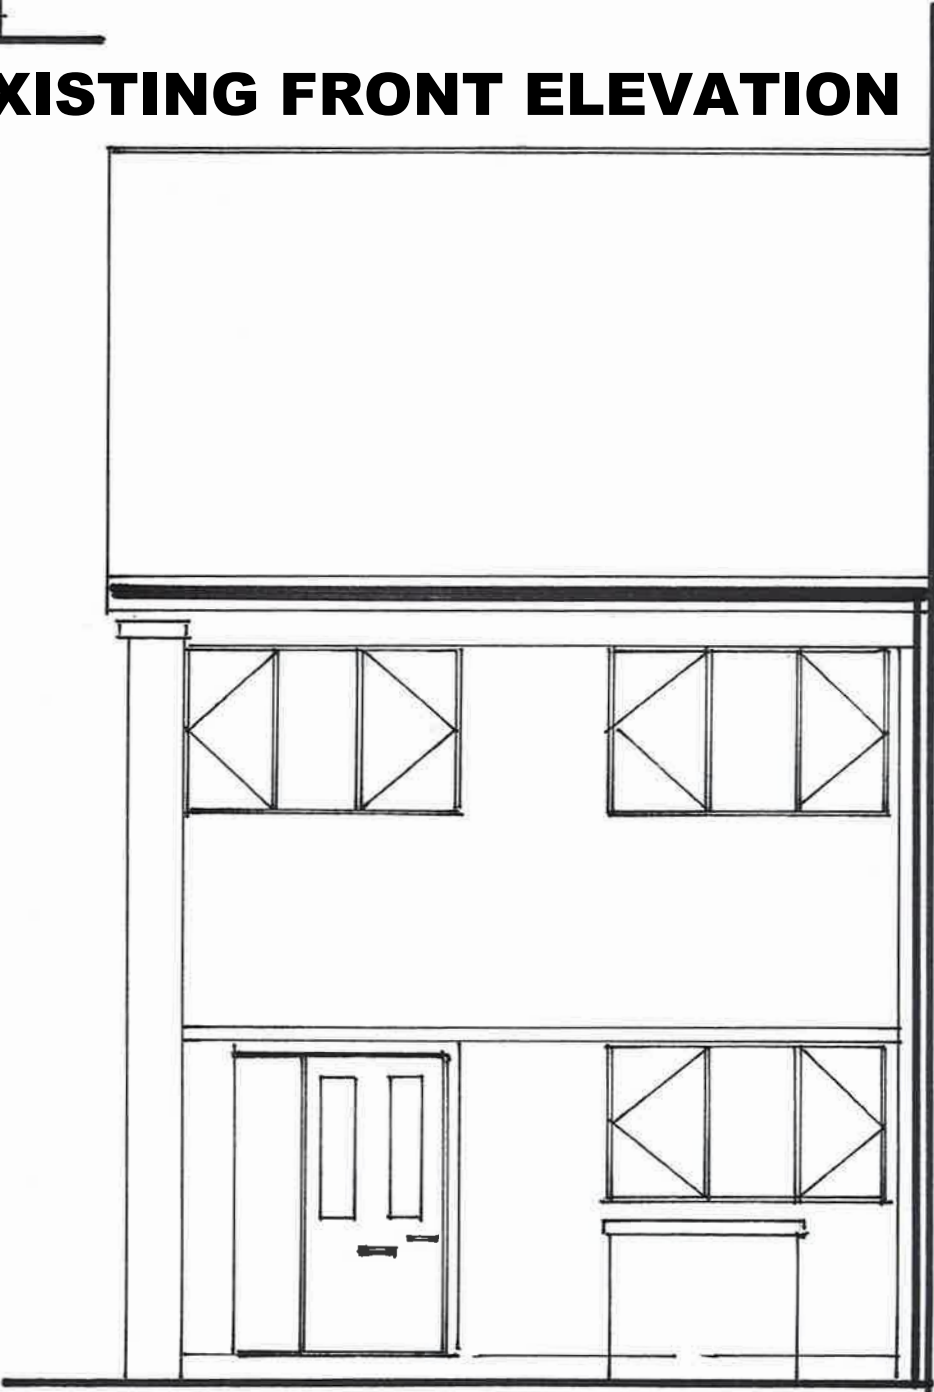

Condron Design Consultants Ltd
79 Ash Drive Wardley
condrondesignconsultants@
outlook.com
07734669651

EXISTING SIDE ELEVATION

1 Tideswell Avenue
Manchester - M40 7WD
1:50@A3-MCEXPL02
Dimensions to be checked
on site by contractor

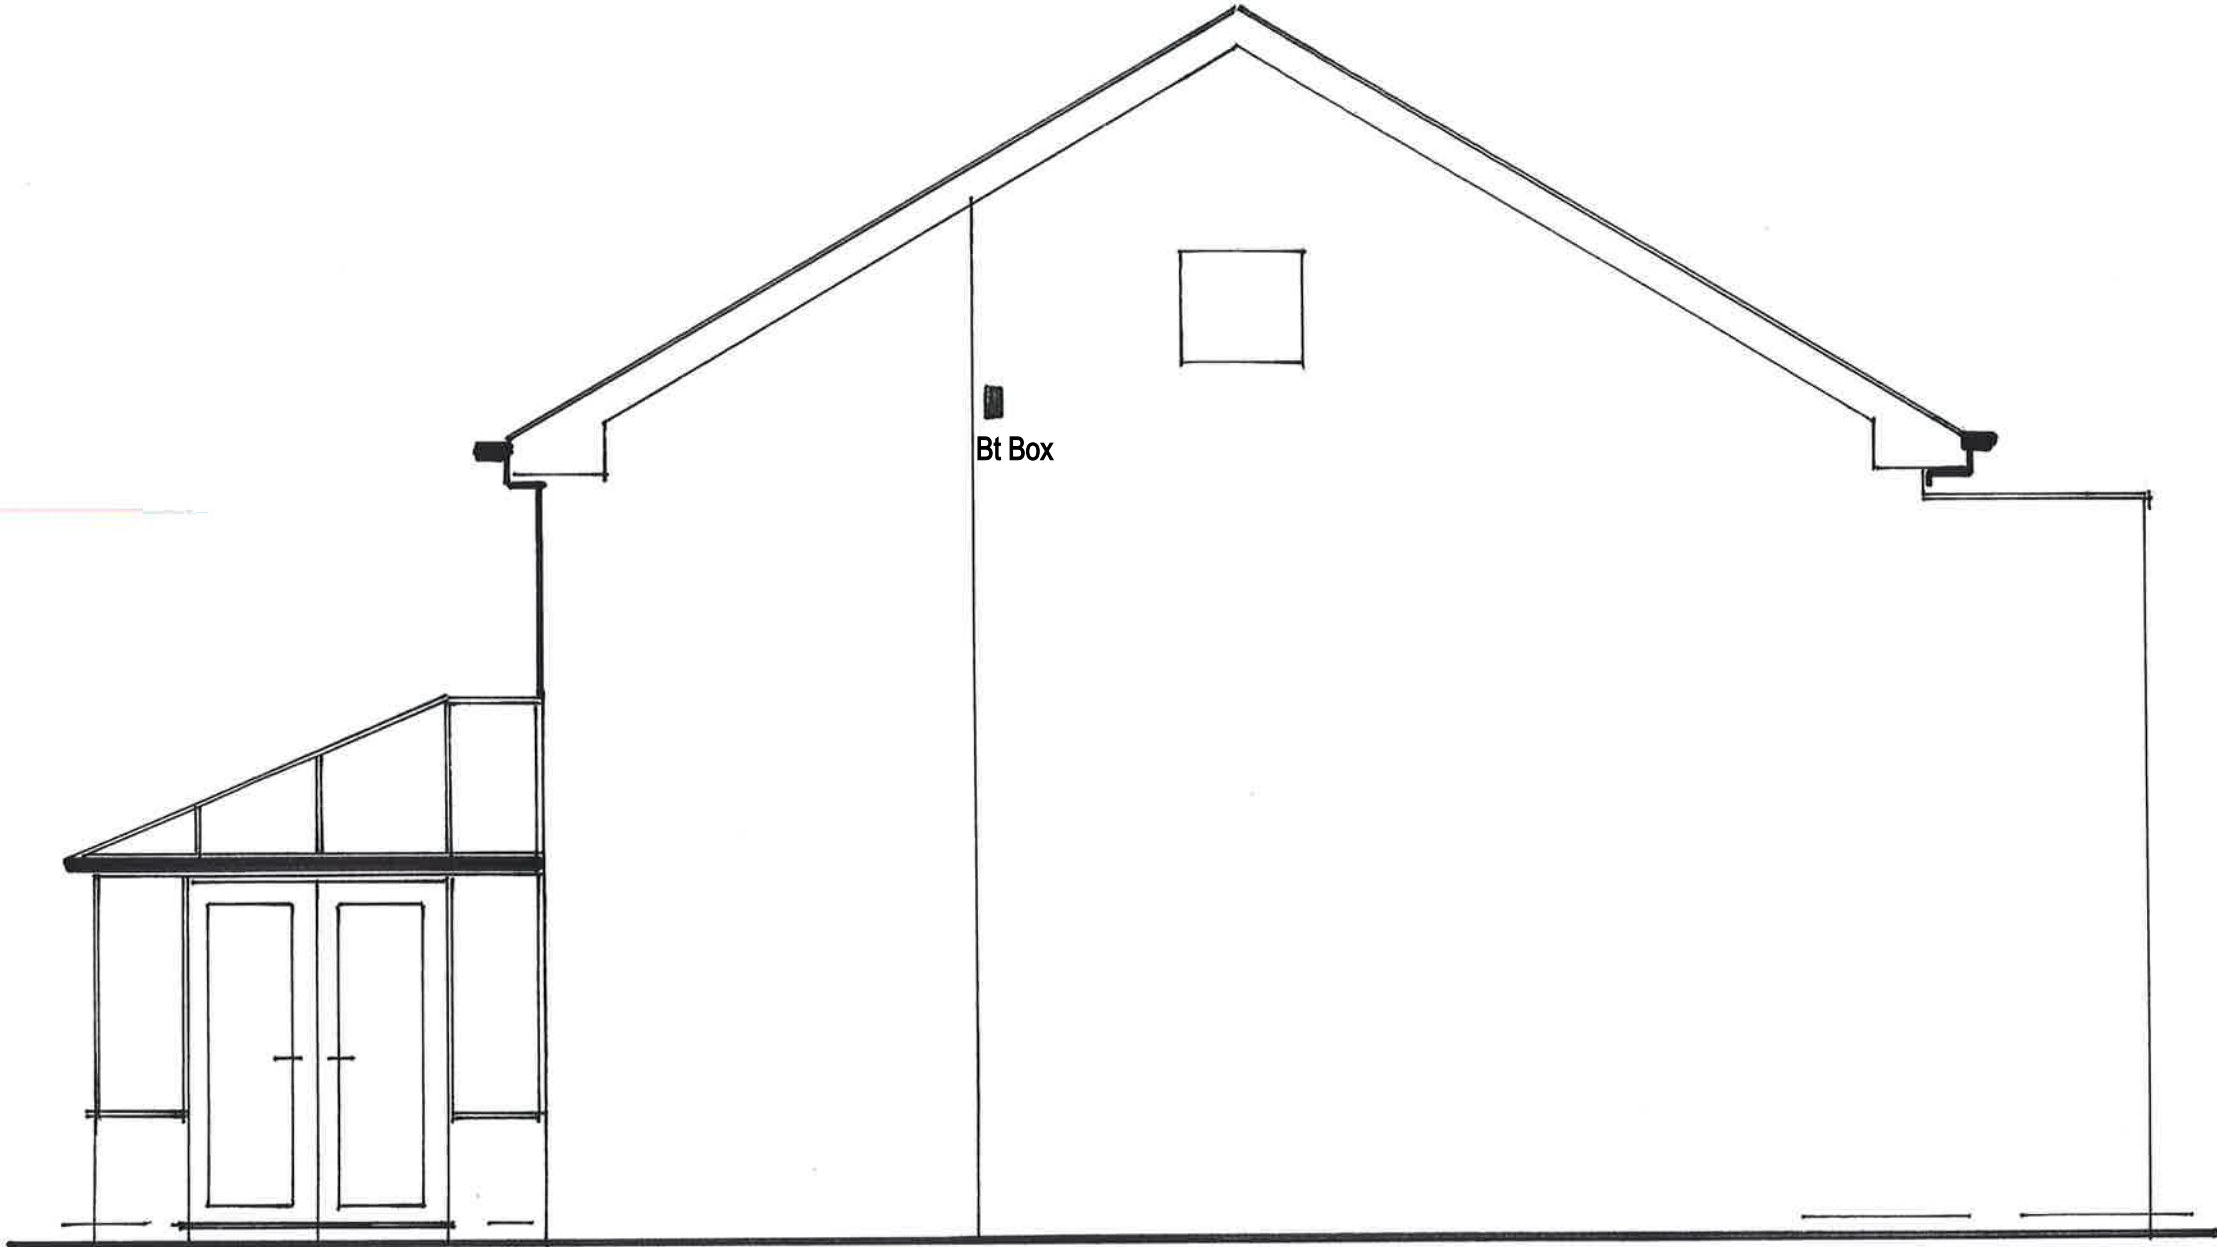

Scale 1:50



CONDRON DESIGN CONSULTANTS

Specialist in Planning, Design and Building Regulation Submissions


Mobile: 07734 669651

Email: condrondesignconsultants@outlook.com

Condron Design Consultants Ltd
79 Ash Drive Wardley
condrondesignconsultants@
outlook.com
07734669651

EXISTING GROUND FLOOR LAYOUT PLAN

1 Tideswell Avenue
Manchester - M40 7WD
1:50@A3-MCEXPL03
Dimensions to be checked
on site by contractor

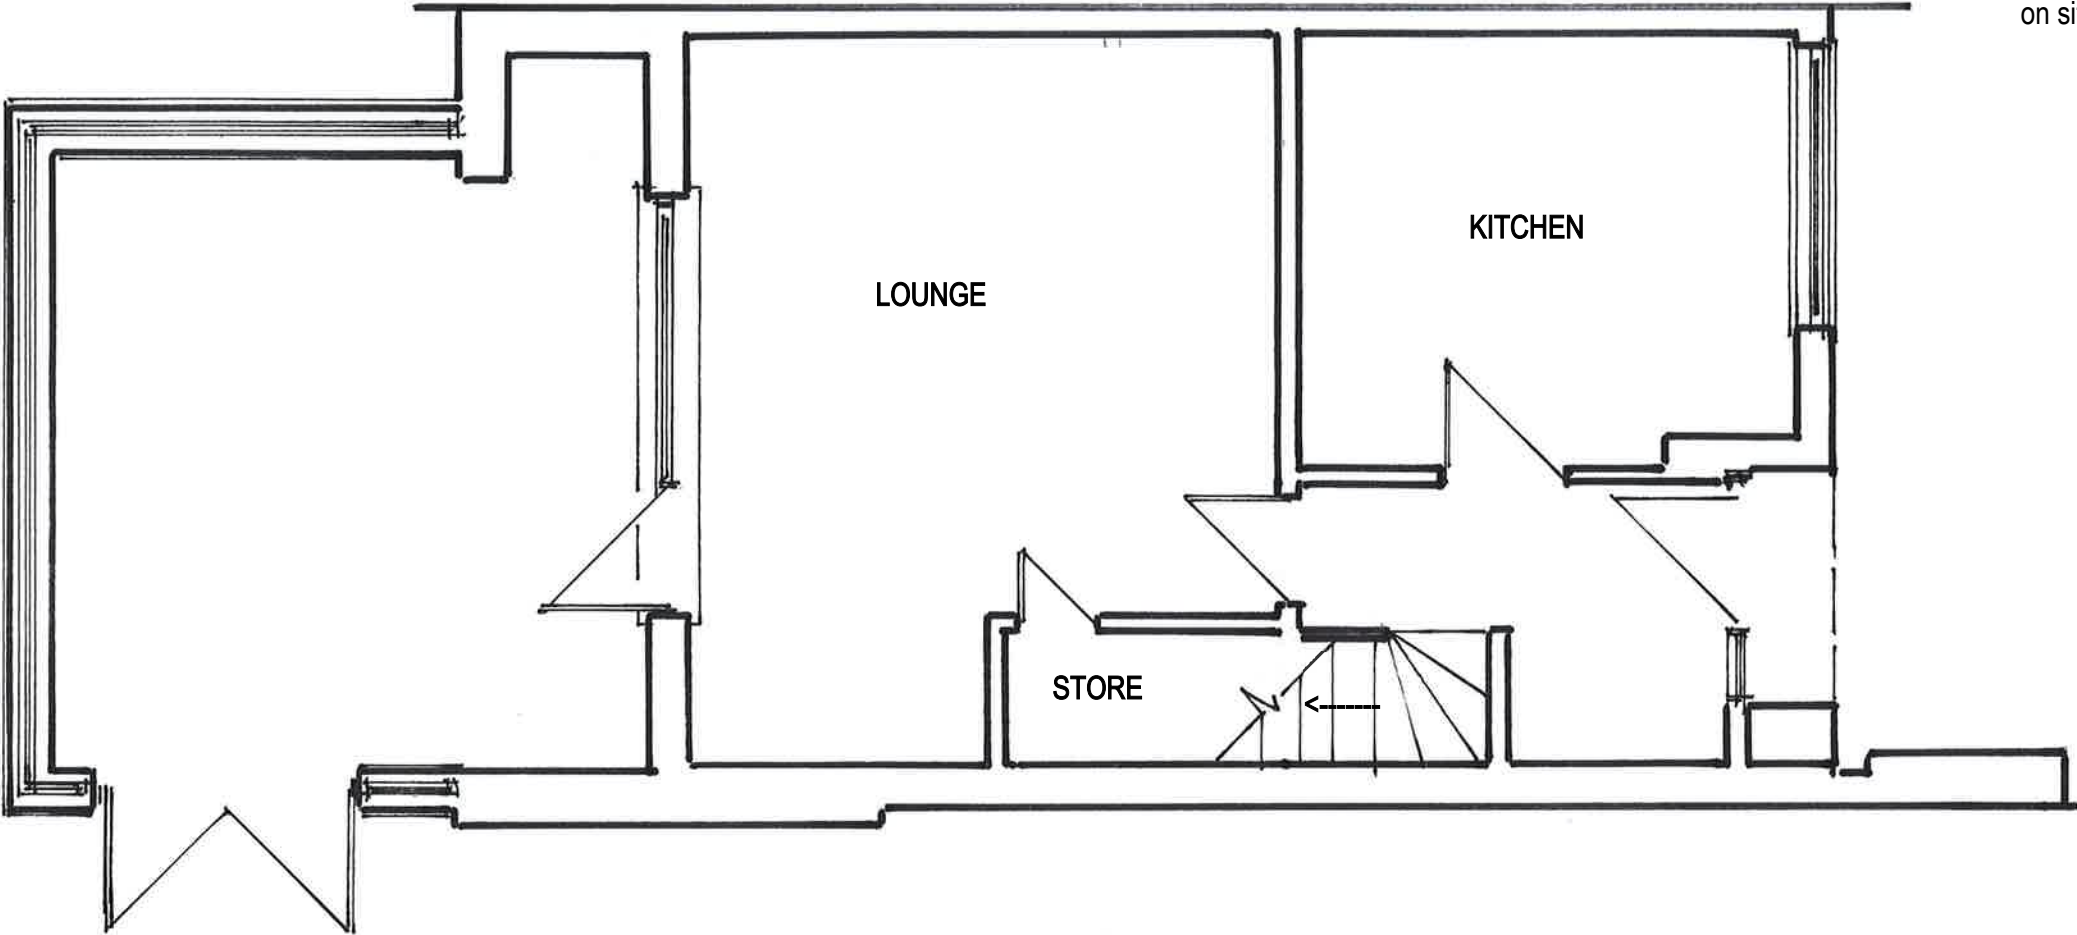

Scale 1:50






CONDRON DESIGN CONSULTANTS
Specialist in Planning, Design and Building Regulation Submissions
Mobile: 07734 669651
Email: condrondesignconsultants@outlook.com

EXISTING FIRST FLOOR LAYOUT PLAN

1 Tideswell Avenue
Manchester - M40 7WD
1:50@A3-MCEXPL04
Dimensions to be checked
on site by contractor

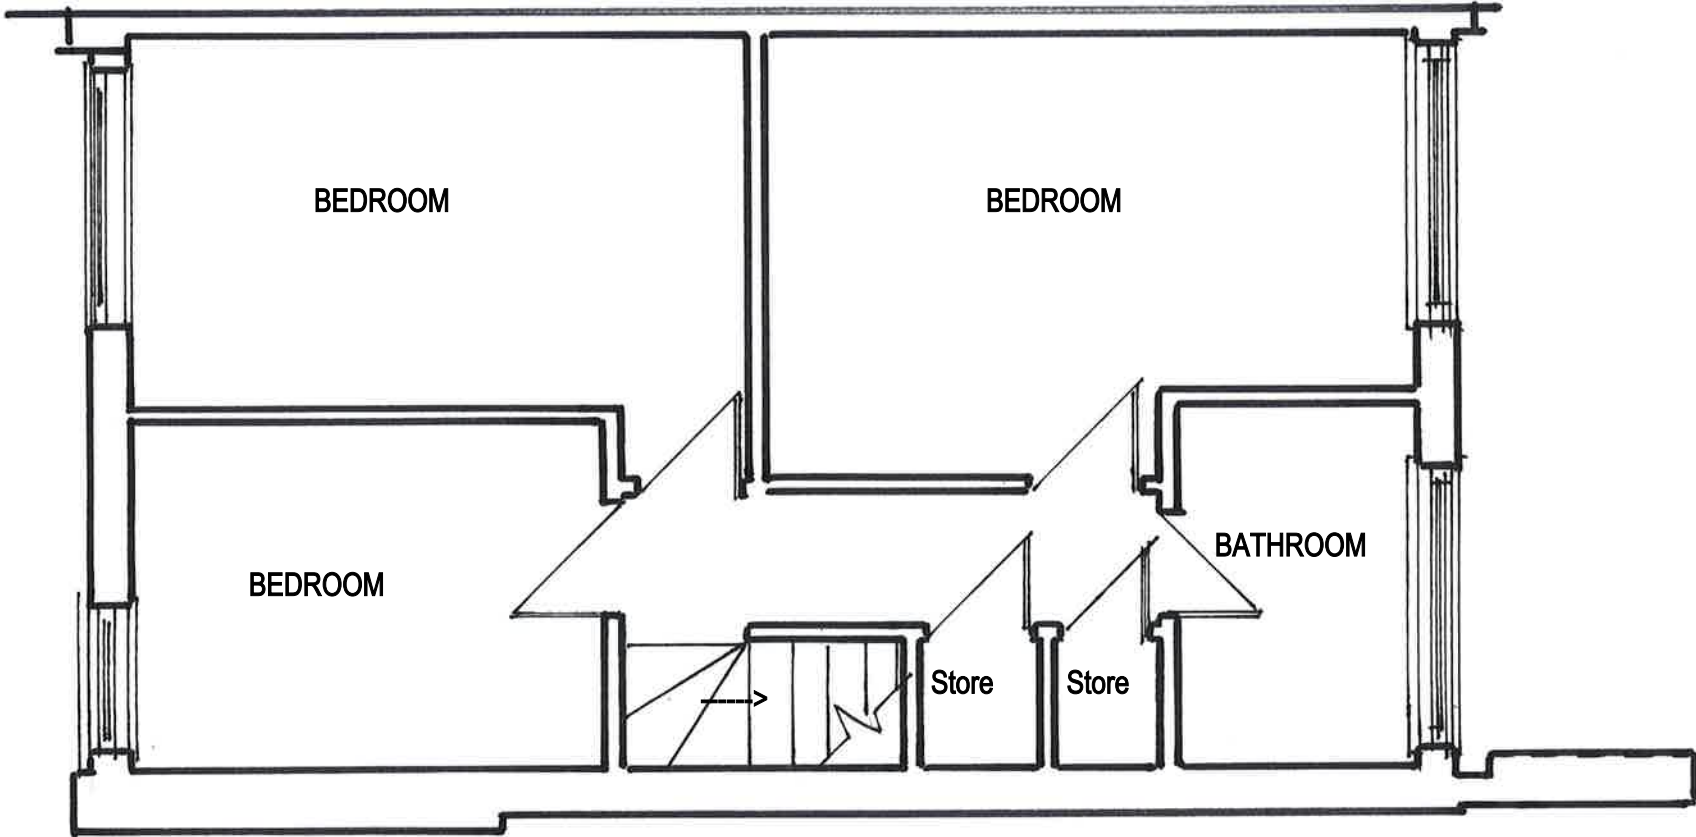

Scale 1:50

