



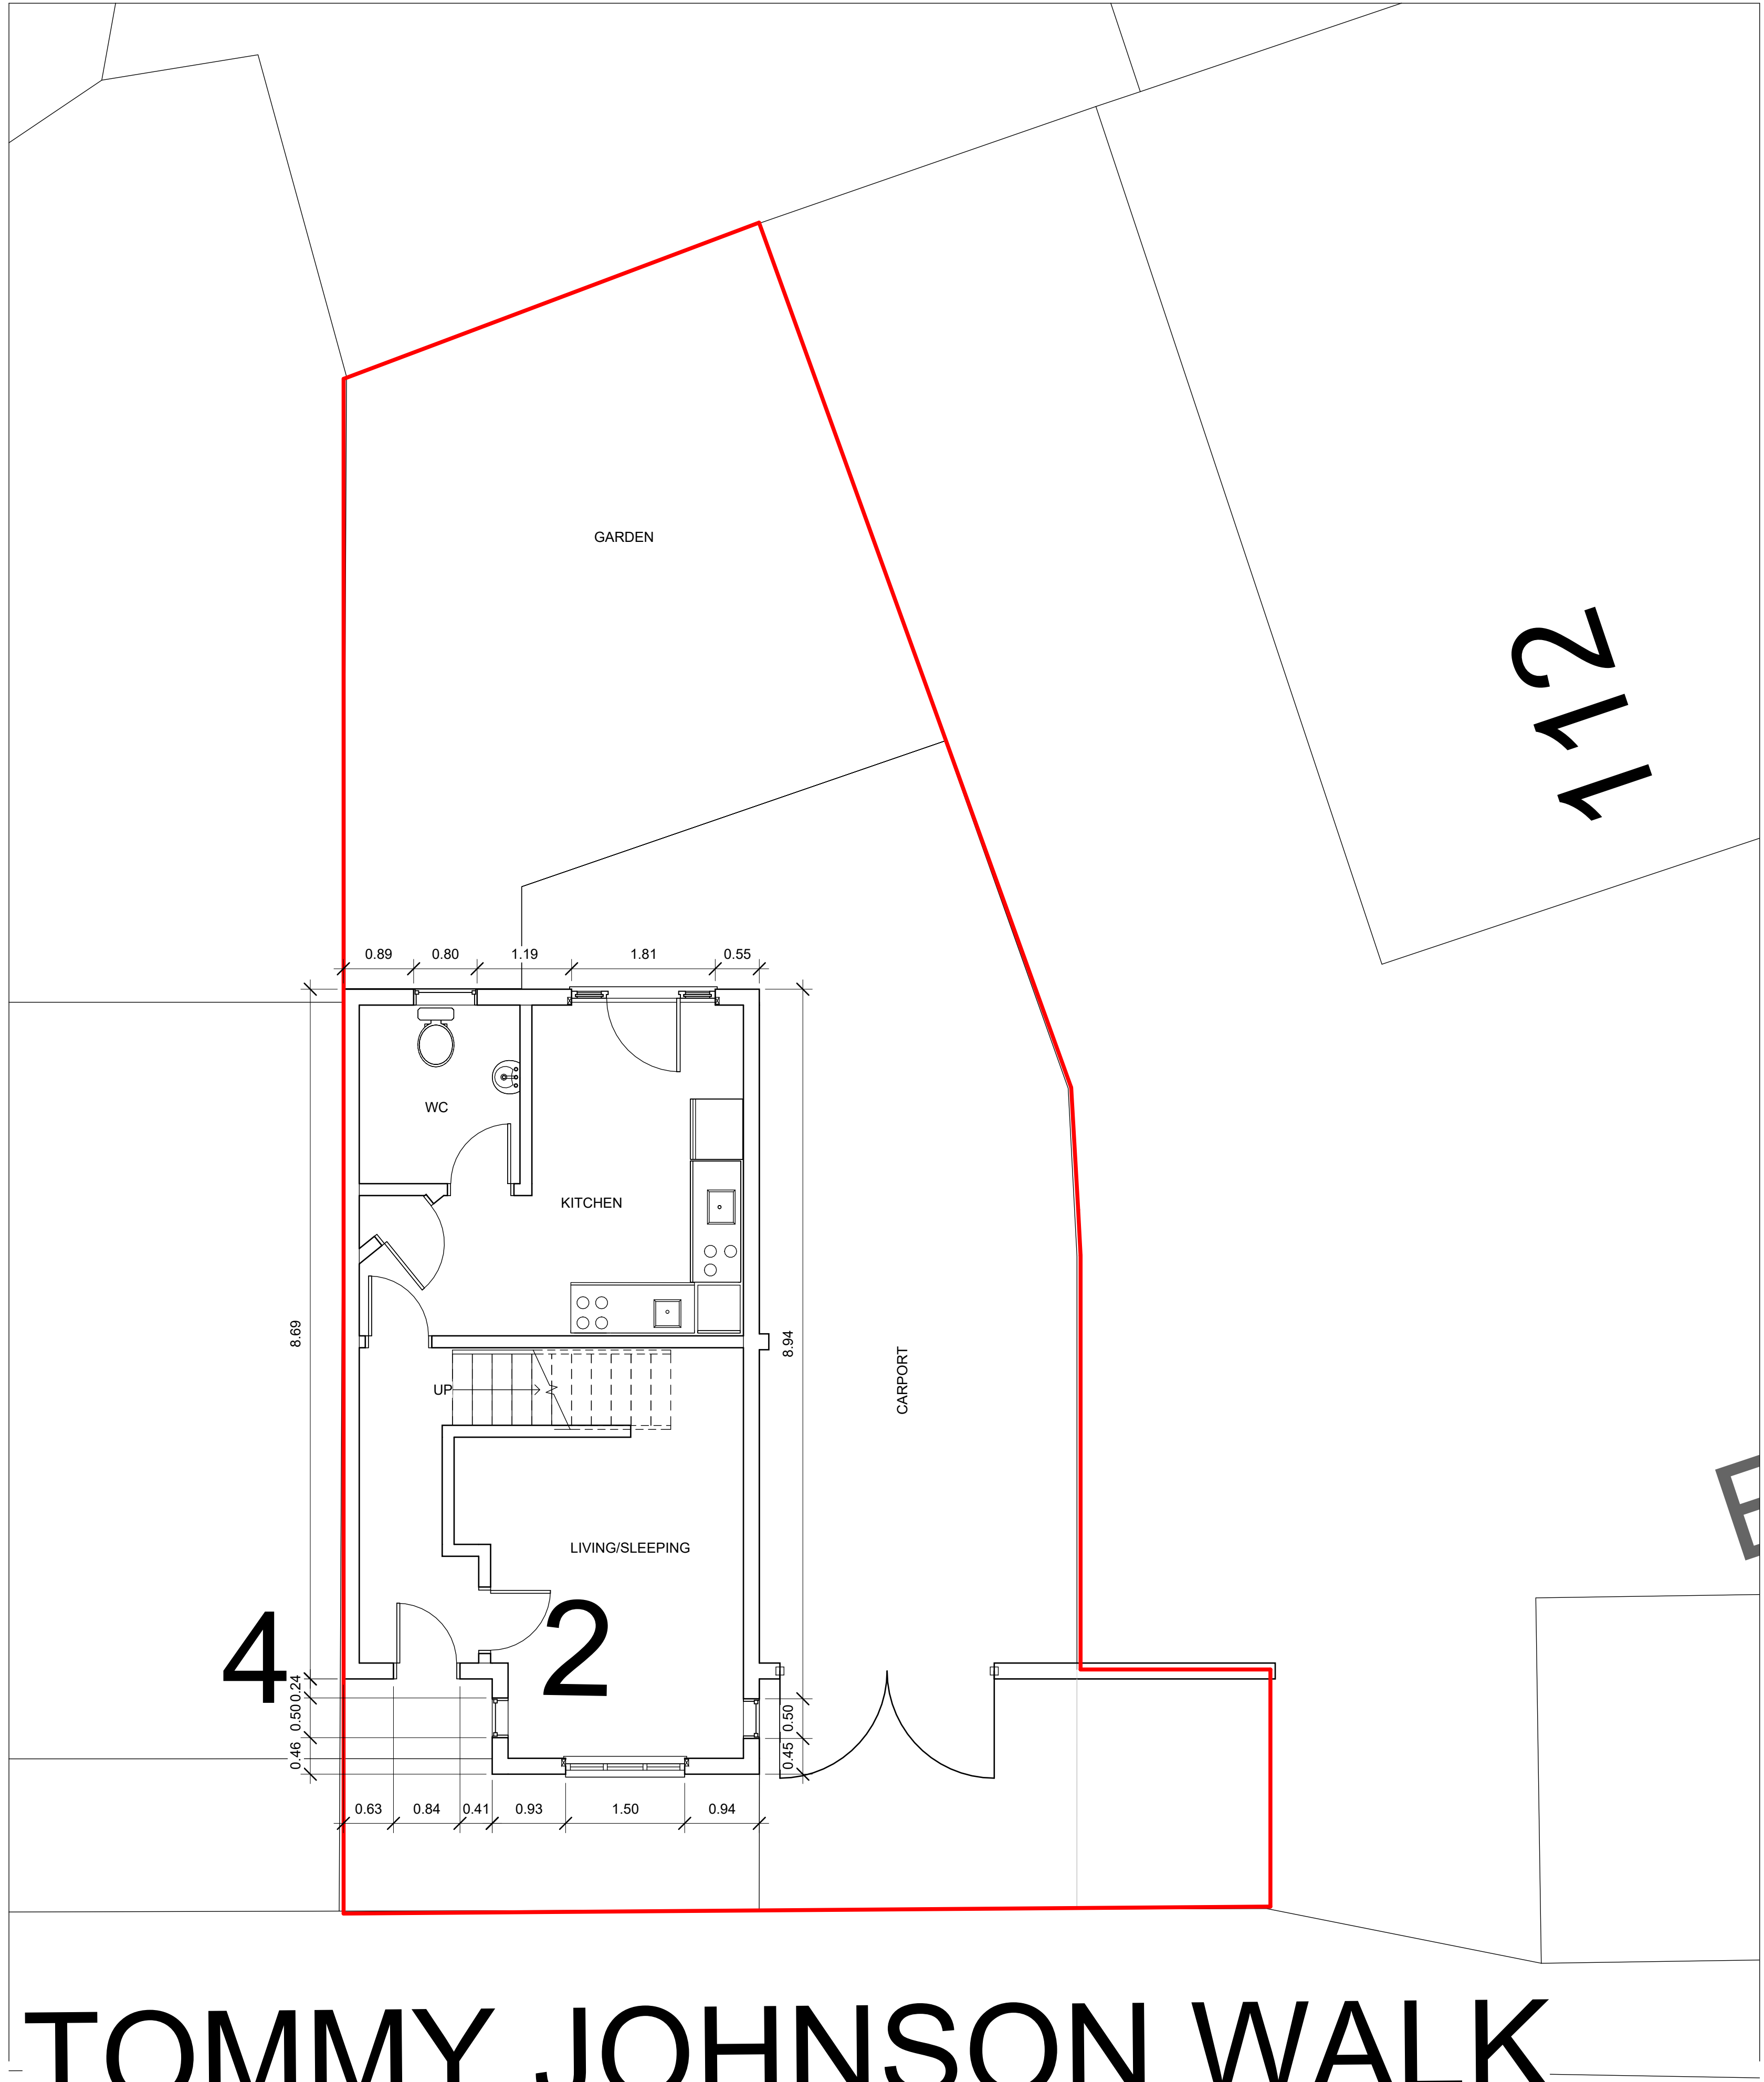

TOMMY JOHNSON WALK

1 EXISTING SITE PLAN
1 : 50

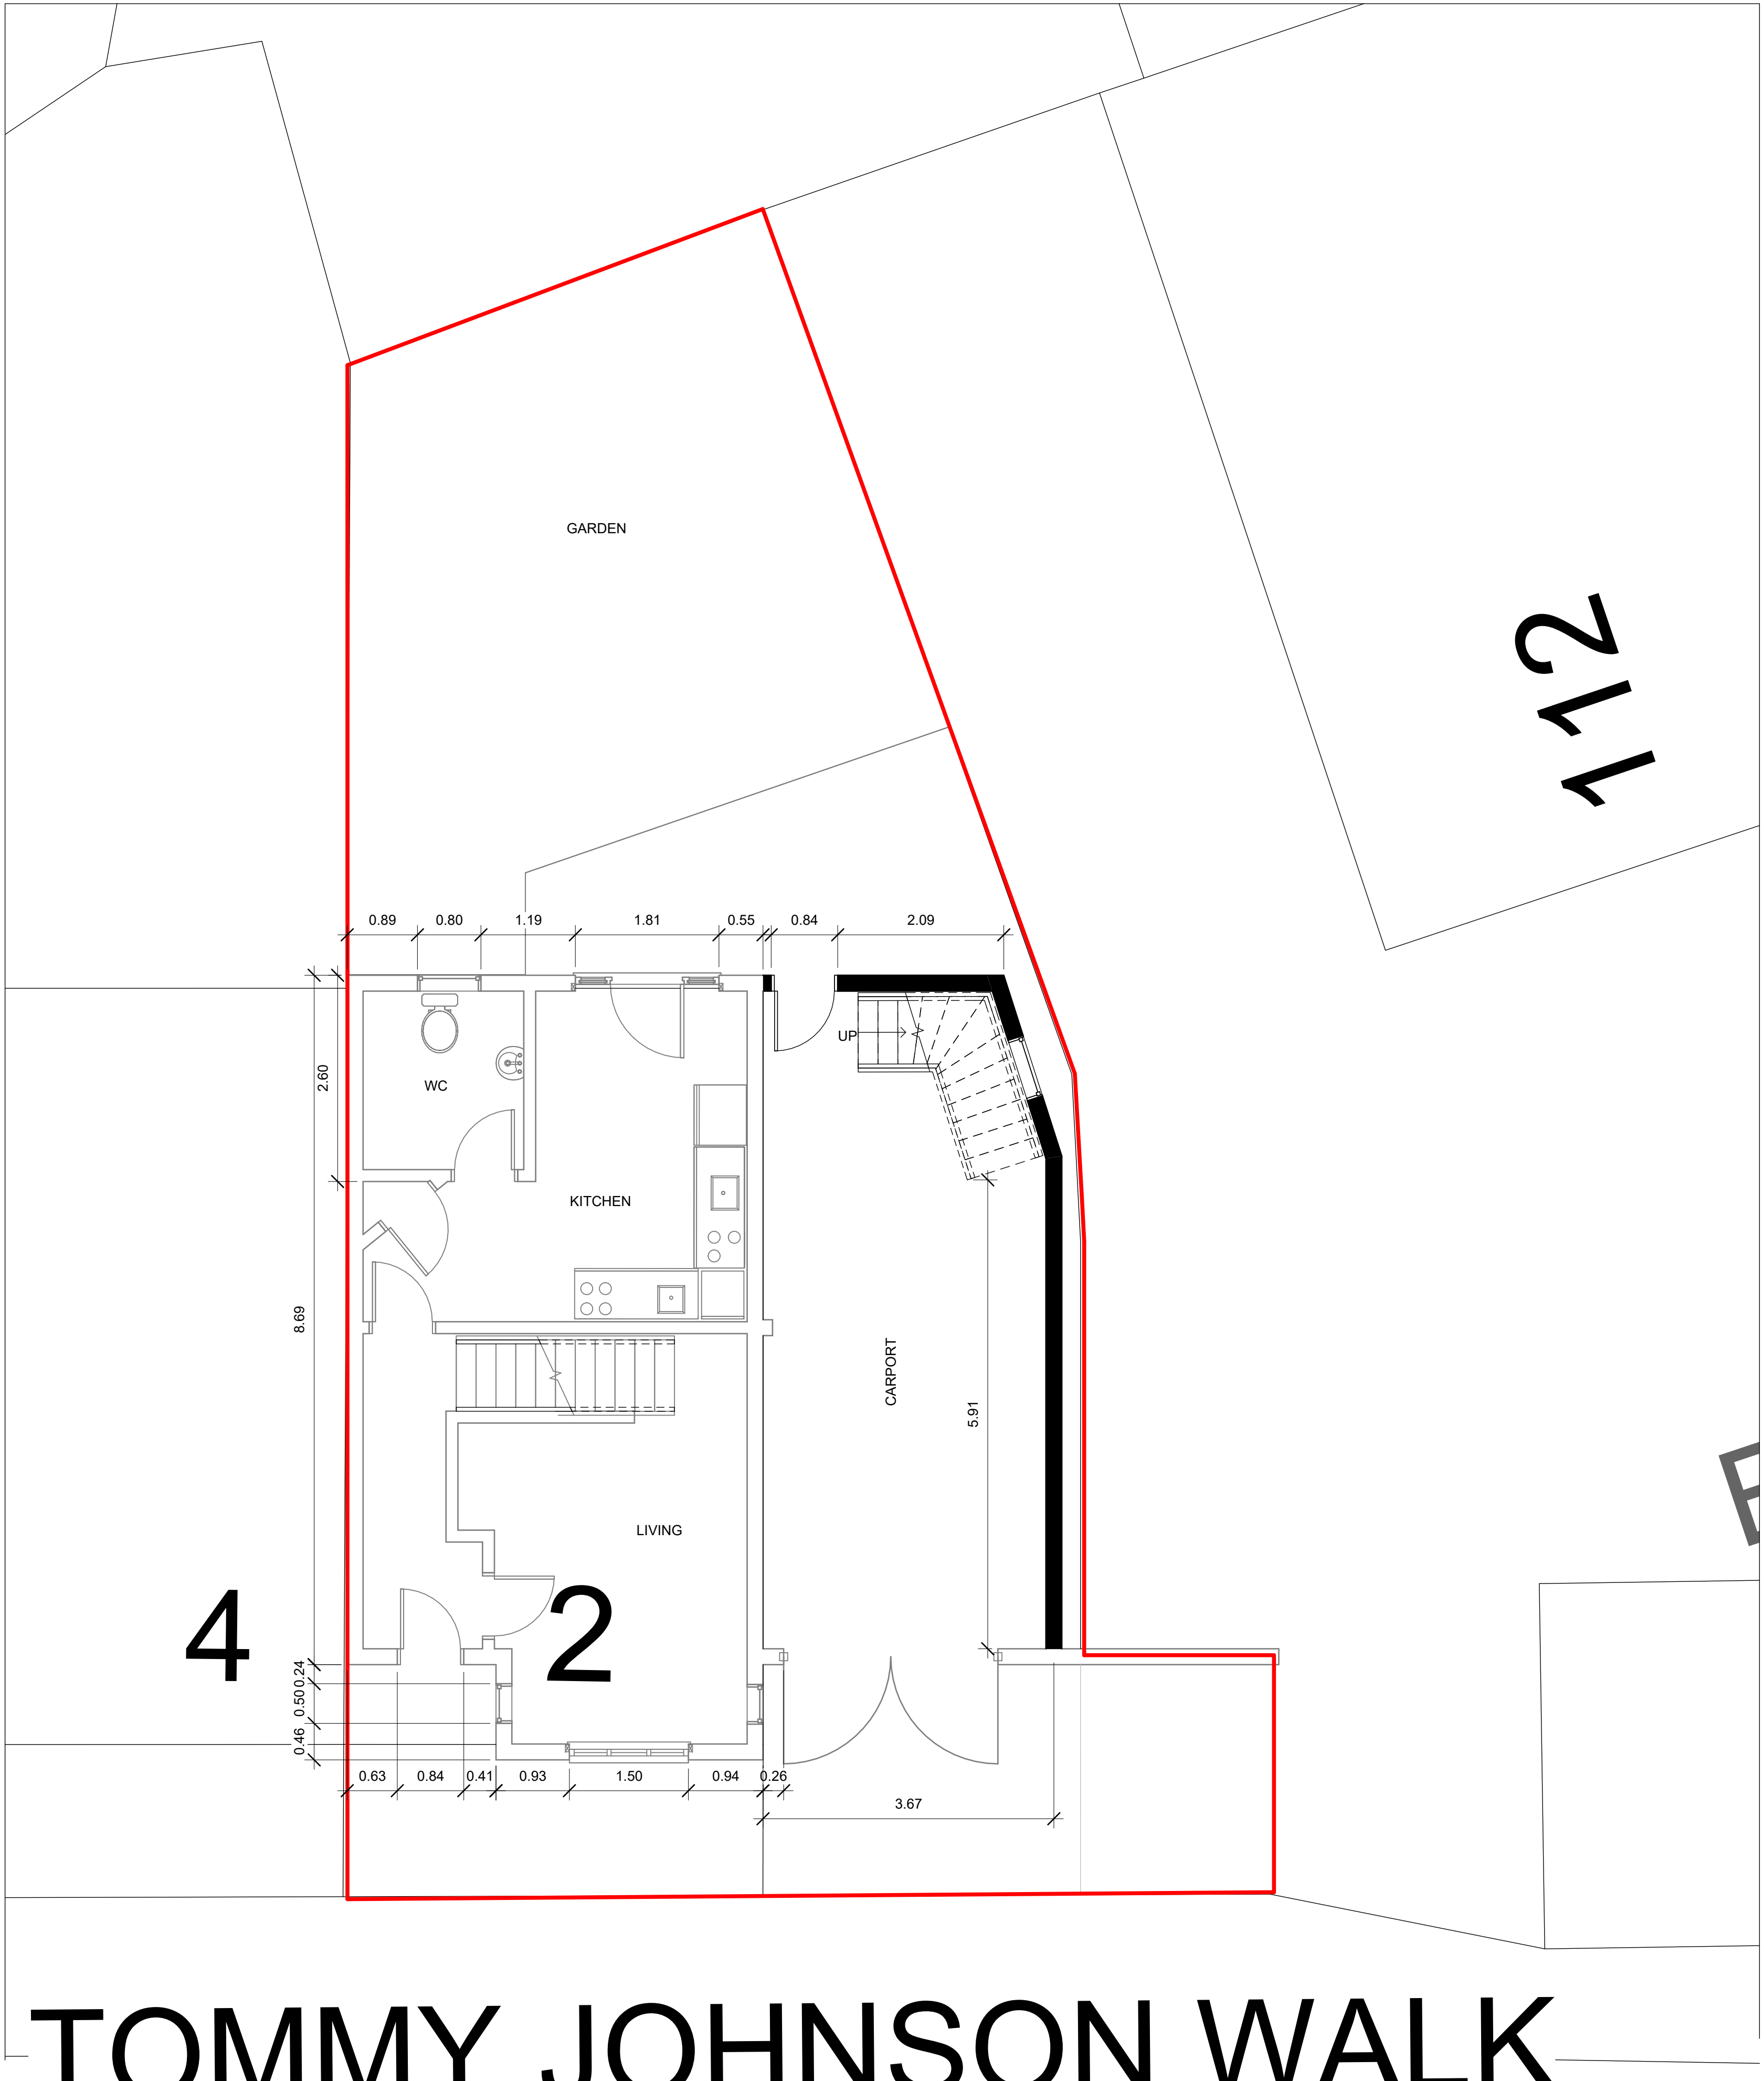

TOMMY JOHNSON WALK

2 PROPOSED SITE PLAN
1 : 50

AUTODESK	
Client: Mrs Faustina Owusu	
Site Plans EXISTING and PROPOSED	
Date	31/06/24
Drawn by	K. A.
A103	
Scale	1 : 50

07/07/2024 20:53:12