



Proposed Front Elevation
Scale - 1:200@A3

Proposed lettering to support the words
'iMAMOGU' to be sized as per dimensions
displayed, Colour to be Gold (RAL 1037) &
Projection of lettering of lettering to be 7cm


iMAMOGU

Proposed lettering to support the words
'TURKISH CUISINE' to be sized as per
dimensions displayed, Colour to be Gold &
Projection of lettering of lettering to be 7cm


TURKISH CUISINE



Proposed Side Elevation
Scale - 1:200@A3

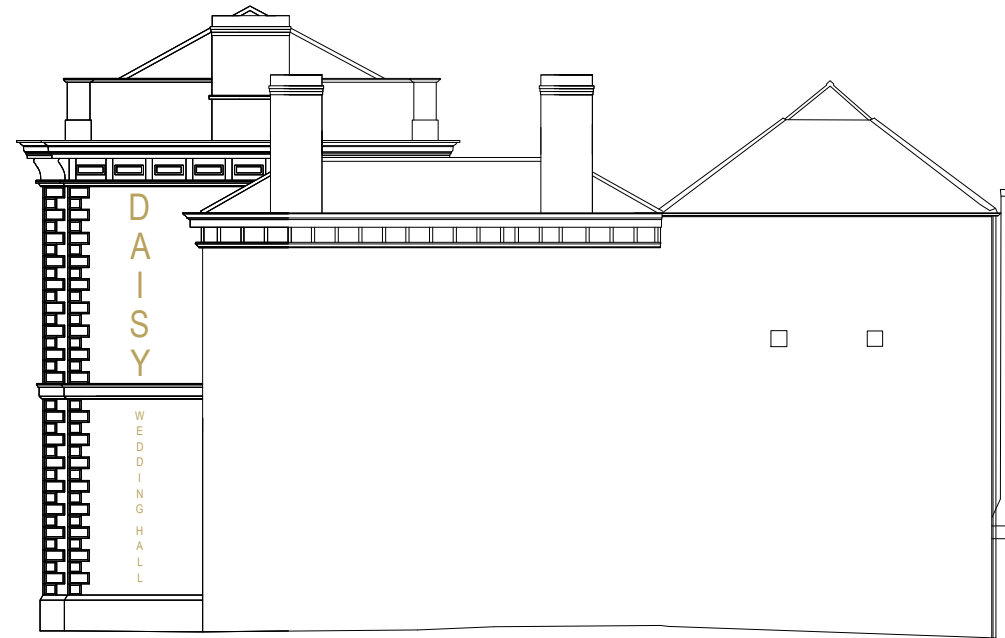

Proposed Side Elevation
Scale - 1:200@A3

 

Date:	Revision:	Dr:
Client:		
Drawing Issue:	Planning	
Project:	107 Cheetham Hill Road, Cheetham Hill, Manchester. M8 8PY	
Drawing Title:	Proposed Elevations & Building Signage	
Scale: As Shown @ A3	Drawing Nr: 004	
Revision:	Drawn: DR	Authorised by: DR
		Date: 09/04/2024
Drawing Ref:		