


Notes

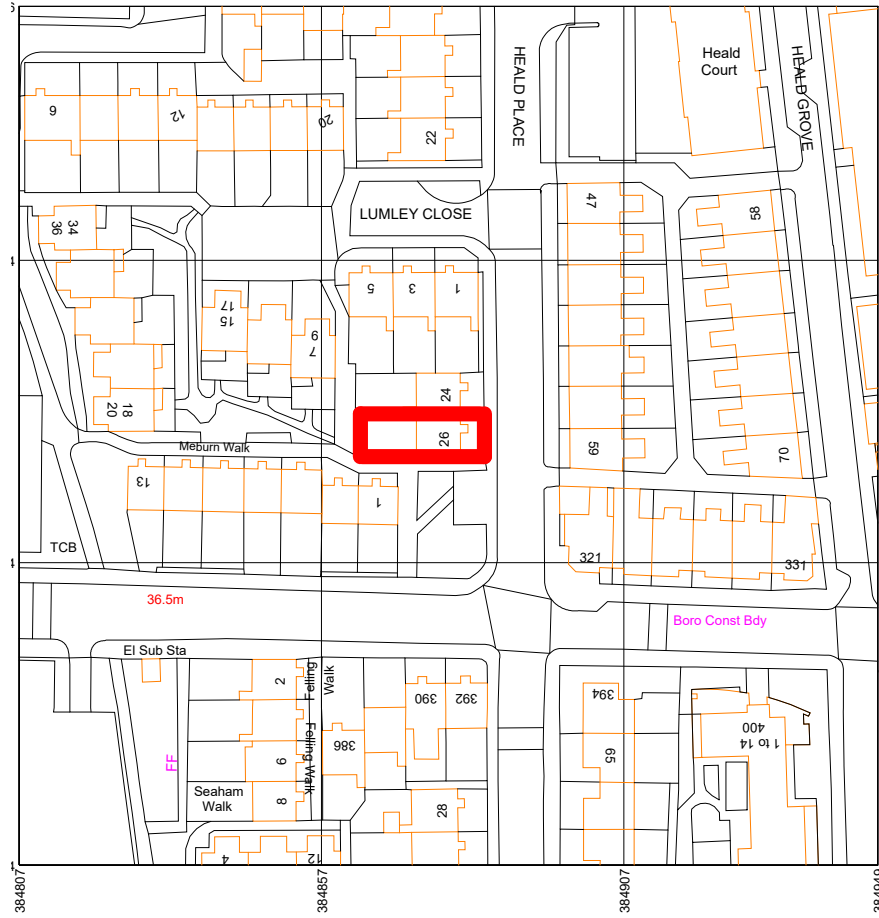

1 LOCATION PLAN
1 : 1250

RED LINE INDICATING SITE BOUNDARY
26 HEALD PLACE RUSHOLME M14 4EA

Rev	Description	Date	Dr	App
original by	date created	22/05/24	by	by
NK			NK	



Enquiries@nkarchitectural.co.uk
0161 818 4727

www.NKARCHITECTURAL.co.uk


client name
MR S Ahmad

project
26 HEALD PLACE RUSHOLME M14 4EA - REAR
SINGLE STOREY EXTENSION

drawing
SITE AND LOCATION PLAN

computer file C:\Users\nk\OneDrive\Dropbox\NKAR\26 Heald Place, Rusholme M14 4EA\26 Heald Place, Rusholme M14 4EA	plot date
project number 2024.0042.22423	scale As indicated @A1
drawing number A105	rev issue status

This drawing is to be read in conjunction with all related drawings. All dimensions must be checked and verified on site before commencing any work or producing shop drawings. The originator should be notified immediately of any discrepancy. This drawing is copyright and remains the property of NK Architectural.

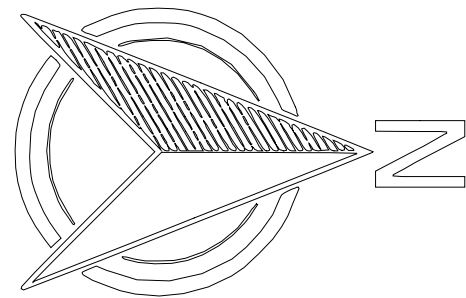

2 SITE PLAN
1 : 200

