


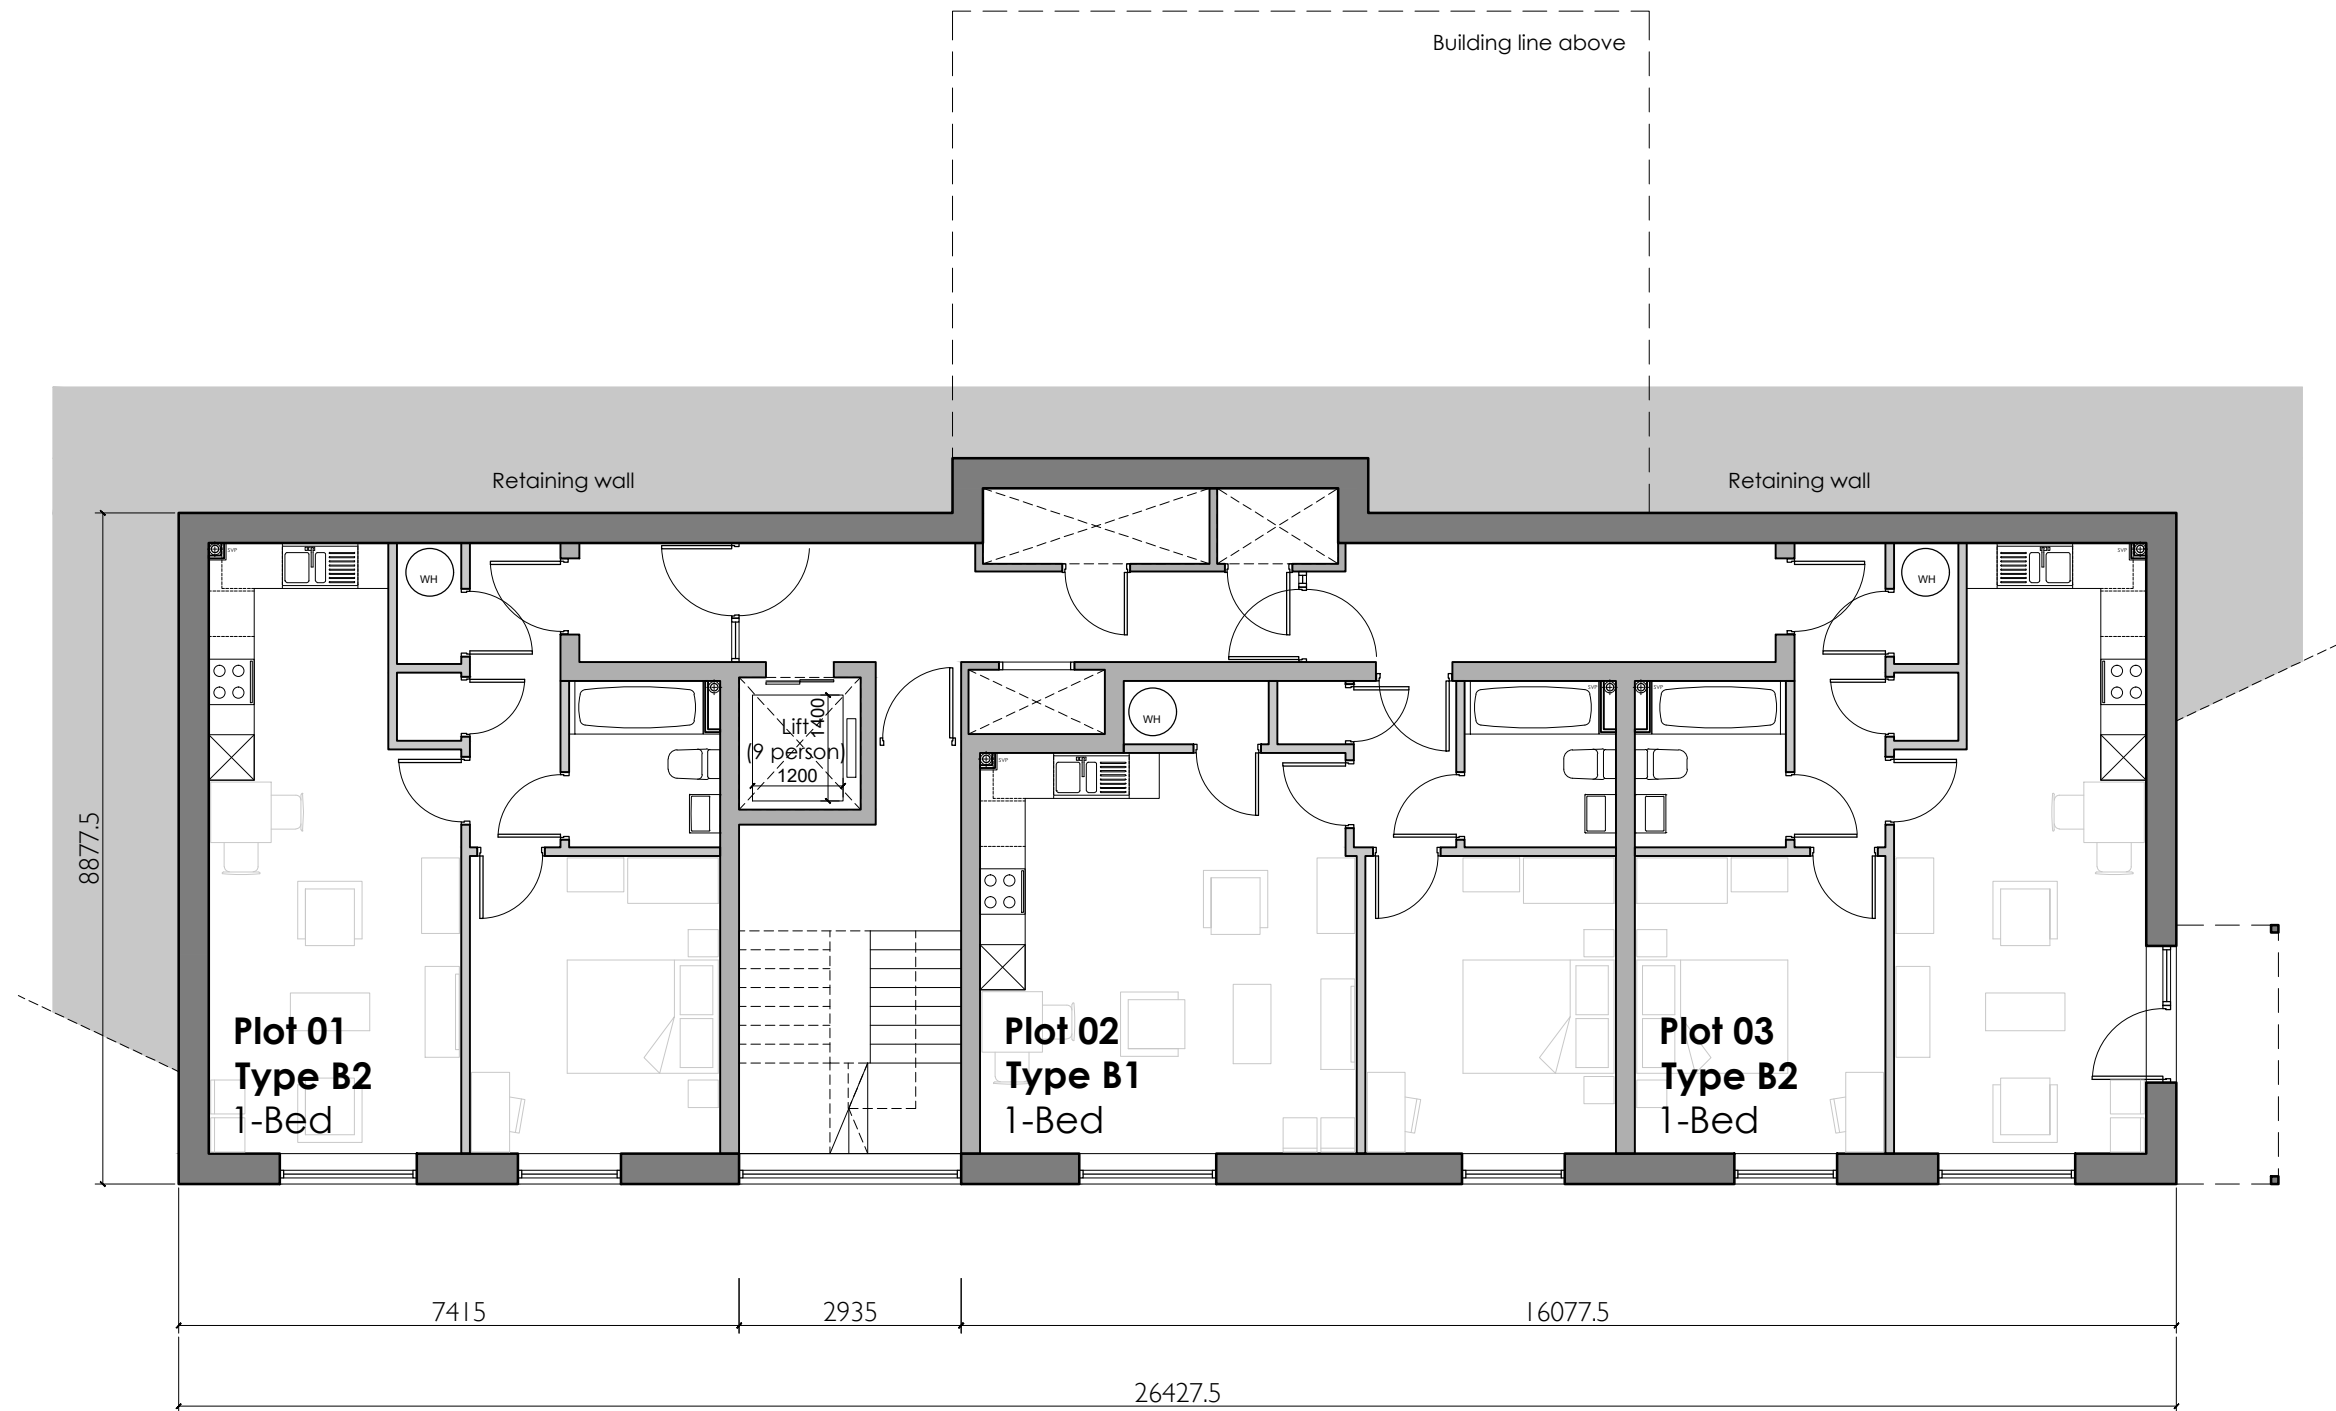


Flat Block (Type B Flats)
Lower Ground Floor Plan (Delaunays Road Aspect)




Flat Block (Type B Flats)
Ground Floor Plan (Main Entrance Level)



See dwg. no.: 21-041/11 for apartment Type B Floor Layouts

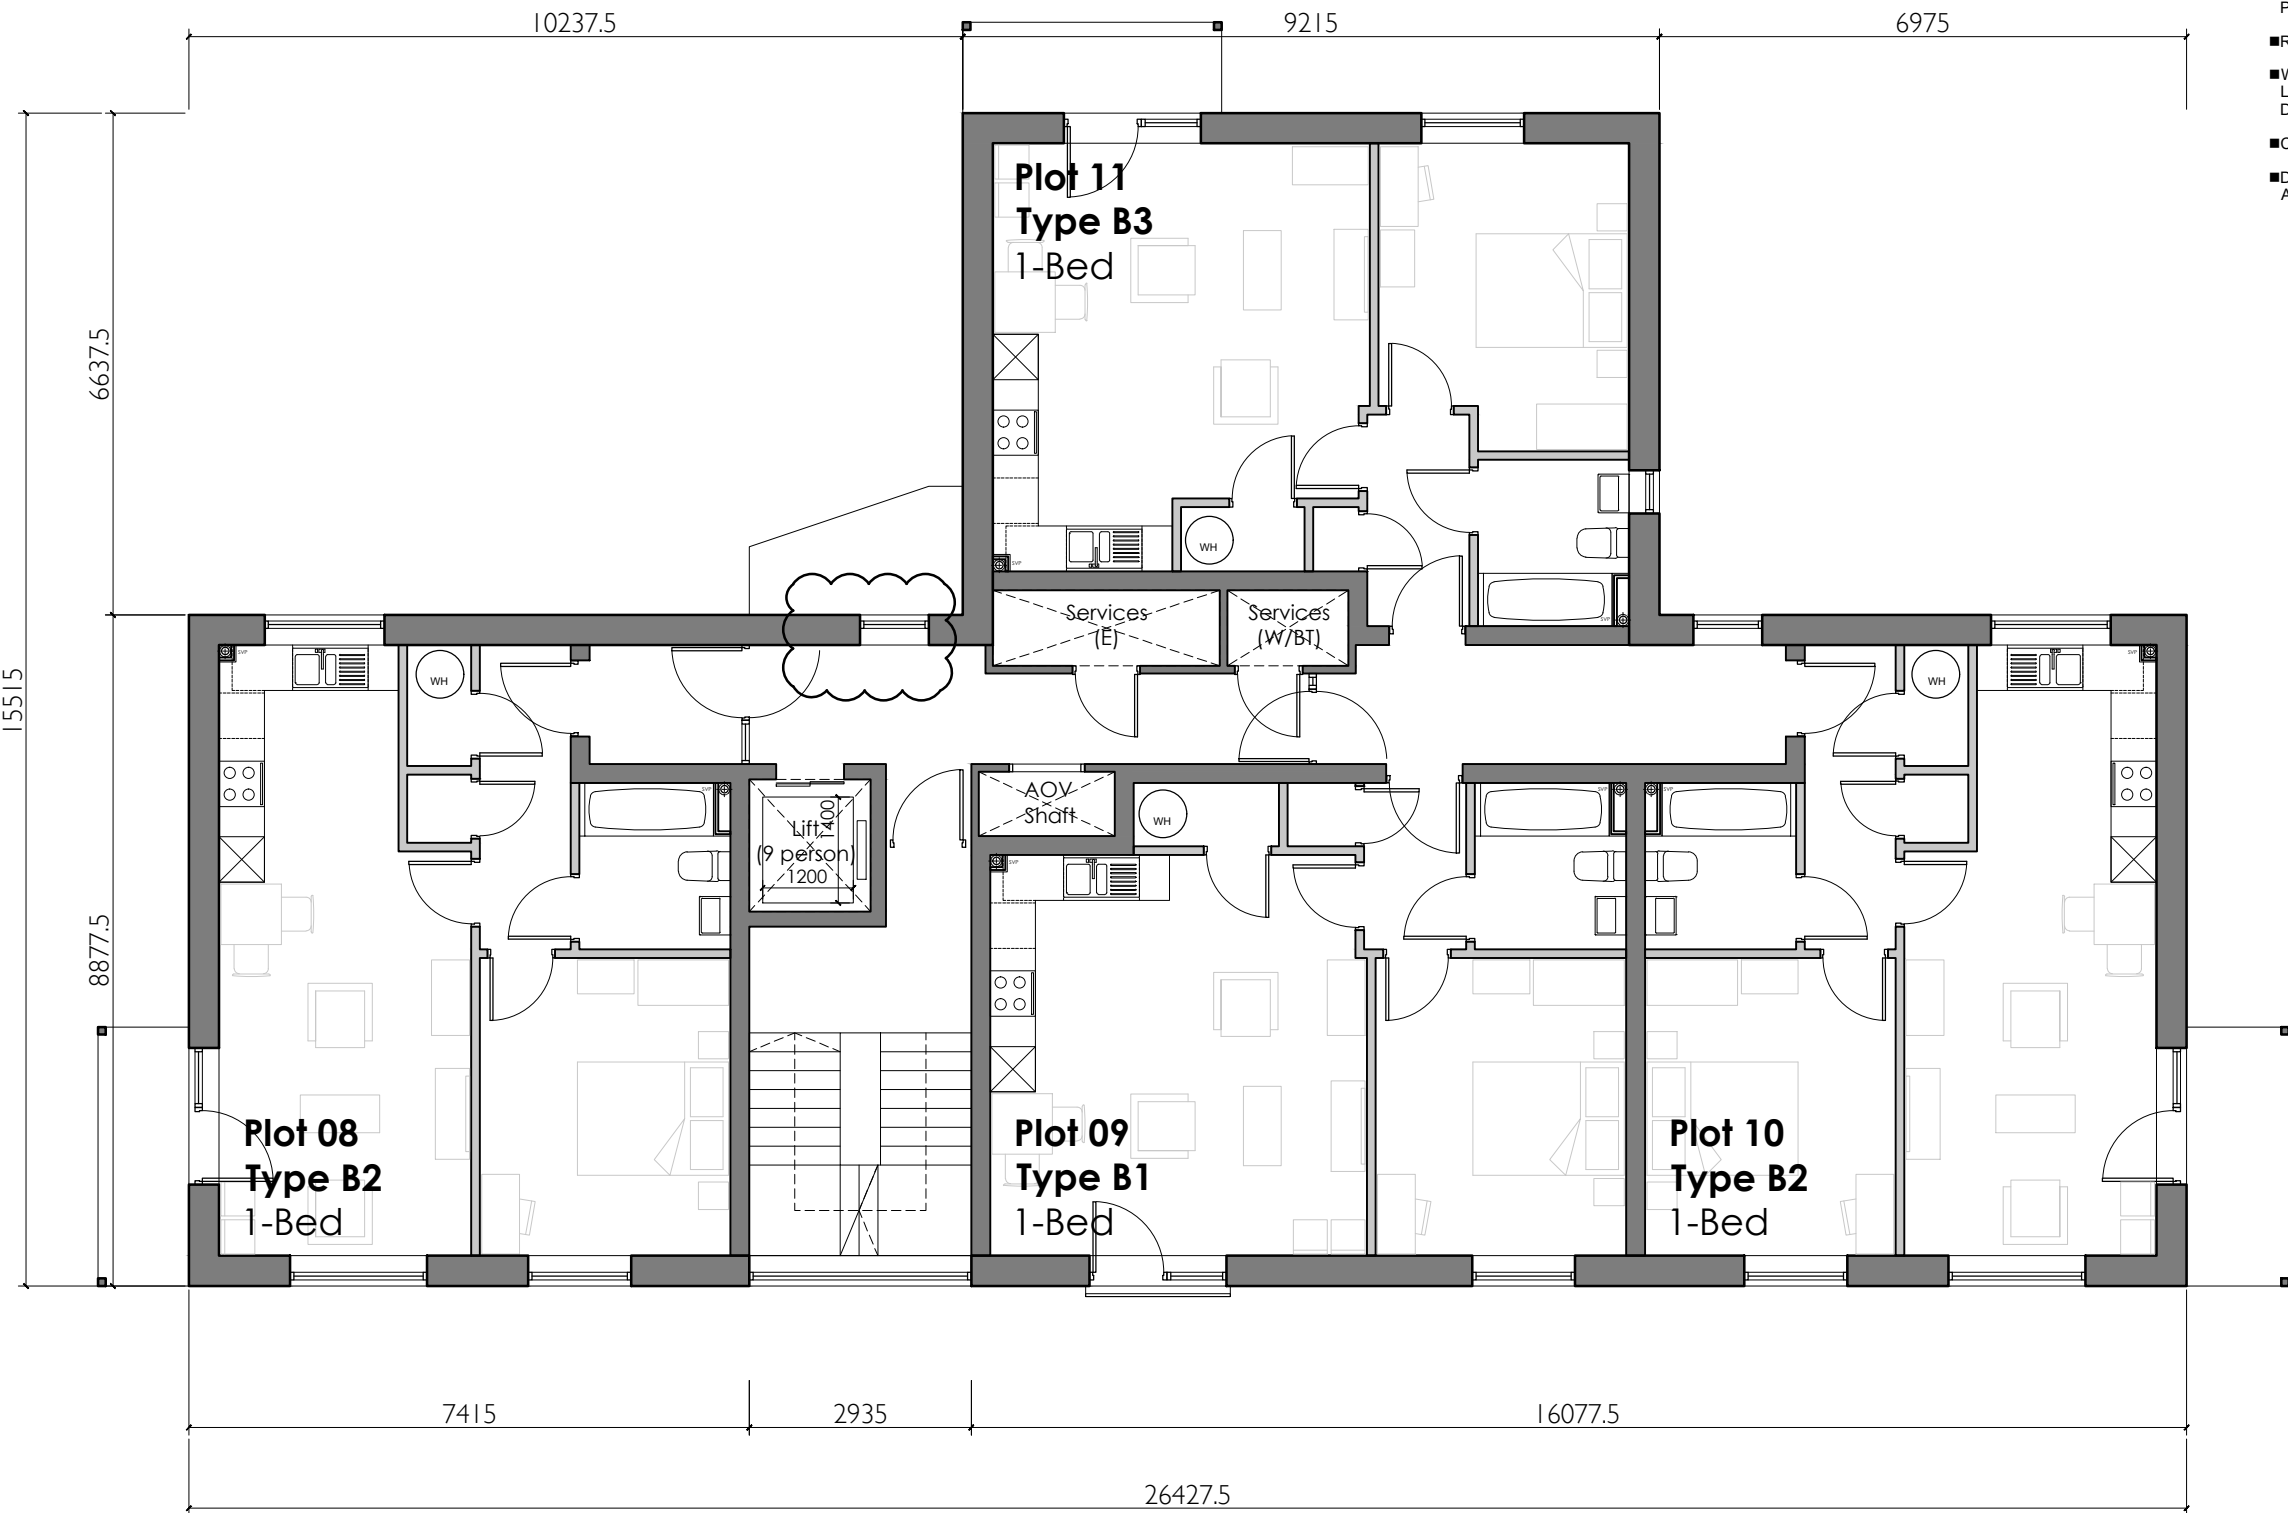

Flat Block (Type B Flats)
First Floor Plan

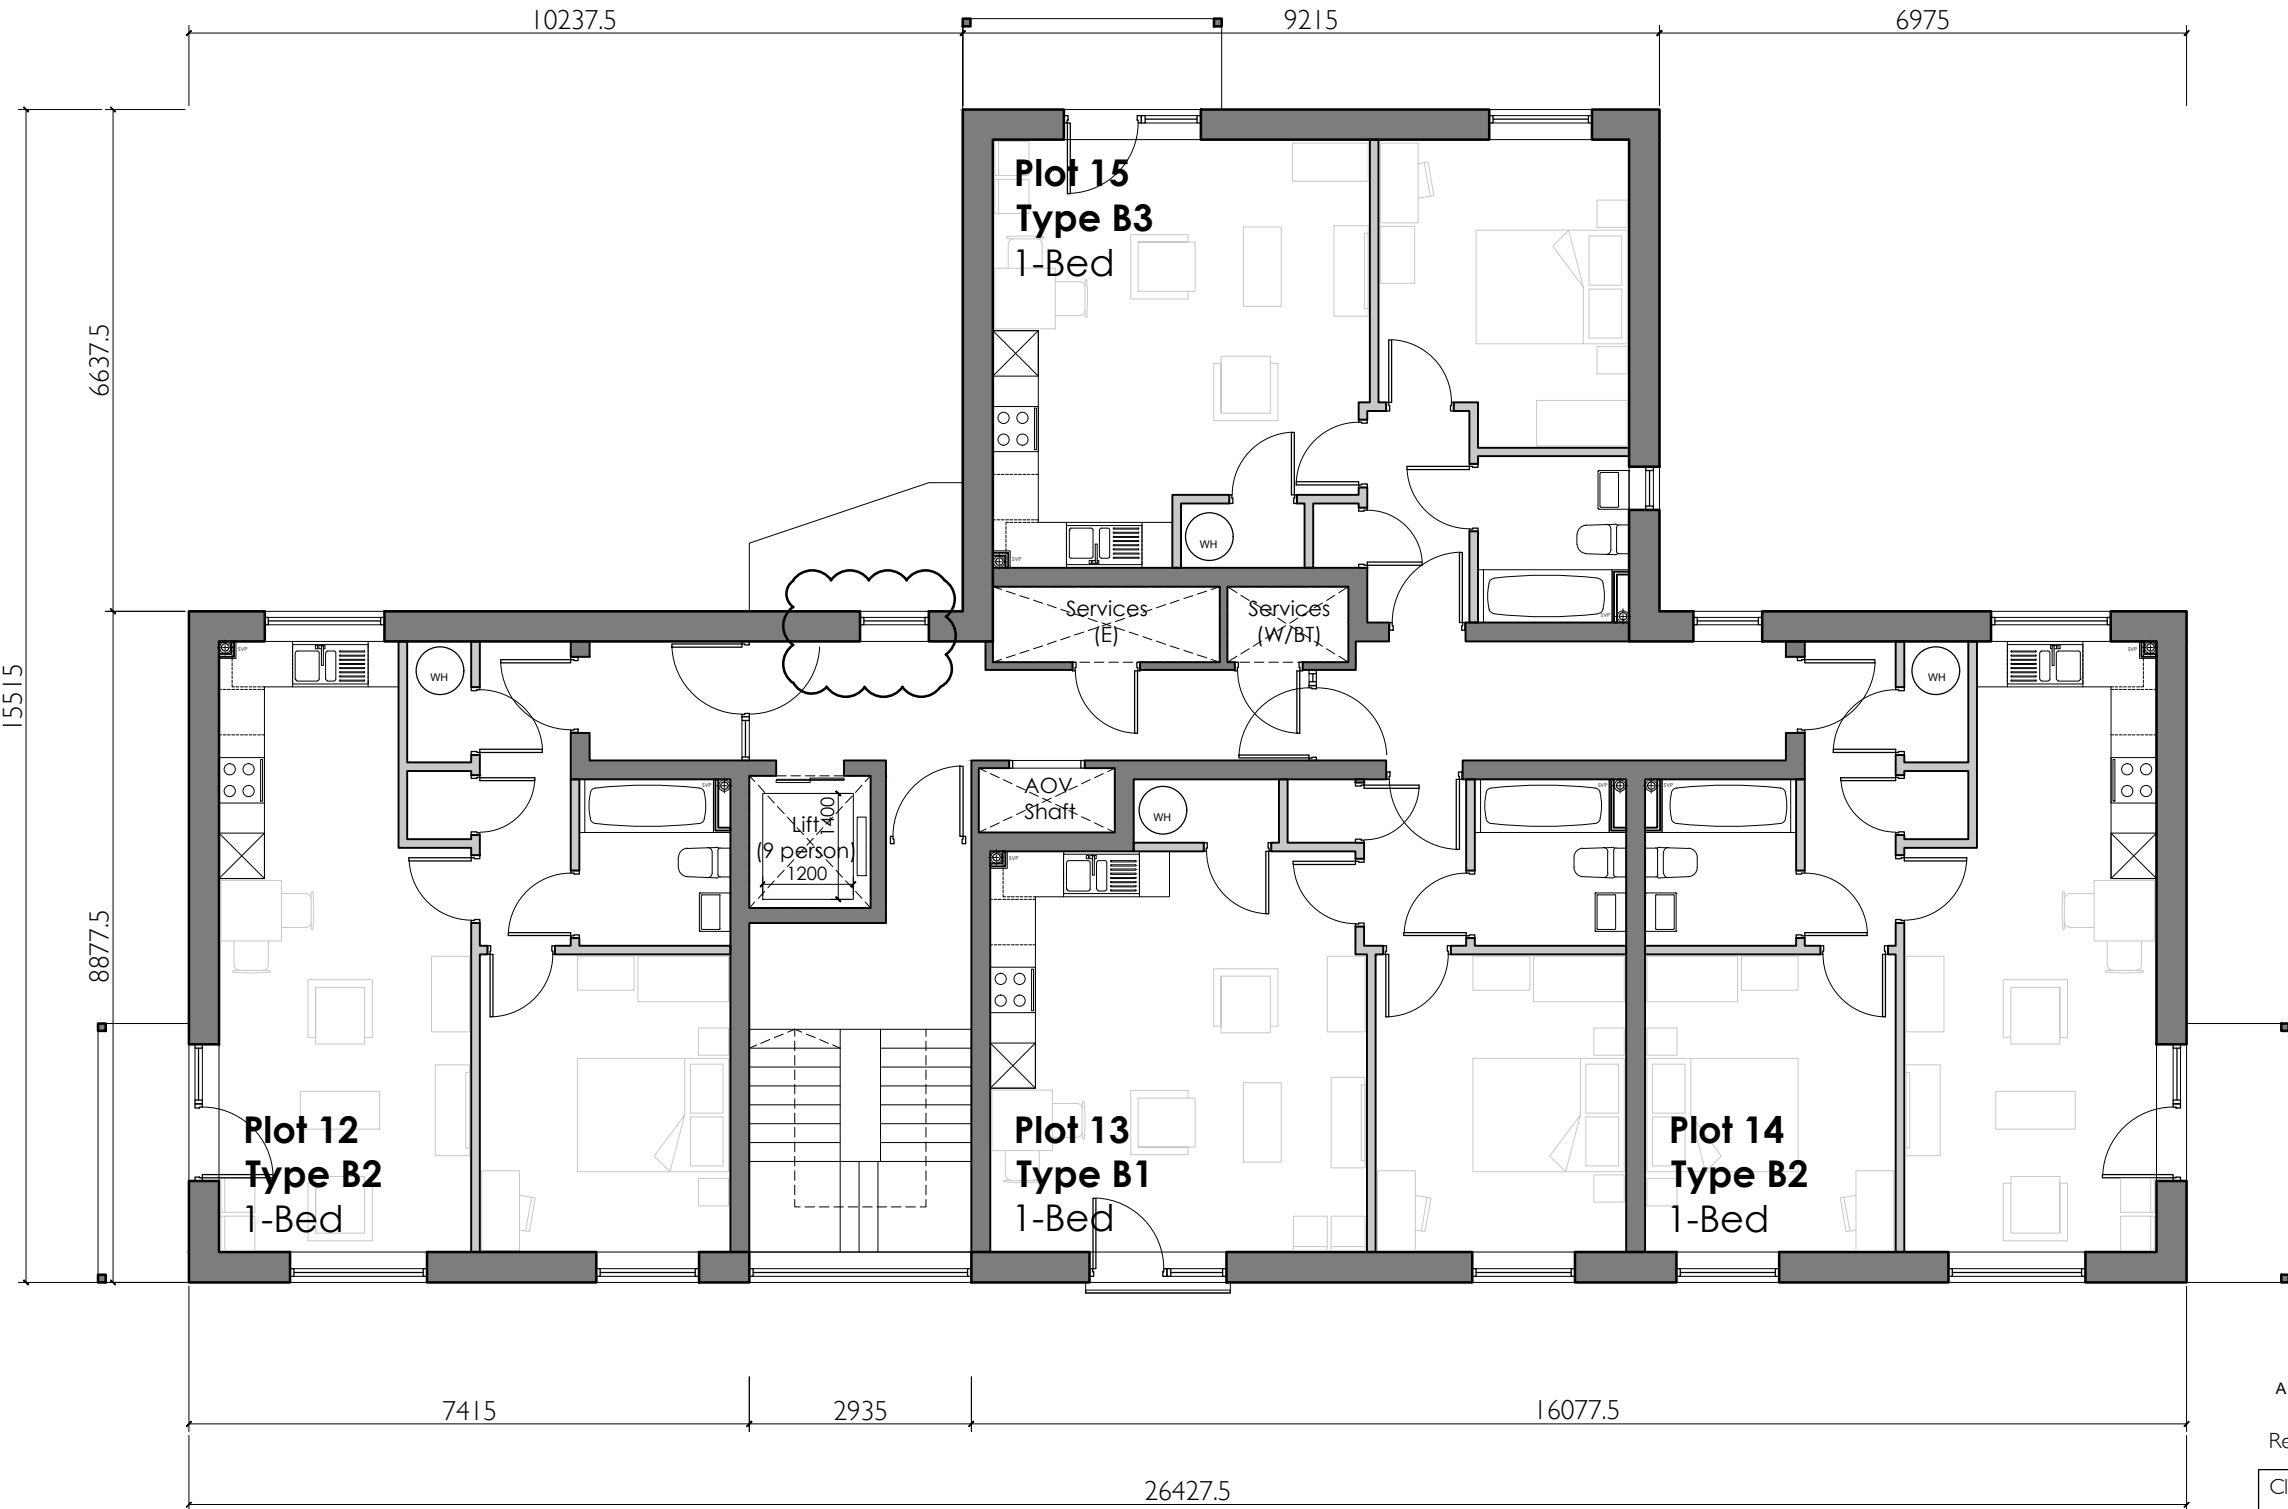

Flat Block (Type B Flats)
Second Floor Plan

- ©TRIANGLE ARCHITECTS LIMITED
- THIS DRAWING IS THE SUBJECT OF COPYRIGHT WHICH VESTS IN TRIANGLE ARCHITECTS LIMITED. IT IS AN INFRINGEMENT OF COPYRIGHT TO REPRODUCE THIS DRAWING, BY WHATEVER MEANS, INCLUDING ELECTRONIC, WITHOUT THE EXPRESS WRITTEN CONSENT OF TRIANGLE ARCHITECTS LIMITED WHICH RESERVES ALL ITS RIGHTS.
 - TRIANGLE ARCHITECTS LIMITED ASSERTS ITS RIGHTS TO BE IDENTIFIED AS THE AUTHOR OF THIS DESIGN.
 - DRAWING NOT TO BE SCALED. FIGURED DIMENSIONS TO BE WORKED TO IN ALL CASES.
 - THE CONTRACTOR IS RESPONSIBLE FOR CHECKING DIMENSIONS, TOLERANCES & REFERENCES.
 - ANY DISCREPANCY TO BE VERIFIED WITH THE ARCHITECT BEFORE PROCEEDING WITH THE WORKS.
 - REPORT ERRORS & OMISSIONS TO ARCHITECT.
 - WHERE AN ITEM IS COVERED BY DRAWINGS OF DIFFERENT SCALES, THE LARGER SCALE DRAWING TO BE WORKED TO. DO NOT SCALE FROM THE DRAWING. FIGURED DIMENSIONS TO BE WORKED TO IN ALL CASES.
 - CHECK ALL DIMENSIONS ON SITE.
 - DRAWING TO BE READ IN CONJUNCTION WITH THE HEALTH & SAFETY PLAN, AND ALL RELEVANT RISK ASSESSMENTS AND THE FOLLOWING DRAWINGS:

A	11.06.24	OP	Window size updated on Floors 1 & 2 where clouded to align with elevations
Rev	Date	By	Remarks

Client:							
Great Places Housing Group							
Project Name:							
Project500.Ph1.Parkhill Avenue							
Drawing Name:							
Proposed Apartment Block Layouts							
Drawing Purpose:							
PLANNING							
TRI no.	Project Number:			Drawing Number:			Revision:
	21-041			12			A
CDE no.	Project	Origin	Vol/Sys	Level	Type	Role	Number
	XX - XX - XX - XX - XX - XX						
Status:	Scale @ A1:		Drawn:		Checked:	Date:	
1:100		JH		MT	April 2024		