


NOTE
ALL DIMENSIONS SHOWN ARE
SUBJECT TO SITE SURVEY

REVISION NO. **D**
DATE: **28/03/24**
REQUESTED BY:
DESCRIPTION:
[1] DRAWING PACK ANNOTATIONS AMENDED
FOLLOWING FEEDBACK FROM C&W.
[2] JO MALONE PIN MOUNTED LOGO ADDED
ABOVE LED SCREEN BEHIND CASH & WRAP
UNIT.

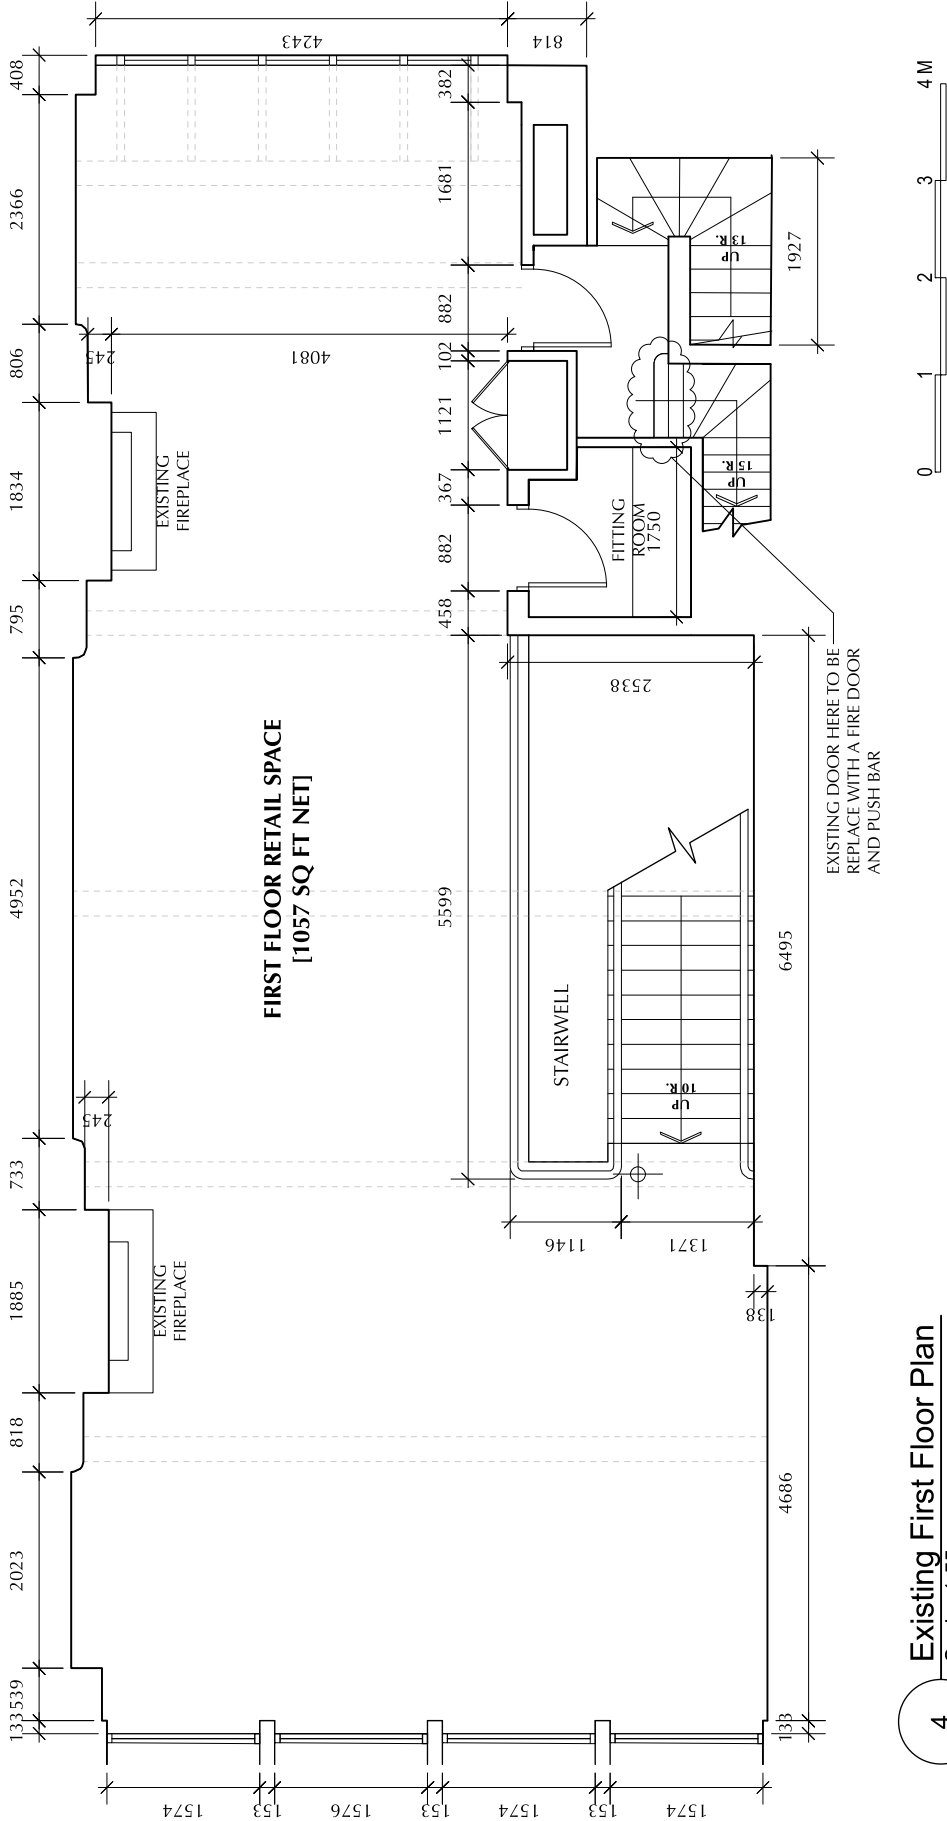

4 Existing First Floor Plan

BRAND NAME JO MALONE LONDON	
PROJECT NAME JML_FSS - MANCHESTER	
DRAWING TITLE EXISTING FIRST FLOOR PLAN	
DRAWING NUMBER ID1068595705	4
DATE 19/12/23	REVISION NO. D
DRAWN BY ADE SHOKUNBI	SCALE 1:55@A3
REVISION NOTES	
REVISION NO. A	
DATE: 14/01/24	
REQUESTED BY: BRAND	
DESCRIPTION: [1] THE 2No. FREESTANDING TALL CABINETS AND THE STORAGE CONSOLE WITH SINK IN THE MIDDLE ARE REPLACED WITH 2No. 1000MM LIBRARY BAYS AND A 1500MM LIBRARY BAY WITH SINK.	
REVISION NO. B	
DATE: 29/01/24	
REQUESTED BY: BRAND	
DESCRIPTION: [1] FABRIC LIGHTBOX ADDED TO THE GROUND FLOOR STAIRCASE WALL	
[2] PIN MOUNTED LOGO ADDED TO WALL BEHIND THE GF SEATING AREA	
[3] FLUTING DETAIL ONLY REQUIRED ABOVE LIBRARY DISPLAY BAYS.	
[4] LED LIGHTING REQUIRED TO ALL PICTURE RAILS.	
[5] LAY IN GRID CEILING TO BE INSTALLED IN THE NEW FIRST FLOOR KITCHEN AND WC AREA	
REVISION NO. C	
DATE: 04/03/24	
REQUESTED BY: BRAND	
DESCRIPTION: [1] THE SIZE OF THE FABRIC LIGHTBOX ON THE GF STAIRCASE WALL AMENDED AND RELOCATED TO THE WALL ABOVE	