



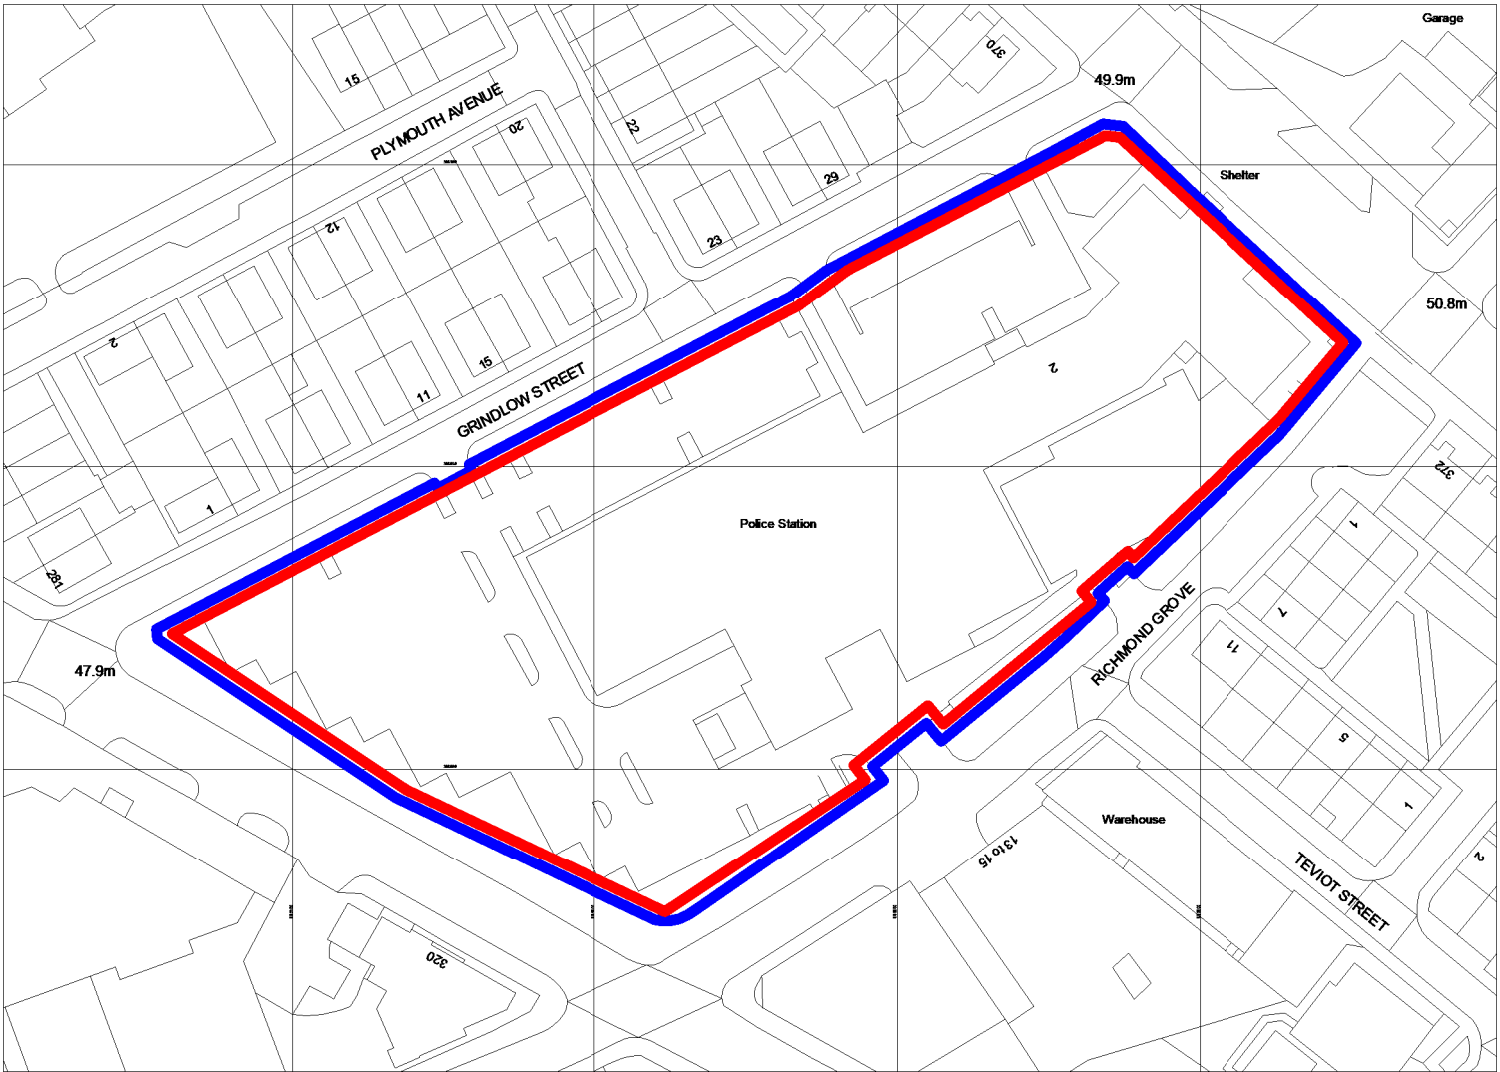


Ordnance Survey, (c) Crown Copyright 2024. All rights reserved. Licence number 100022432

1:1250@A3

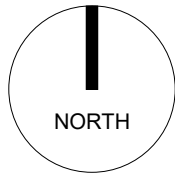

Legend

- Site Ownership Boundary —
- Application Area —

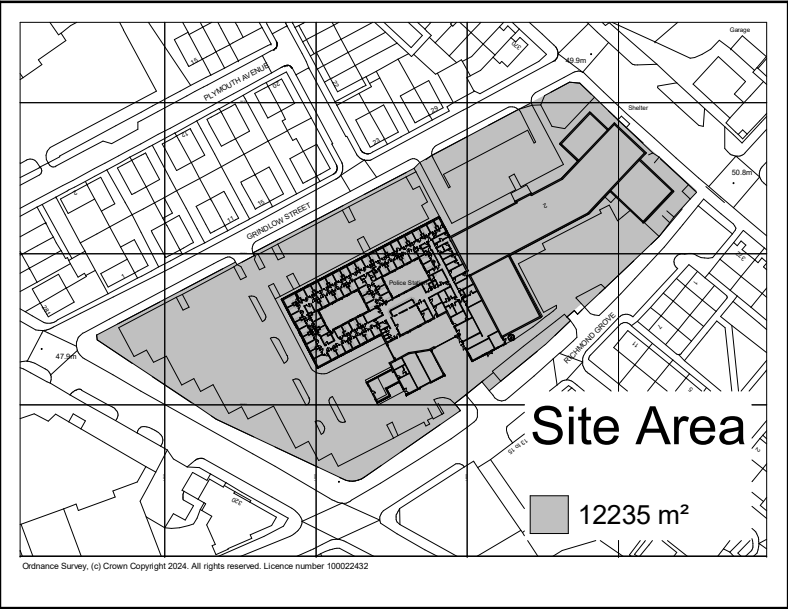

1:2500@A3

Planning Drawings / Statement:

- LON-CWA-V1-ZZ-DR-A-0301 - Location Plan
- LON-CWA-V1-ZZ-DR-A-0302 - Existing Site Plan
- LON-CWA-V1-ZZ-DR-A-0303 - Proposed Site Plan
- LON-CWA-V1-00-DR-A-0304 - Existing General Arrangement Plan
- LON-CWA-V1-00-DR-A-0305 - Proposed General Arrangement Plan
- LON-CWA-V1-RF-DR-A-0306 - Existing Roof Plan
- LON-CWA-V1-RF-DR-A-0307 - Proposed Roof Plan
- LON-CWA-V1-ZZ-DR-A-0308 - Existing Elevations
- LON-CWA-V1-ZZ-DR-A-0309 - Proposed Elevations
- LON-CWA-V1-XX-RP-A-0310 - Design and Access Statement

The copyright of this drawing is vested with Corstorphine & Wright Ltd and must not be copied or reproduced without the consent of the company.		P01 Planning Application Submission				06/03/2024		JAK	KE
		Rev. Description				Date		Drw.	Chk.
Client Greater Manchester Police		Project Longsight Custody Suite Refurbishment				Drawing Title Location Plan			
		Drawing Status PLANNING				Drawing No. LON-CWA-V1-ZZ-DR-A-0301			
Corstorphine & Wright		Manchester Studio 4th Floor, Tribeca House, 21-27 Dale Street, Manchester, M1 1EY 0161 272 8100 corstorphine-wright.com				Job No: 23790			
		Revision P01				Date 14/02/2024			
Drawn JAK		Checked DD		Paper Size A3		Scale As indicated		Date 14/02/2024	