




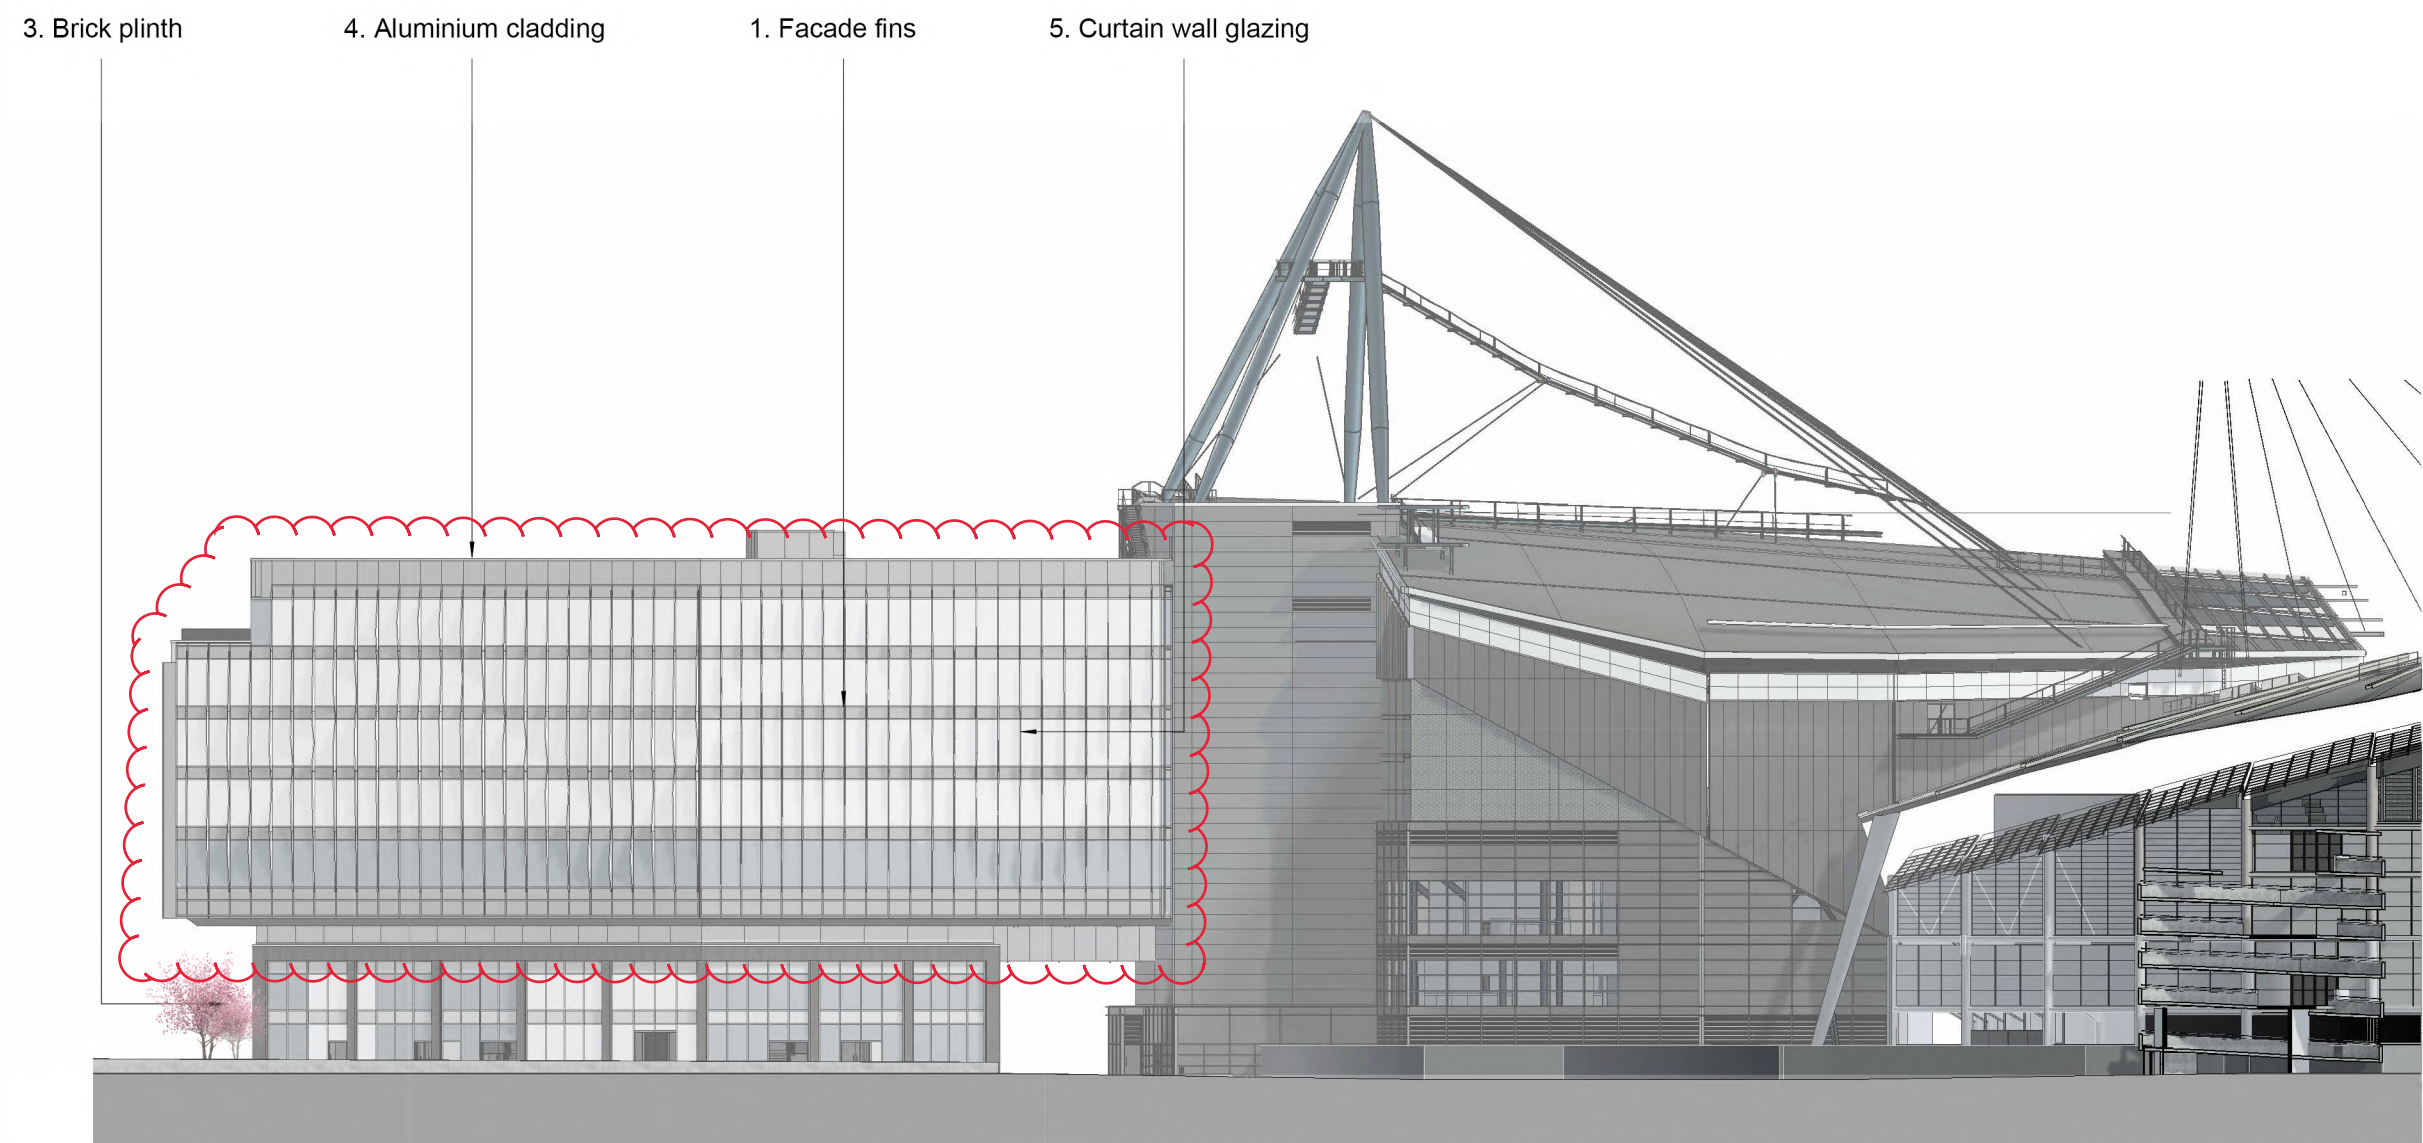


1 WEST ELEVATION - COMMERCIAL
1 : 500

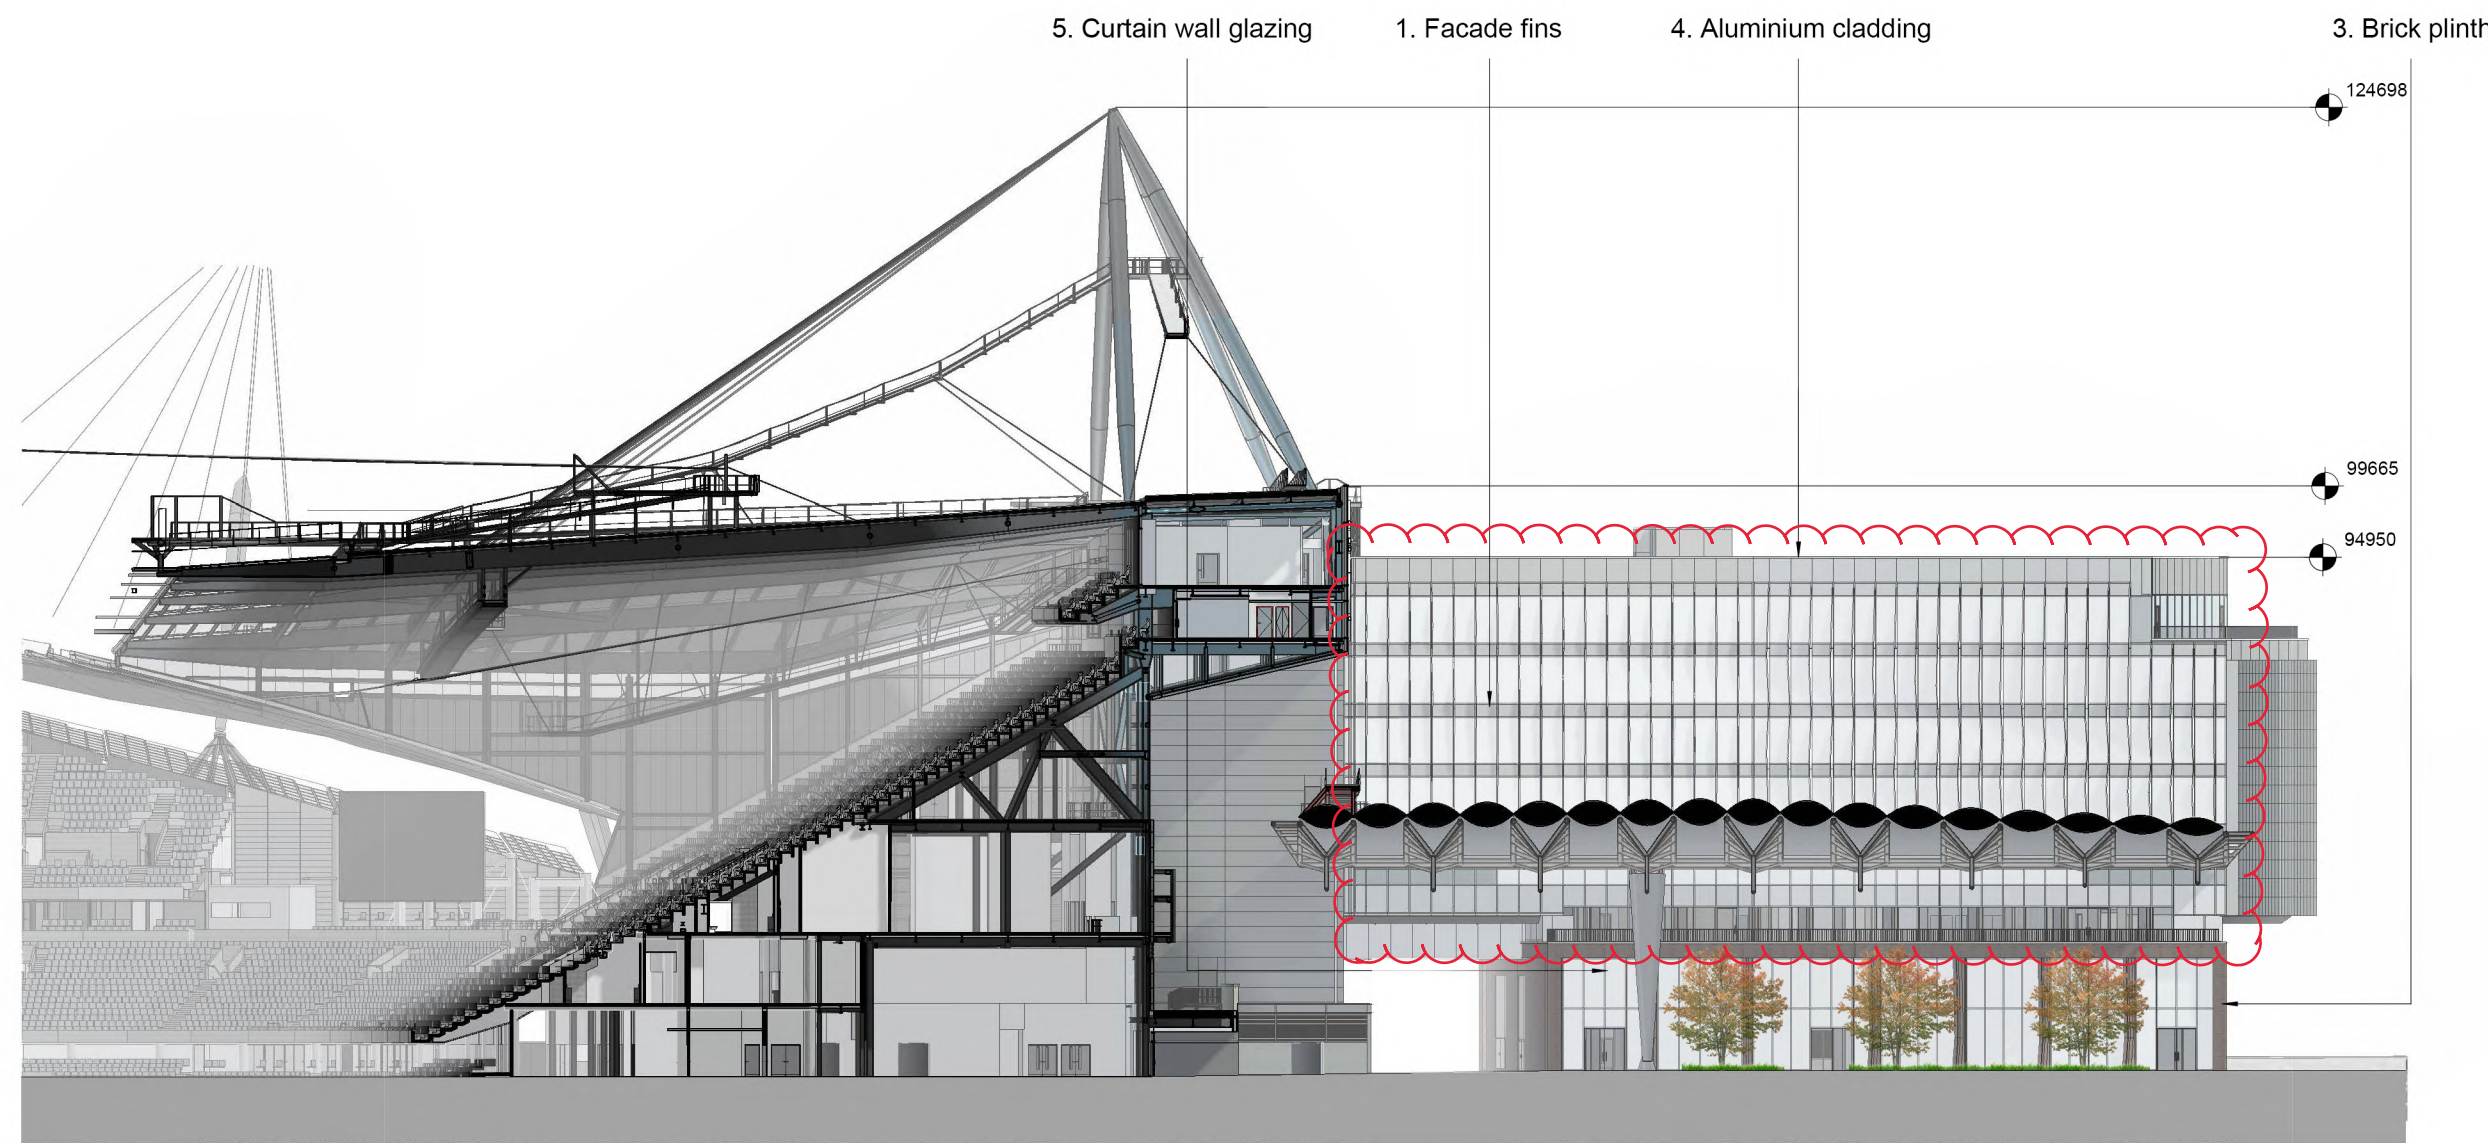

2 EAST ELEVATION - COMMERCIAL
1 : 500

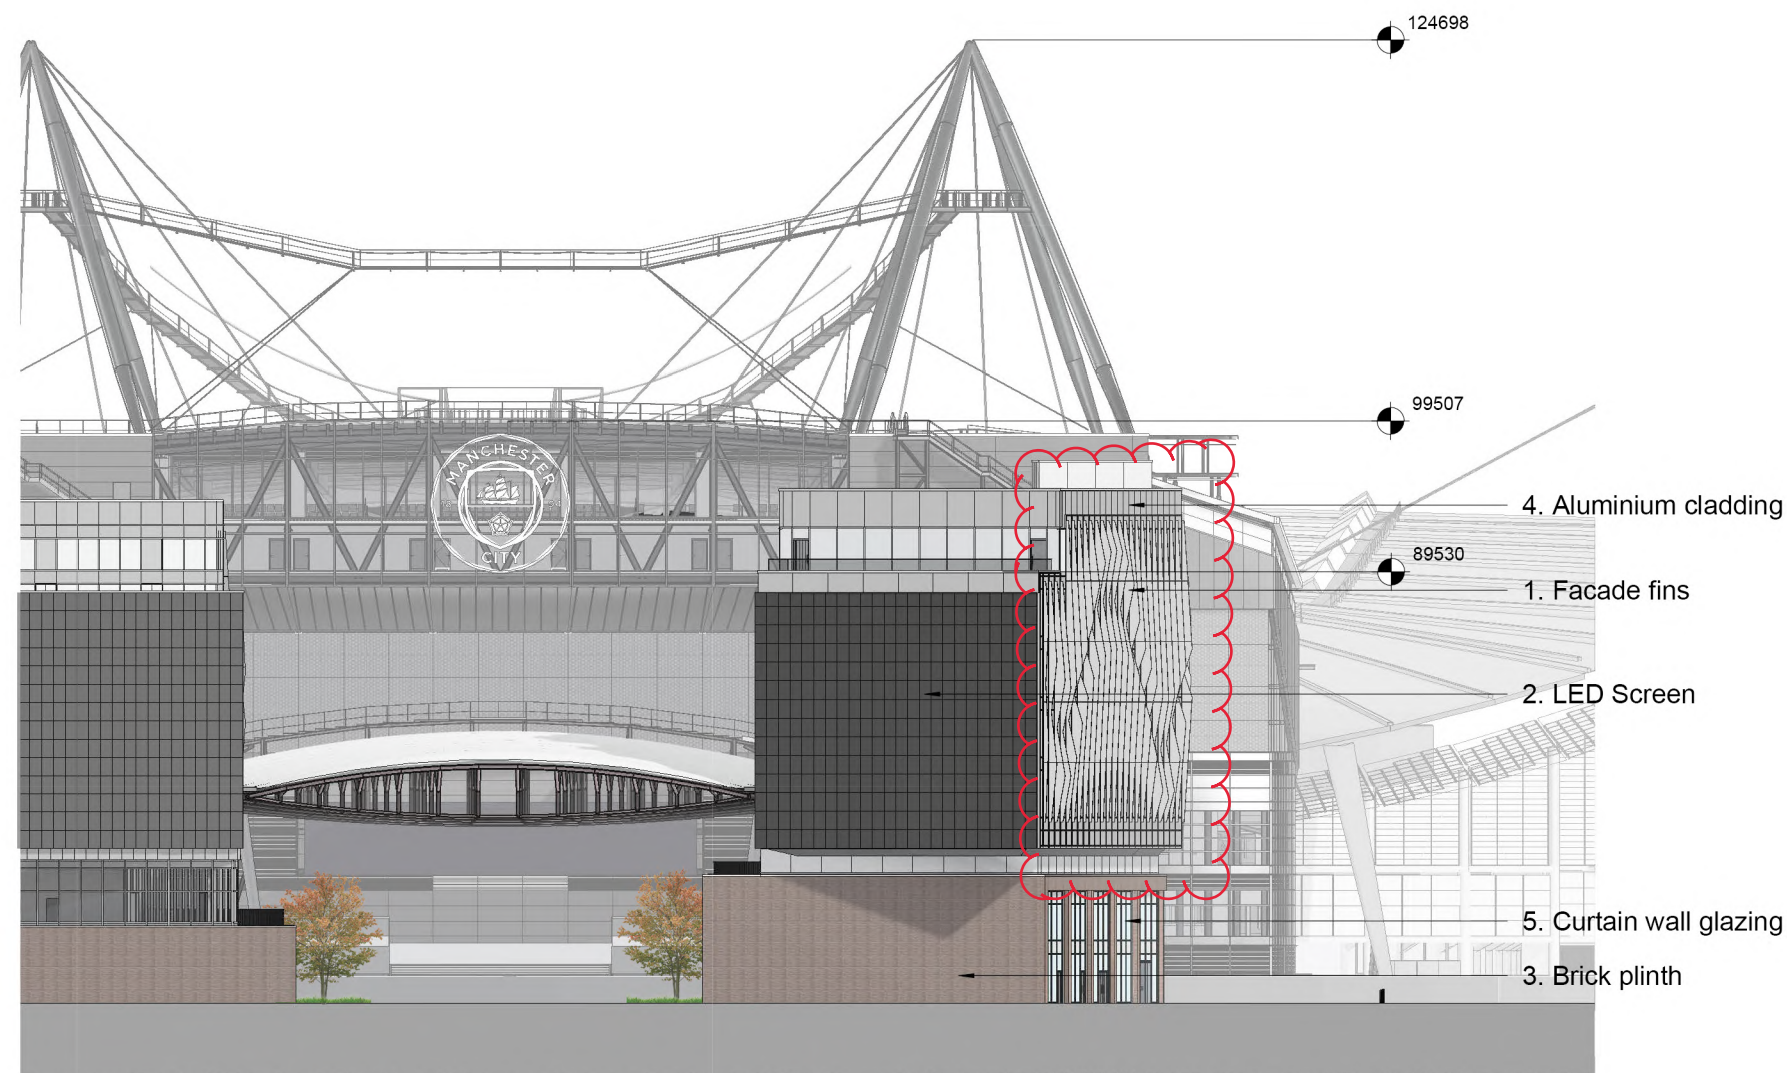

3 NORTH ELEVATION - COMMERCIAL
1 : 500

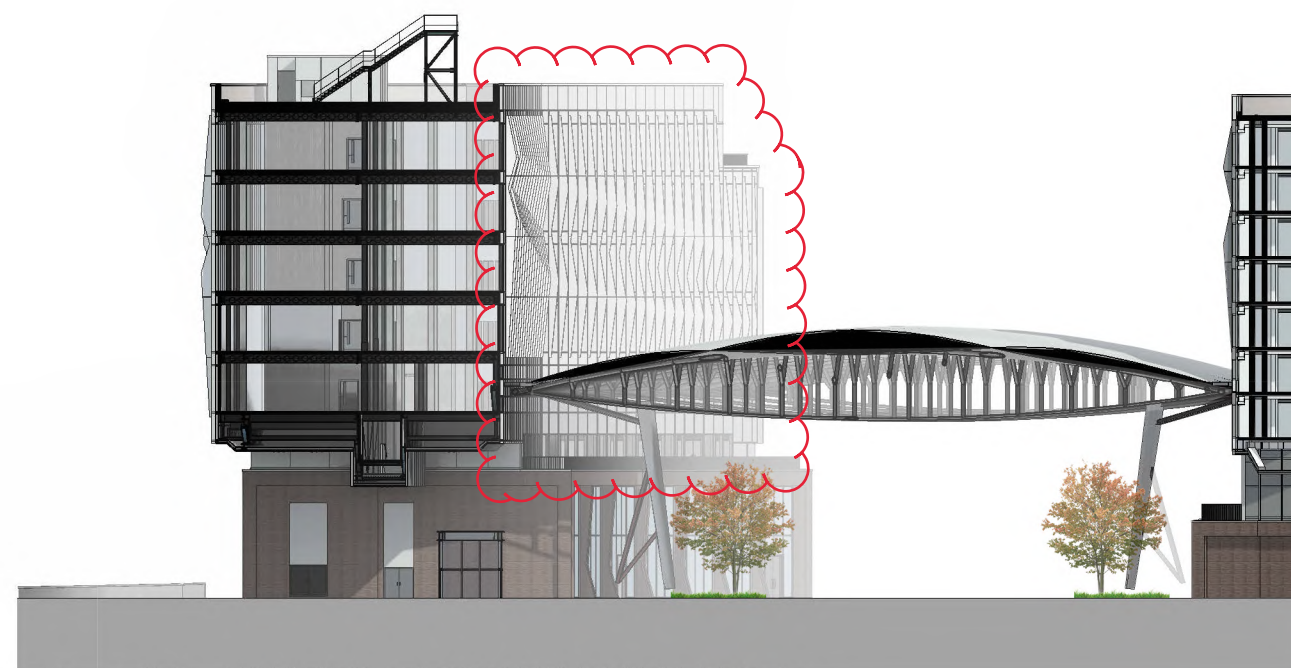


4 SOUTH ELEVATION - COMMERCIAL
1 : 500




1. Facade fins



2. LED Screen

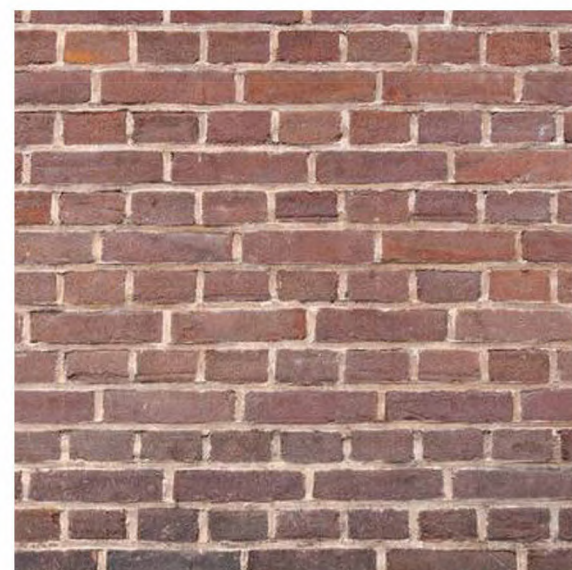

3. Brick plinth

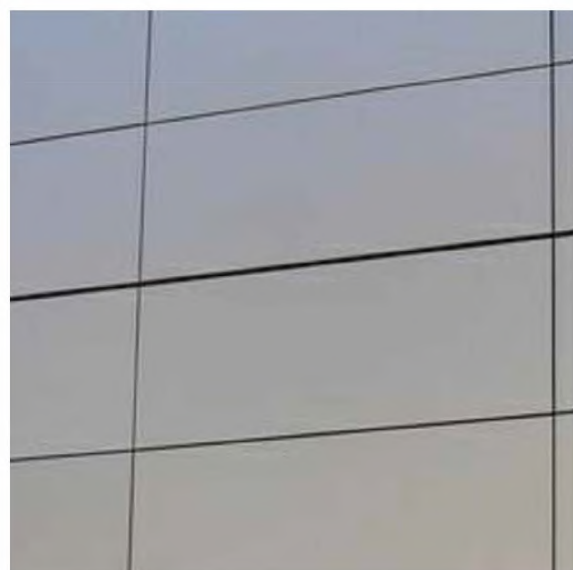

4. Aluminium cladding



5. Curtain wall glazing





6. Metal mesh



7. Polycarbonate panels

REVISIONS		
REV	DATE	DESCRIPTION
P00	28.02.23	ISSUED FOR STAGE 3
P01	17.04.23	ISSUED FOR PLANNING
C01	08.12.23	ISSUED FOR CONSTRUCTION
P02	02.07.24	ISSUED FOR NON-MATERIAL AMENDMENT

 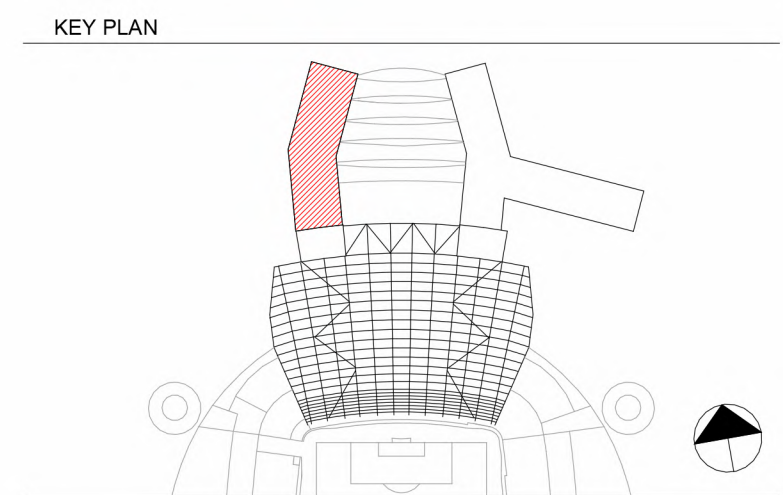

© COPYRIGHT. ALL RIGHTS RESERVED.
THIS WORK IS COPYRIGHT AND CANNOT BE REPRODUCED OR COPIED IN ANY FORM OR BY ANY OTHER MEANS (GRAPHIC, ELECTRONIC OR MECHANICAL INCLUDING PHOTOCOPYING) WITHOUT THE WRITTEN PERMISSION OF POPULOUS ANY LICENSE, EXPRESS OR IMPLIED, TO USE THIS DOCUMENT FOR ANY PURPOSE WHATSOEVER IS RESTRICTED TO THE TERMS OF THE AGREEMENT OR IMPLIED AGREEMENT BETWEEN POPULOUS AND THE INSTRUCTING PARTY.
USE FIGURED DIMENSIONS IN PREFERENCE TO SCALED. CHECK ALL DIMENSIONS ON SITE BEFORE FABRICATION OR SETTING OUT.

ARCHITECT
POPULOUS®
14 BLADES COURT | DEODAR ROAD | LONDON | SW15 2NU | UNITED KINGDOM
TELEPHONE +44 (0)20 8874 7666 FACSIMILE +44 (0)20 8874 7470
ALL PRODUCTION & INTELLECTUAL PROPERTY RIGHTS RESERVED © POPULOUS 2009

PROJECT NAME
MCFC NORTH EXPANSION

DRAWING TITLE
COMMERCIAL ELEVATIONS

STATUS		RIBA STAGE			PROJECT NO.		
A5		5			4348		
DATE			SCALE			SIZE	
28/02/23			1 : 500			A1	
DRAWN		CHECKED		APPROVED			
AM		CF		MT			
PROJECT	ORIGIN	ZONE	LEVEL	TYPE	ROLE	DRAWING	REV
NSE-POP-NS- ZZ- DR- A - 000303 P0							