
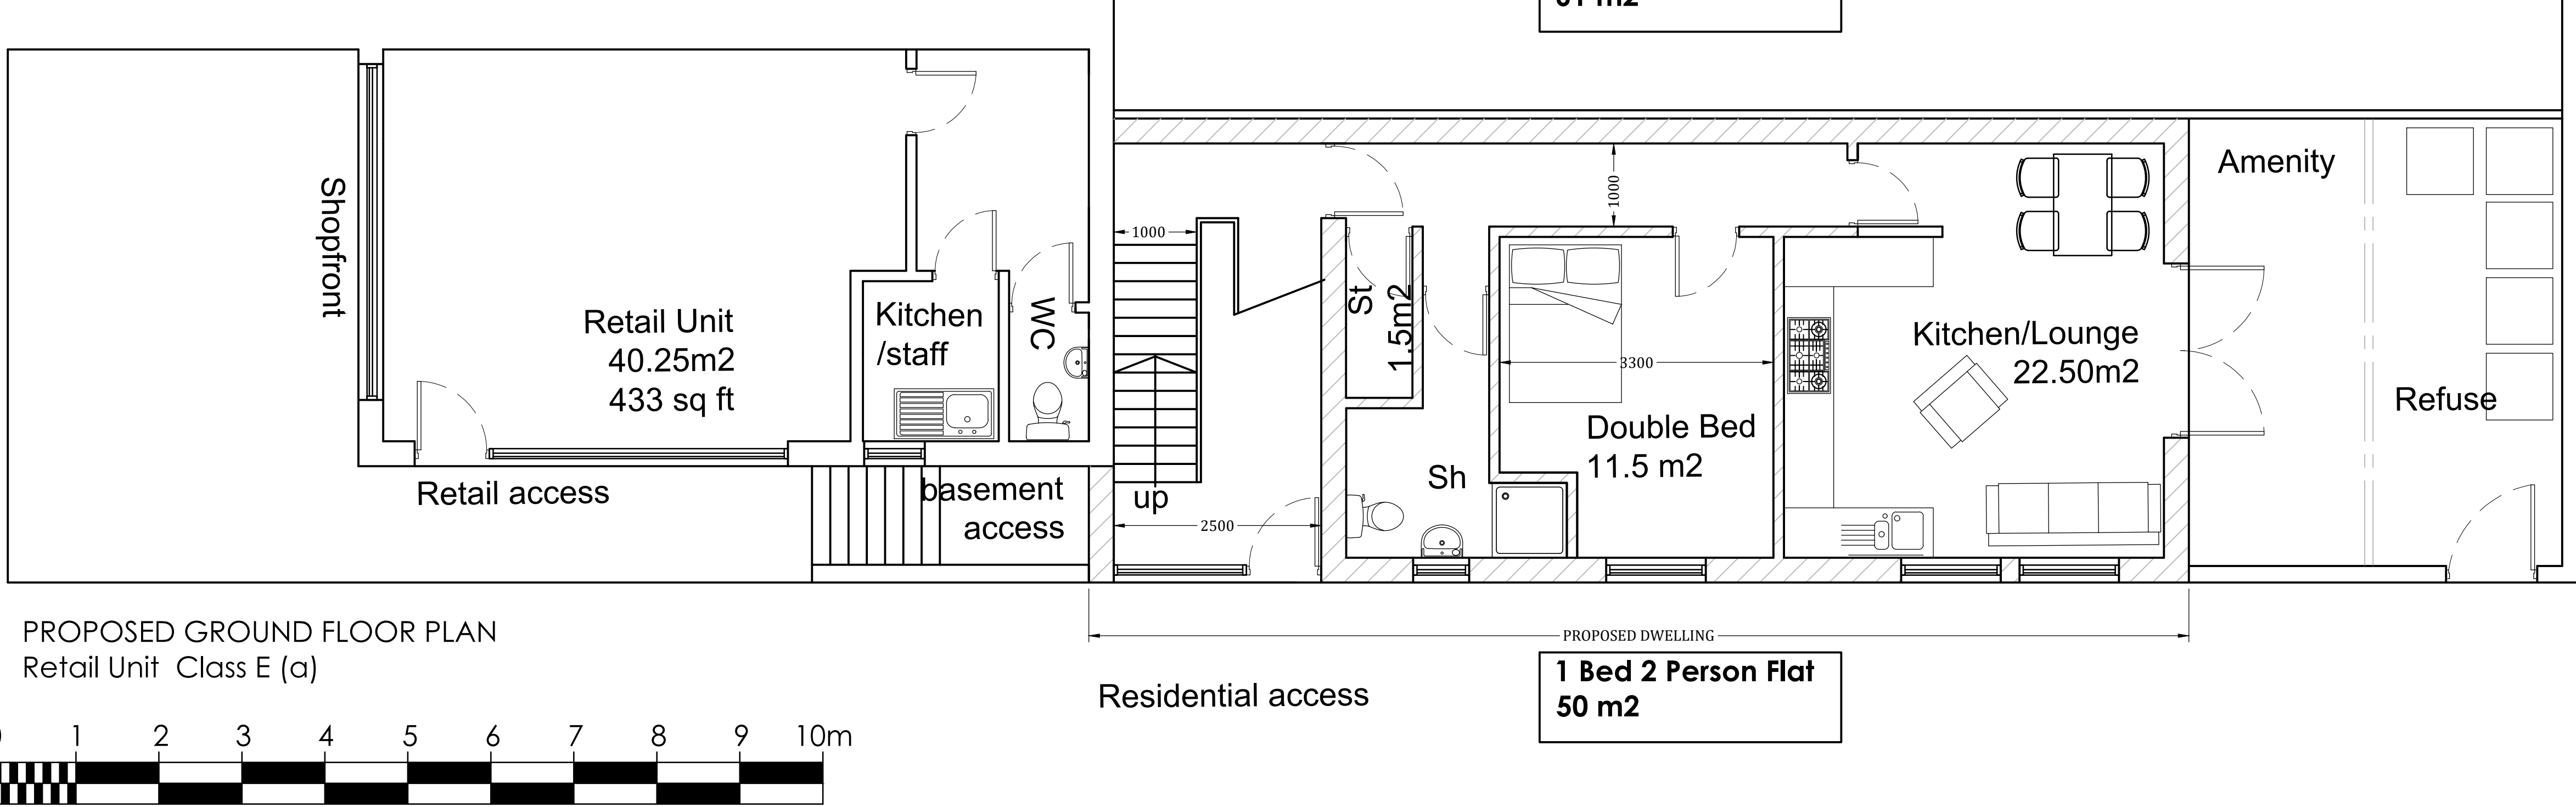
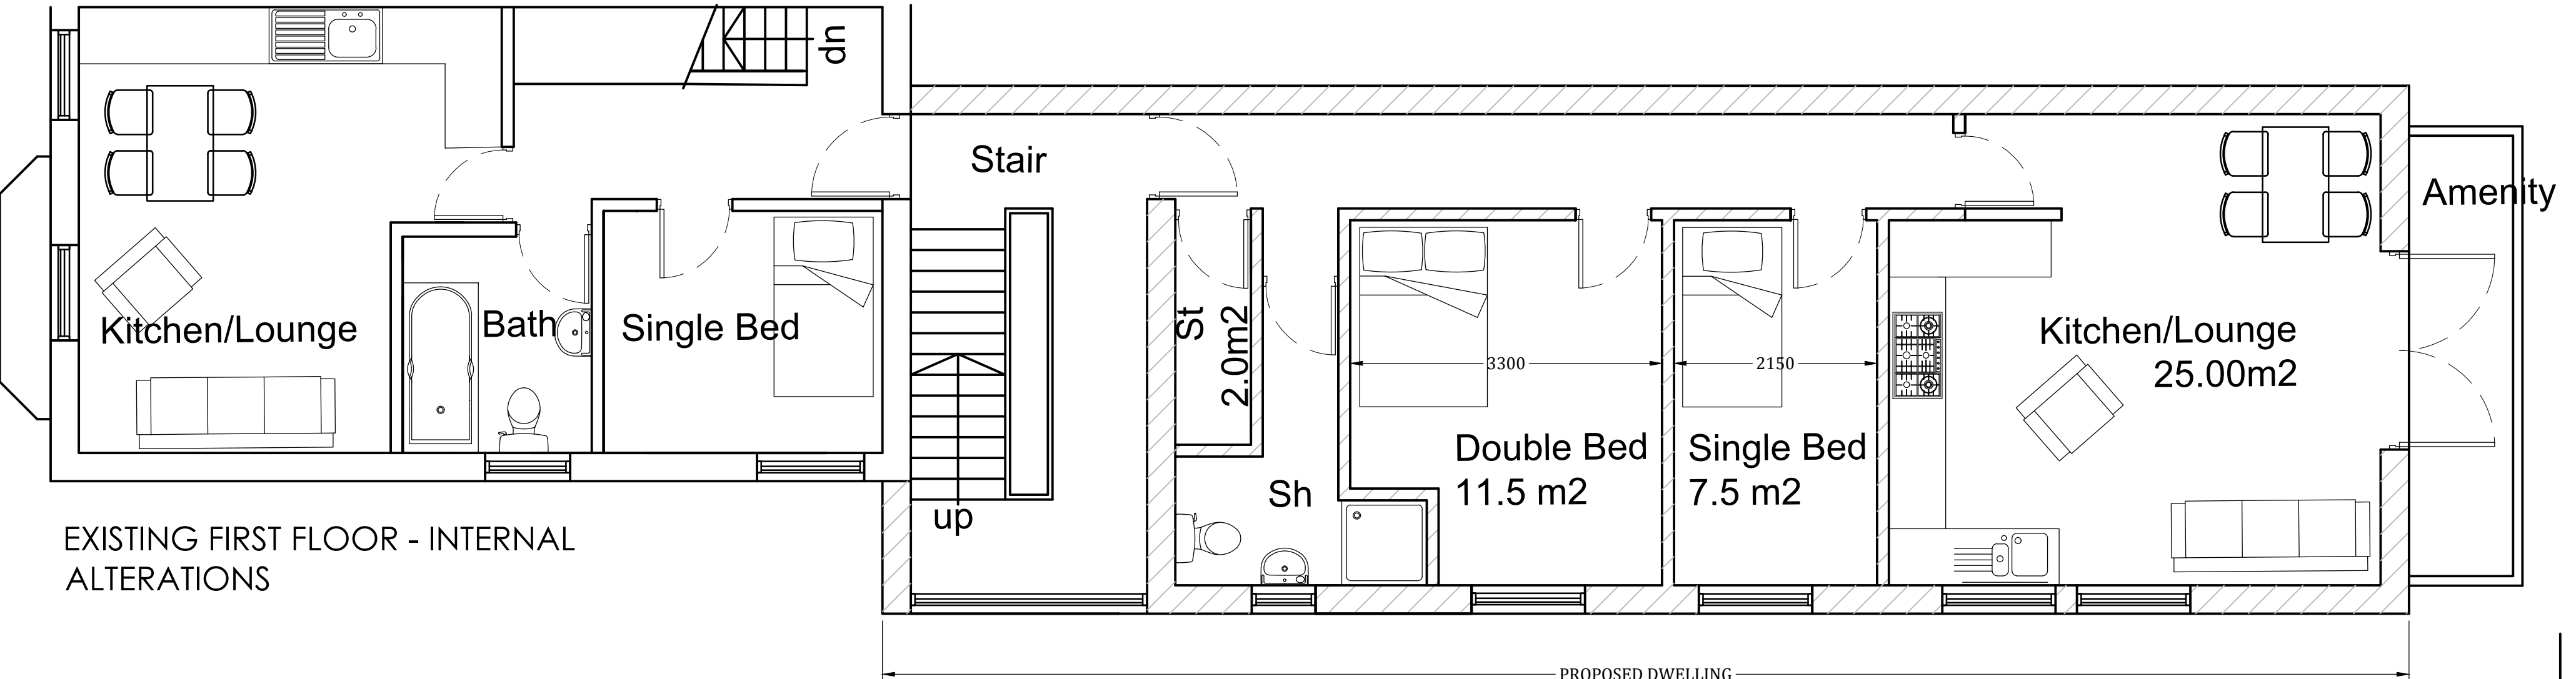


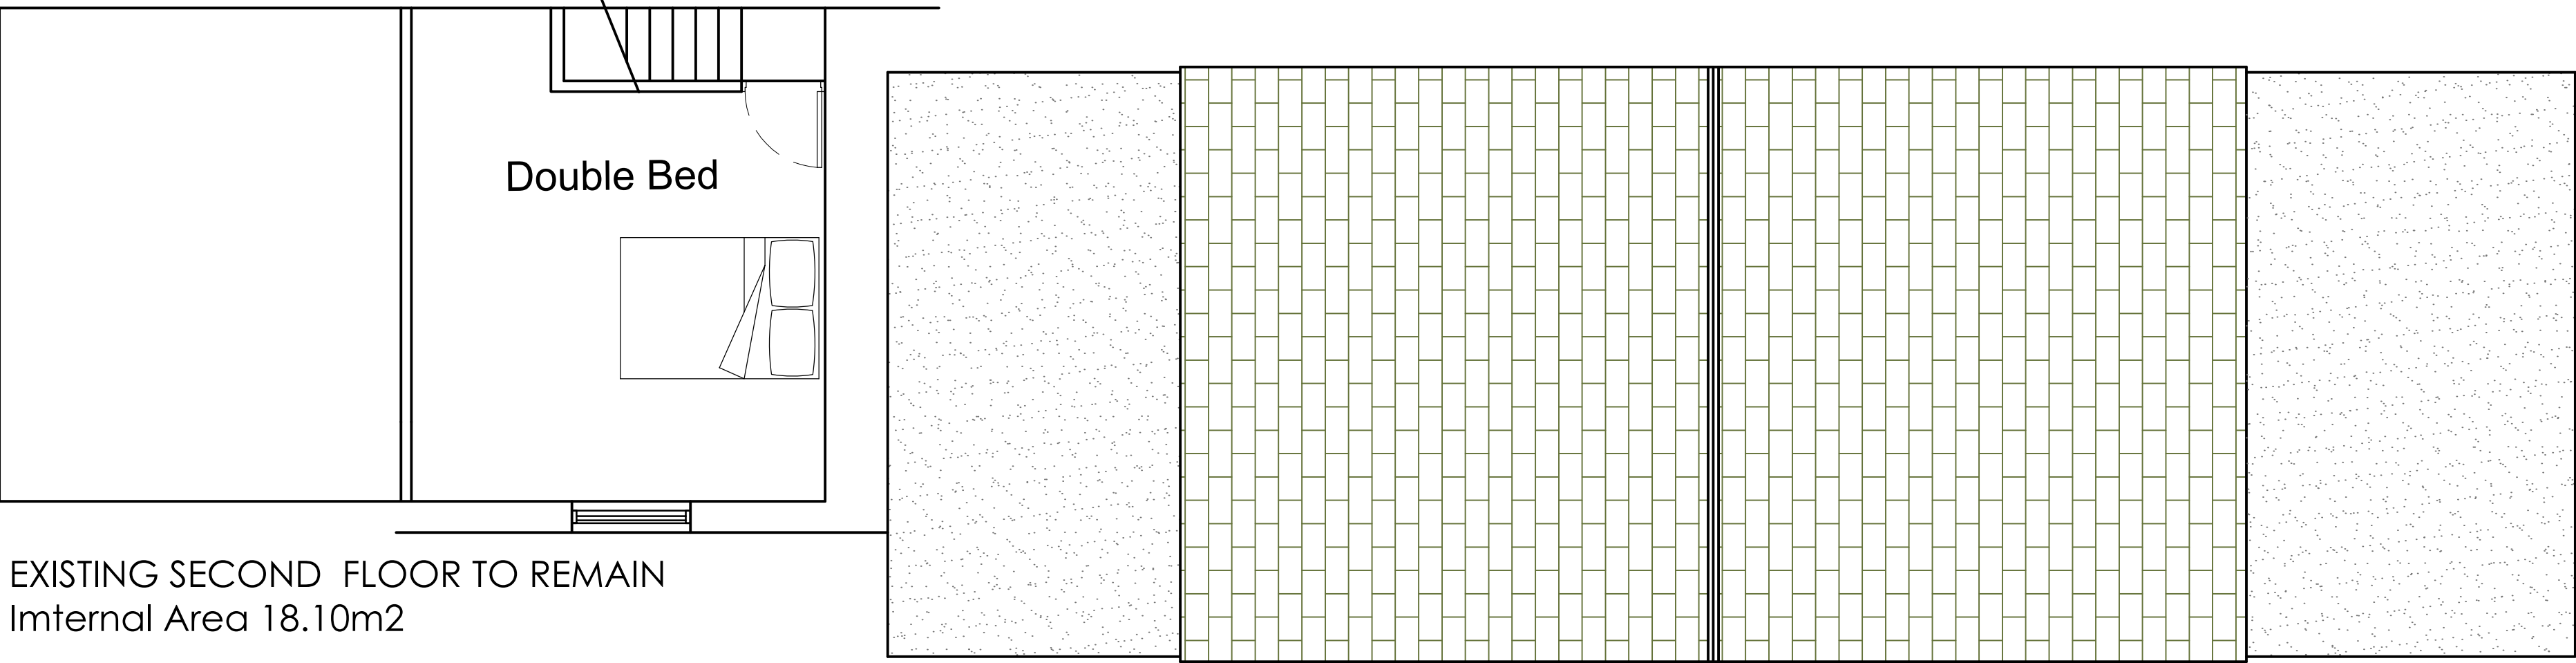

NOTE:

The Contractor is to check and verify all building and site dimensions, levels and sewer invert levels at connection points before work starts.

This drawing must be read with and checked against any structural or other specialist drawings provided.

The Contractor is to comply in all respects with the current Building Regulations whether or not specifically stated on these drawings.

This drawing is not intended to show details of foundation or ground conditions. Each area of ground relied upon to support the structure depicted must be investigated by the Contractor and suitable methods of foundation be provided.

THIS SCHEME IS NOT BASED ON A SURVEY
DO NOT SCALE FROM THIS DRAWING

Drawing Status	PLANNING		
Construction Status			
Rev.		By	Date

RICHMOND CONSULTANTS

Mobile 07710131750
Email srnnicholls@ntfworld.com

Site
1104 Stockport Road
Manchester
M19 2SU

Title
Proposed Floor Plans

Checked	Drawn By	Scale	Date
	SRN	1:50 @A1	Sept 2023
Drawing Number			Rev.
07.23 SR102			--