


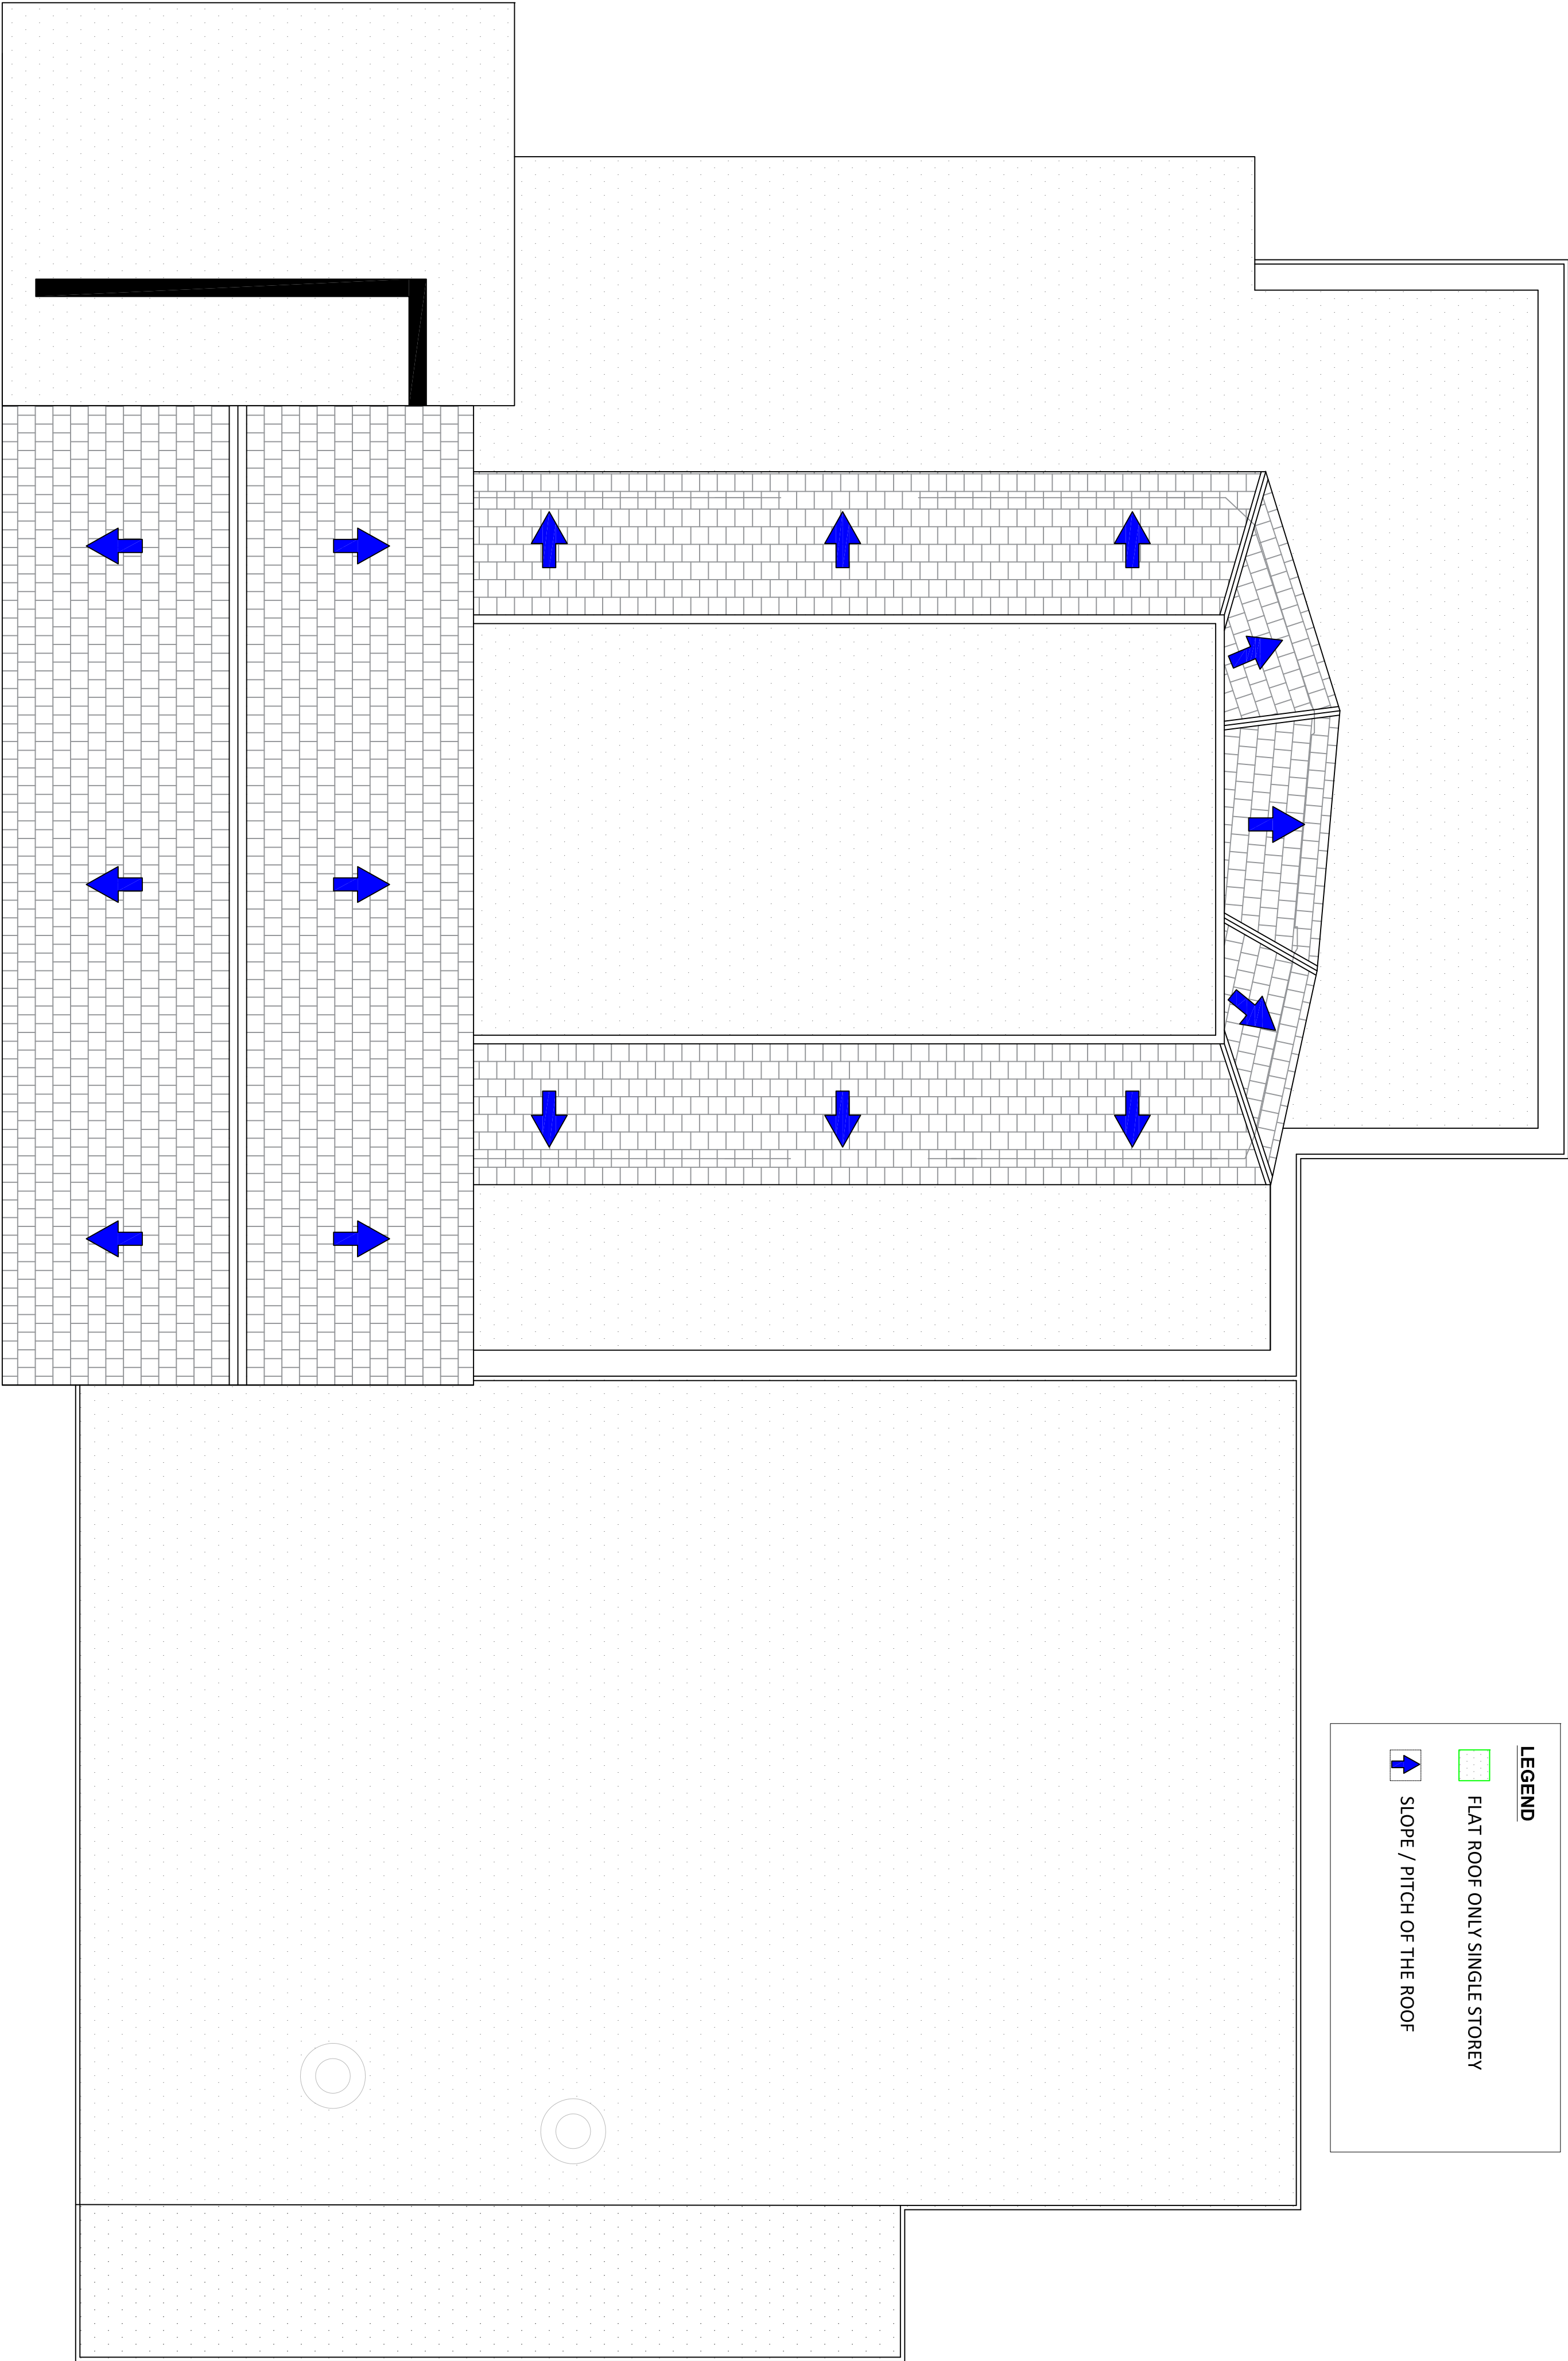

Proposed Roof Plan

1:50

REV	DATE	AMENDMENTS
CLIENT	MR KHASER AHMED	
DRAWN BY	AK	
DATE	02 MAY 2024	
SCALE	1:50 @ A1	
PROJECT REF	00207	
PROJECT STAT	PLANNING	
DRAWING No	PROPOSED PLANS 03	

(We warrant that the plan and floor elevations which are noted on this drawing, shall not be reproduced without permission.)
(THIS DRAWING IS COPYRIGHT ©, SHALL NOT BE REPRODUCED WITHOUT PERMISSION.)



E: core.as@hotmail.com
MOB: 07849566607

Core Architectural Studio is a trading name of CS & Associates Limited, a company registered in England. 13164620