






Existing Front Elevation
Scale 1:100

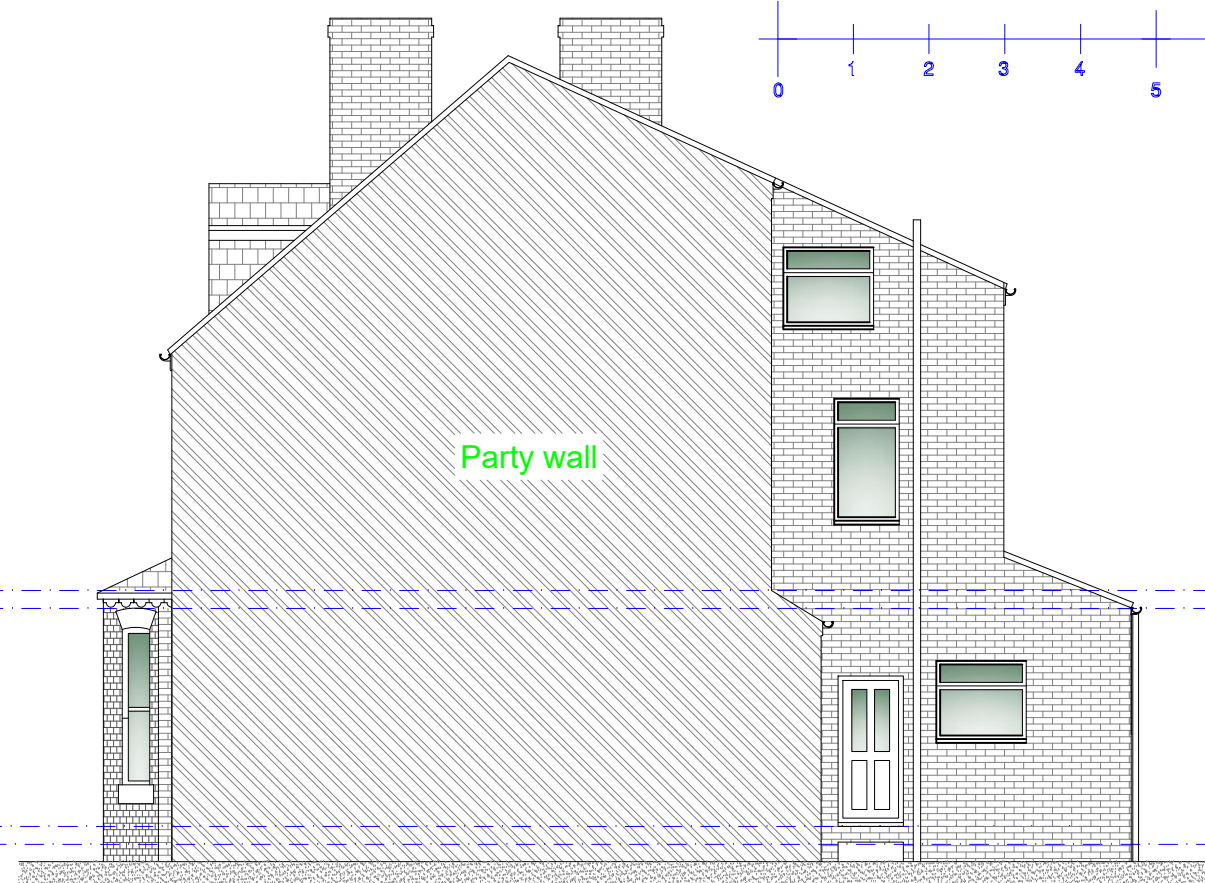


Existing R/H Side Party Wall Elevation
Scale 1:100

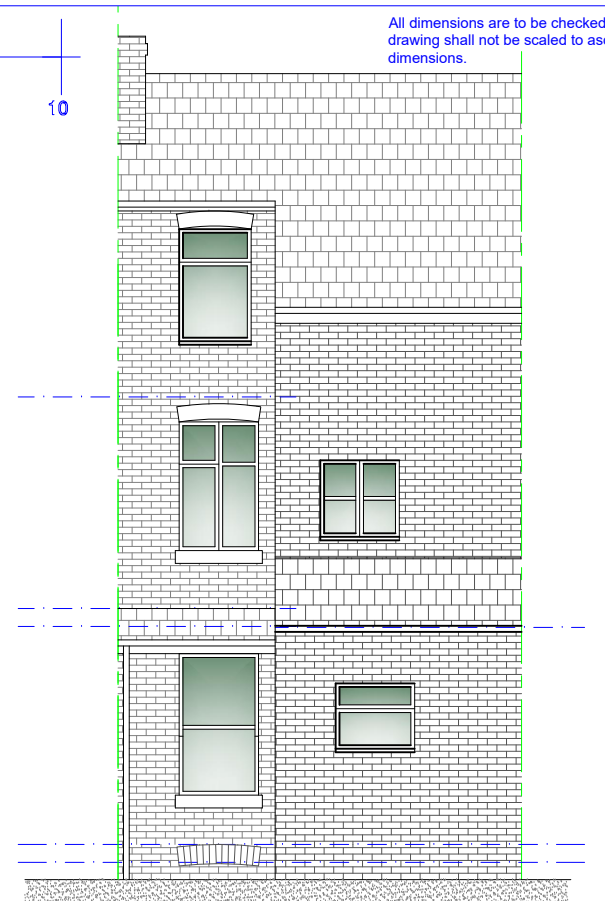


Existing Rear Elevation
Scale 1:100

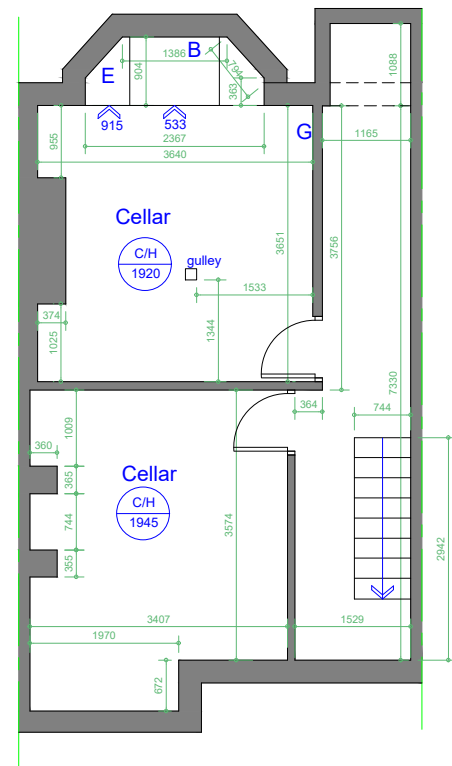

Existing Basement Plan
Scale 1:100

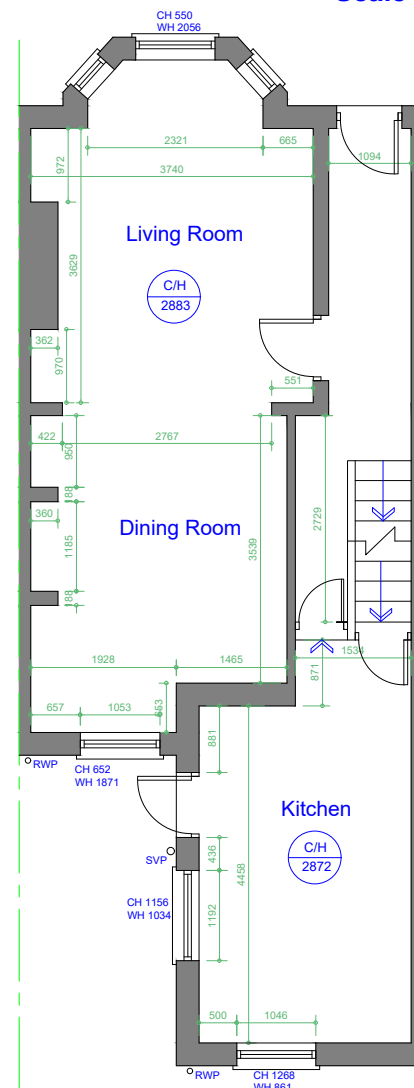

Existing Ground Floor Plan
Scale 1:100

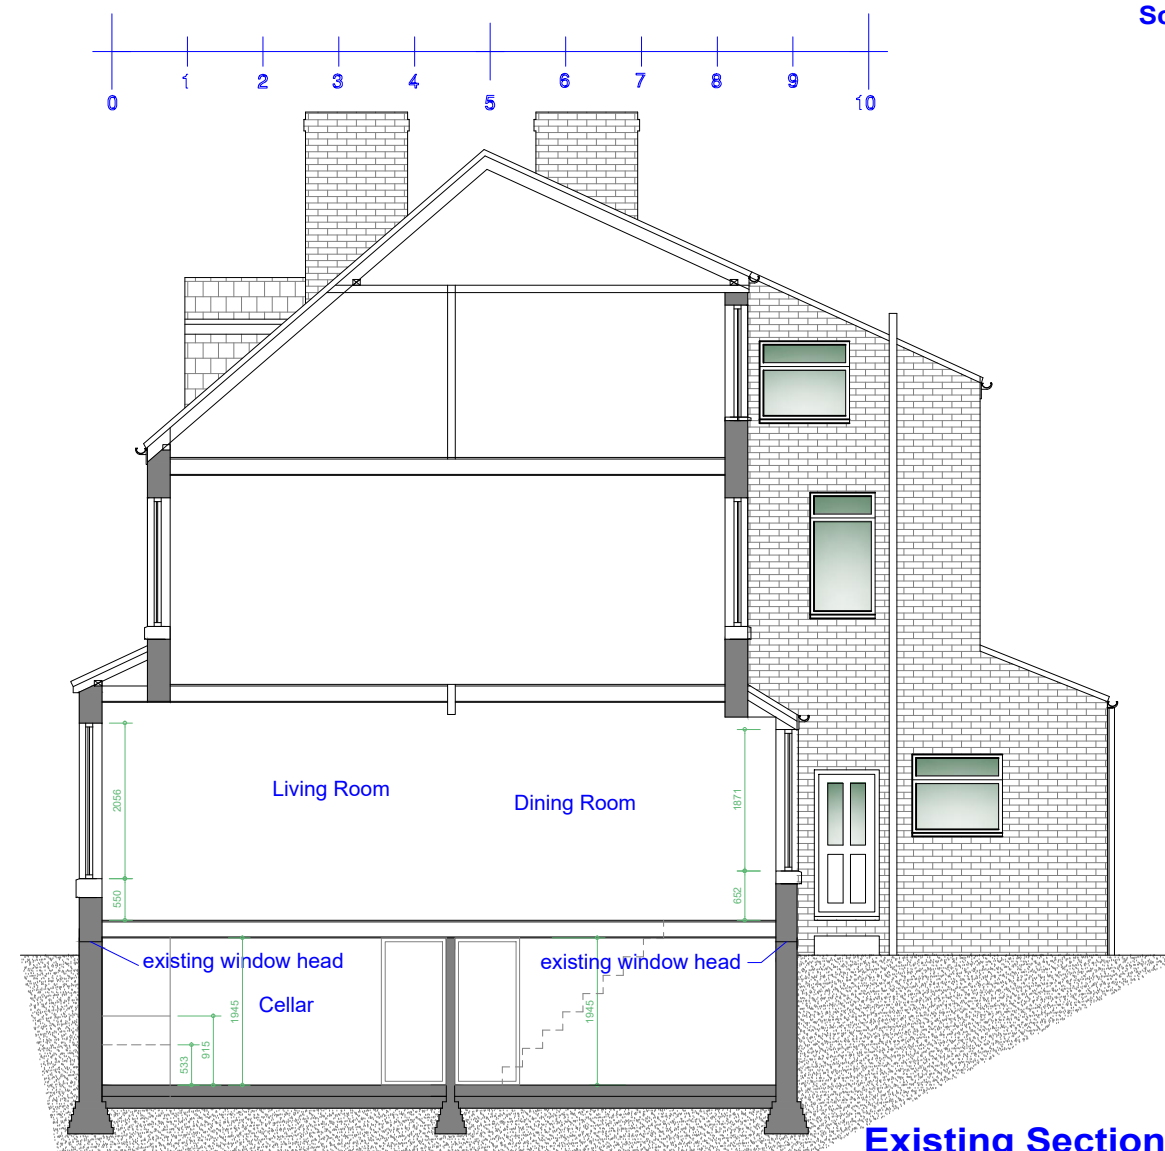

Existing Section
Scale 1:100



All dimensions are to be checked on site. This drawing shall not be scaled to ascertain dimensions.

Rev Date Description

Issued For : INFORMATION PURPOSES ONLY

Client

Miss. Taneah Berler

Project
88 Old Lansdowne Rd, West Didsbury,
Manchester M20 2WX
Proposed basement conversion.

Scheme - Drawing Title
Existing Plans.

01 Drawing No. Revision Date 03.04.24 Scale 1:100 @A3



Plans To Build It Ltd
Tel: 0161 728 5730
Mob: 07741175755
www.planstobuildit.com