




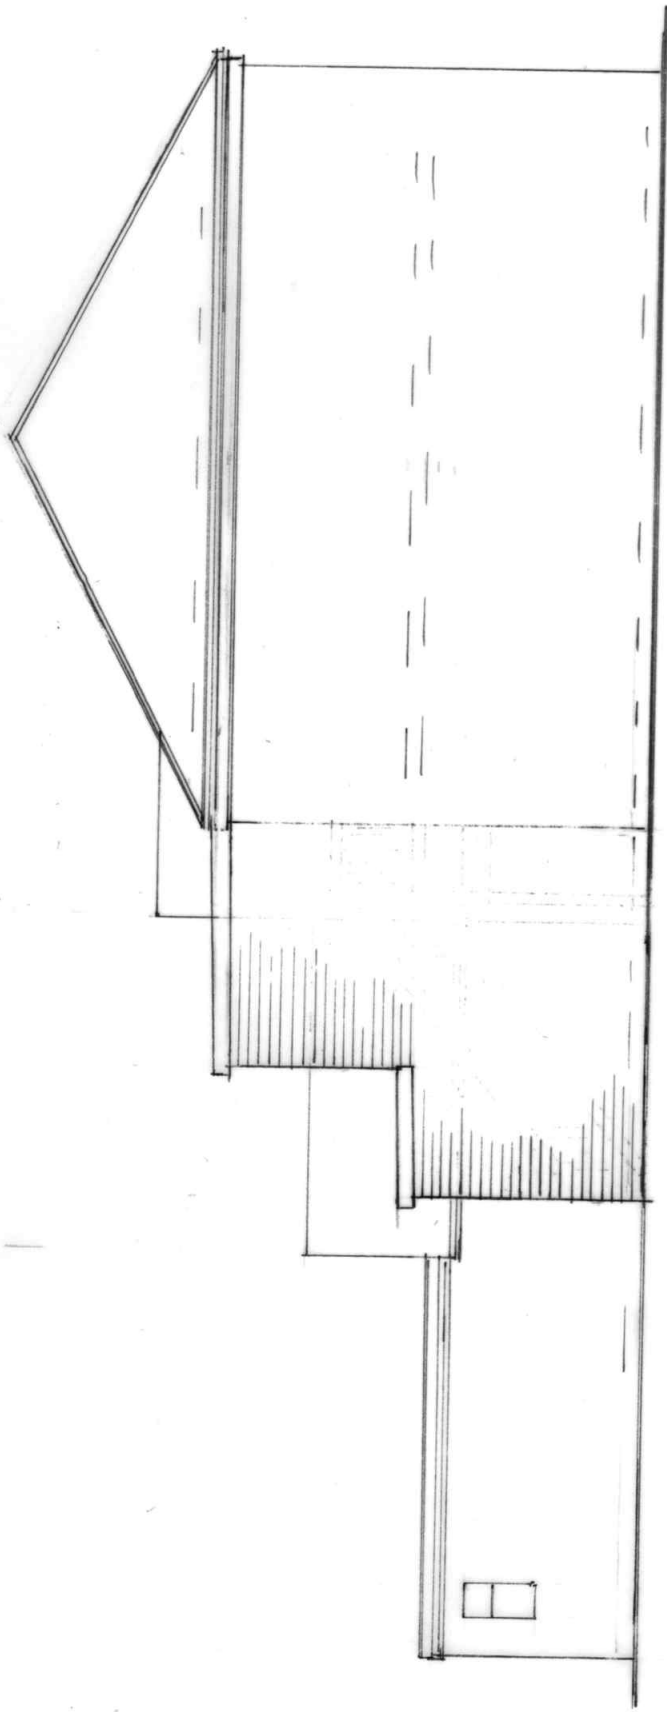

SIDE ELEVATION
(PROPOSED)

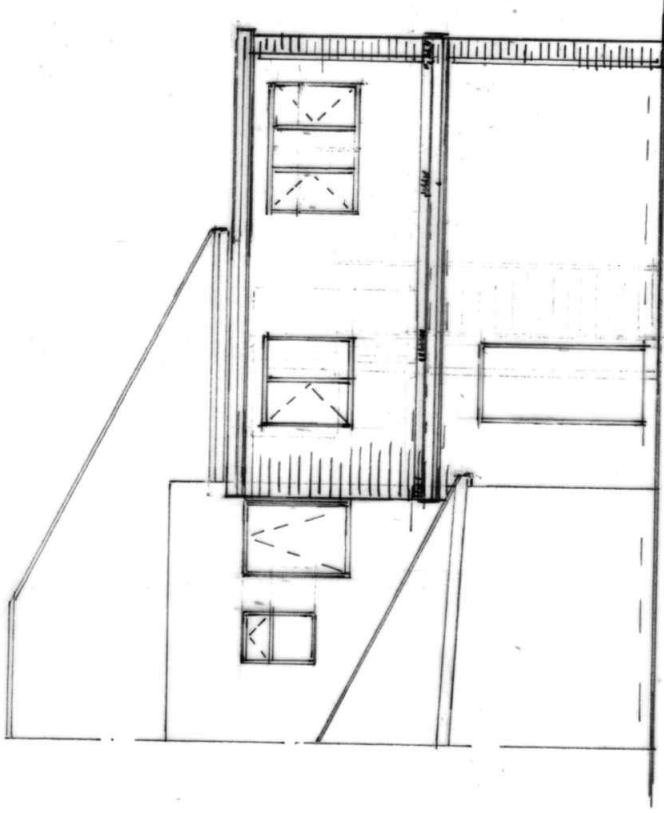

REAR ELEVATION
(PROPOSED)

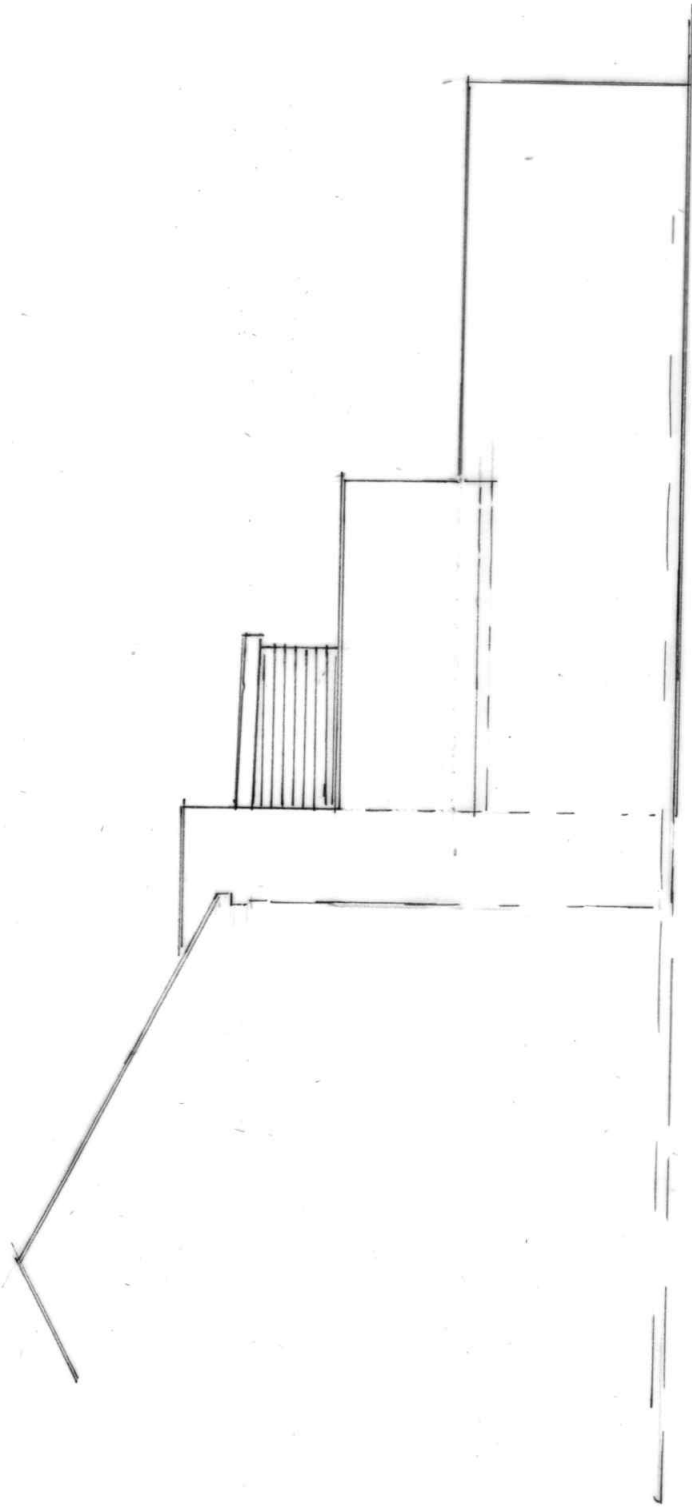

SIDE ELEVATION
(PROPOSED)

BUILDING DESIGN SERVICES

M. FAROOQ

418 Bury Road Rochdale OL11 5EU.

Tel: 01706 712231 Mob: 07967605763

**PROPOSED DOUBLE STOREY REAR EXTENSION AT
74 HATHERSAGE ROAD MANCHESTER M13 0FN**

For: Mr AFZAL HAQUE

Elevation Scale 1:100

2074 / 4