




Proposed Front Elevation
Scale 1:50



Proposed Rear Elevation
Scale 1:50



Proposed Side Elevation
Scale 1:50

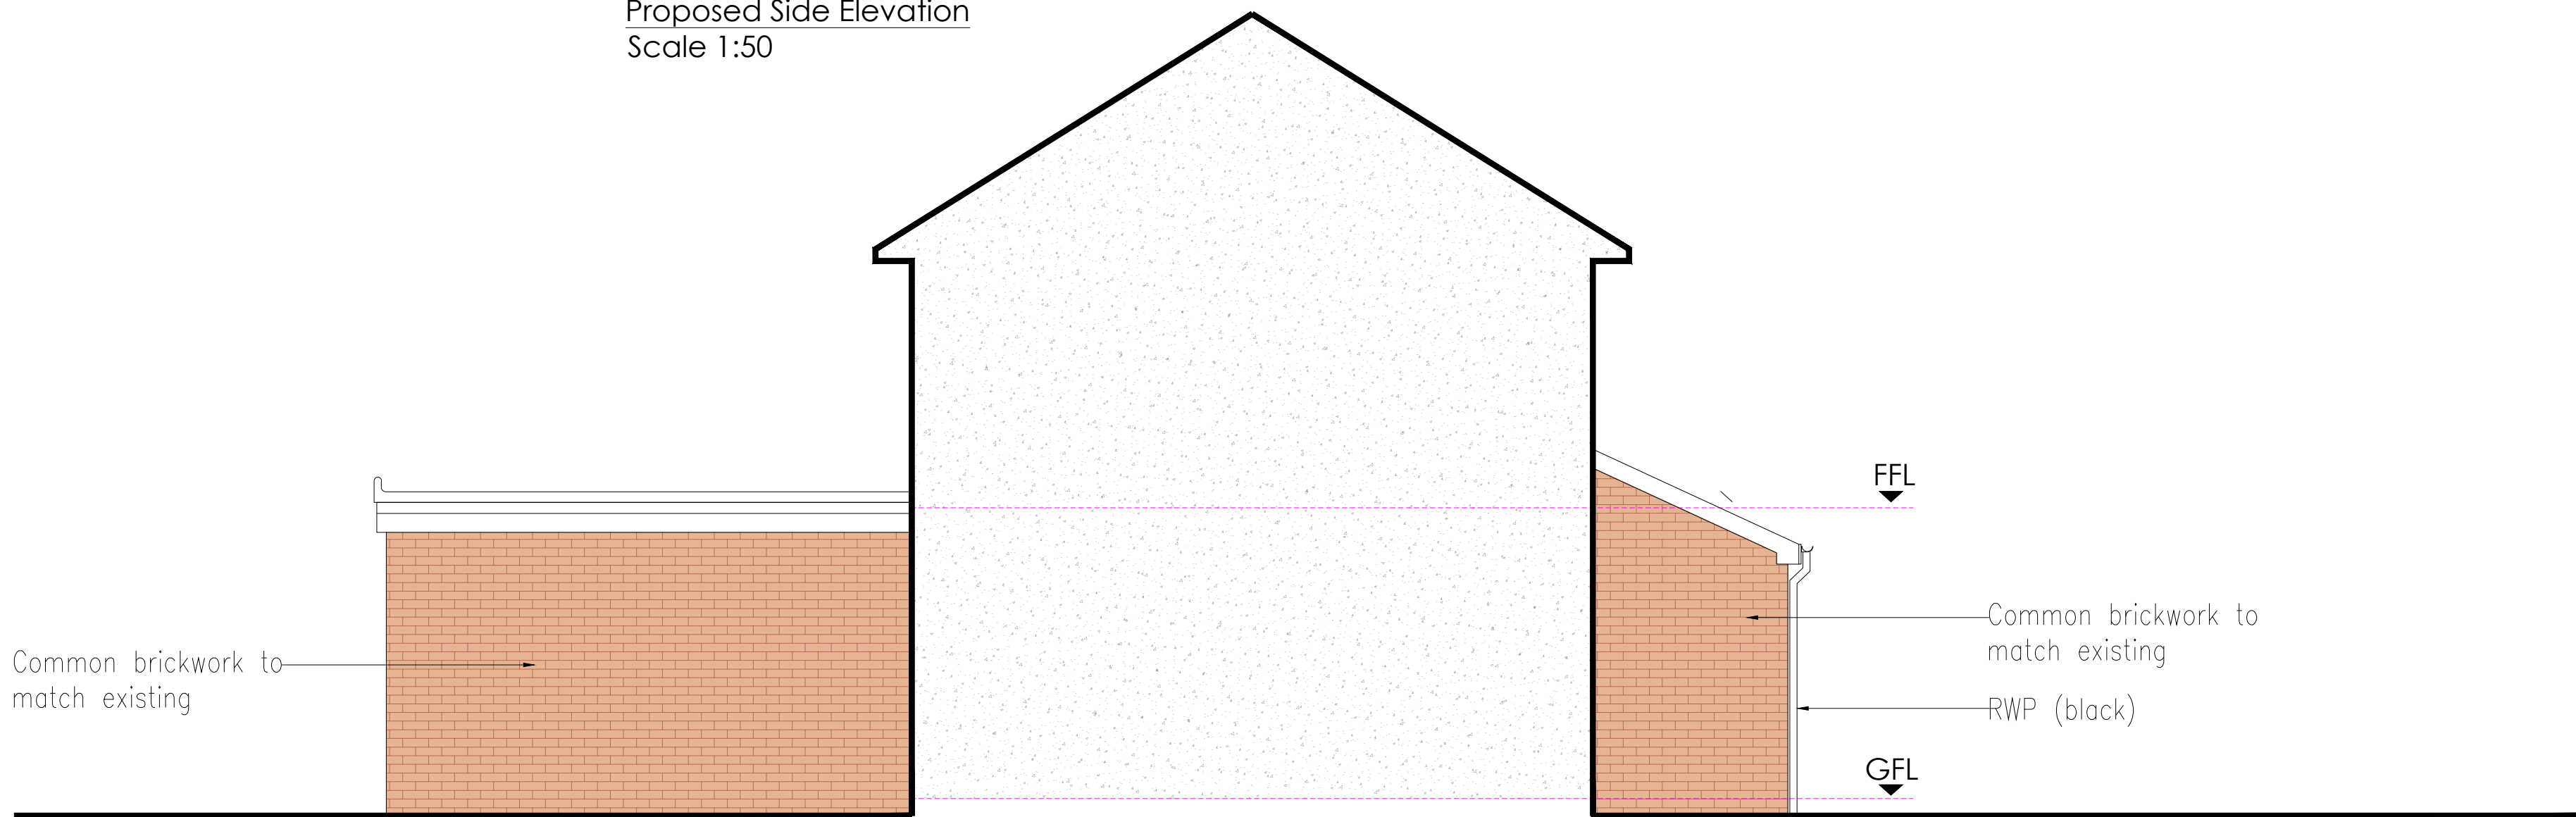

Proposed Party Wall Elevation
Scale 1:50

GENERAL NOTES

1. The contractor must check the site and the approved drawings before commencing the works and must take any working measurements as necessary and any discrepancy must be reported to the client.
2. Work shall comply with any current relevant BS/codes of practices and confirm to the Building Regulations including the latest amendment. The contractor is responsible for setting out the works.

PROJECT ADDRESS

6 Wallasey Avenue
Fallowfield
Manchester
M14 7AL


PROJECT

Single Storey Rear Extension
Front Porch extension

KEY

- Boundary
- External Wall

REVISION	DATE

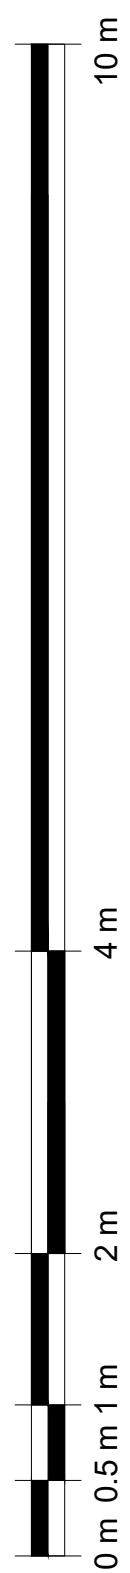

Drawing No.
FP177(3)24

Scale
1:50 @ A1

Date
04.03.24

Drawn by
ot

AT A. Design

Address:
12 Hastings Gardens
Stockport
SK5 8BF
T: 07830039347
E: a_t_a_design@hotmail.com