



ELEVATION KEY

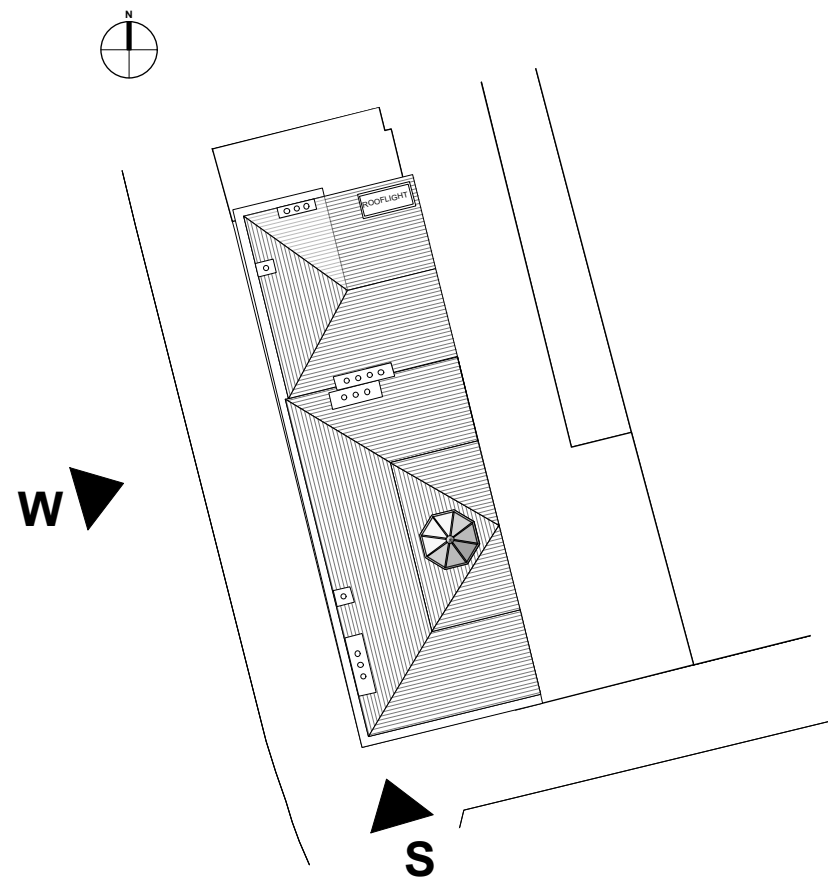

WEST ELEVATION
1:50 @ A1



EXISTING 9" x 6" CLAY VENTILATON TERMINAL TO SOUTH & WEST ELEVATIONS

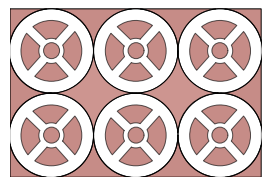

PROPOSED NEW VENT POSITIONS AT GROUND FLOOR AND ABOVE TO EXTERNAL WALL TO MAKE USE OF RECLAIMED CLAY VENTS TO EXACTLY MATCH EXISTING, AVAILABLE FROM: www.authentic-reclamation.co.uk/stock-item/reclaimed-decorative-air-bricks



SOUTH ELEVATION
1:50 @ A1

VENTS ABOVE WINDOW FRAMES AND BEHIND RAILINGS

CONSTRUCTION

PROPOSED GA ELEVATIONS
1:50 @ A1
28 St John Street

IMPORTANT NOTES:

REVISION	DATE	DESCRIPTION
A	07-05-2024	DRAWING UPDATED TO SHOW VENTILATION ABOVE BASEMENT WINDOWS

CLIENT: LEASING OPTIONS LTD
PROJECT: PROPOSED RESIDENTIAL DEVELOPMENT
ADDRESS: 28 ST JOHN STREET
DRAWING TITLE: PROPOSED GA ELEVATION
SCALE: 1:50 @ A1
DATE: FEB 2023
DRAWING NO: A665_C_300A

OLLIER SMURTHWAITE ARCHITECTS
40 King Street, Manchester, M2 6BA
T 0161 883 0838
F 0161 883 0839
E mail@olliersmurthwaite.com