


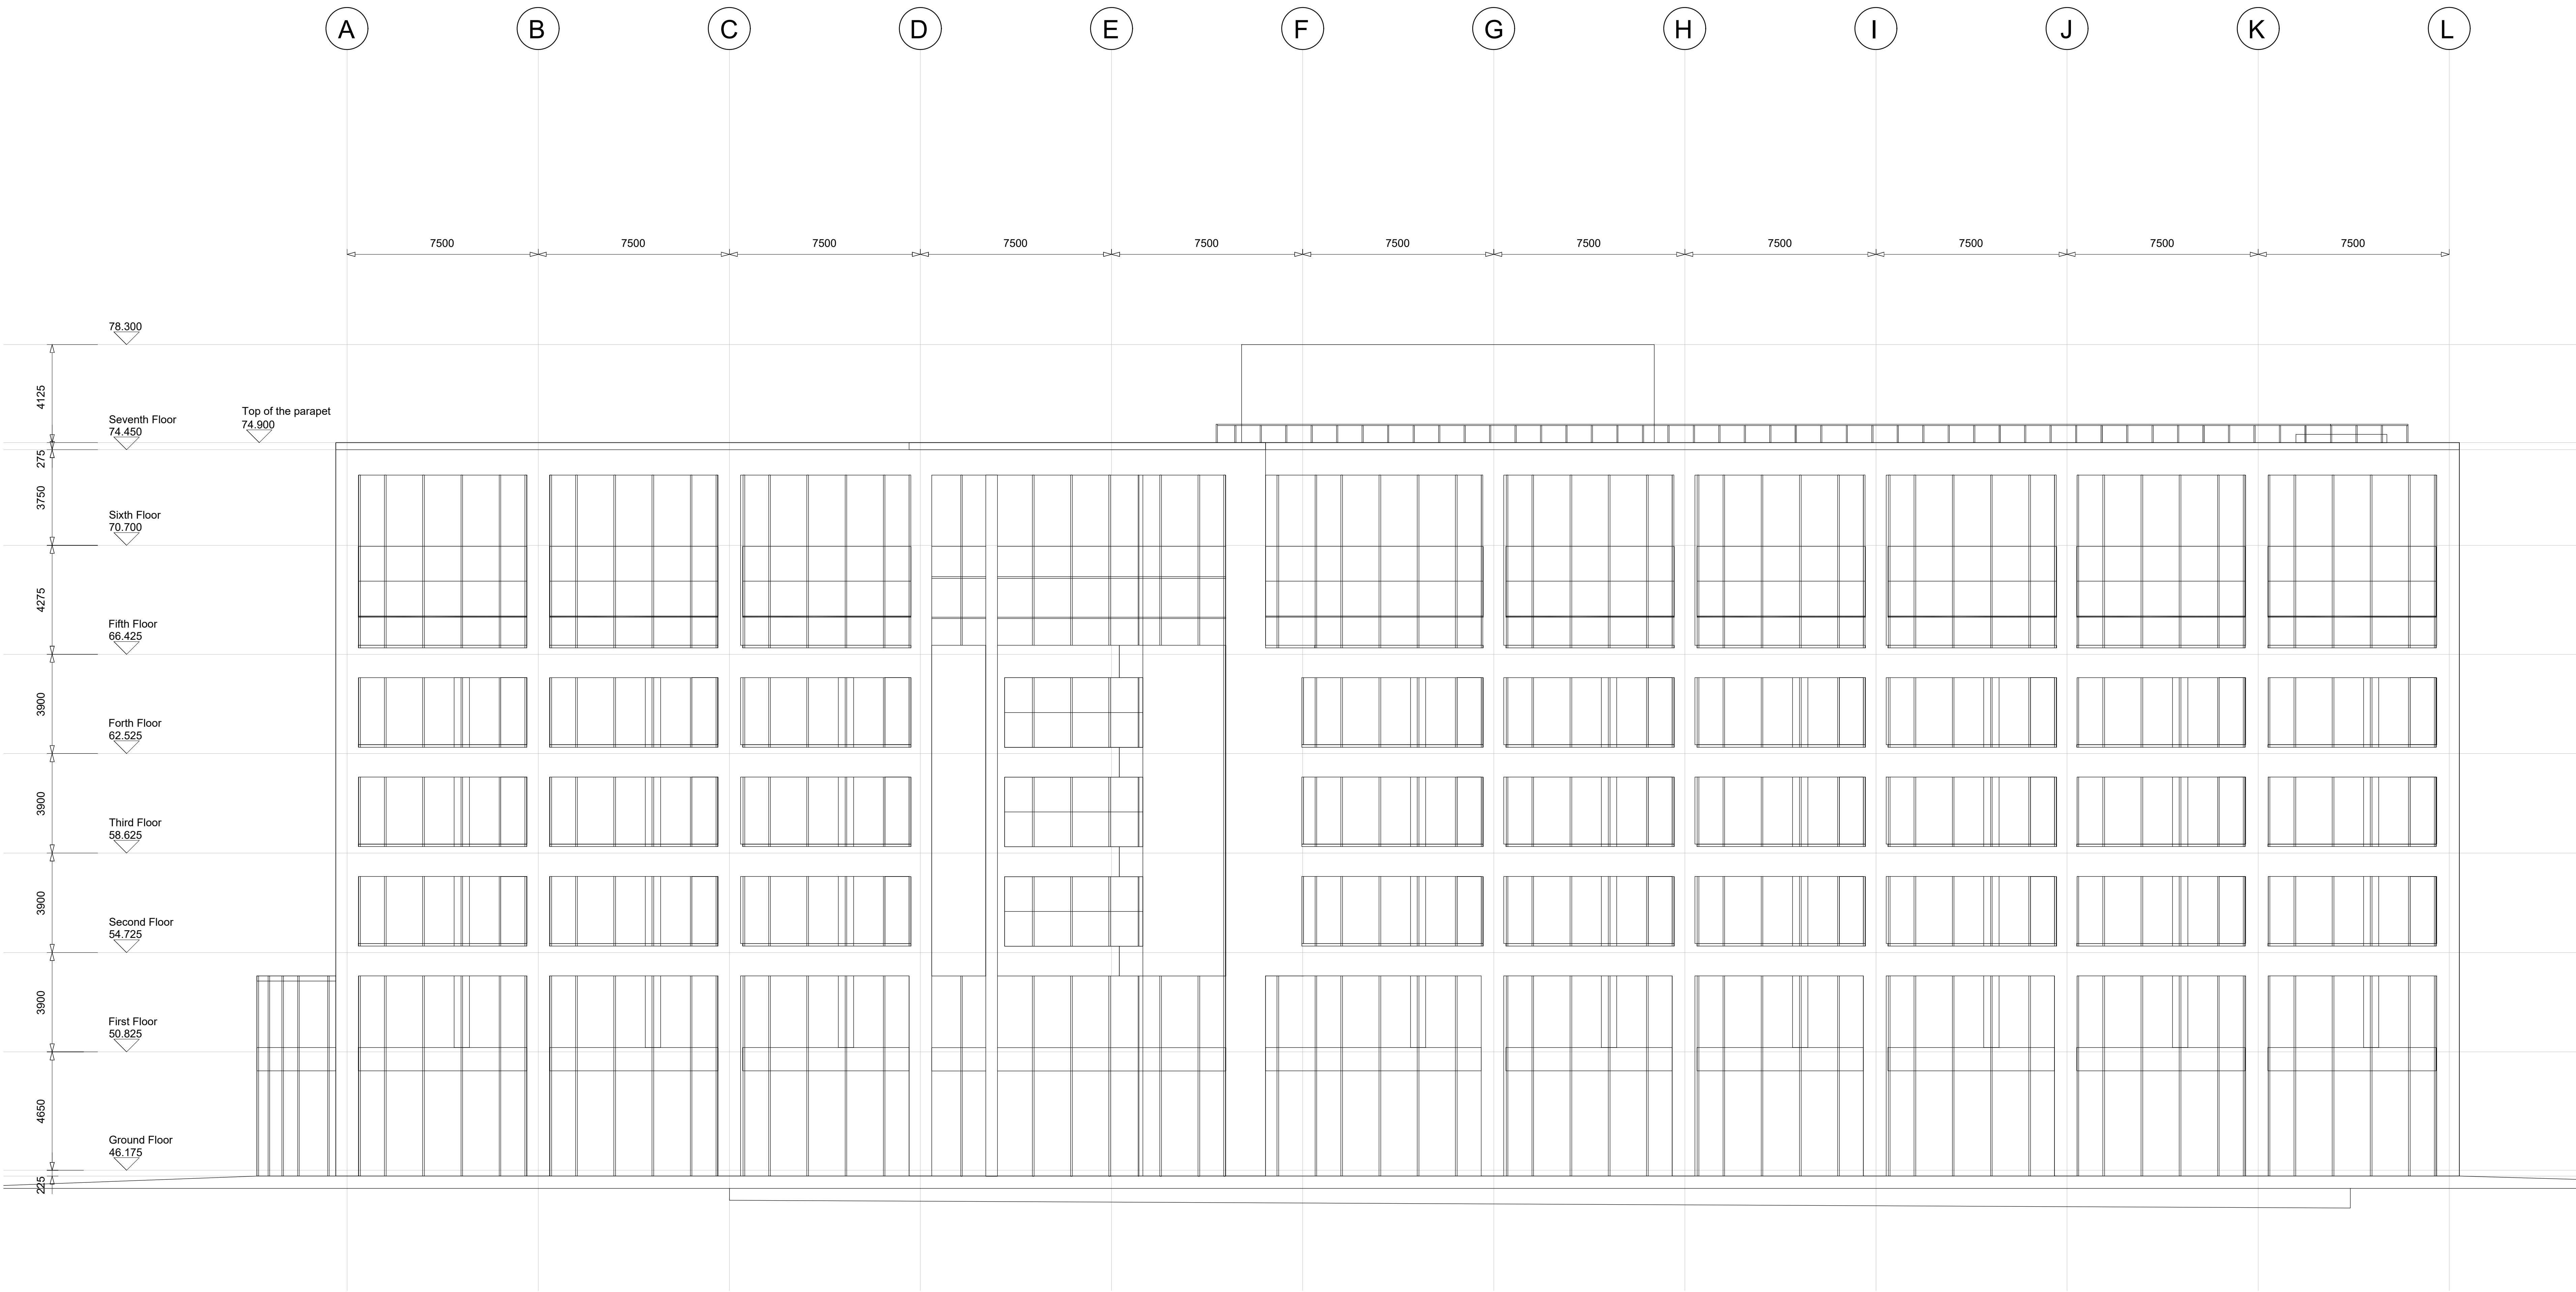

1 North West Elevation - Existing
Scale 1:100@A0

NOTE: ALL DIMENSIONS TO BE CHECKED ON SITE.
NO DIMENSIONS TO BE SCALED UNLESS OTHERWISE STATED.

DRAWING STATUS
PLANNING ISSUE

REV	DESCRIPTION	DATE/INITIALS
A	DWG UPDATED	30/04/24/CR

adt workplace
T: 0161 655 0100 E: info@adtworplace.com

DEVELOPMENT: MBC

PROJECT MANAGER:

DESIGN: DRAWN BY: CR

SCALE/DAO: 1/100

DATE: 06/03/24

PROJECT:
ONE PICCADILLY GARDENS
MANCHESTER
M1 1RG

DRAWING NO: 00/07/105

REVISION: A

DRAWING TITLE:
EXISTING NW ELEVATIONS