



DESIGN INTENT DRAWING ONLY.
ANY CONSTRUCTION MUST COMPLY
WITH ALL APPLICABLE BUILDING
REGULATIONS.


ALL DIMENSIONS IN MM.

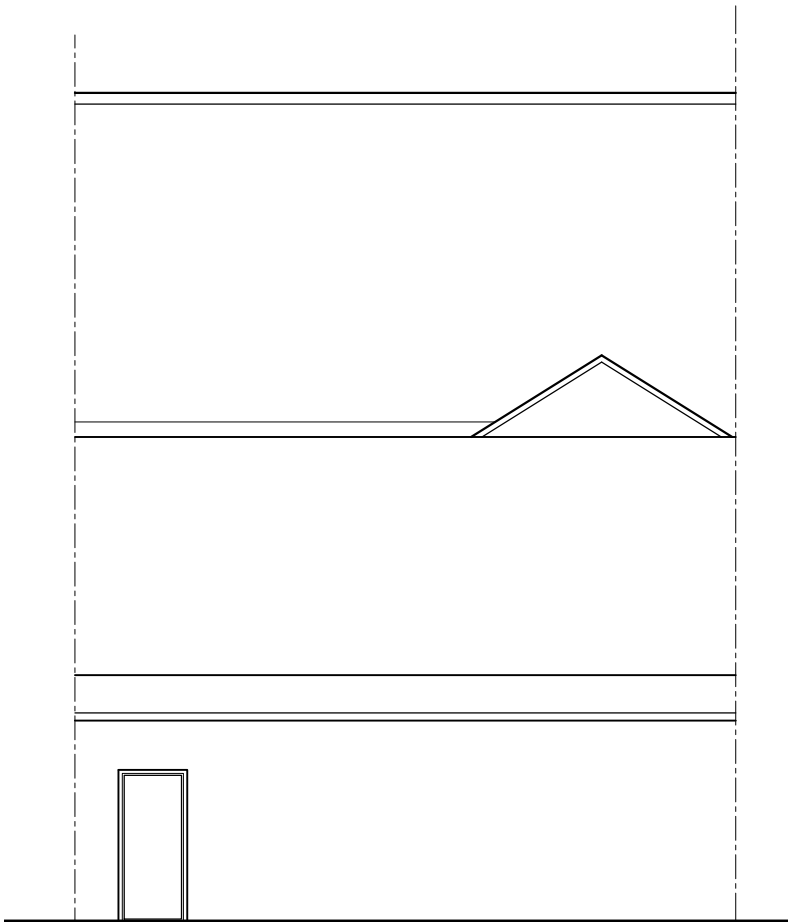

Existing Rear Elevation

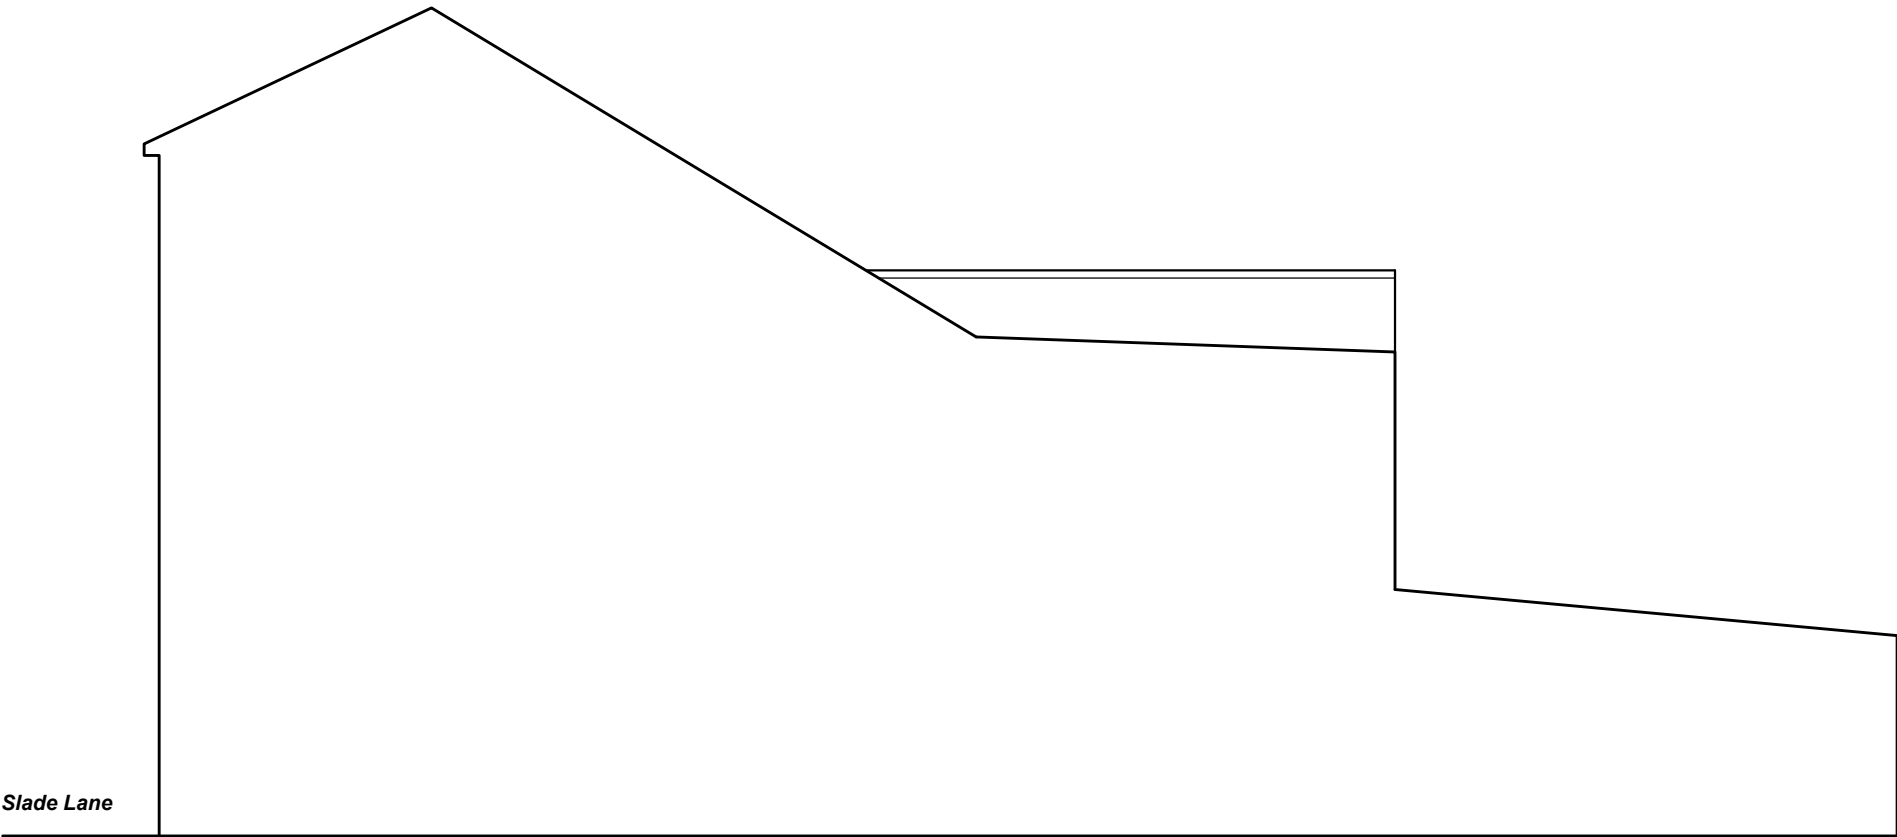

Existing Side Section/Elevation

 

-	-	-
Rev	Ammendment	Date

t 0161 8501045
m 07814 024033
e nadir@nk-architects.com
w www.nk-architects.com

PROJECT:
CHANGE OF USE FROM CLOTHING
STORE TO RESTAURANT

ADDRESS:
8 SLADE LANE, LONGSIGHT,
MANCHESTER

DRG:
EXISTING ELEVATIONS

DRG STATUS:
PLANNING SUBMISSION

DATE:	July 2024	DRAWN:	ANK
SCALE:	1:100	CHECKED:	ANK
SIZE:	A3	DRG NO:	643.02

COPYRIGHT © 2007 NK ARCHITECTS (MCR) LIMITED. ALL RIGHTS RESERVED.
REFER TO DIMENSIONS AND DO NOT SCALE.