




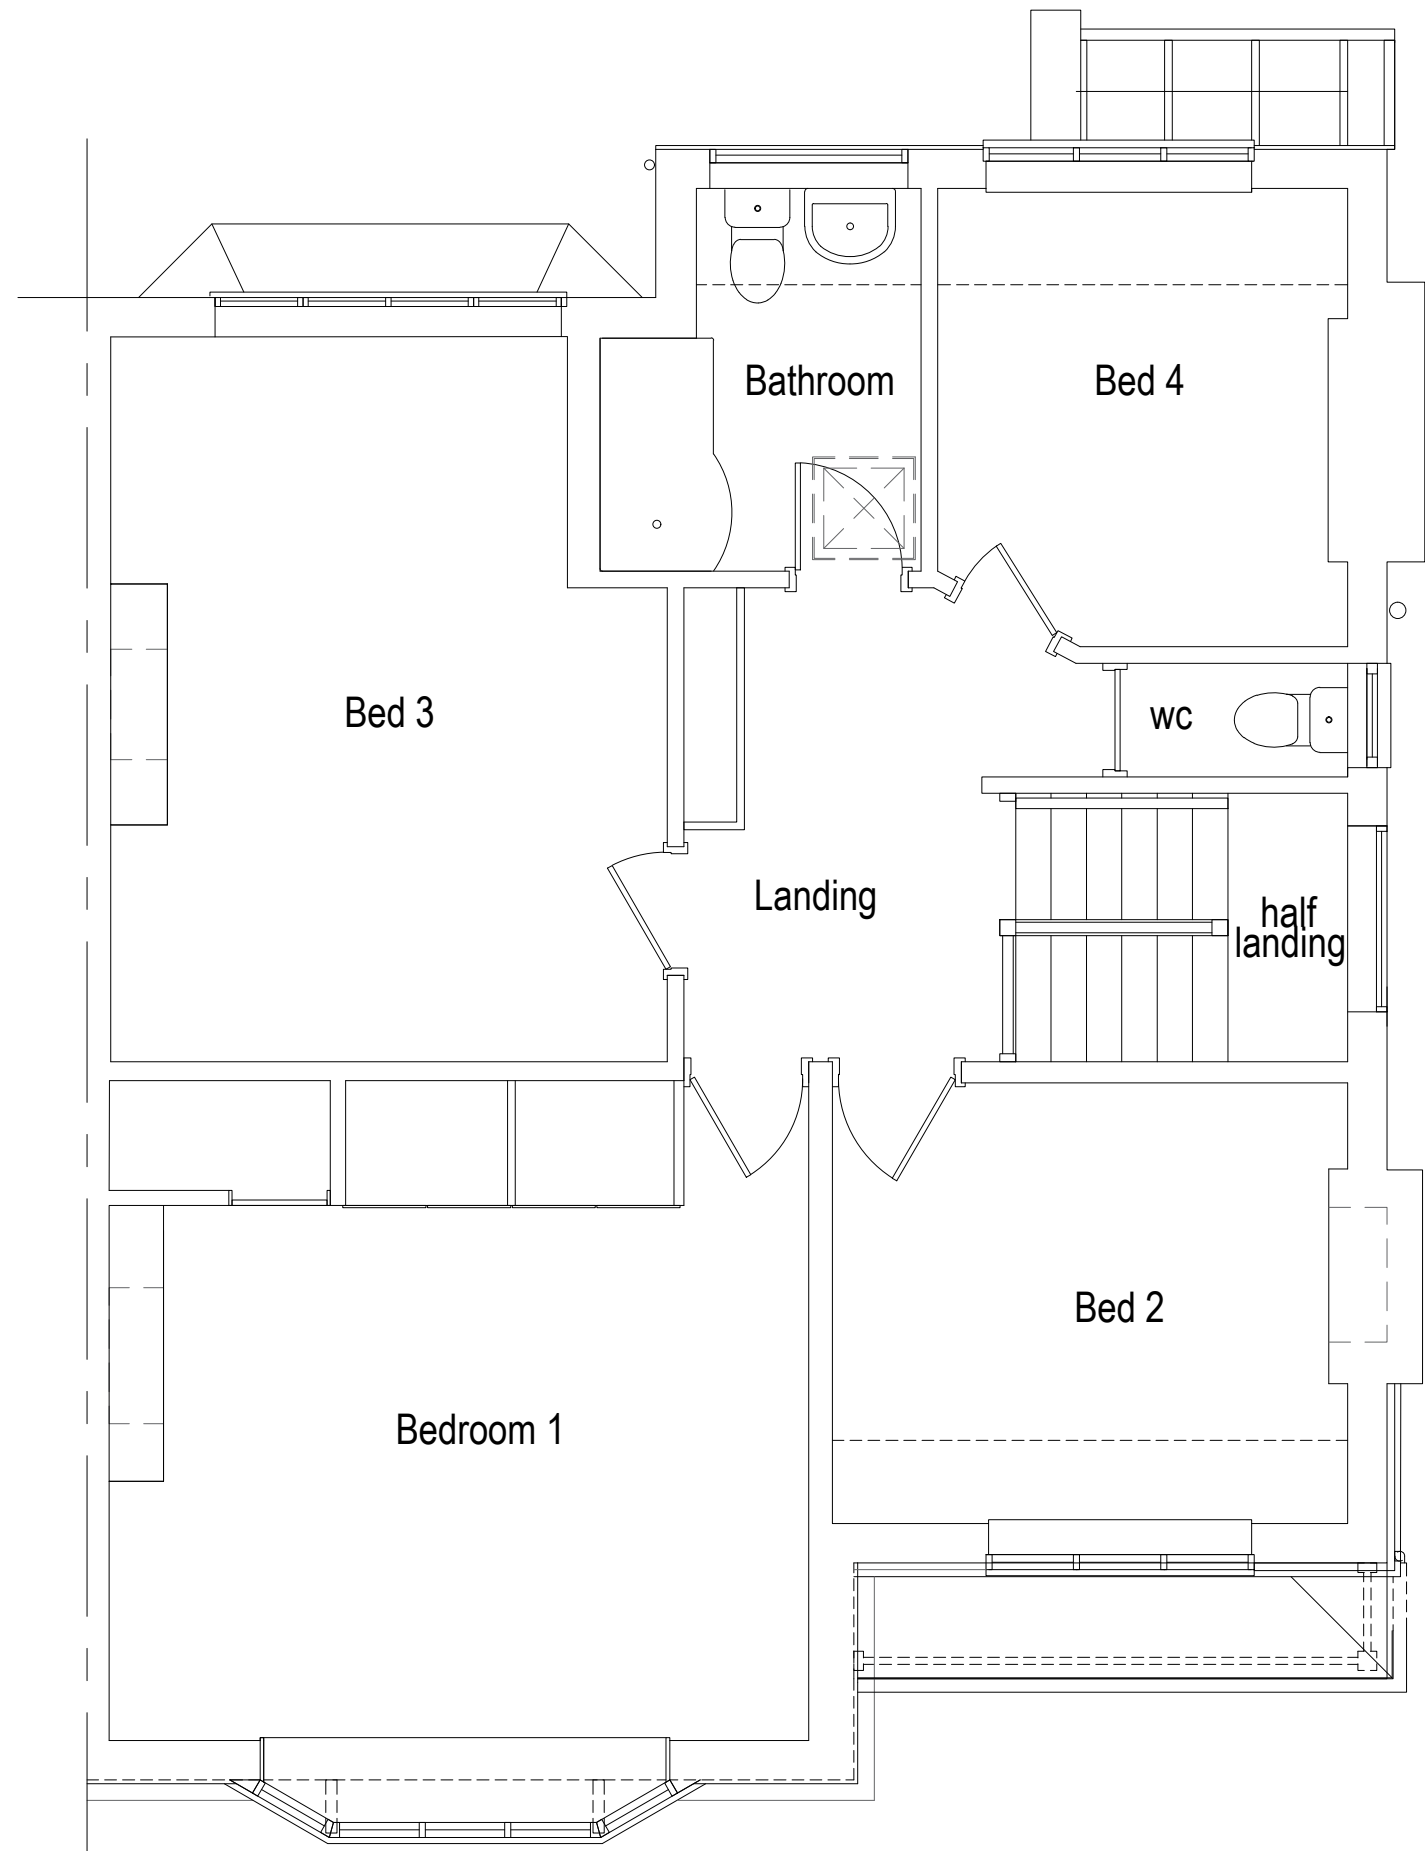


First Floor Plan as Existing
scale 1:50

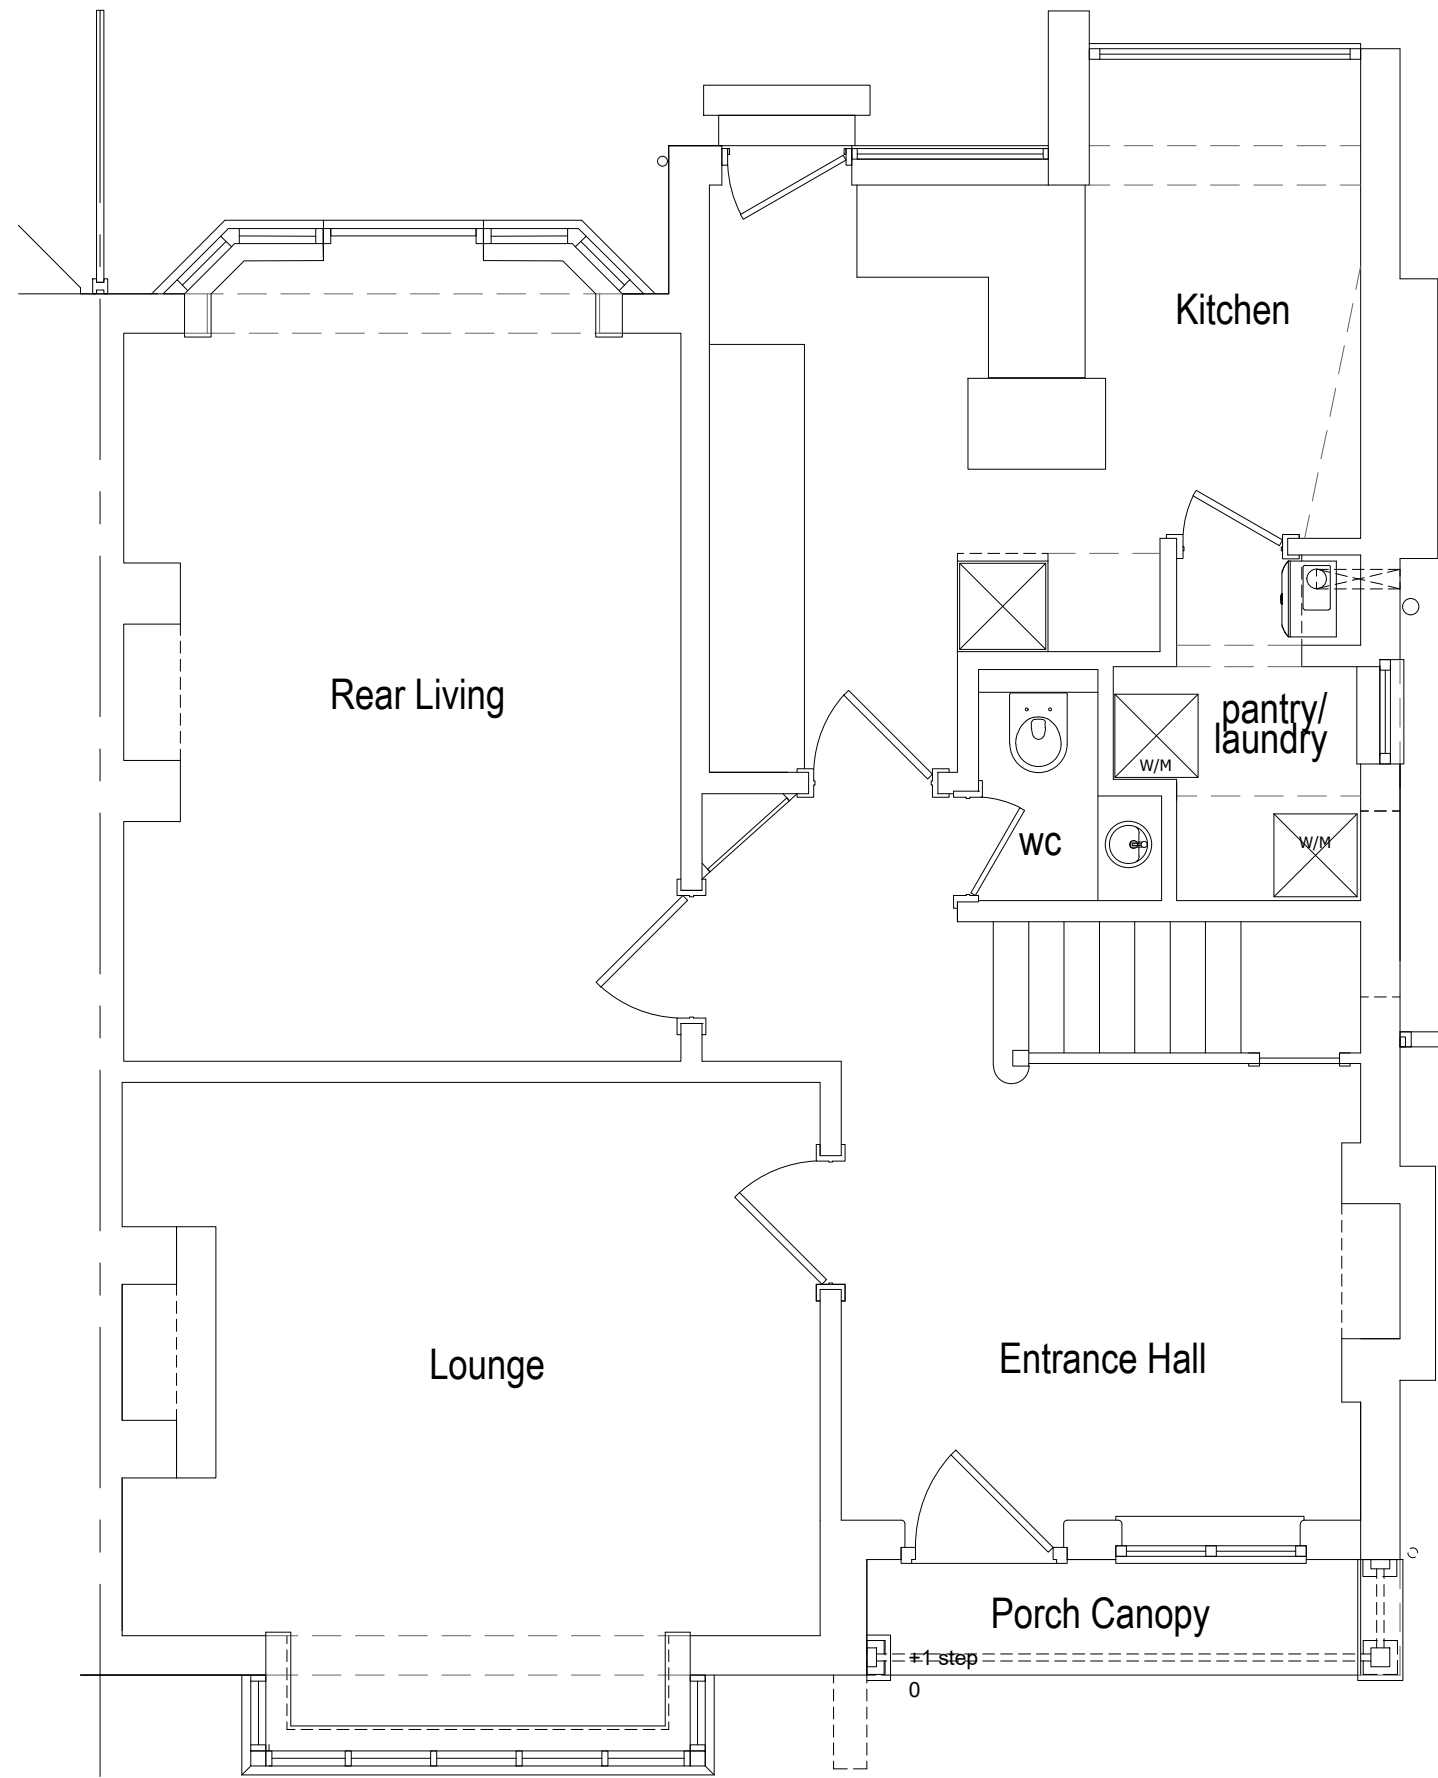

Ground Floor Plan as Existing
scale 1:50

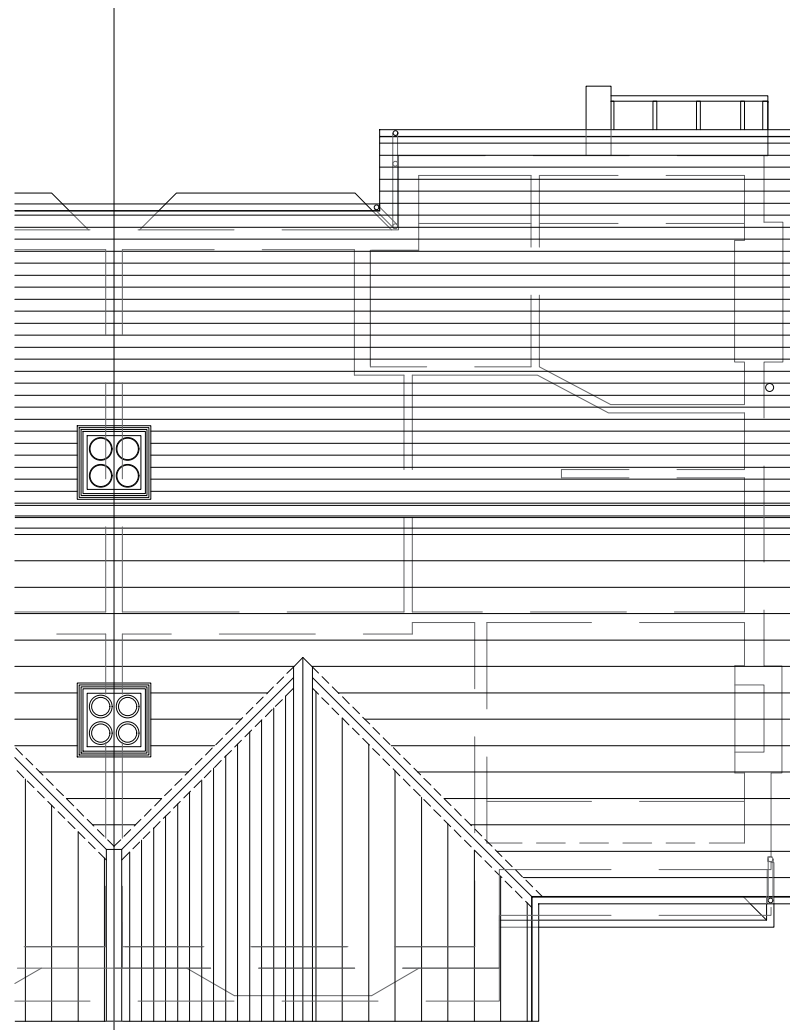

Roof Plan as Existing

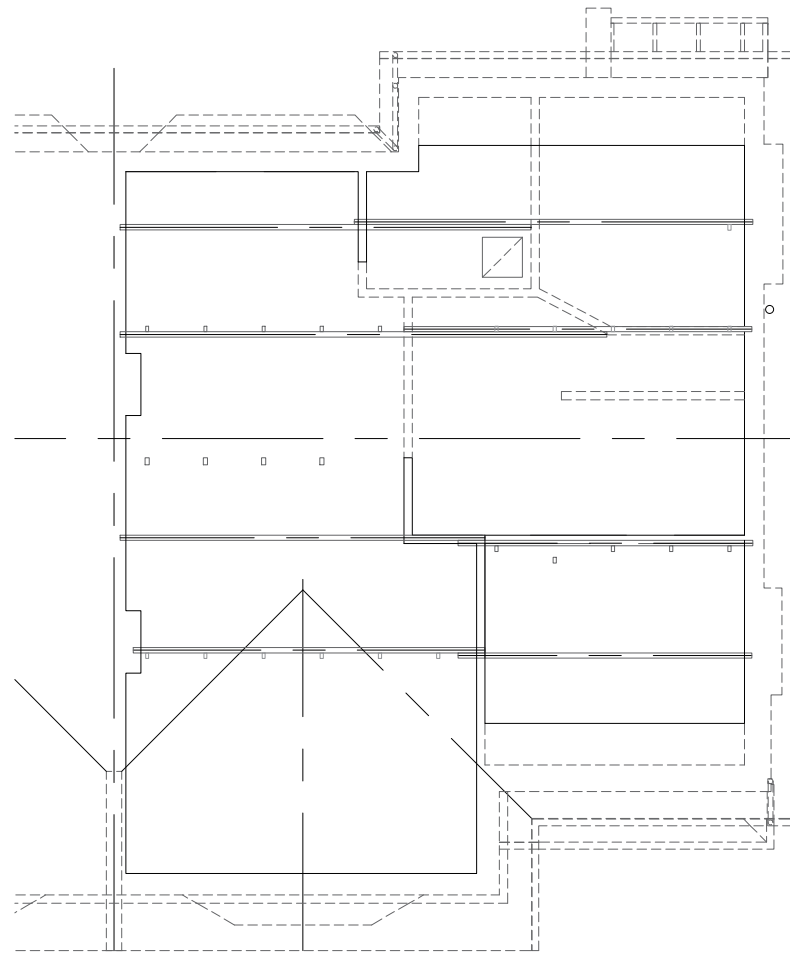


Attic Level as Existing
scale 1:100



Rear Elevation as Existing



Side Elevation as Existing

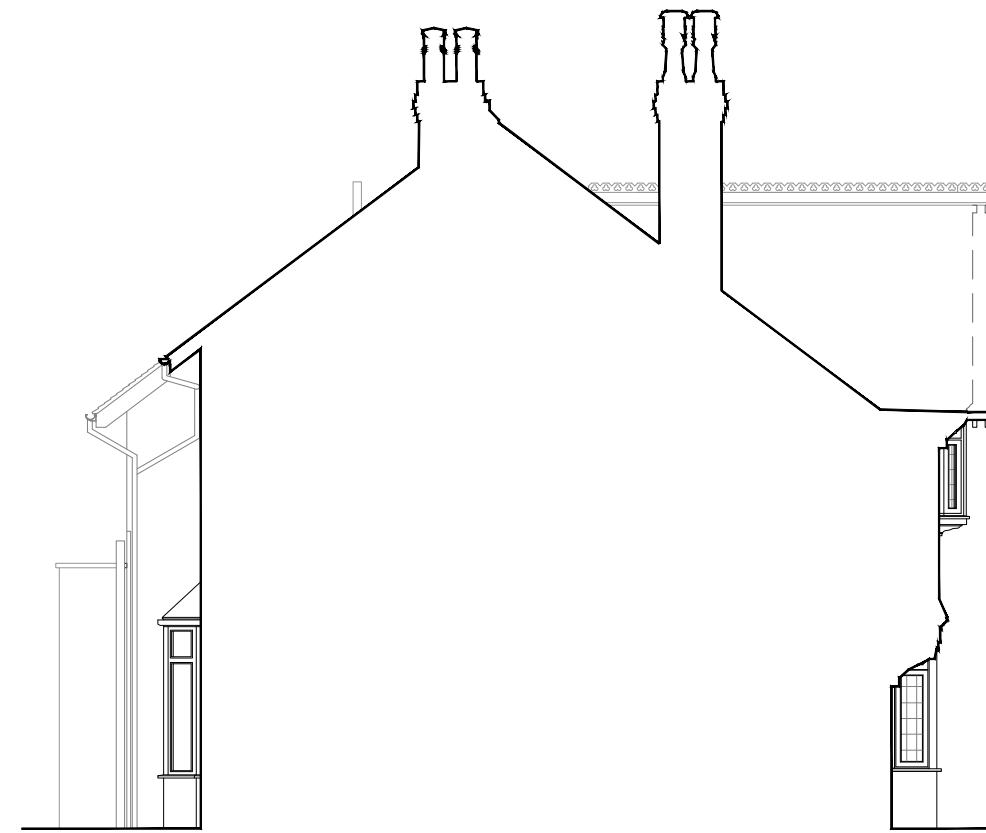


Side Elevation as Existing
scale 1:100



Front Elevation as Existing




PLANNING

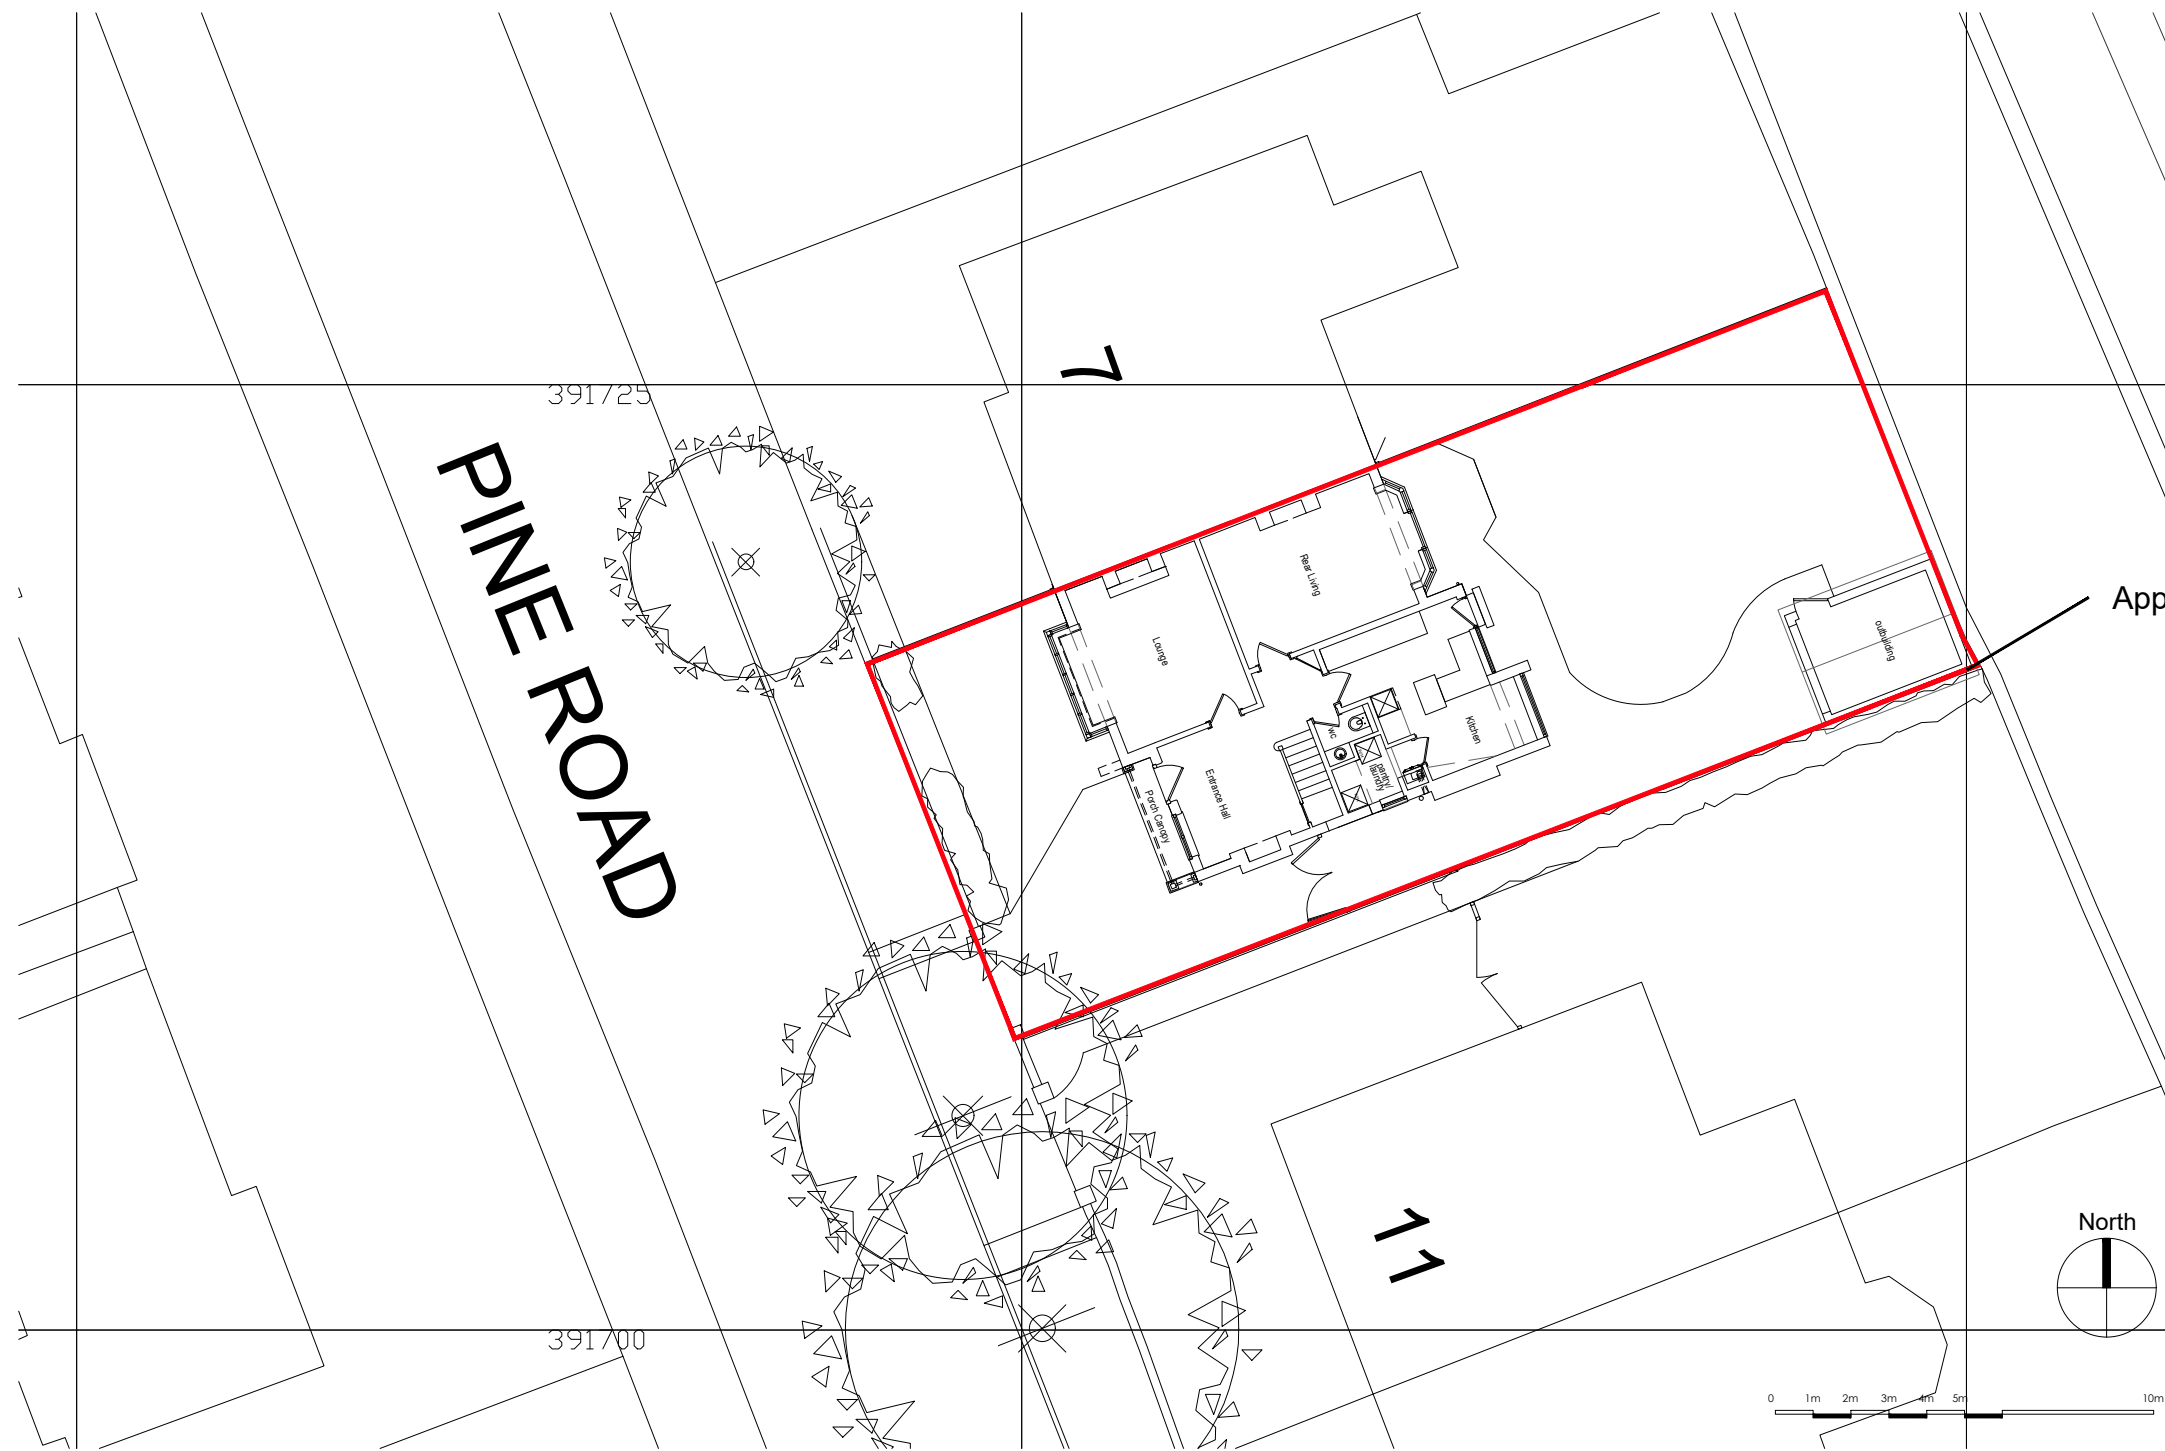

Site Plan as Existing
scale 1:200

Application Site

Ordnance Survey, (c) Crown Copyright 2024.
All rights reserved. Licence number 100022432

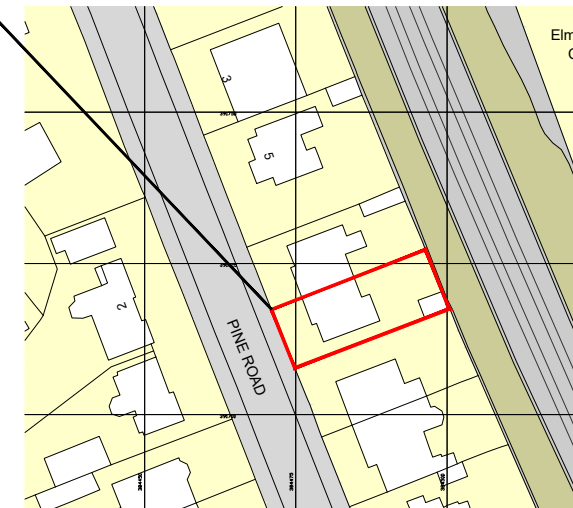

Location Plan
scale 1:1250

REVISION	AMENDMENT	DATE
CLIENT A & M McNicholas		
PROJECT Proposed Alterations 9 Pine Road, Didsbury, Greater Manchester M20 6UY		
DRAWING TITLE PLANS, & ELEVATIONS AND ELEVATIONS AS EXISTING		
SCALE VARIES	DATE APR '24	DRAWING NO. 2024-PINE/EP.01
REVISION		