






PROPOSED NORTH EAST FACING FRONT ELEVATION

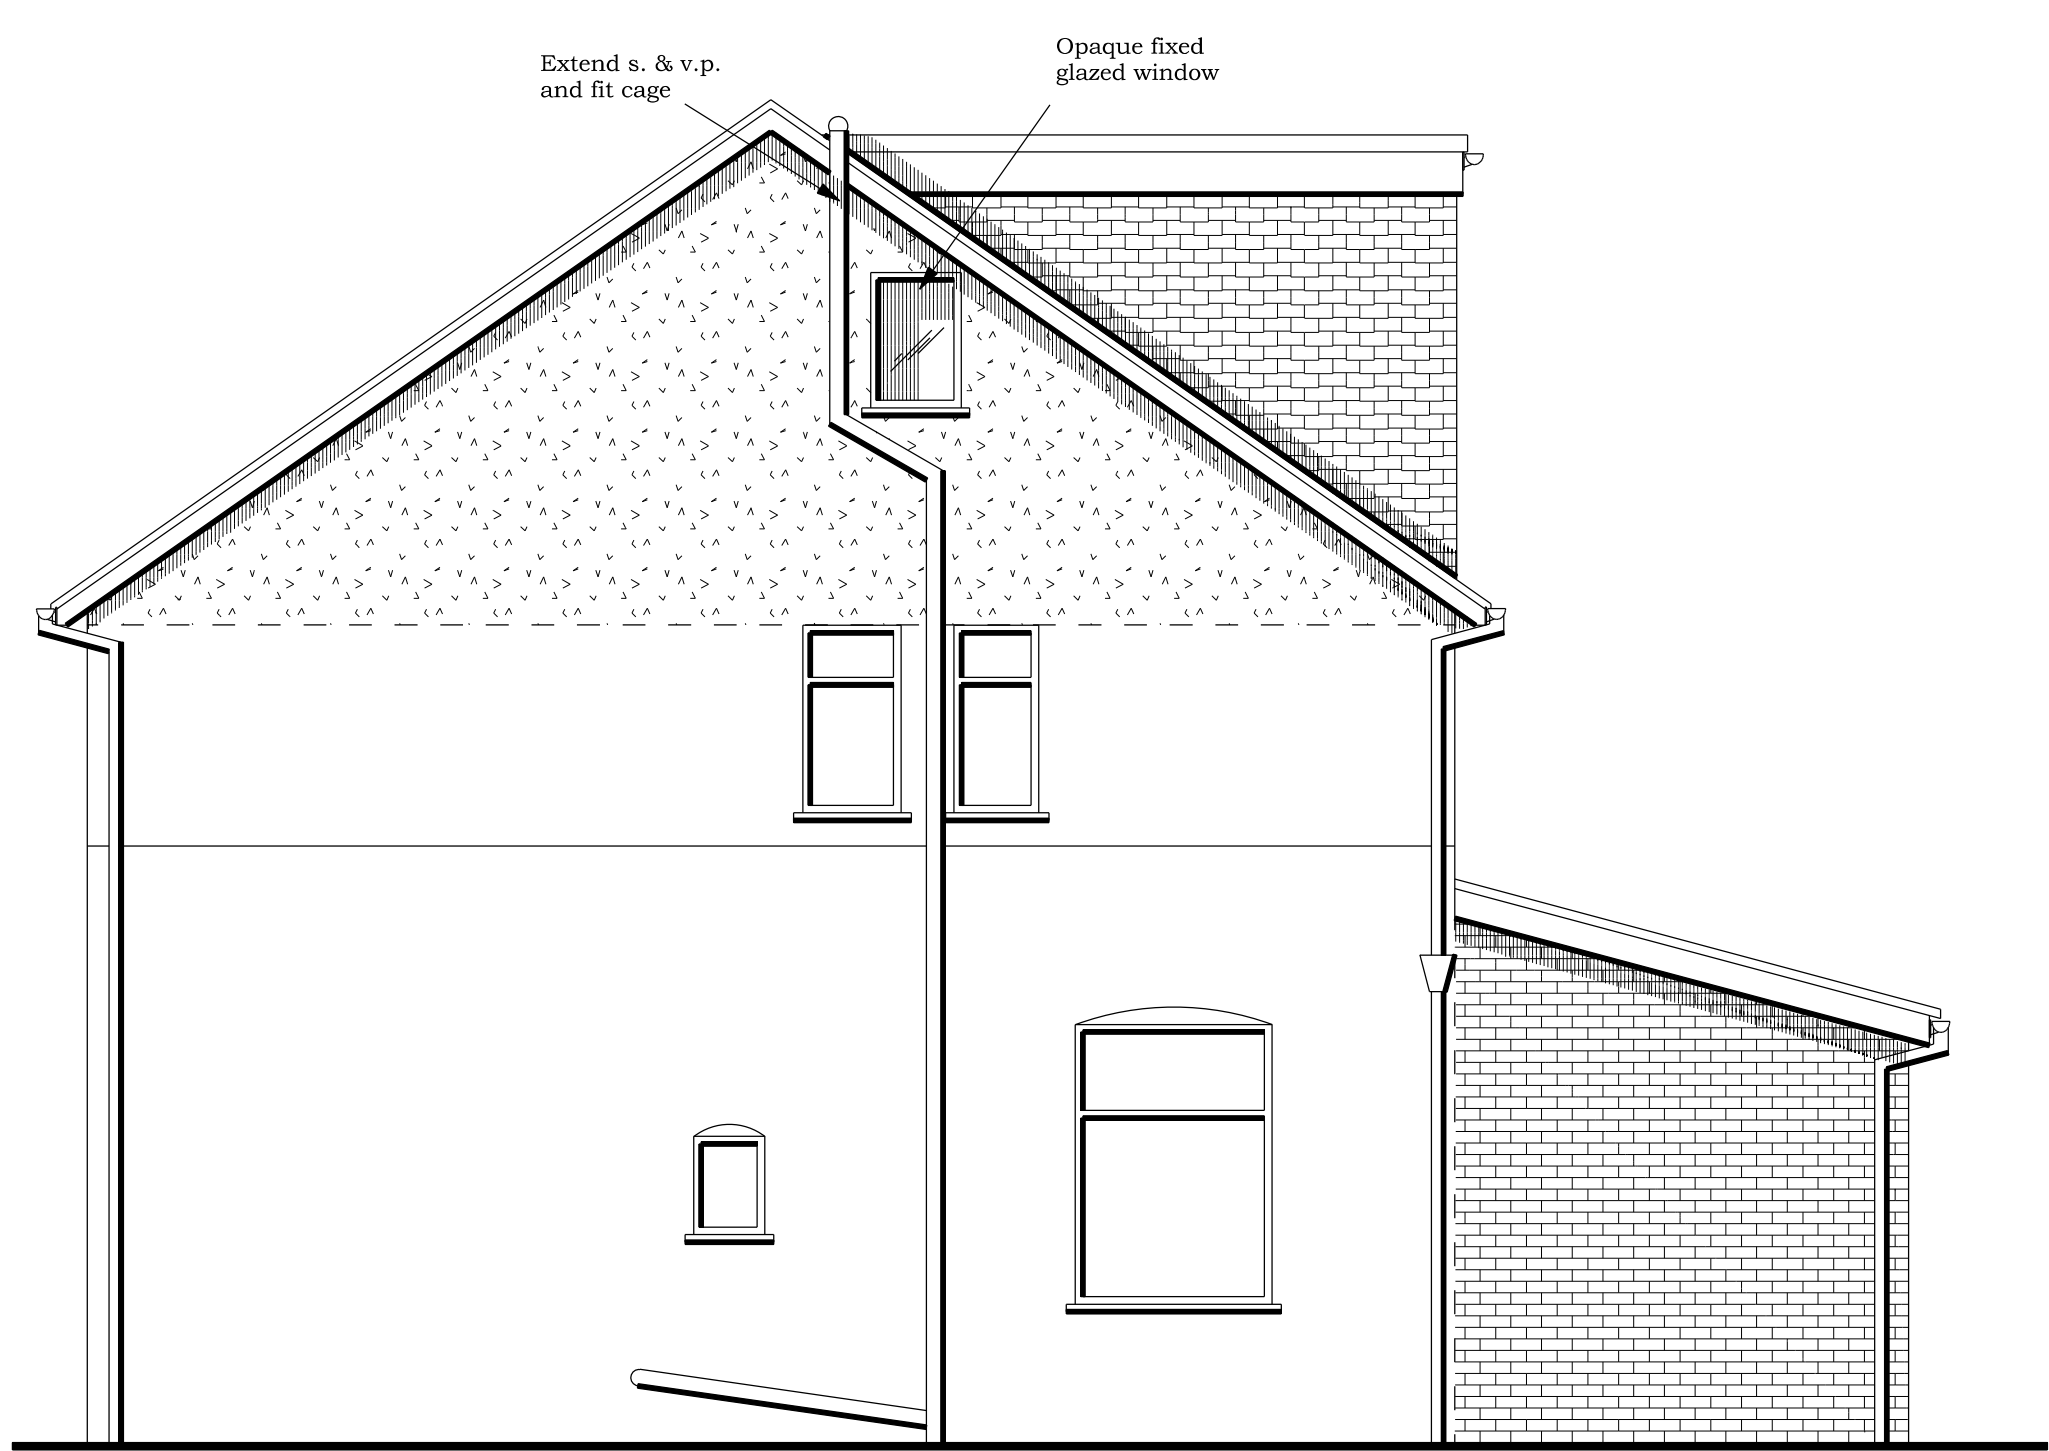


PROPOSED NORTH WEST FACING SIDE ELEVATION

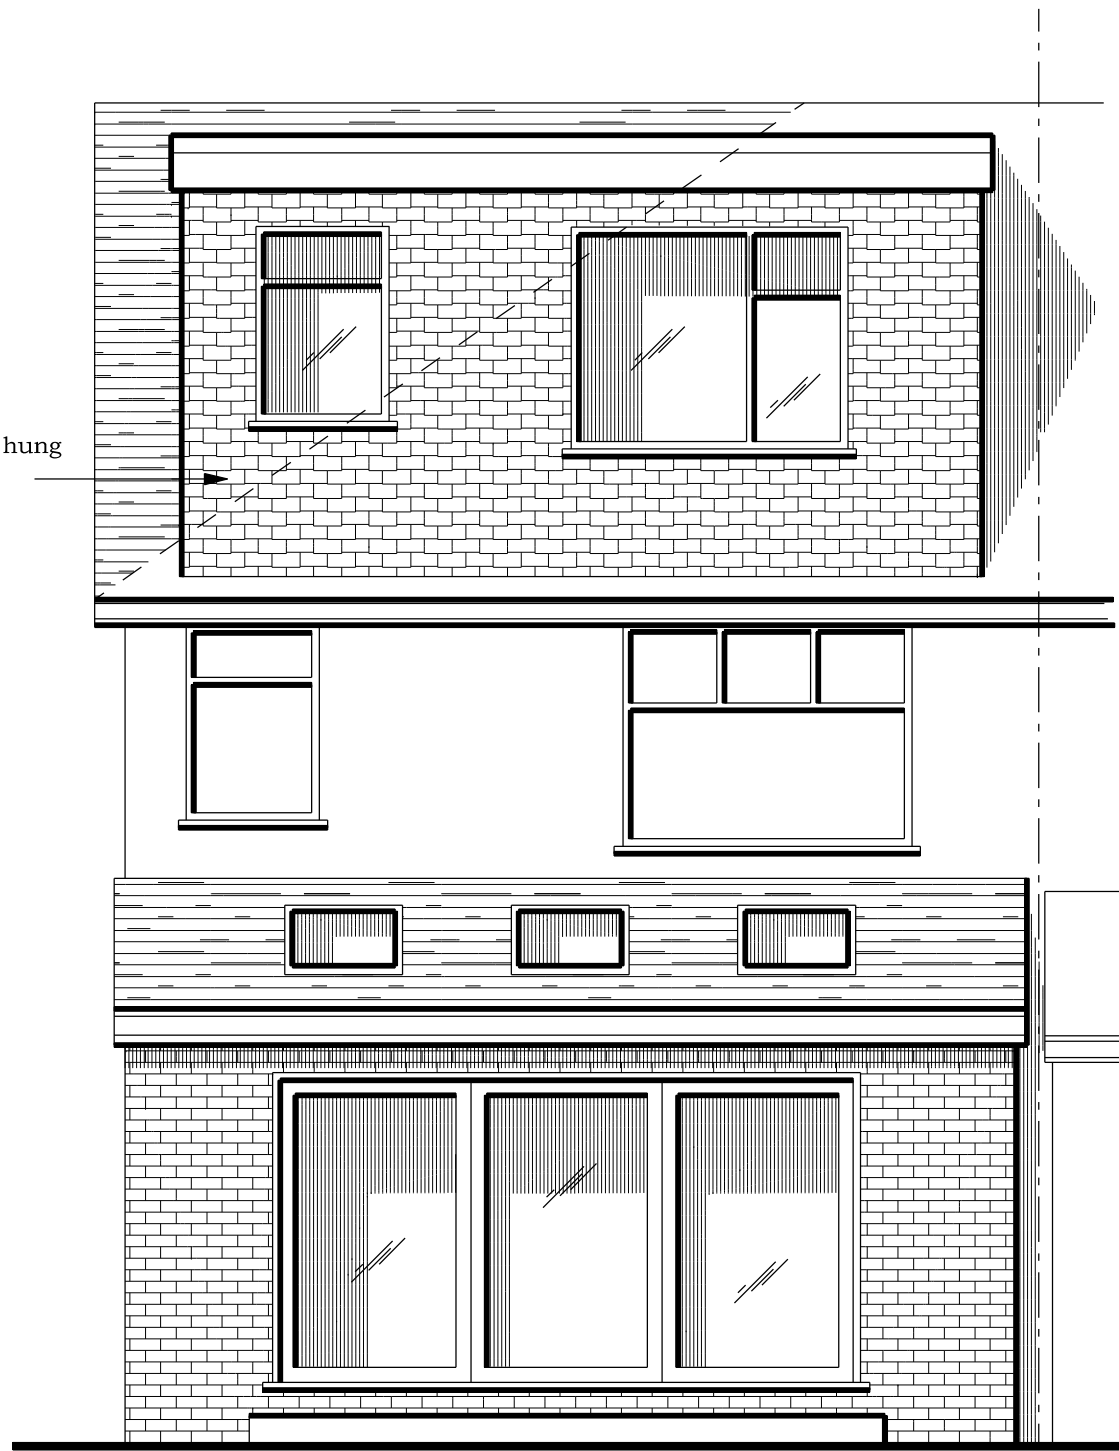


PROPOSED SOUTH WEST FACING REAR ELEVATION

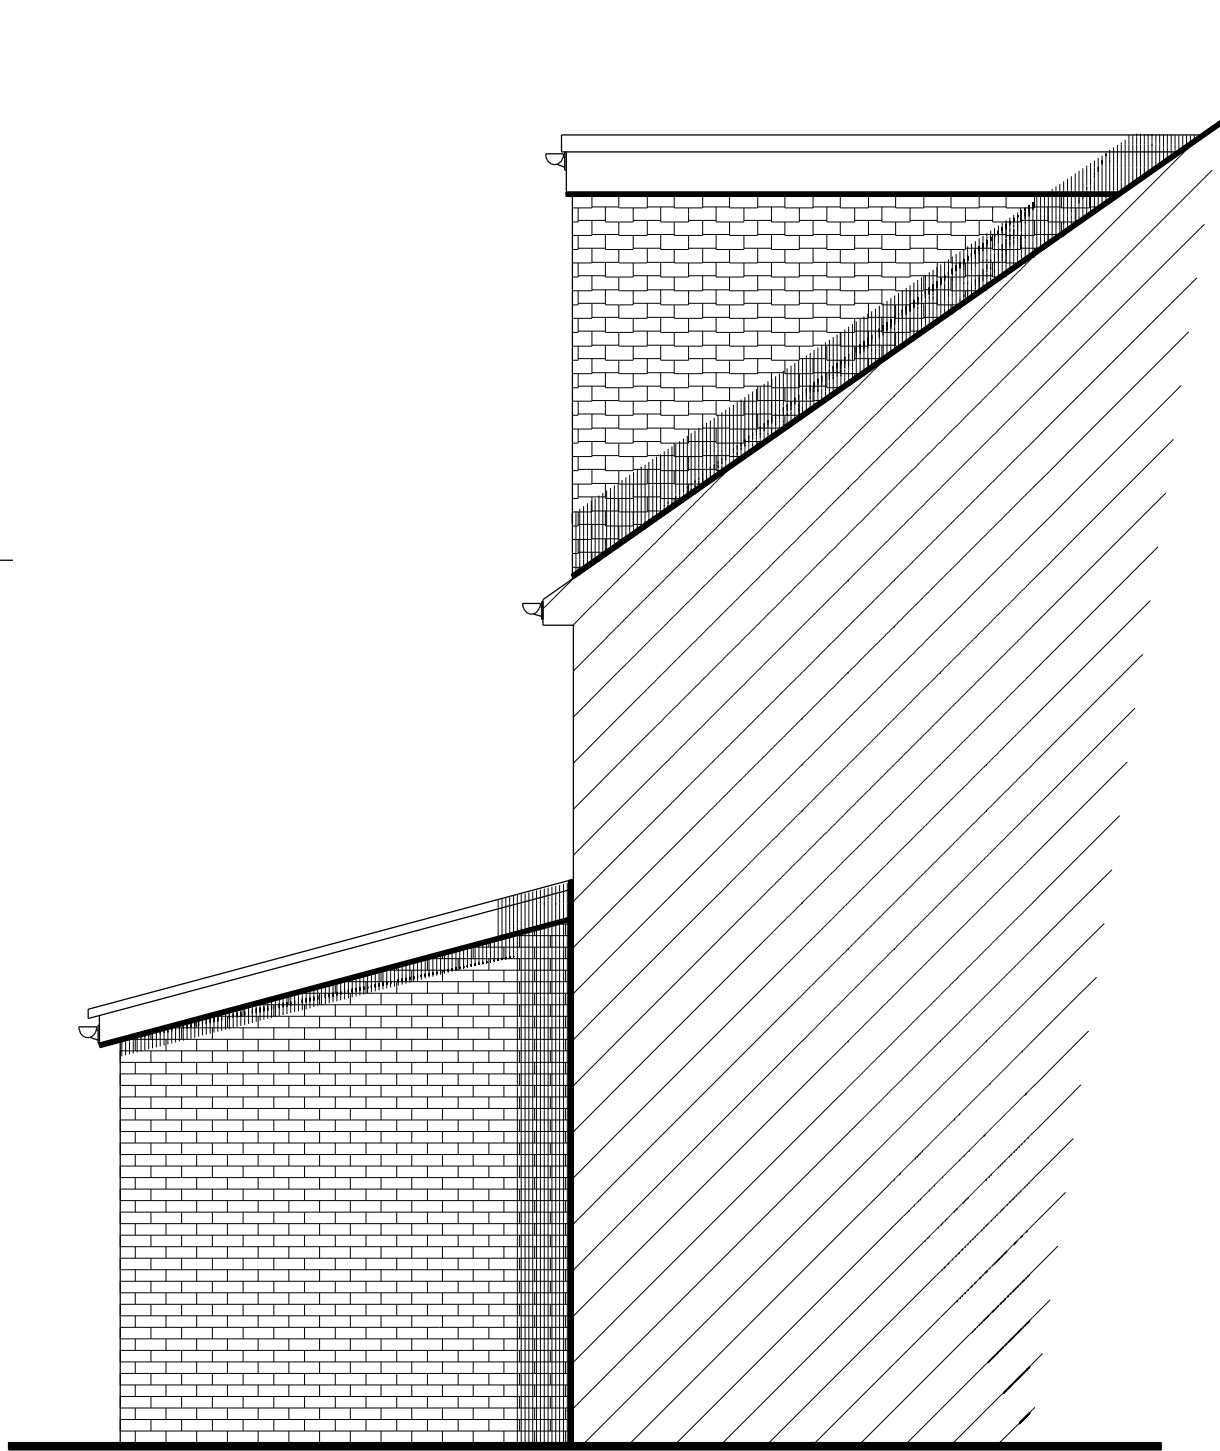


PROPOSED SOUTH EAST FACING SIDE ELEVATION

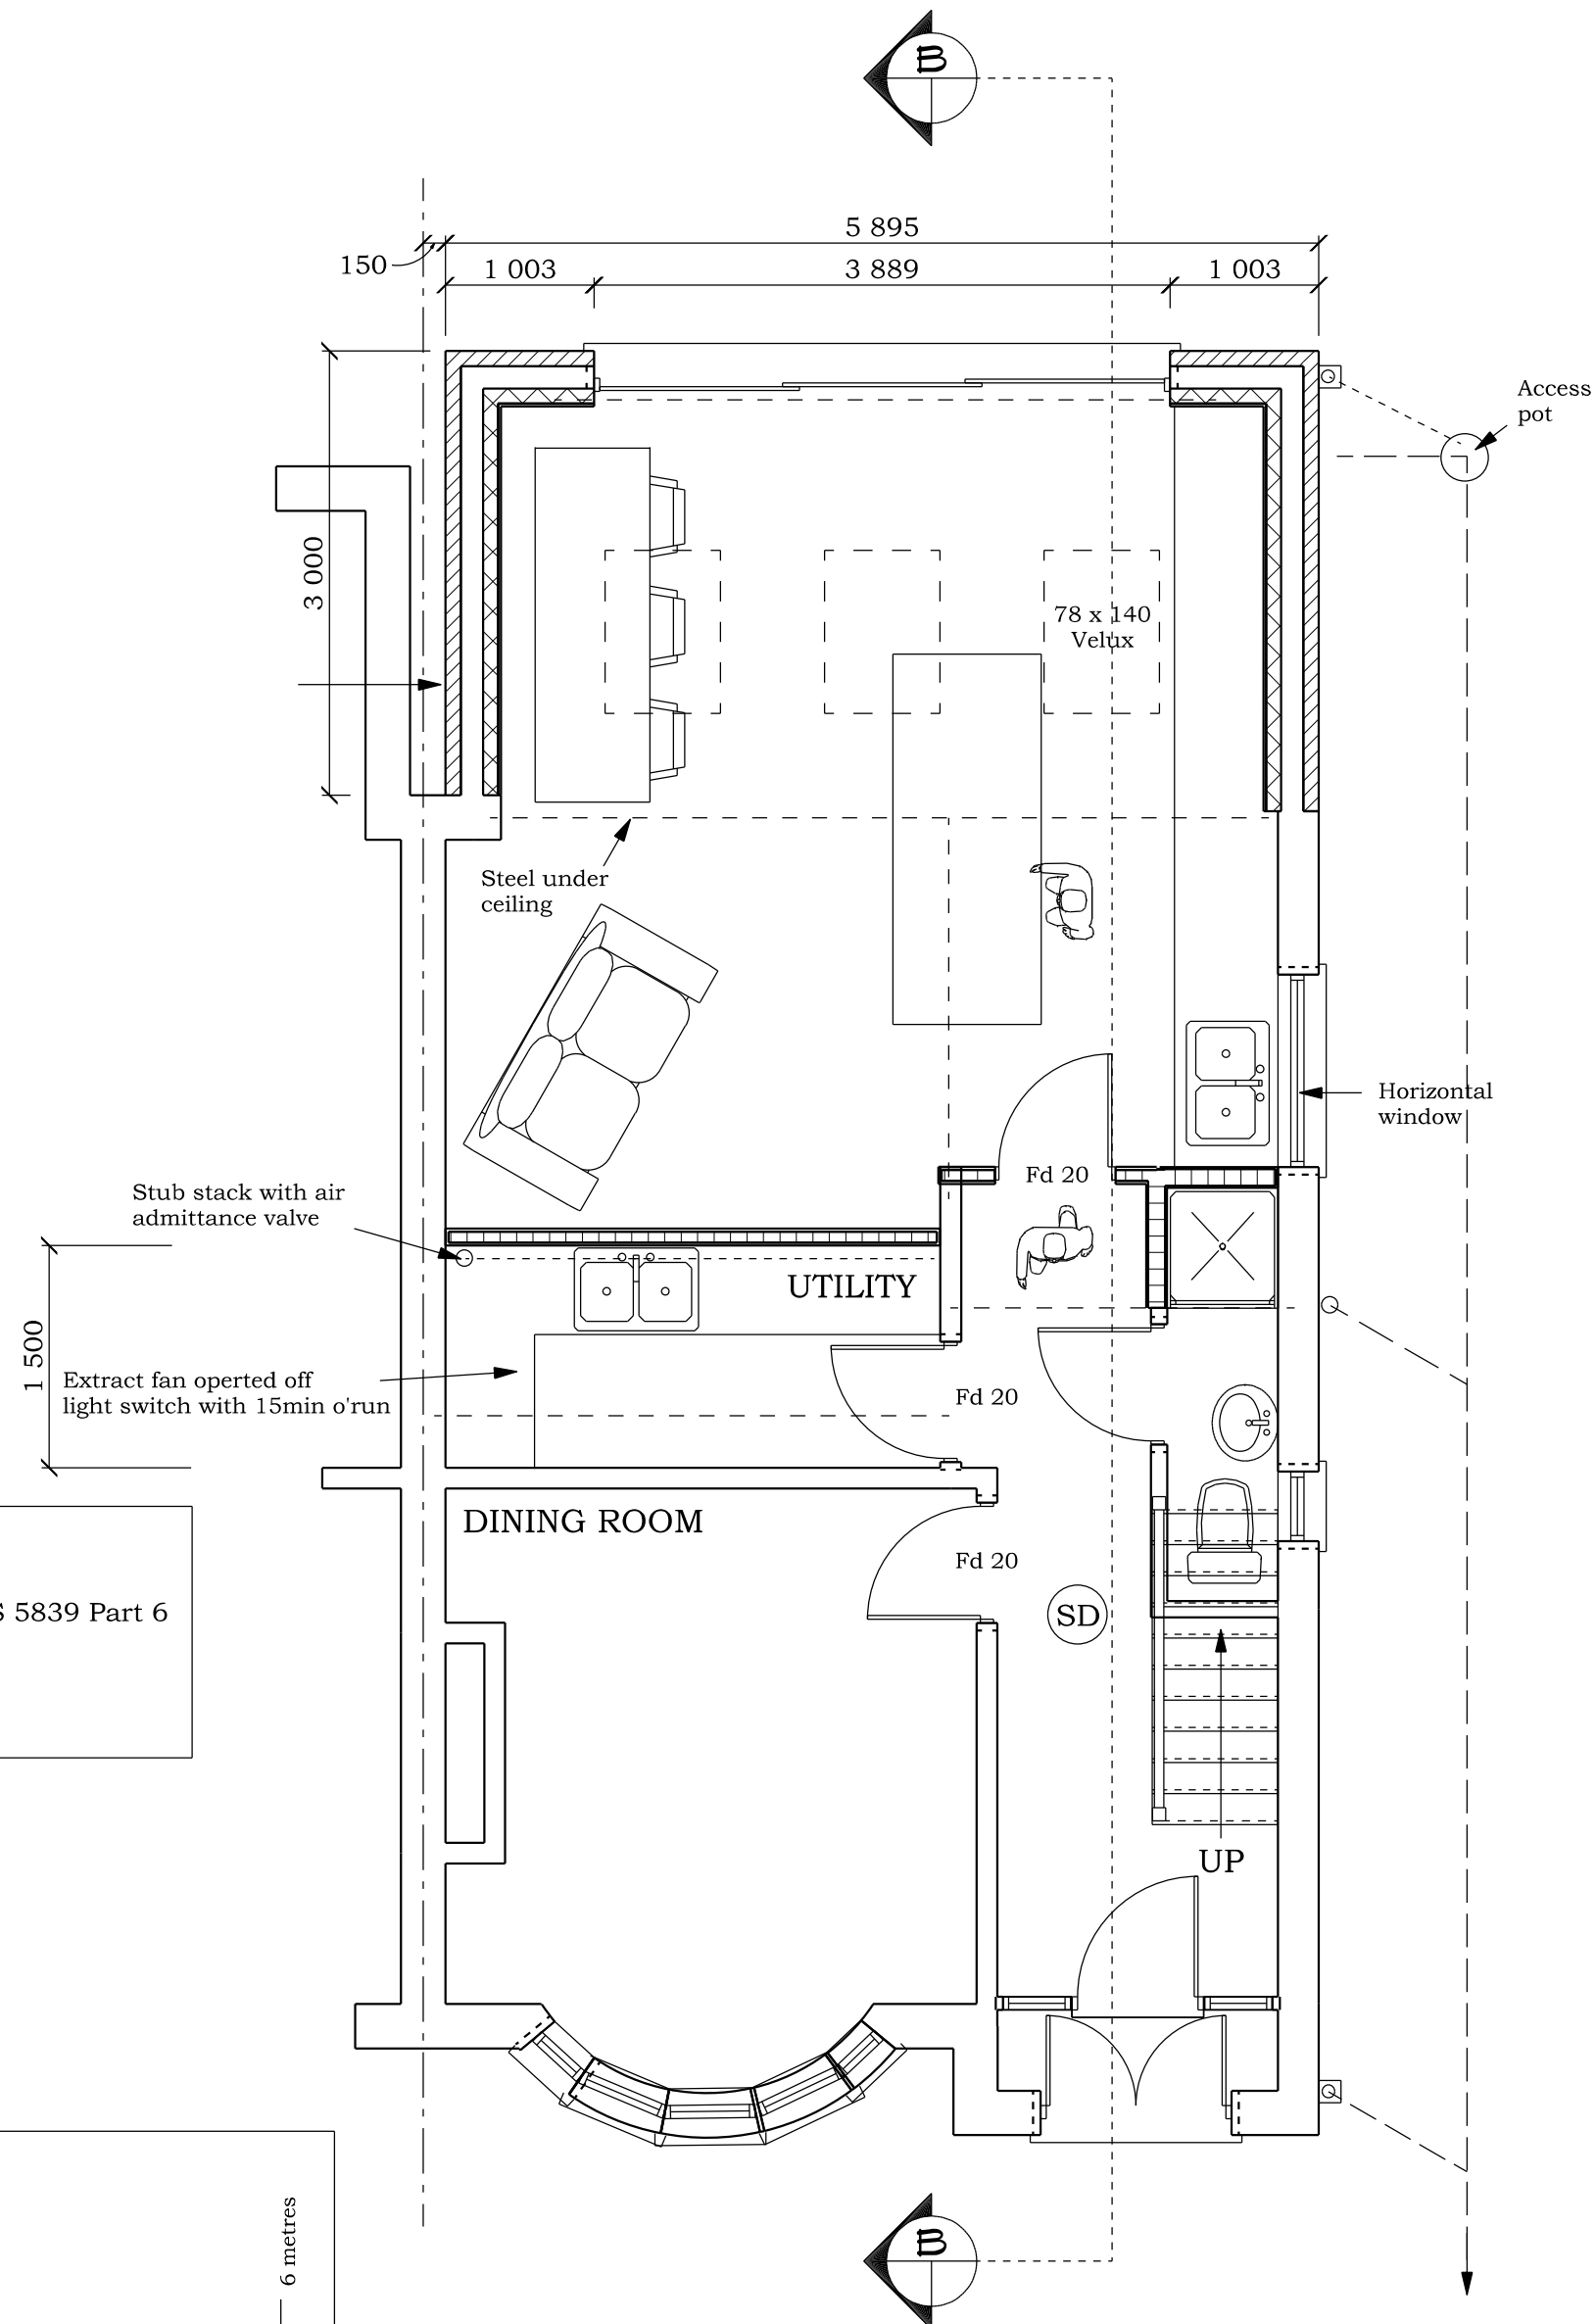

PROPOSED GROUND FLOOR PLAN

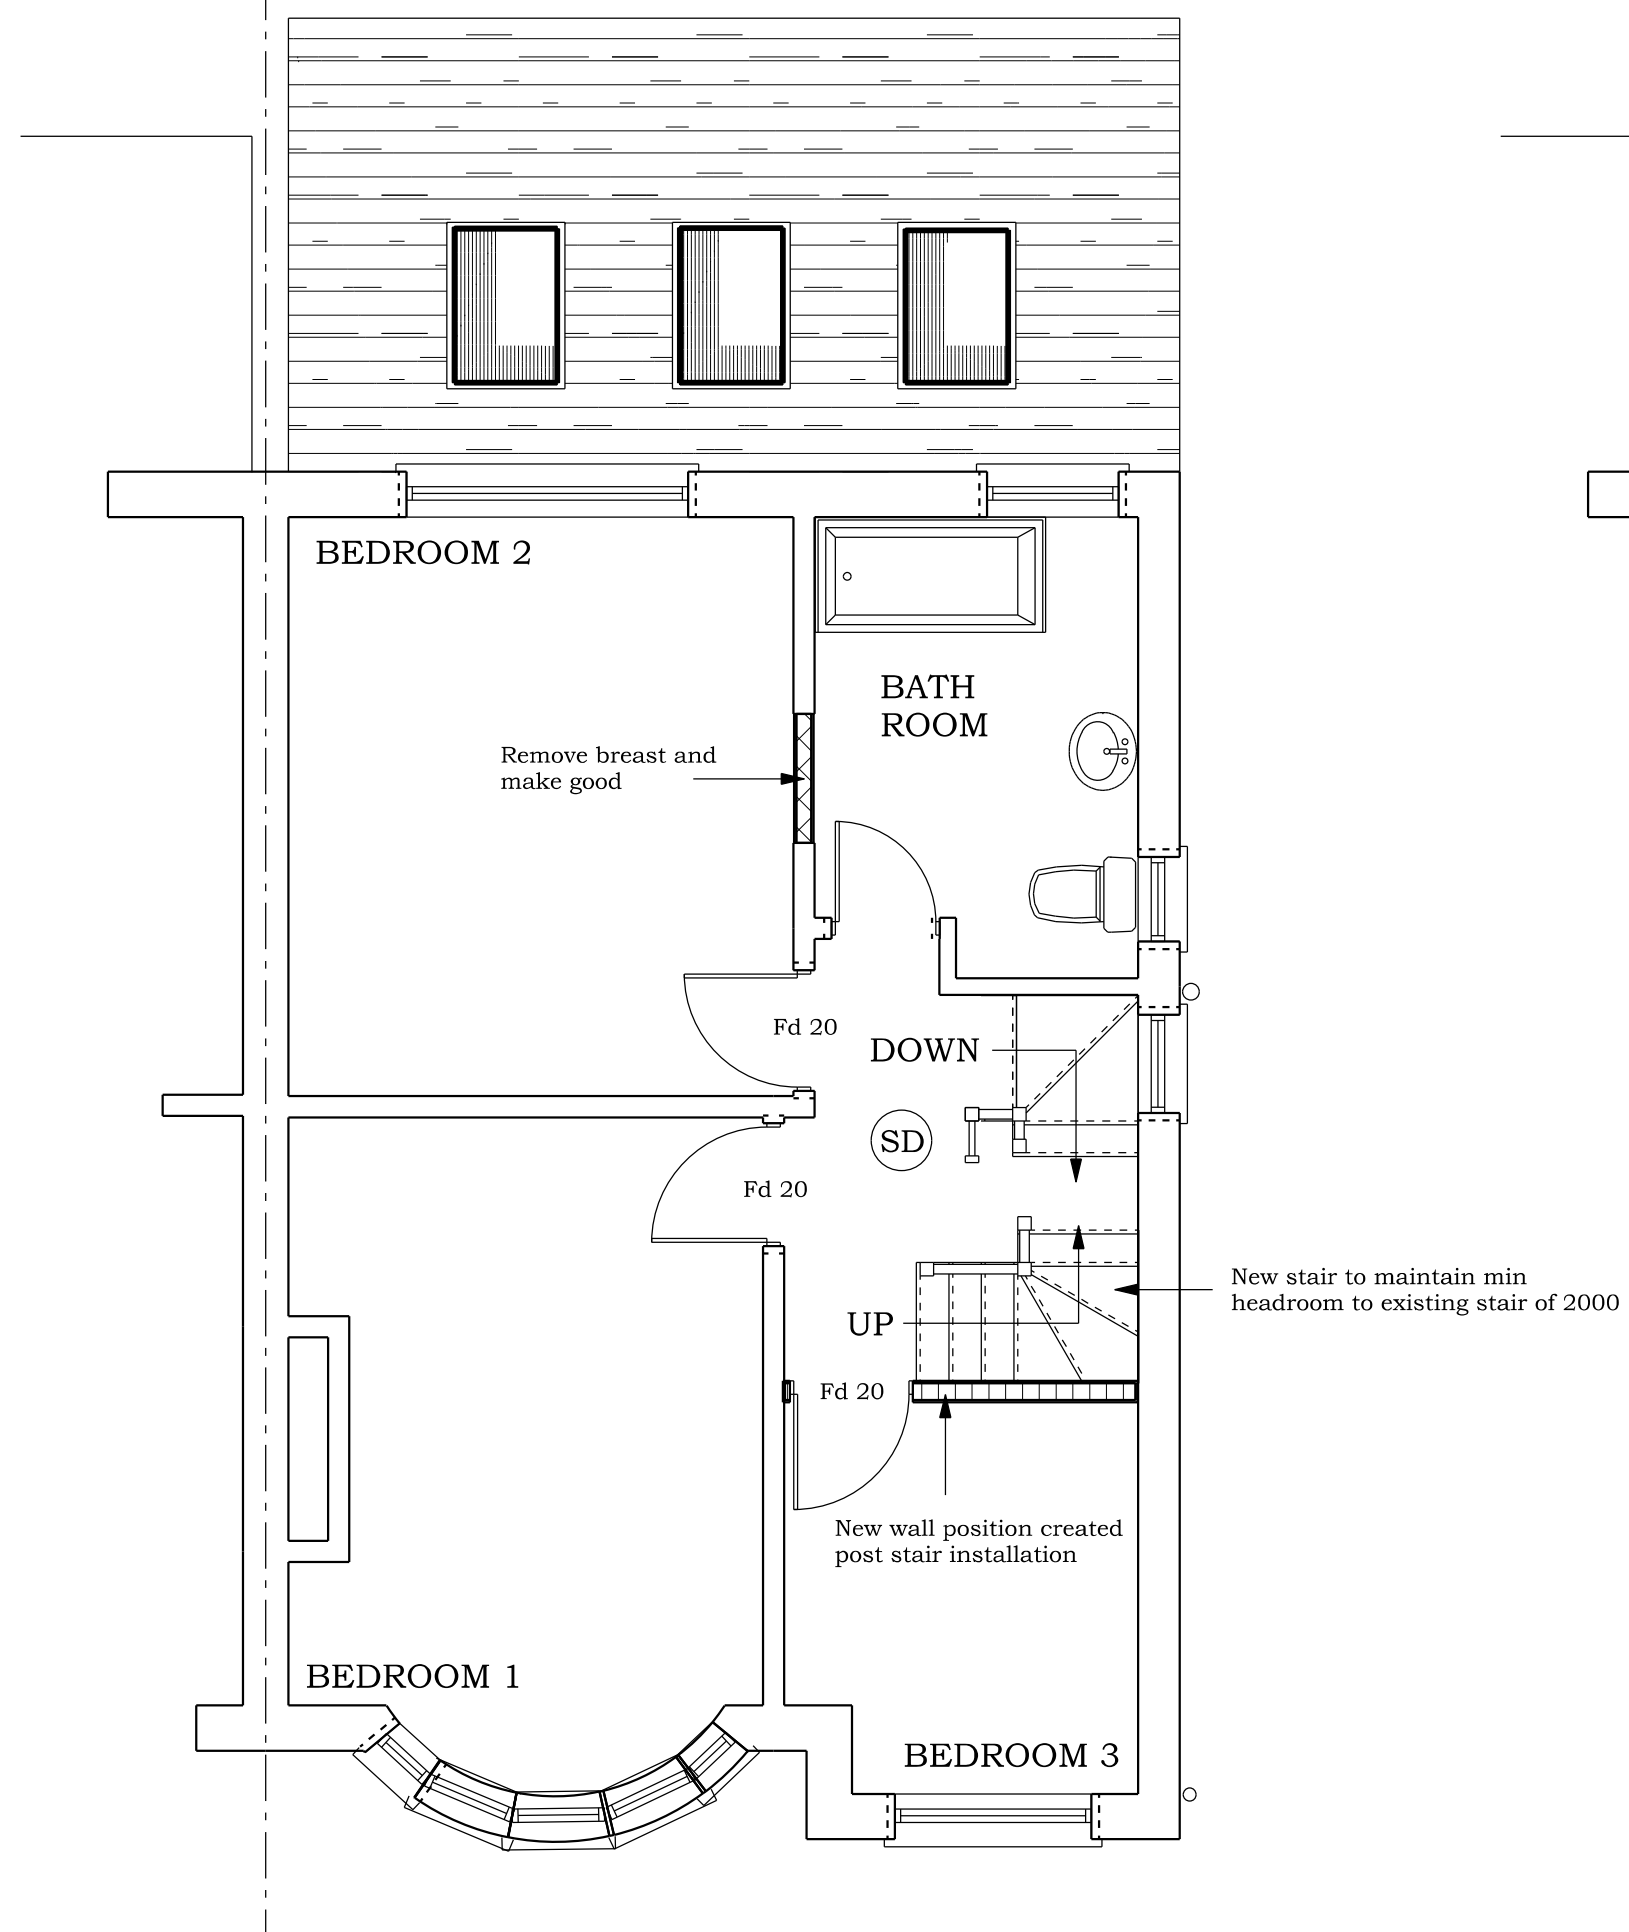

PROPOSED FIRST FLOOR PLAN

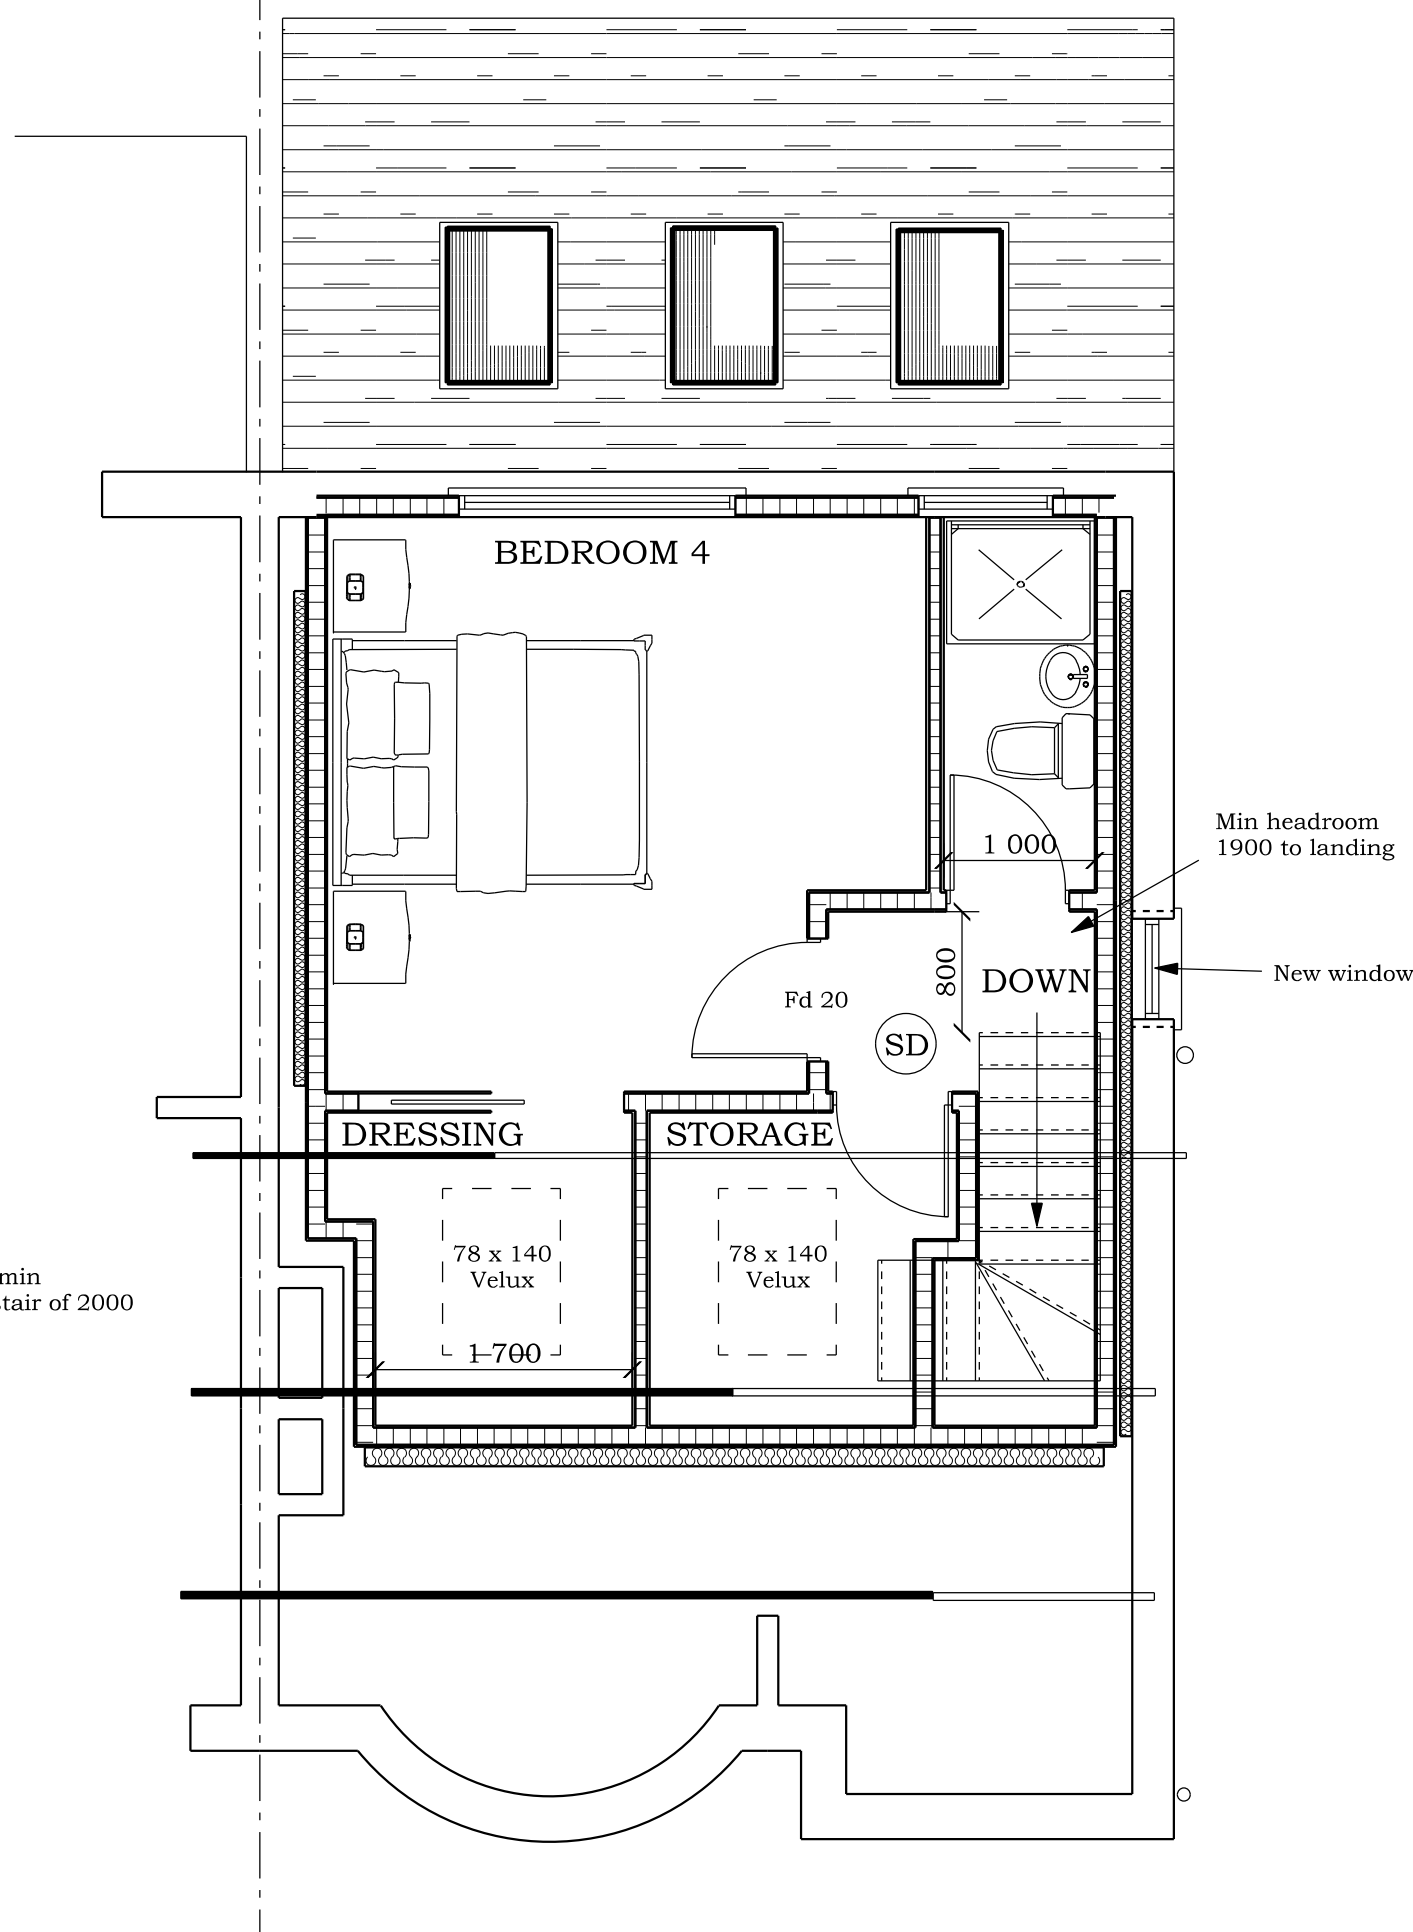


PROPOSED SECOND FLOOR PLAN

FIRE ISSUES KEY

(SD) Smoke detection (mains connected) to BS 5839 Part 6

All electrical installations to be in Accordance with BS7671

BRADLEY BUILDING DESIGN LTD.
KEEPERS COTTAGE,
LYME PARK,
DISLEY,
STOCKPORT.
SK12 2NS.
01625 858244
Mob 07989 326039
bradleybuildingdesign@btopenworld.com

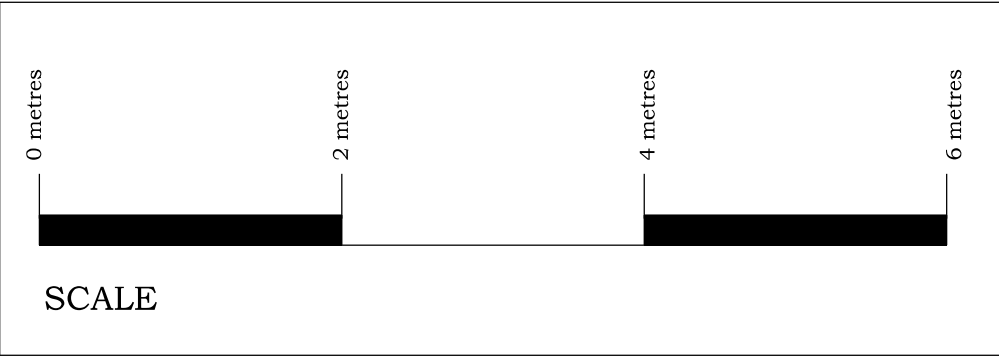

SCALE

PROPOSED DWELLING
HIP TO GABLE LOFT CONVERSION &
SINGLE STOREY REAR EXTENSION
for
Mr. J. NICKSON & Ms. S. WHITELEY,
at
15, PARKVILLE ROAD,
DIDSBURY,
M20 4TX
Scale 1:50 @ A1
Date FEBRUARY 2024
Drawing Number 2210/2/A