

Scale Bars		TO BE USED ONLY AS GUIDANCE			
1:100	mm	0	1000	2000	3000
1:200	mm	0	500	1000	1500
1:500	M	0	5	10	15
1:1250	M	0	10	20	30


NOTES

- All dimensions and levels are to be checked on site.
 - Any discrepancies are to be reported to the architect before any work commences
 - This drawing shall not be scaled to ascertain any dimensions. Work to figured dimensions only.
 - This drawing shall not be reproduced without express written permission from AEW.
 - Title overlay drawings and ownership boundaries are produced using all reasonable endeavors. AEW cannot be responsible for the accuracy or scale discrepancy of base plans supplied to them.
 - All works are to be undertaken in accordance with Building Regulations and the latest British Standards.
 - All proprietary materials and products are to be used strictly in accordance with the manufacturers recommendations.
- This drawing contains the following model files: -
- 12481-AEW-XX-XX-M3-A-0011

CDM 2015

Client notified of duties: 07/04/21
Principal Designer: Client

Unless noted below, all known hazards have been highlighted on the drawing.

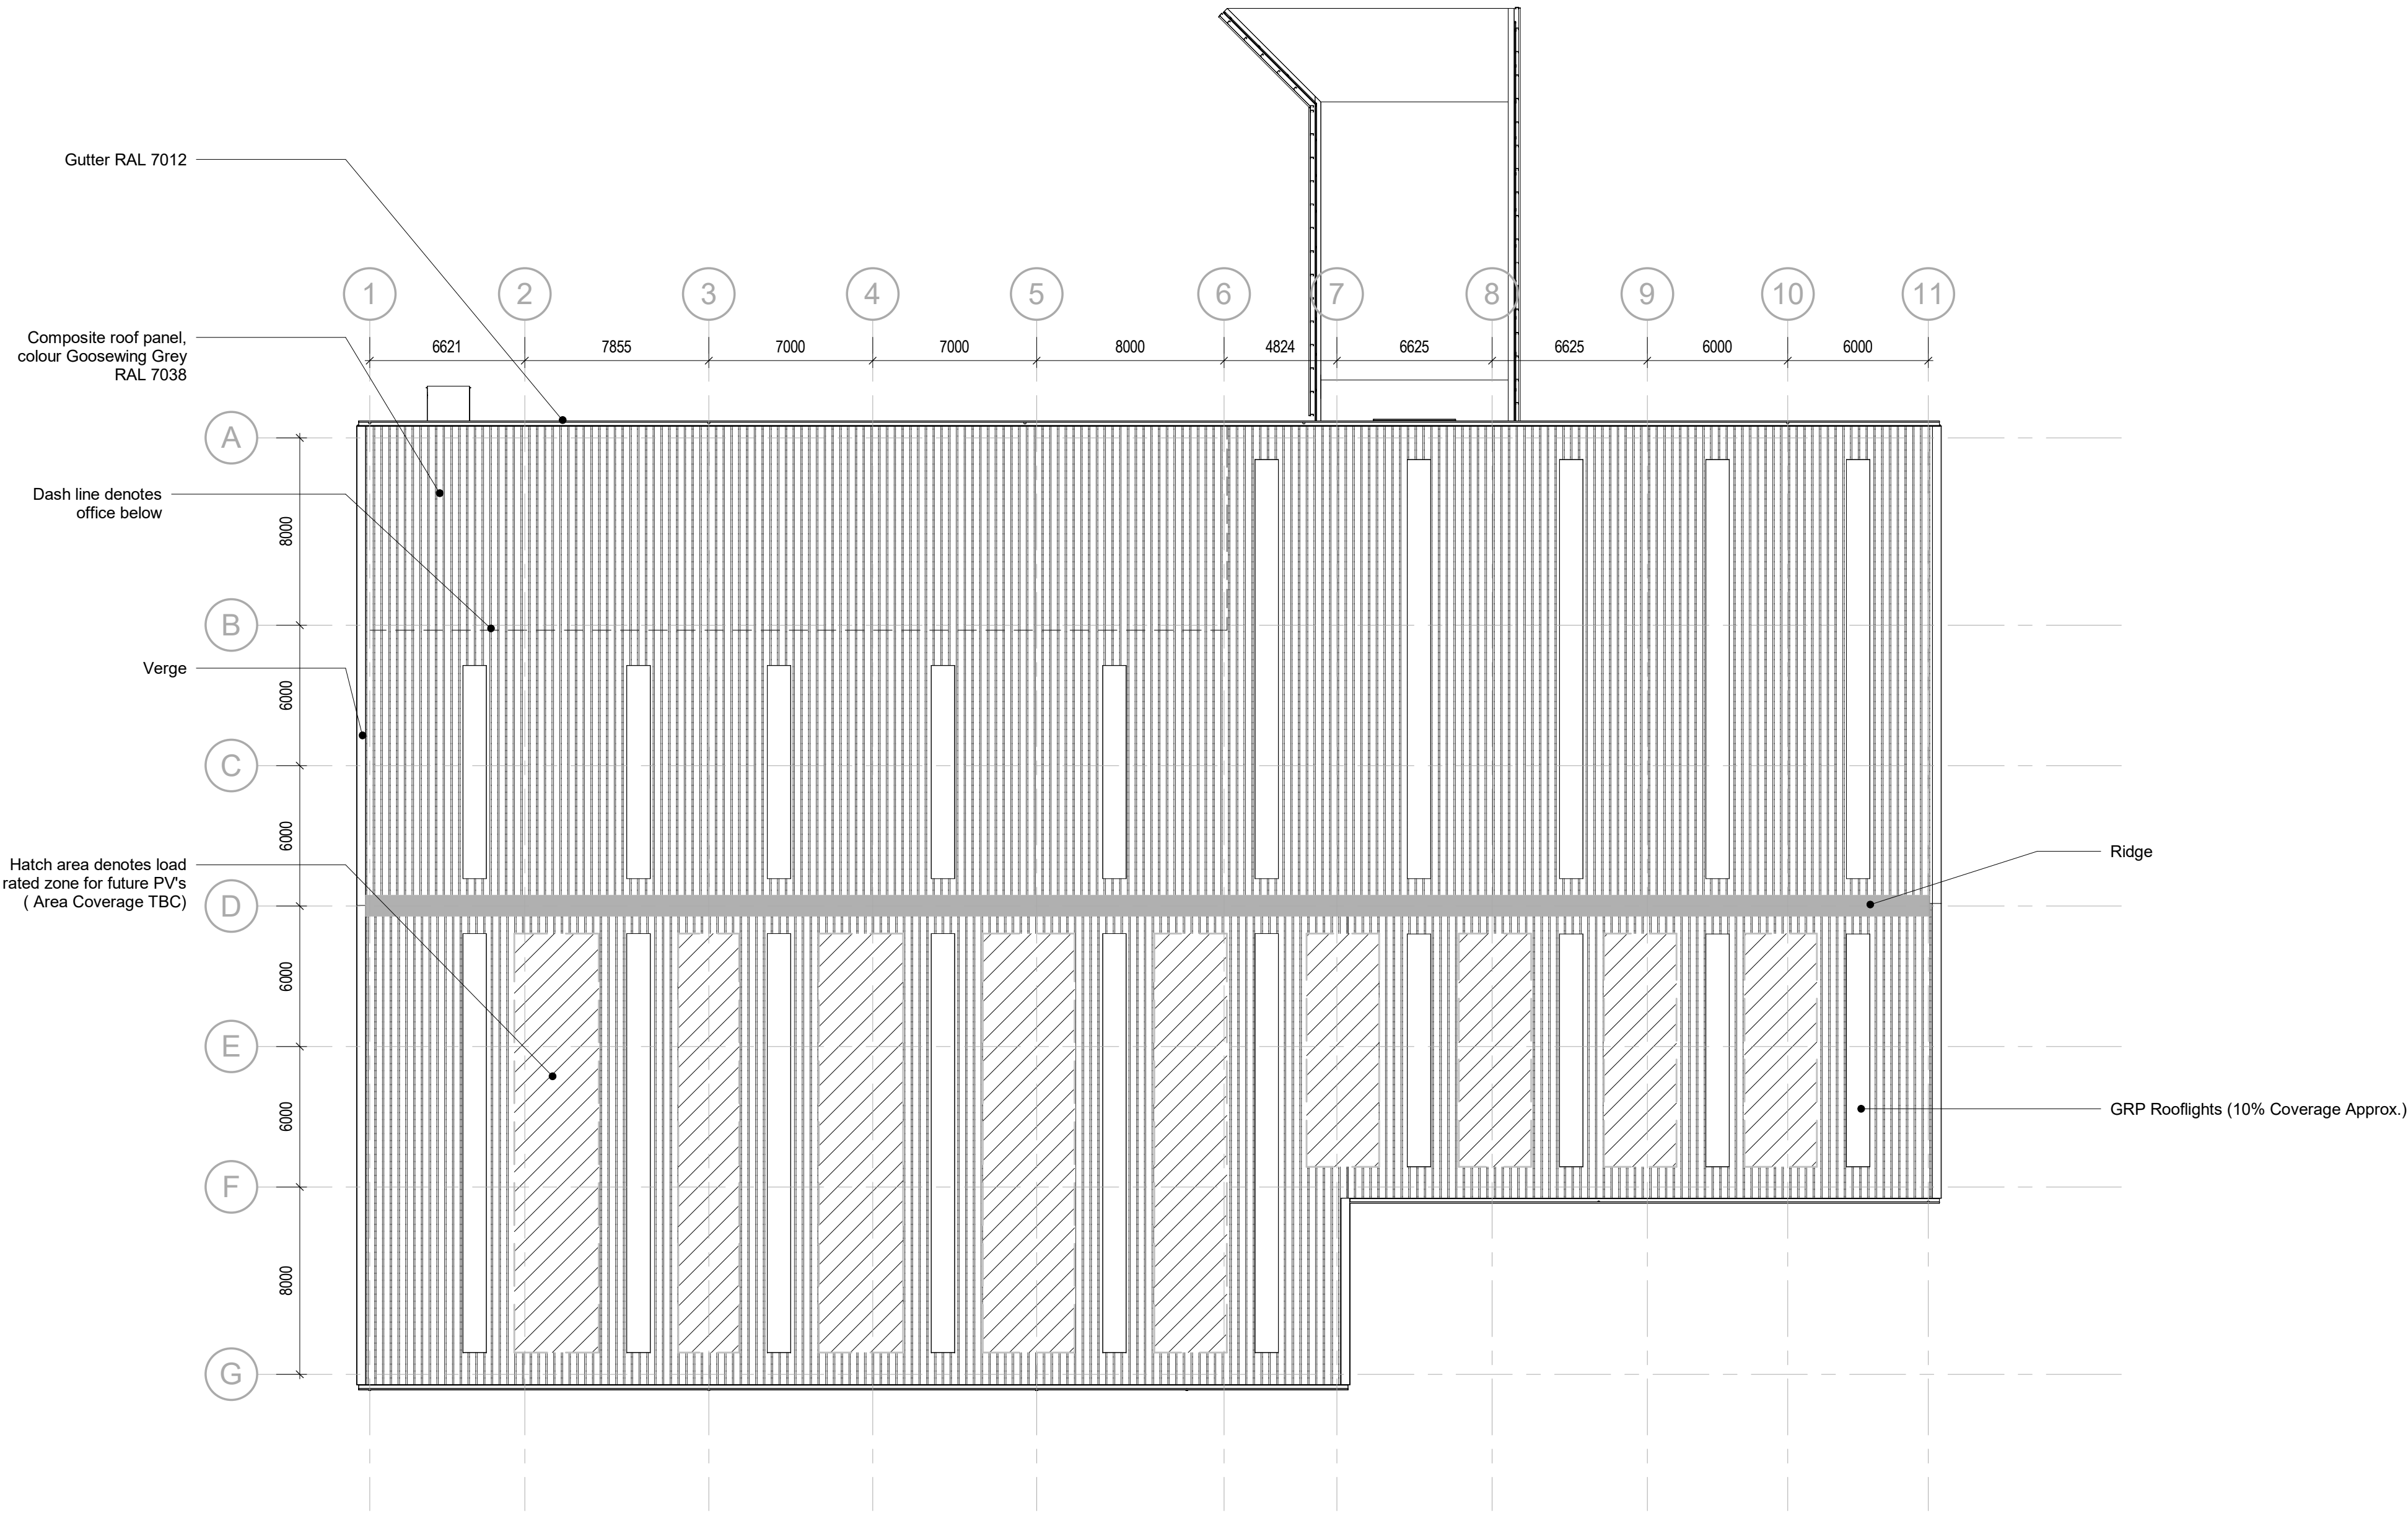

Unit 3 Proposed Roof Plan
Scale @ 1 : 200

P02	01/05/24	Title block amended	MW	DRS
P01	26/04/24	Planning Issue	MW	DRS
Rev	Date	Description	Drawn by	Checked By
Status	Purpose of Issue			
S4	For Approval			
<hr/>				
drawing stage		Stage 3 Planning		
<hr/>				
client				
NSJV Ltd				
<hr/>				
project				
Welcomb Street				
<hr/>				
drawing title				
Unit 3 Proposed Roof Plan				
<hr/>				
date	26/04/24	drawn	MW	
scale @ A1	1 : 200	checked	DRS	

Rev
P02

Dwg No
12481-AEW-B3-RF-DR-A-0644

aew architects
0161 214 4370
www.aewarchitects.com
aew