


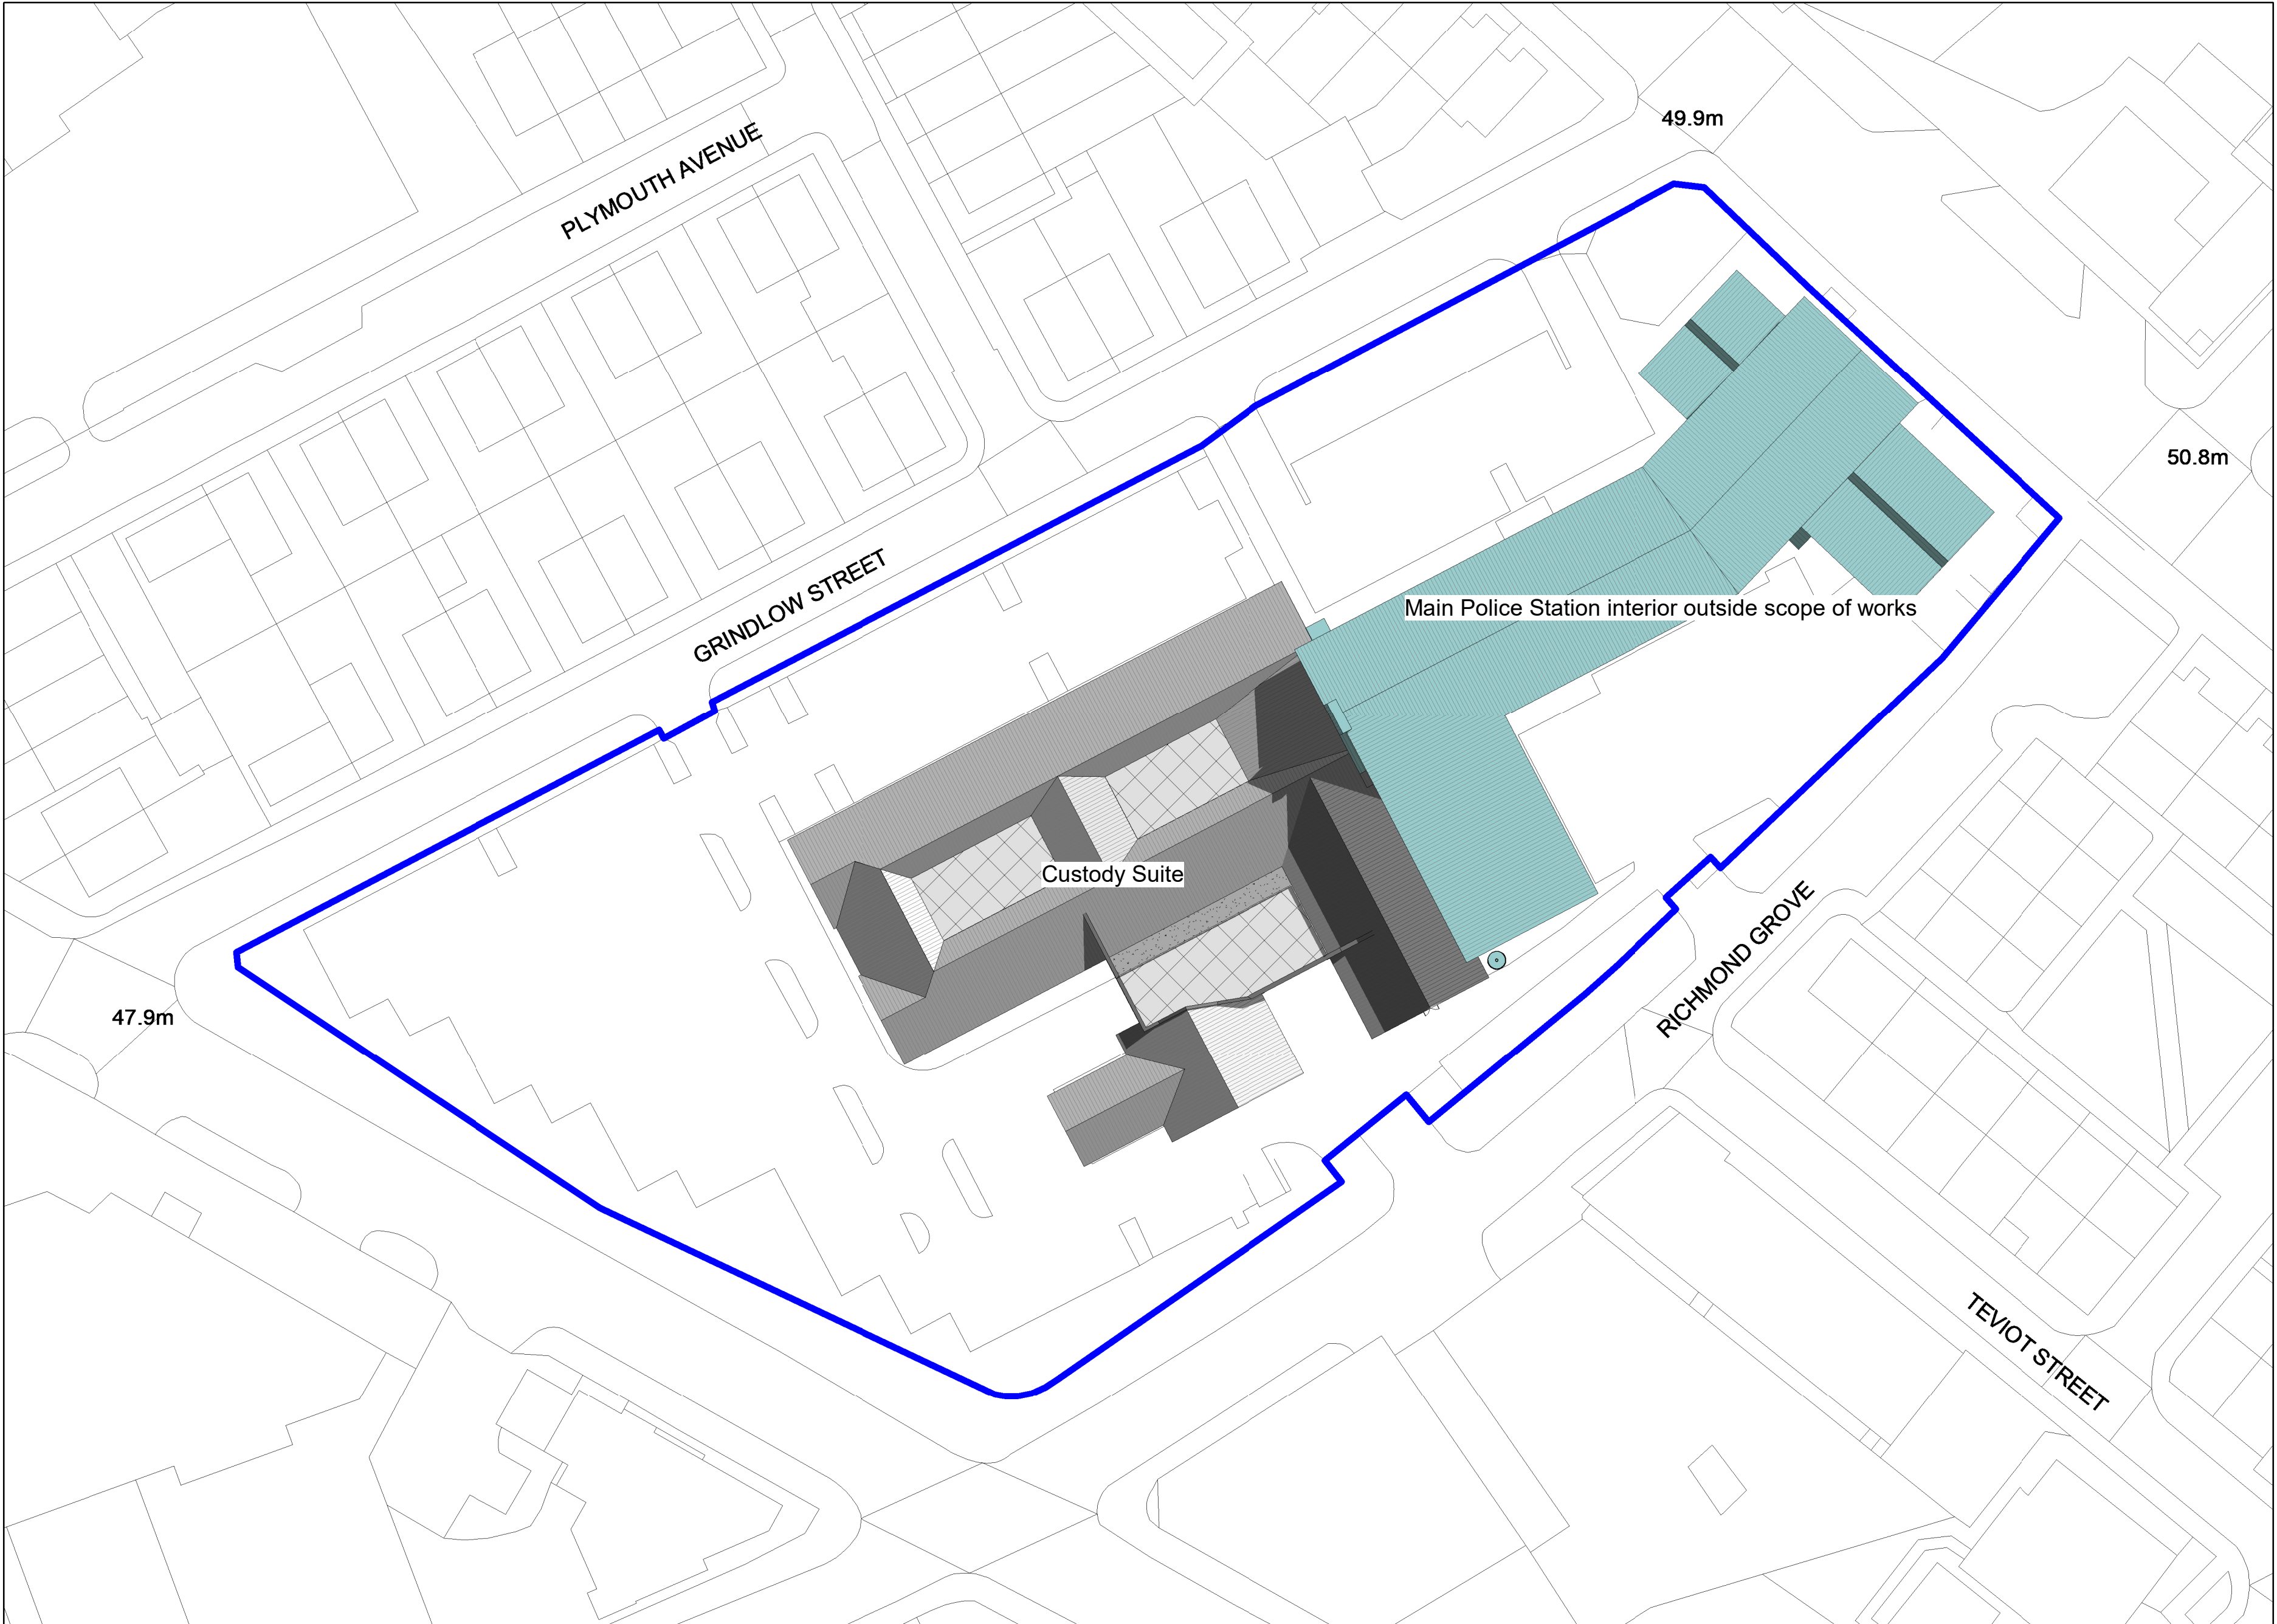

Legend

Site Ownership Boundary

Planning Drawings / Statement:

LON-CWA-V1-ZZ-DR-A-0301 - Location Plan

LON-CWA-V1-ZZ-DR-A-0302 - Existing Site Plan

LON-CWA-V1-ZZ-DR-A-0303 - Proposed Site Plan

LON-CWA-V1-00-DR-A-0304 - Existing General Arrangement Plan

LON-CWA-V1-00-DR-A-0305 - Proposed General Arrangement Plan

LON-CWA-V1-RF-DR-A-0306 - Existing Roof Plan

LON-CWA-V1-RF-DR-A-0307 - Proposed Roof Plan

LON-CWA-V1-ZZ-DR-A-0308 - Existing Elevations

LON-CWA-V1-ZZ-DR-A-0309 - Proposed Elevations

LON-CWA-V1-XX-RP-A-0310 - Design and Access Statement

Client:

Greater Manchester Police

Project:

Longsight Custody Suite Refurbishment

Drawing Title:

Existing Site Plan

Drawing Status:

PLANNING

Manchester Studio

4th Floor, Tribeca House, 21-27 Dale Street, Manchester, M1 1EY

0161 272 8100

corstorphine-wright.com

Job No: 23790

Drawing No.

LON-CWA-V1-ZZ-DR-A-0302

Revision

P01

Drawn

Checked

Paper Size

Scale

Date

JAK

DD

A1

As indicated

14/02/2024