


PROPOSED




FRONT ELEVATION

SCALE: 1:100

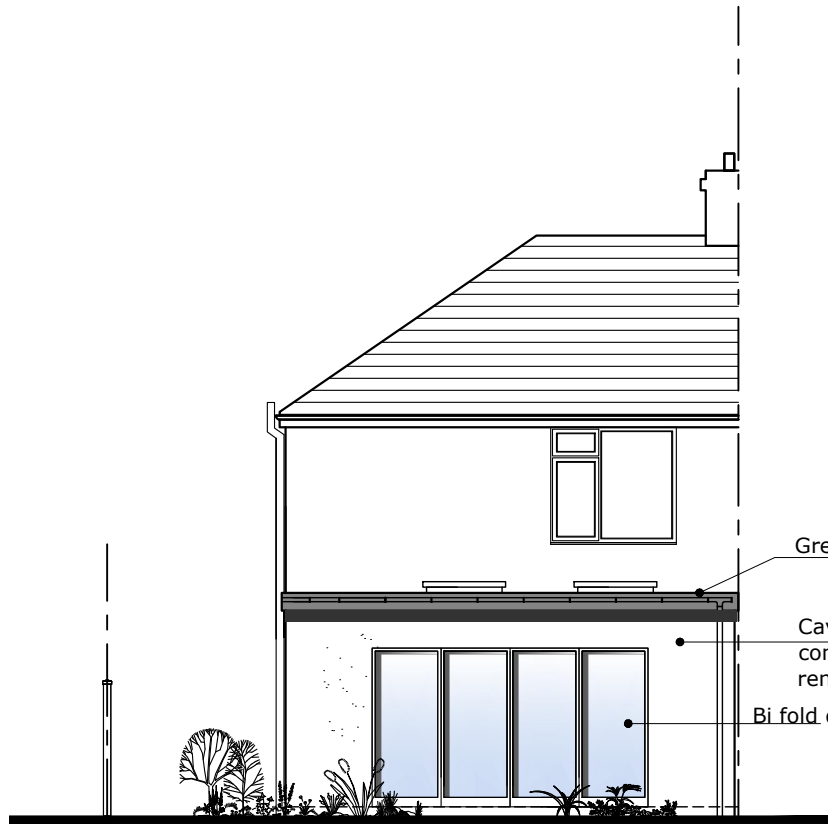


REAR ELEVATION

SCALE: 1:100

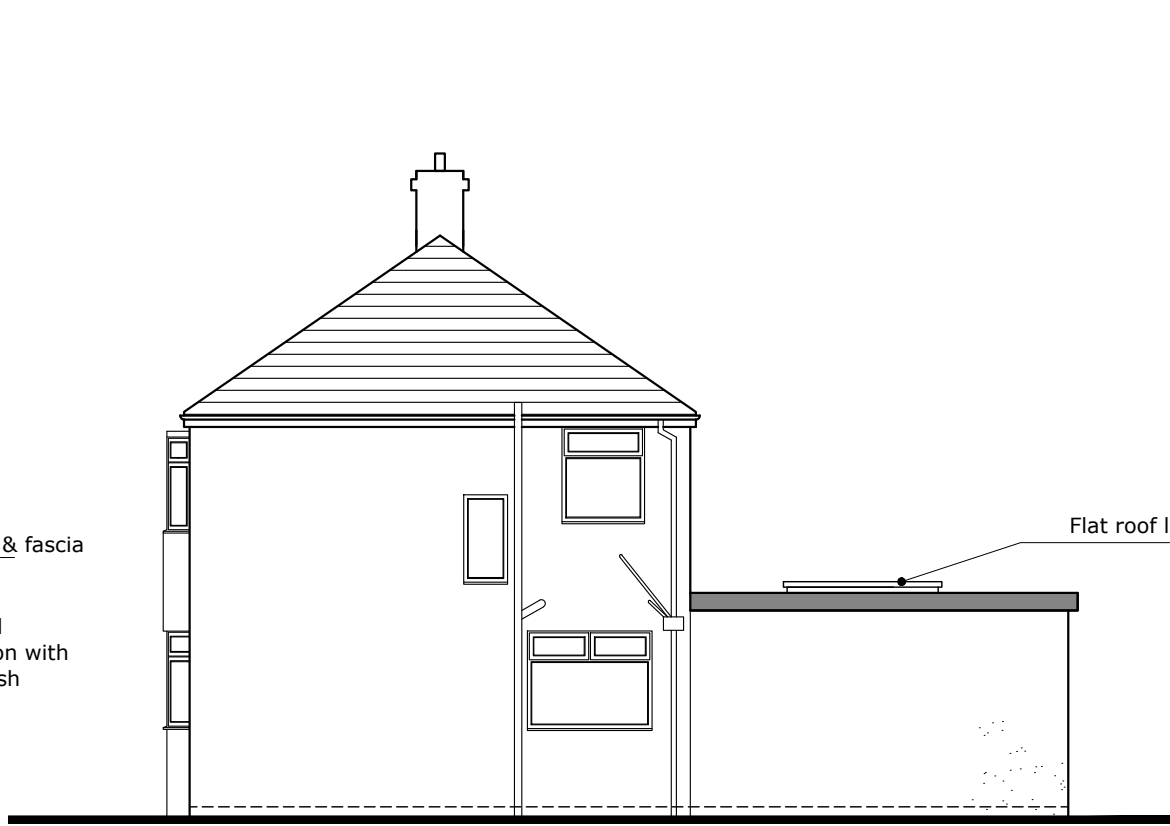


SIDE ELEVATION

SCALE: 1:100

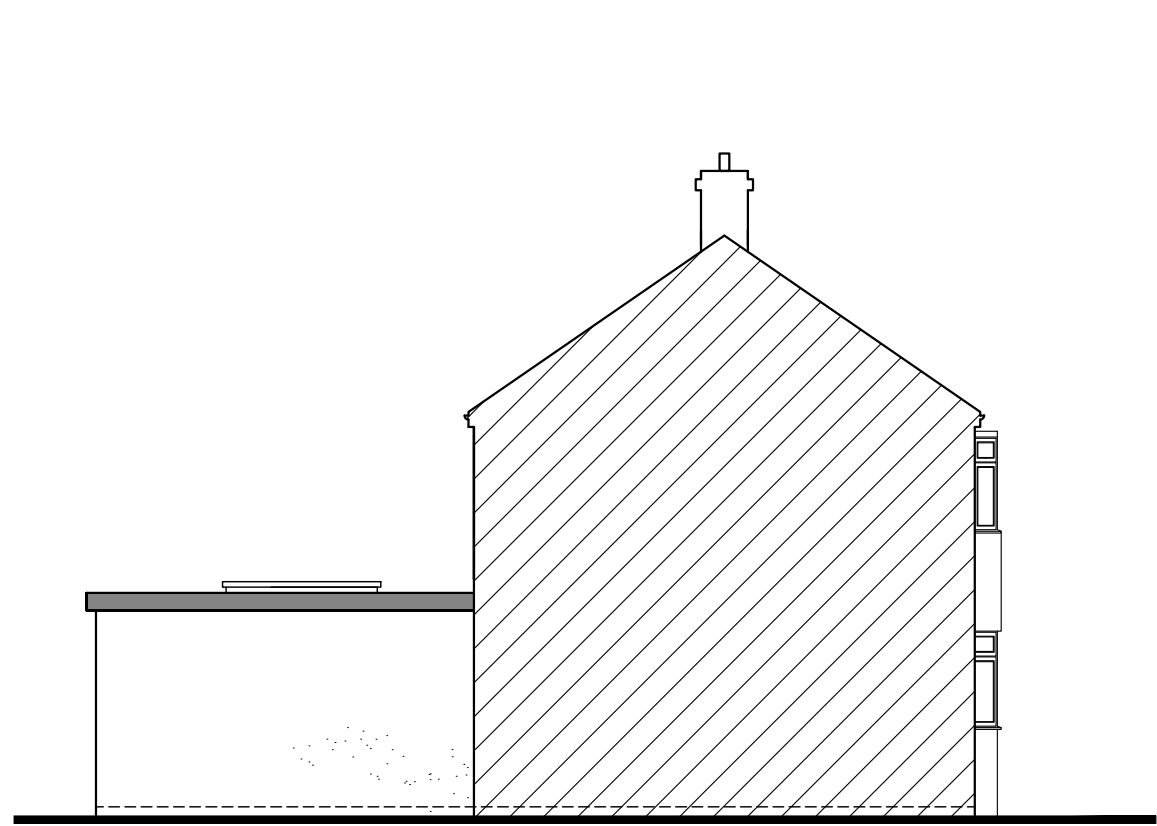


SIDE ELEVATION

SCALE: 1:100

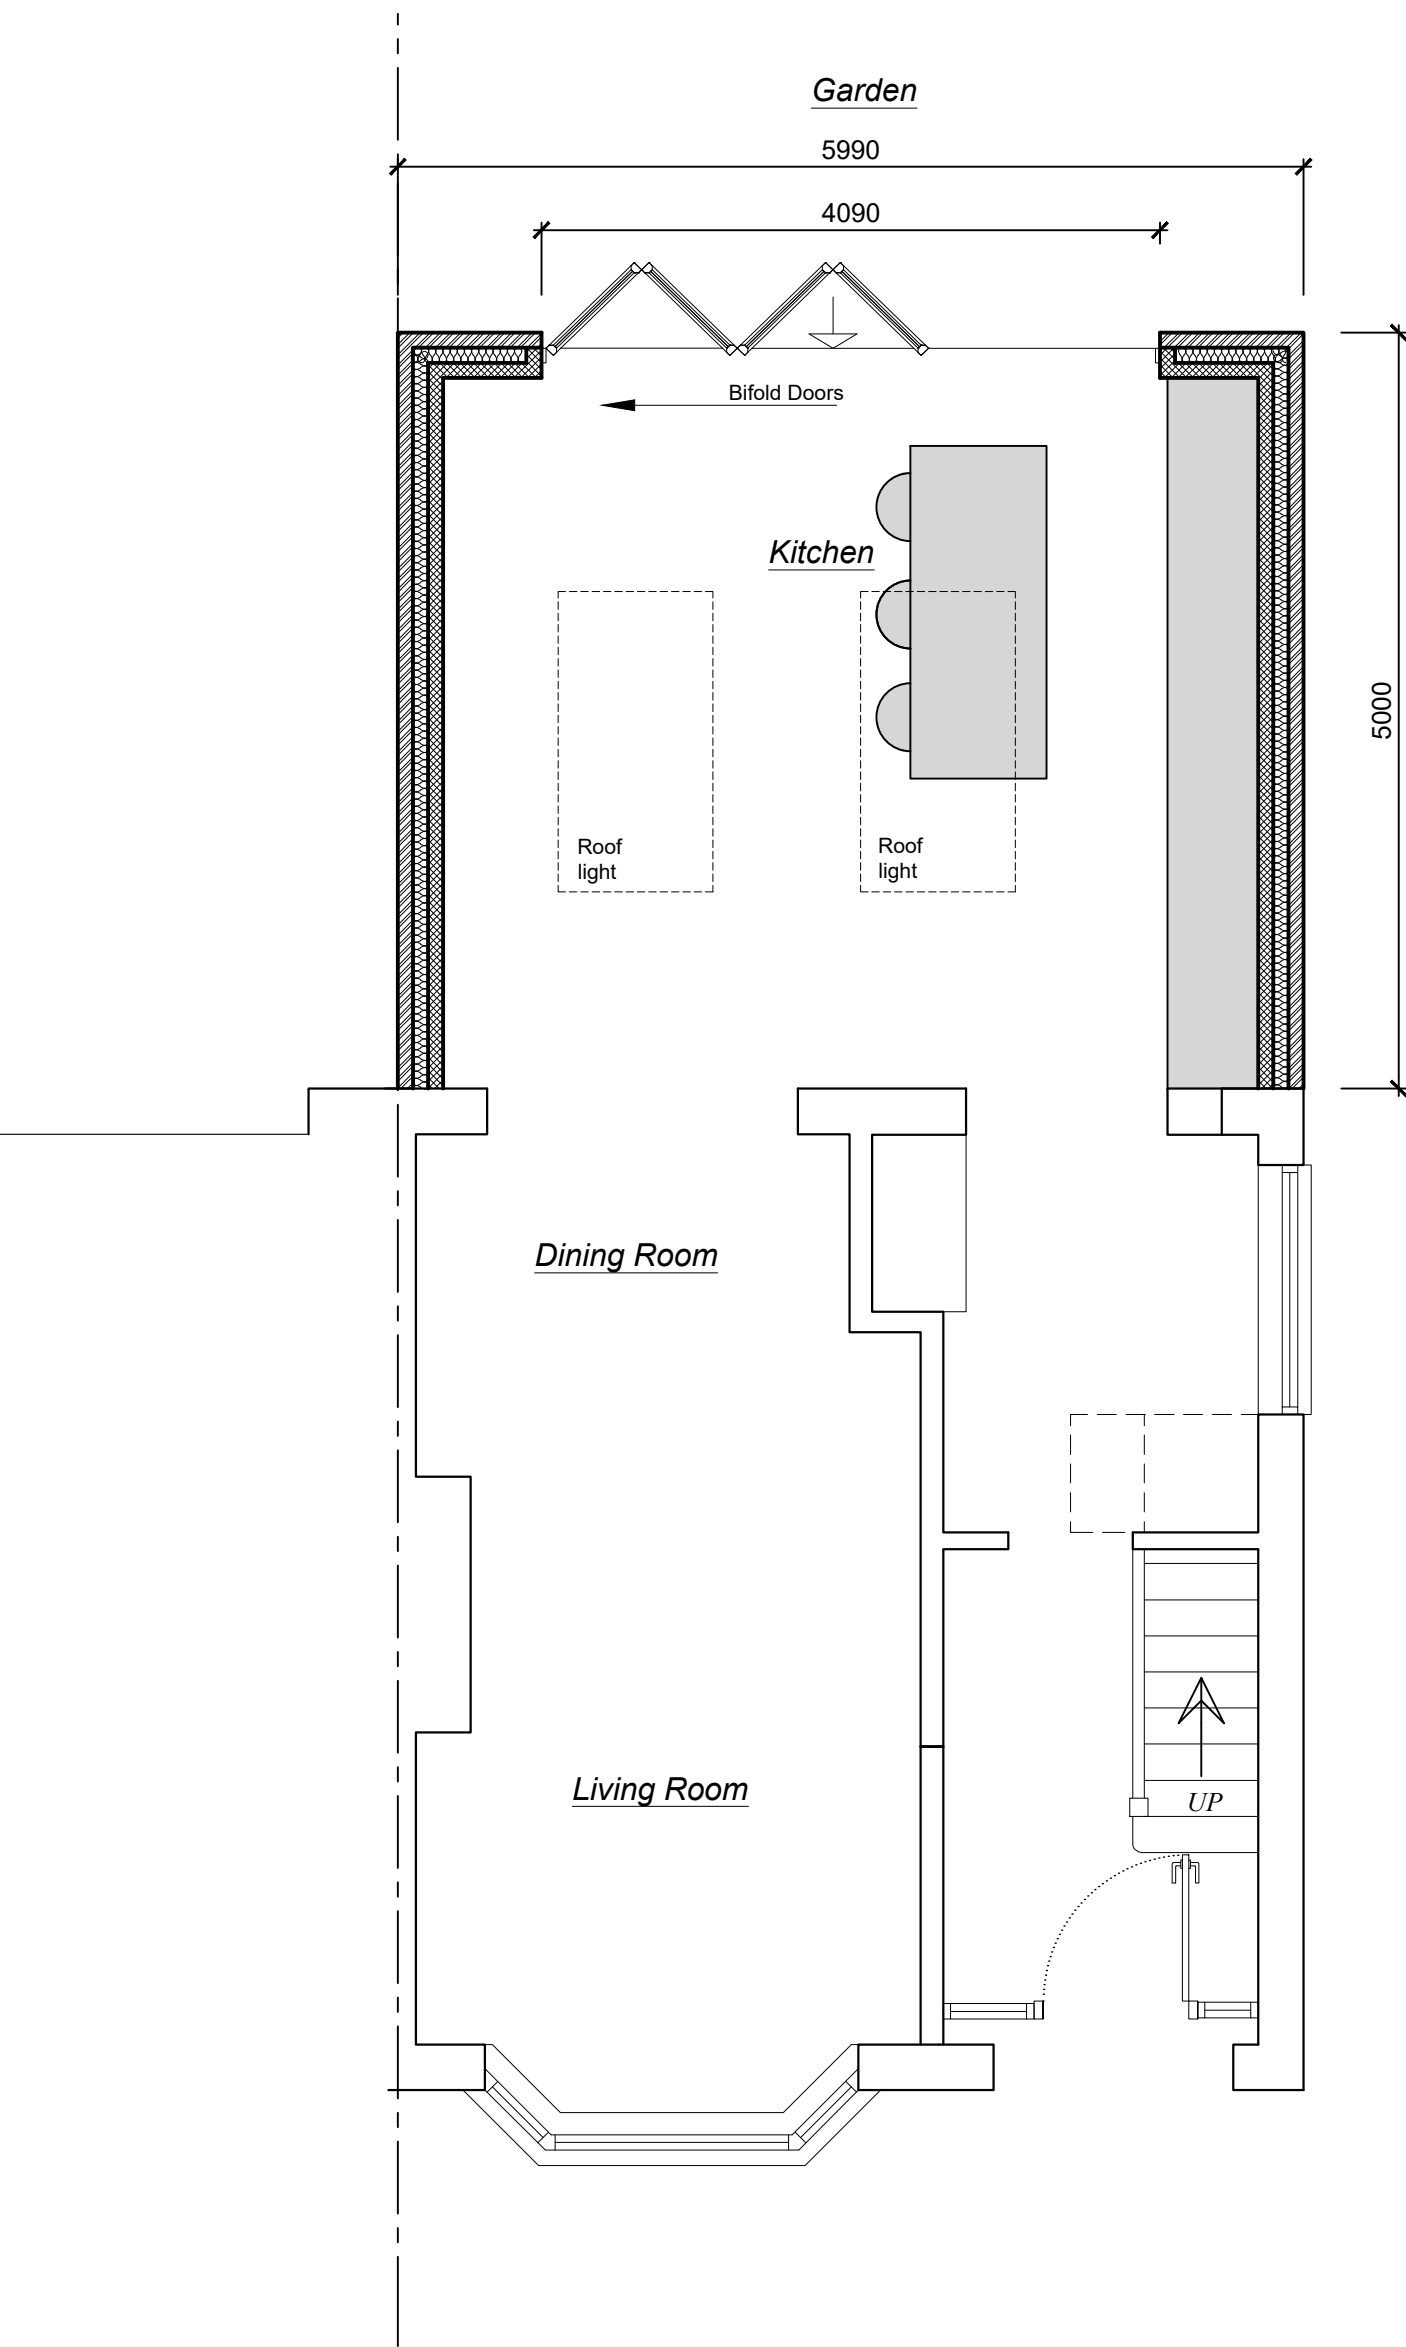

GROUND FLOOR

SCALE: 1:50

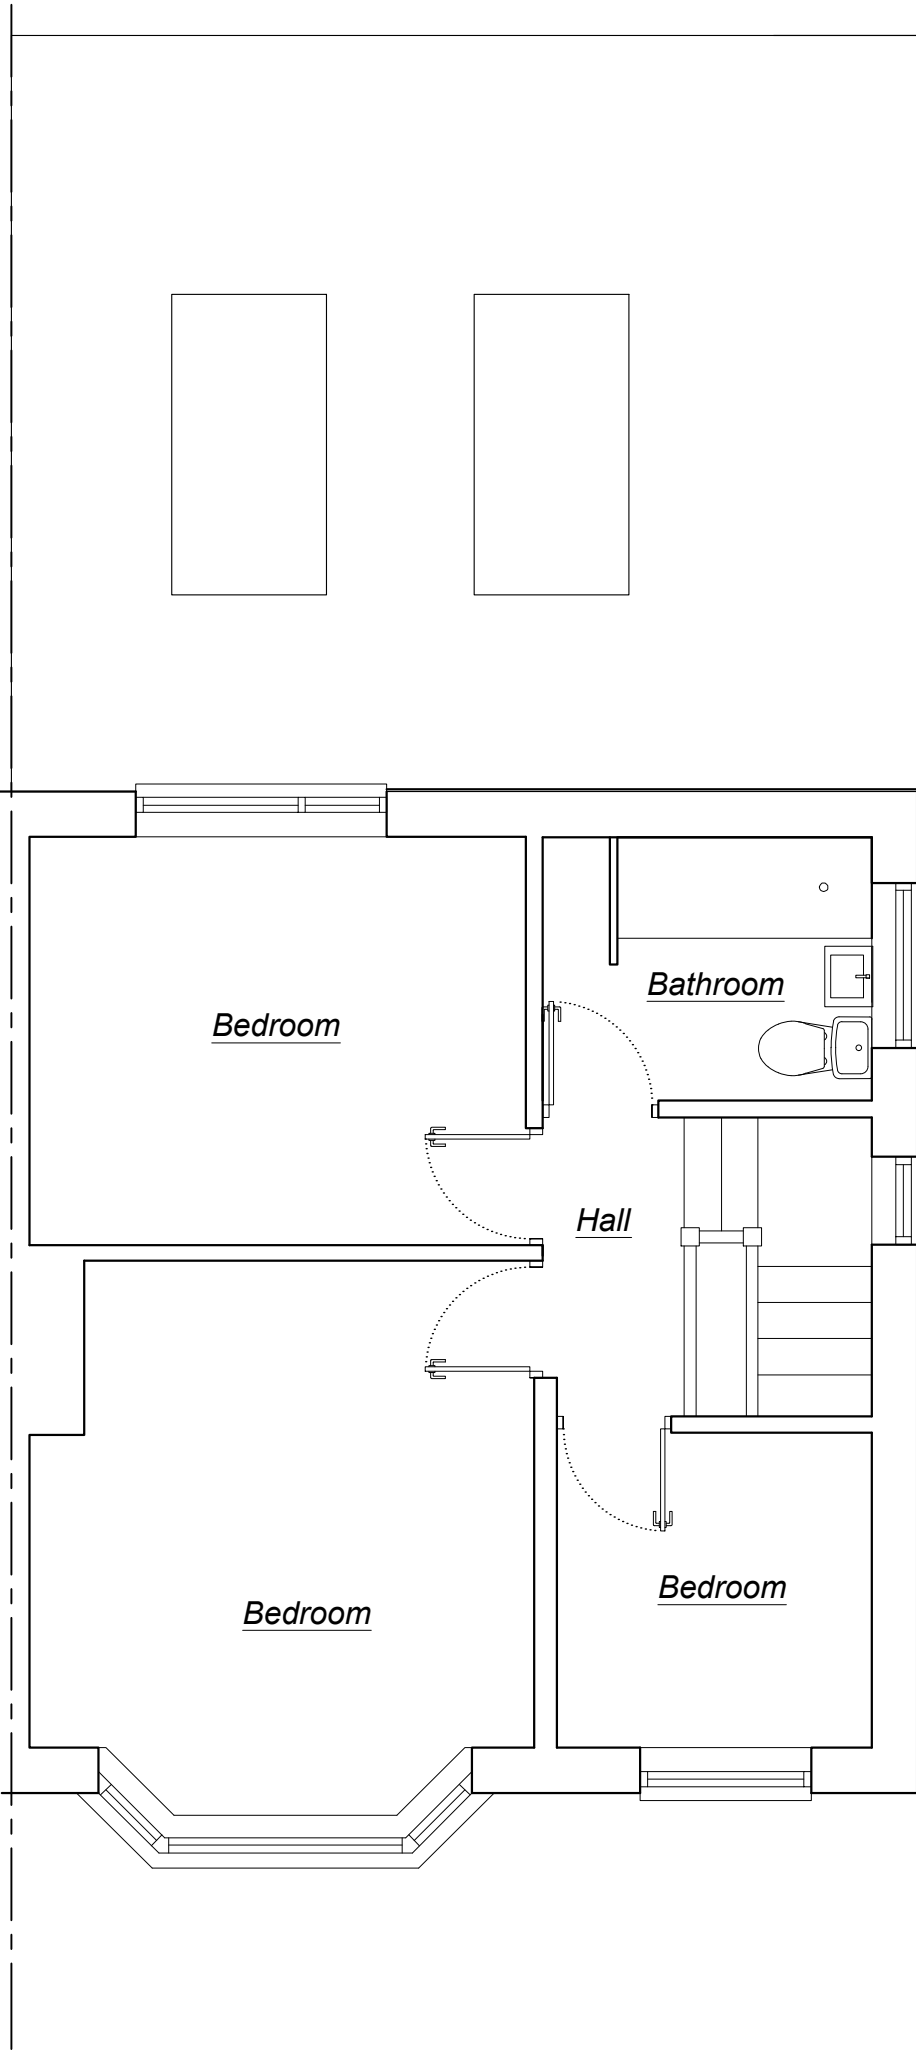

FIRST FLOOR

SCALE: 1:50



BLOCK PLAN


SCALE: 1:200

NOTES:
SIFA architecture.
The use of these plans and specifications is restricted to the original site for which they were prepared. Re-use, reproduction or publication by any method in whole or in part is prohibited, unless authorised by SIFA architecture. Ownership of the design, plans and specifications is solely with SIFA architecture.

REV:	DESCRIPTION:	BY:	DATE:

LOCATION PLAN

SCALE: 1:1250

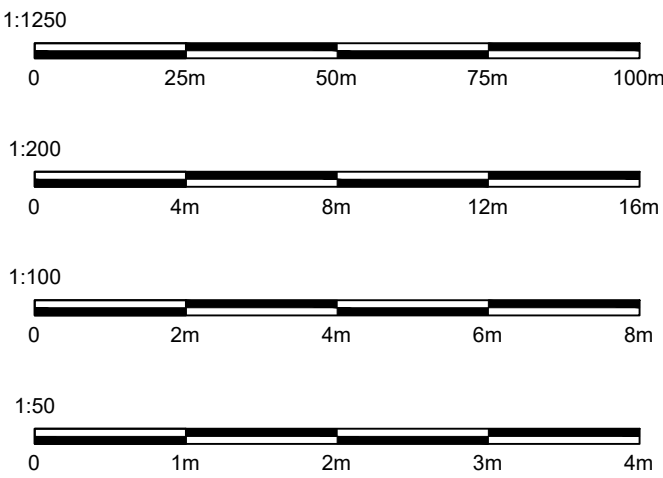

3 ST JAMES AVENUE
RAMSGATE
KENT
CT12 6DG
SIFAARCHITECTURE.COM
SIFA@LIVE.CO.UK
07940 220320

CLIENT:
MR M SULEMAN

PROJECT:
9 LEACROFT ROAD
MANCHESTER
M21 7GW

DRAWING TITLE:
PROPOSED

PROJECT NO:	DRAWING NO:
SA	A1/102

SCALE:	SHEET SIZE:
1:50 1:100 1:200 1:1250	A1

REVISION	DATE:
-	6/02/2024