




PLANNING AND
BUILDING CONTROL
23 MAY 2024

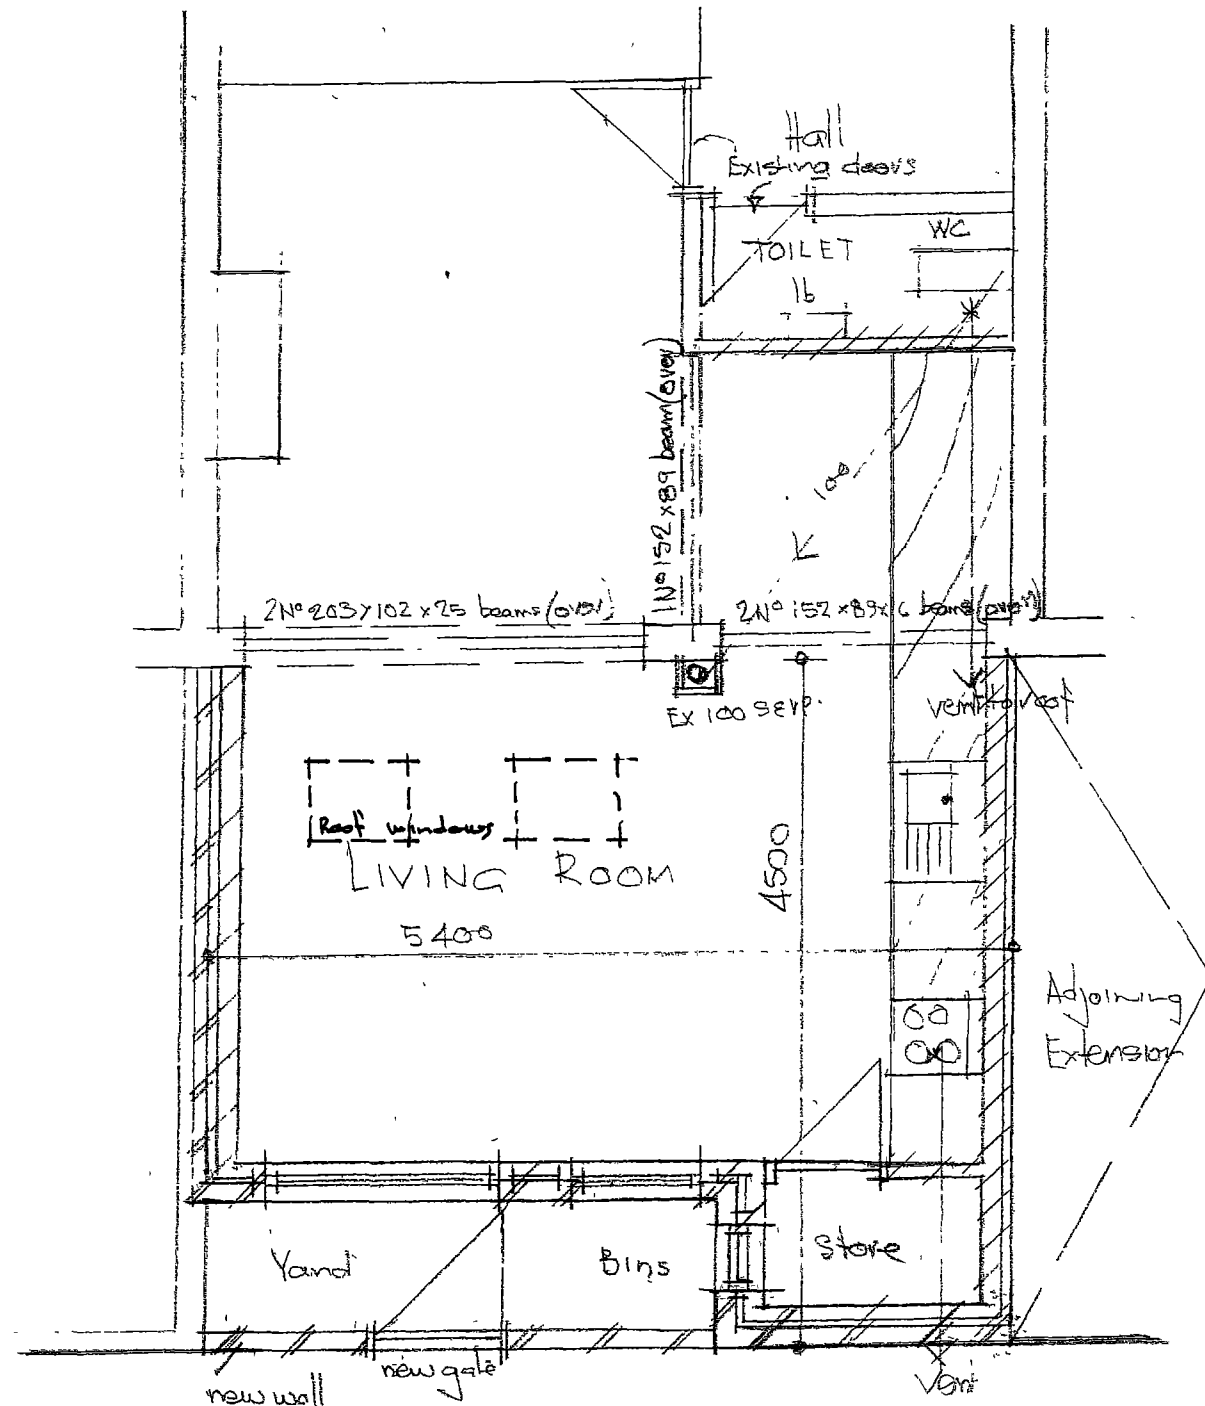


Passage
PLAN

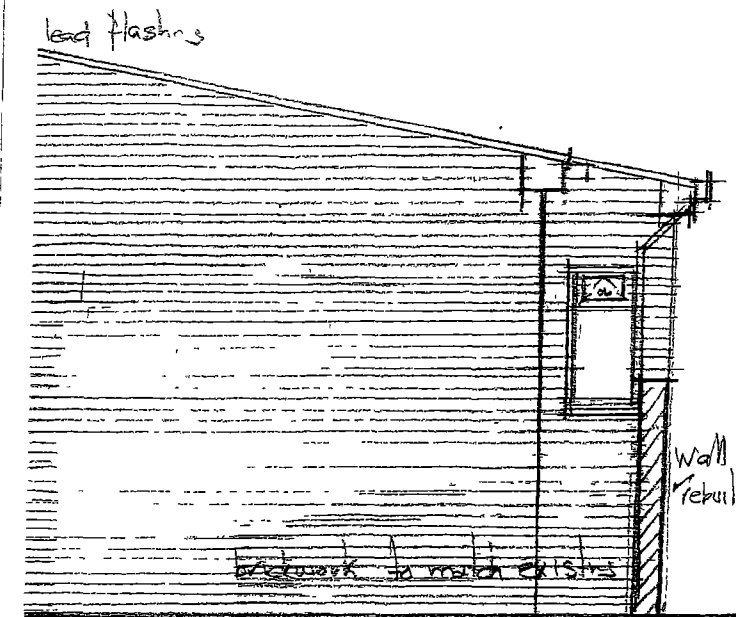

SIDE EXTENSION

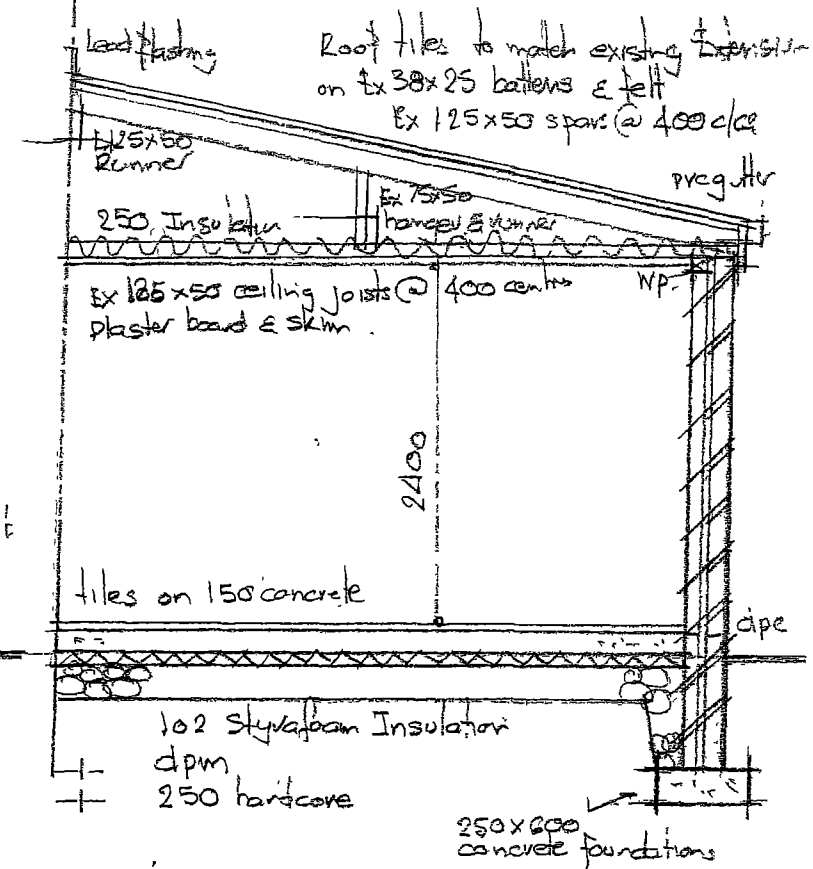

SECTION

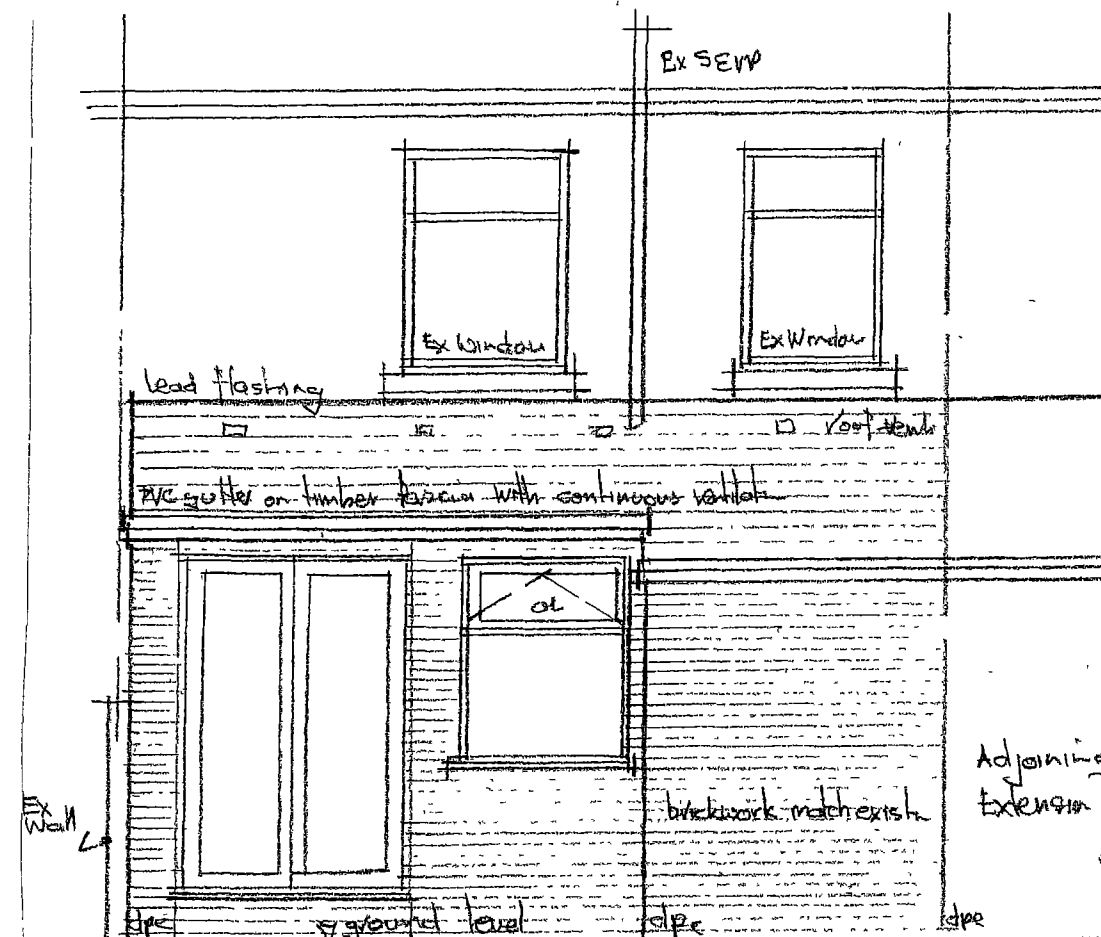

REAR ELEVATION

PDC

ARCHITECTS

SCALE DATE	1:50 04:07	Drg No B 684.01
---------------	---------------	--------------------

PROJECT DESIGN CONSULTANTS
BARCLAY HOUSE, 35 WHITWORTH ST WEST
MANCHESTER, M1 5NG
Telephone +44 (0) 161 228 2370
Facsimile +44 (0) 161 236 2646
e-mail pdcarchitects@btopenworld.com