


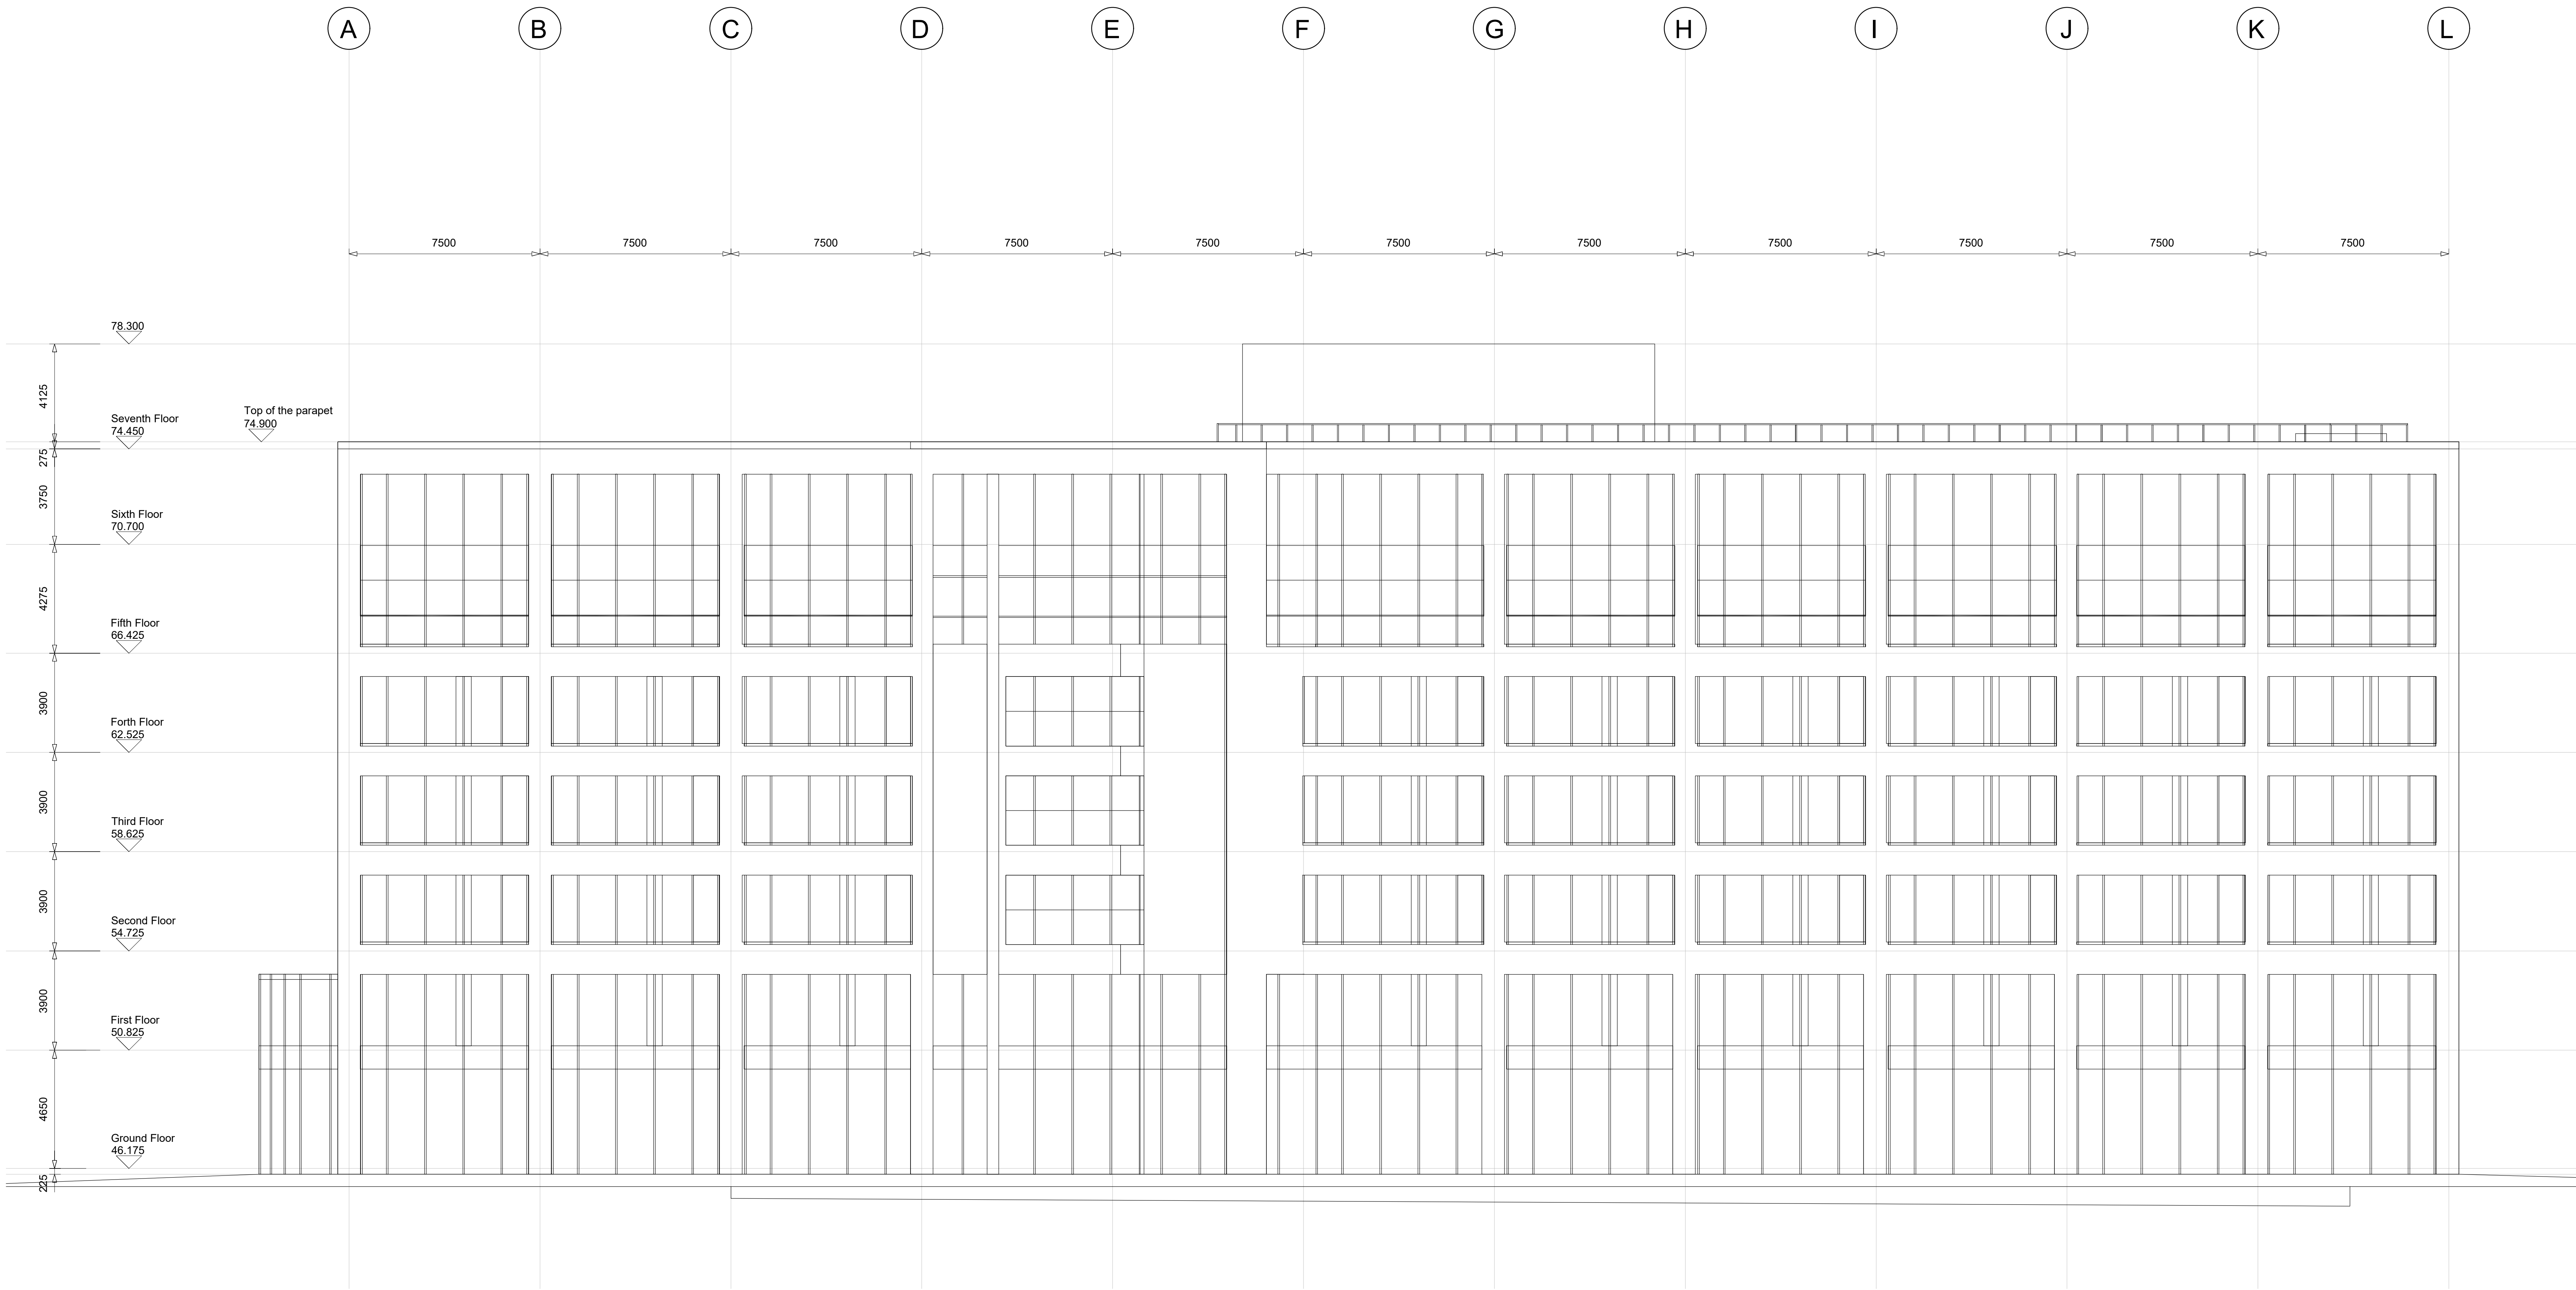

1 North West Elevation - Proposed
Scale 1:100@A0

DRAWING STATUS
PLANNING ISSUE

REV	DESCRIPTION	DATE/INITIAL
A	DWG UPDATED	30/04/2024