



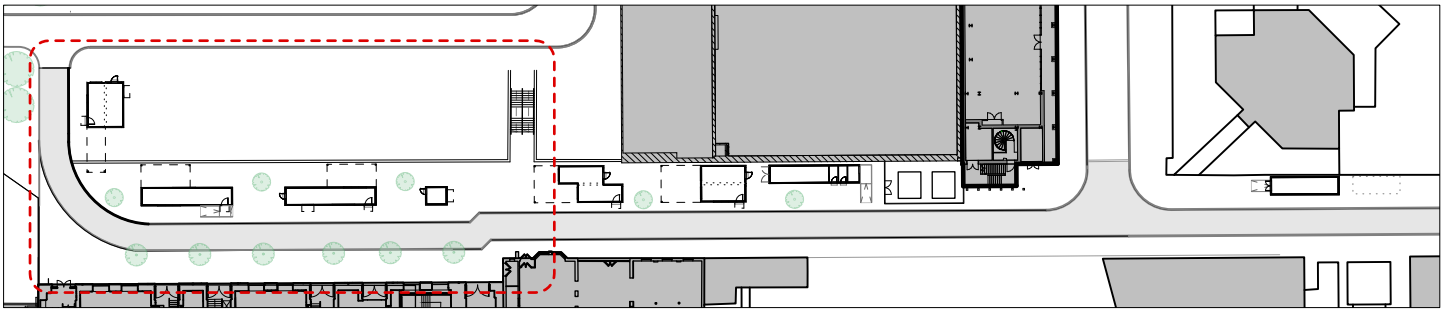

01 Location A
1:200 at A3

0 5 10 M

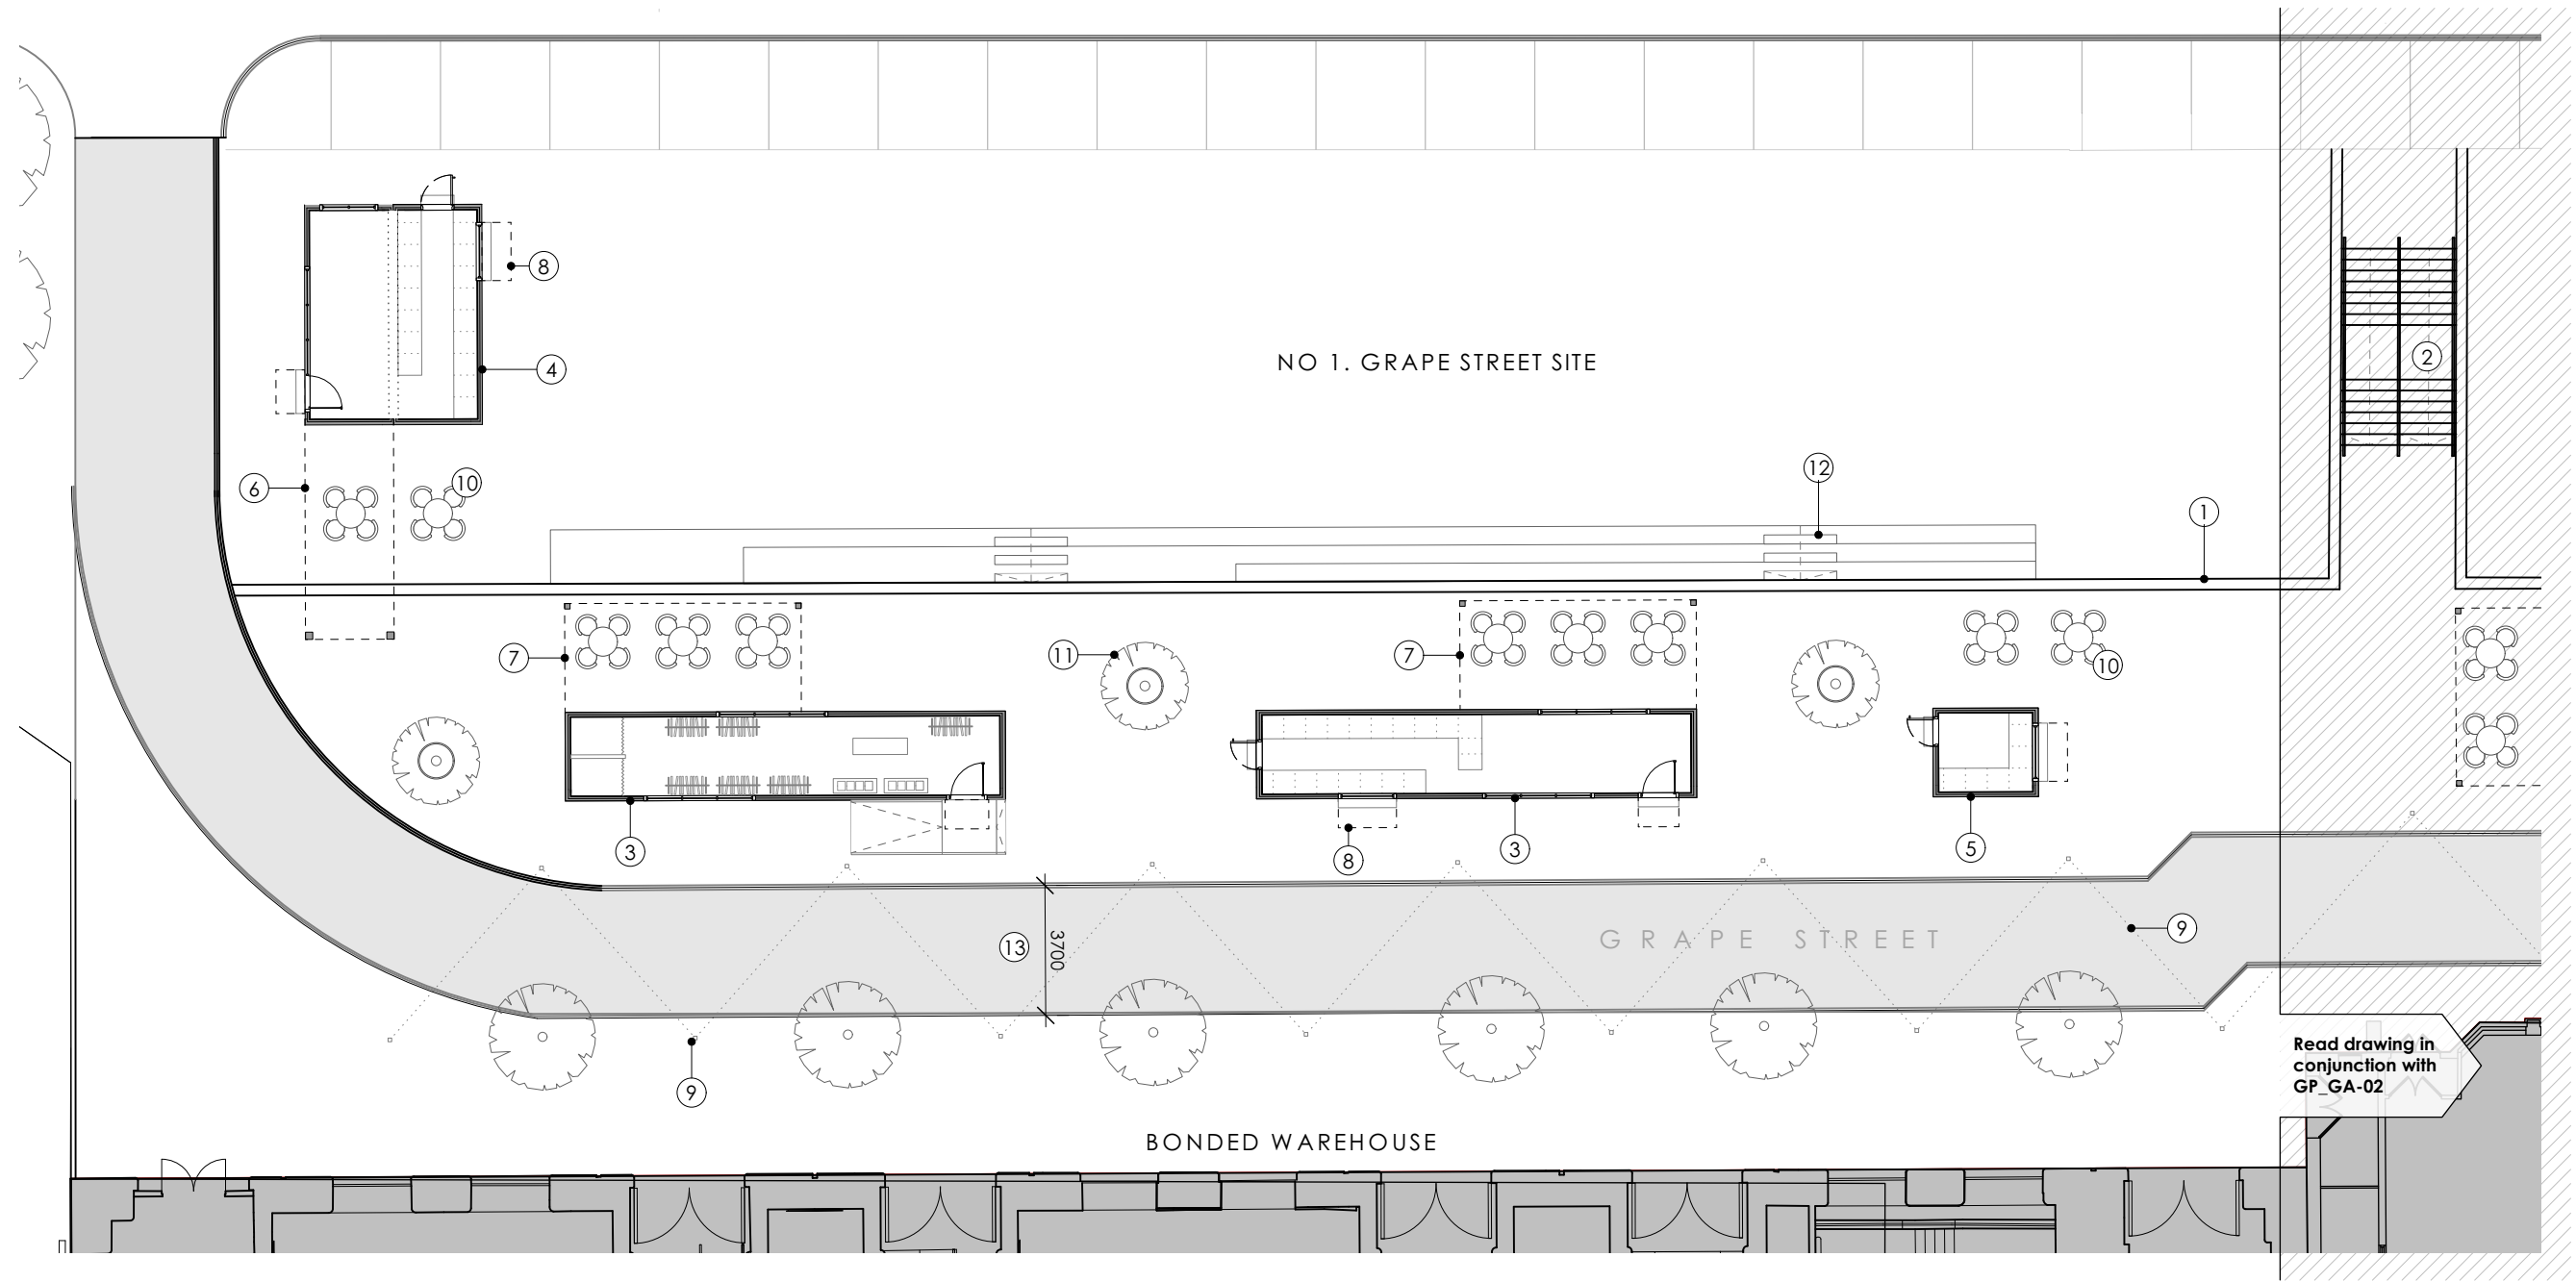

Studio Hart Limited
7-8 Saville Row
London, W1 SPE

PROJECT
Grape Street Containers

DRAWING	PROPOSED SITE PLAN LOCATION A		
SCALE	1:200 at A3	PROJECT NUMBER	23-032
DATE	April 2024	DRAWING STATUS	Planning
DWG No.	GP_GA-01	REVISION	P2

- Existing retaining wall
- Existing stairs down to Studio Way
- 1no. 40ft high-cube container (openings created for doors and windows, as shown on plan/elevation). Internal fit-out is indicative
- 2no. 20ft high-cube containers joined to form one unit (openings created for doors and windows, as shown on plan/elevation). Internal fit-out is indicative
- 1no. 20ft high-cube container installed vertically (openings created for doors and serving hatch, as shown on plan/elevation). Internal fit-out is indicative
- Line of 20ft standard-height container dotted above, supported on steel frame
- Fabric canopies above external seating
- Fabric canopies above entrance doors and serving hatches
- Festoon lighting across/along Grape street, spanning between new posts
- All external furniture and planting is shown indicatively
- New trees in pots, quantity and locations are indicative
- New steps down to No.1 Grape Street, incorporated within bleacher seating
- 3.7m clear width maintained along full length of Grape Street for emergency vehicle access
- 1no. 40ft high-cube container used for storage and WCs (openings created for doors, as shown on plan/elevation)
- New fencing around existing substation, colour tbc

P2	Planning - Bin Store Amended	04/07/24
P1	Planning	03/04/24
STATUS	REVISION	DATE

General Notes:
All dimensions to be checked on site prior to commencement of any works, and/or preparation of any shop drawings.
Sizes of and dimensions to any service elements are indicative only. See structural engineers drawings for actual sizes / dimensions.
This drawing to be read in conjunction with all other Architect's drawings, specifications and other Consultants' information.
All proprietary systems shown on this drawing are to be installed strictly in accordance with the Manufacturers/Suppliers recommended details.
Any discrepancies between information shown on this drawing and any other contract information or manufacturers/suppliers recommendations is to be brought to the attention of the Architect.
DO NOT SCALE FROM THIS DRAWING.