


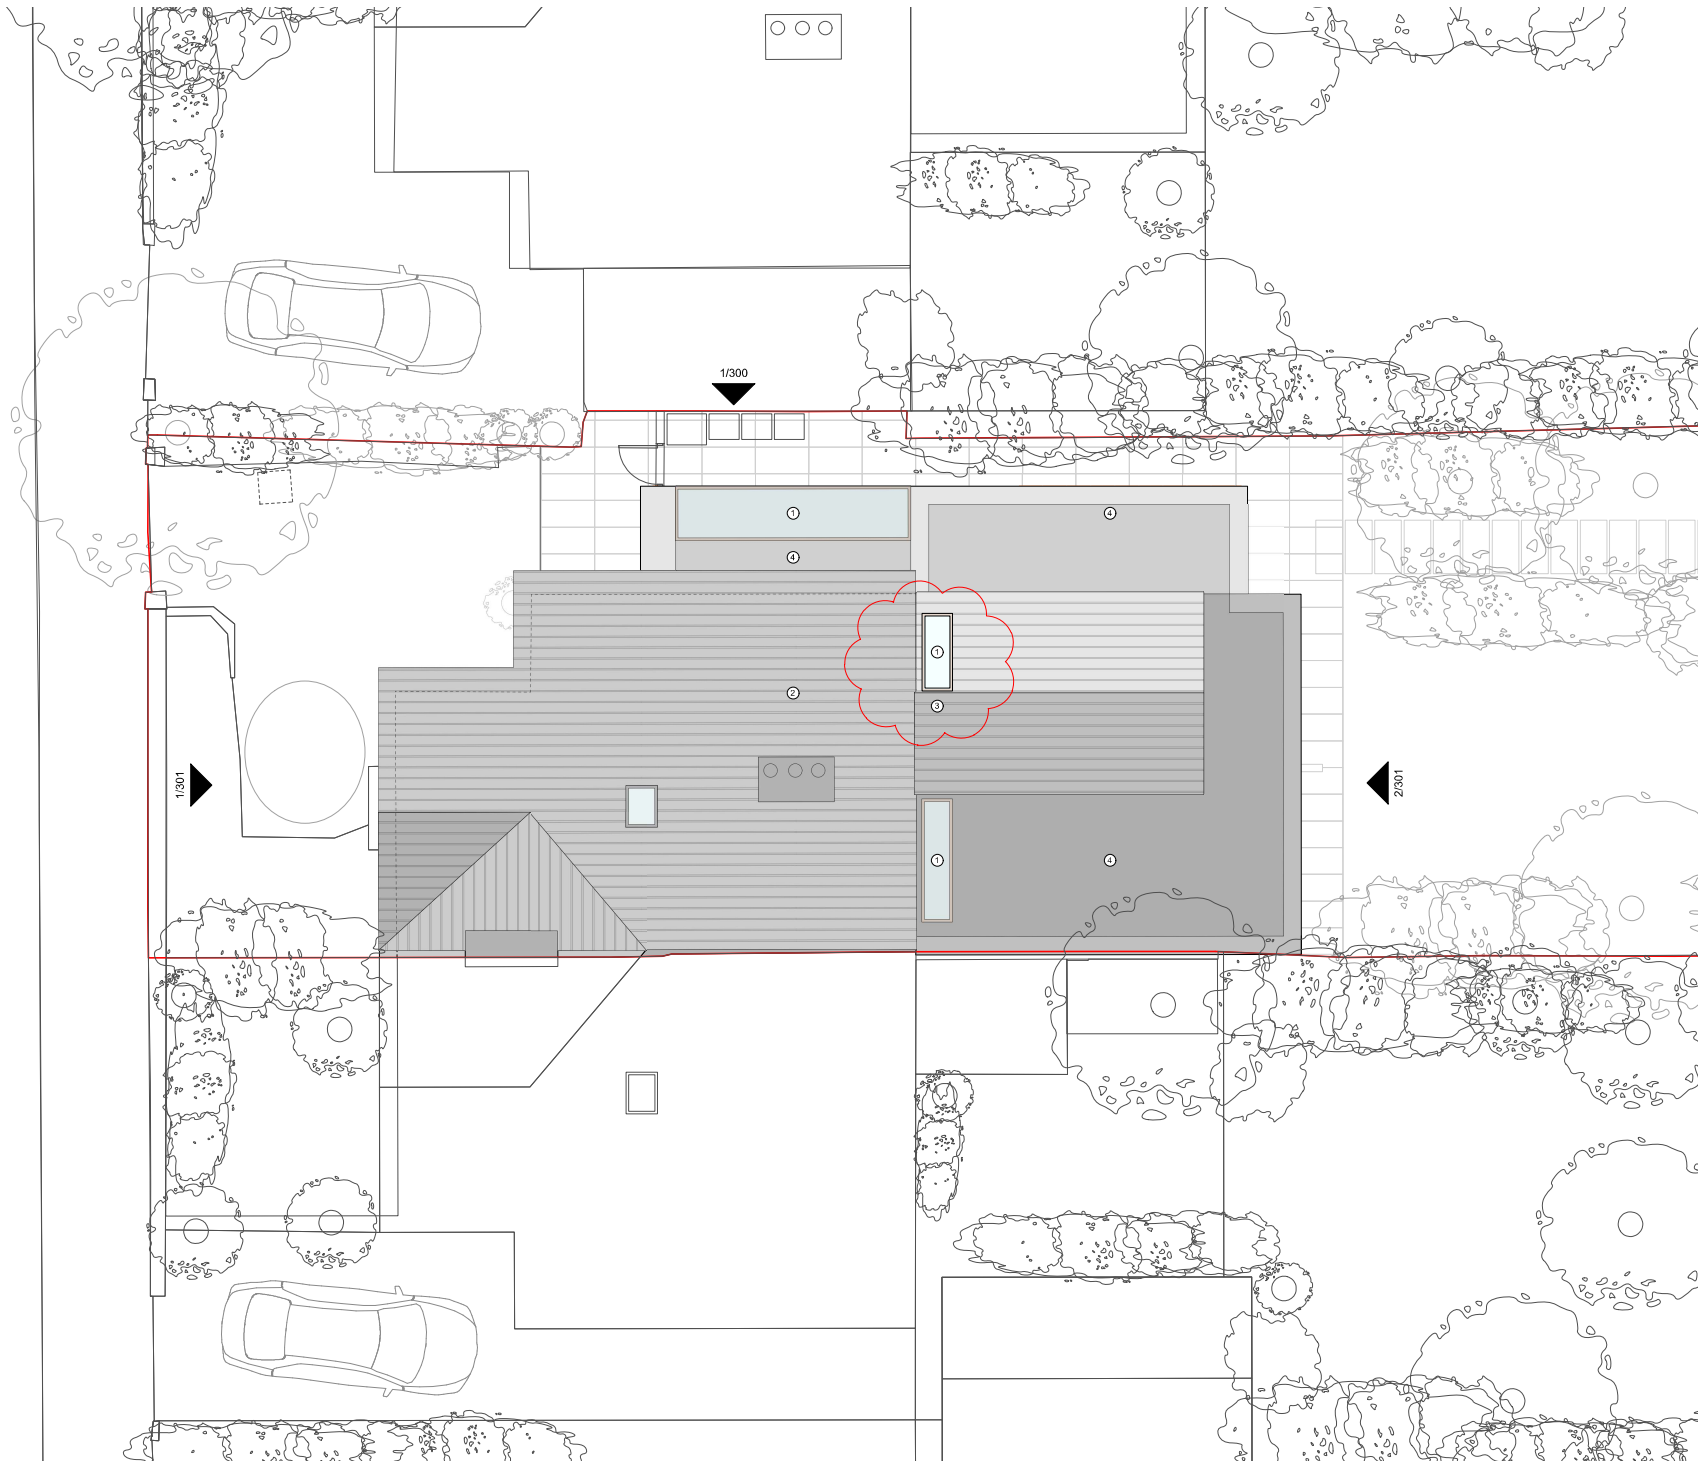

NOTES:

All dimensions to be checked on site.
Drawing to be read with all relevant Architectural, Interior,
Structural, M&E, Drainage/Public Health, Landscape, Civil and
Interior drawings and specifications. Any discrepancies
between these drawings to be reported to the Architect
before any work commences.
The Contractor's attention is drawn to the Health & Safety
matters identified in the Health & Safety plan as being potentially
hazardous.
These items should not be considered as a full and final list.
The Work Package Contractor's normal Health & Safety
obligations still apply when undertaking constructional operations
on this site.
Define Architects takes no responsibility for the inclusion of a gill
boundary indicated on this drawing and advise a separate
drawing be completed by a specialist surveyor in order to
establish exact boundaries.
DWG files provided for information only. Refer to PDF records.
The original of this drawing is held by Define Architects Ltd.
Not to be used for any purpose without consent.

Notes

1. Rooflight
2. Existing Natural Slate Roof
3. Natural Slate Roof, Match
4. GRP Roof With Parapet

KEY:

— Site Application Boundary

DEFINEARCHITECTS.CO.UK

Unit 2E
Beehive Mill
Jersey Street
Manchester
M4 6JG

+44 (0)161 528 9492
ma@definearchitects.co.uk

define /

PROJECT

5 Cross Road
Chorlton-cum-Hardy

DRAWING TITLE

Proposed Roof Plan

REV	DATE	NOTES
P01	21/12/2023	ISSUED FOR PLANNING
P02	28/03/2024	ISSUED FOR PLANNING Agreed rooflight amendment

DRAWN BY	CHECKED BY
JH	GW

JOB NO.	STATUS
061	PLANNING

DRAWING NO.	REV
061_PLN_203	P02