




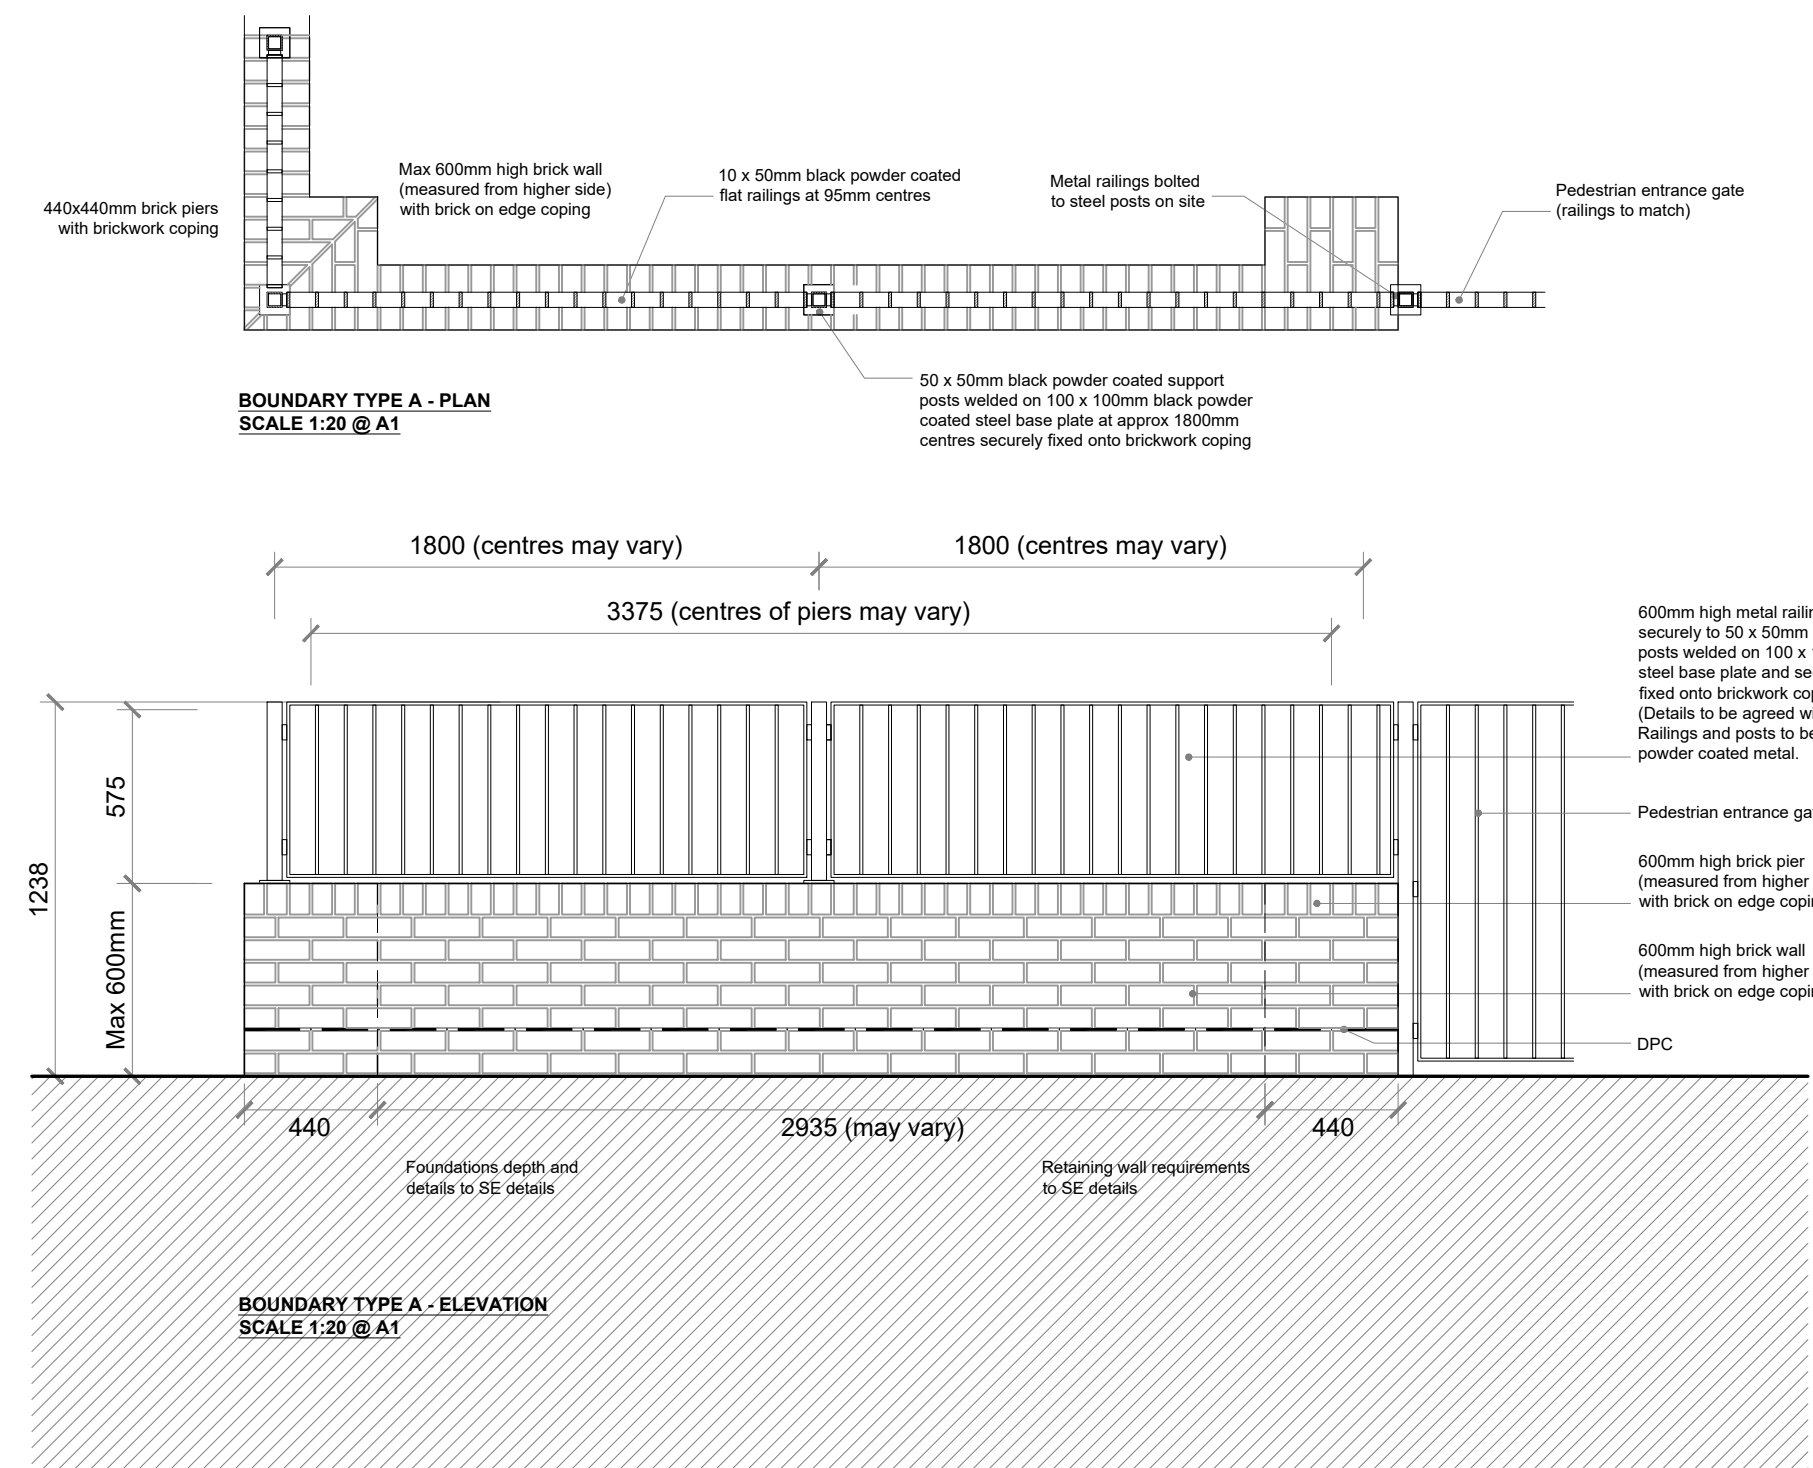


TYPE A - 1.2m HIGH BOUNDARY TREATMENT - BOUNDARY WALL AT STREET FRONTAGES OF PLOTS 1 & 2 AND AT ACCESS ROAD WITH LEVENSHULME ROAD

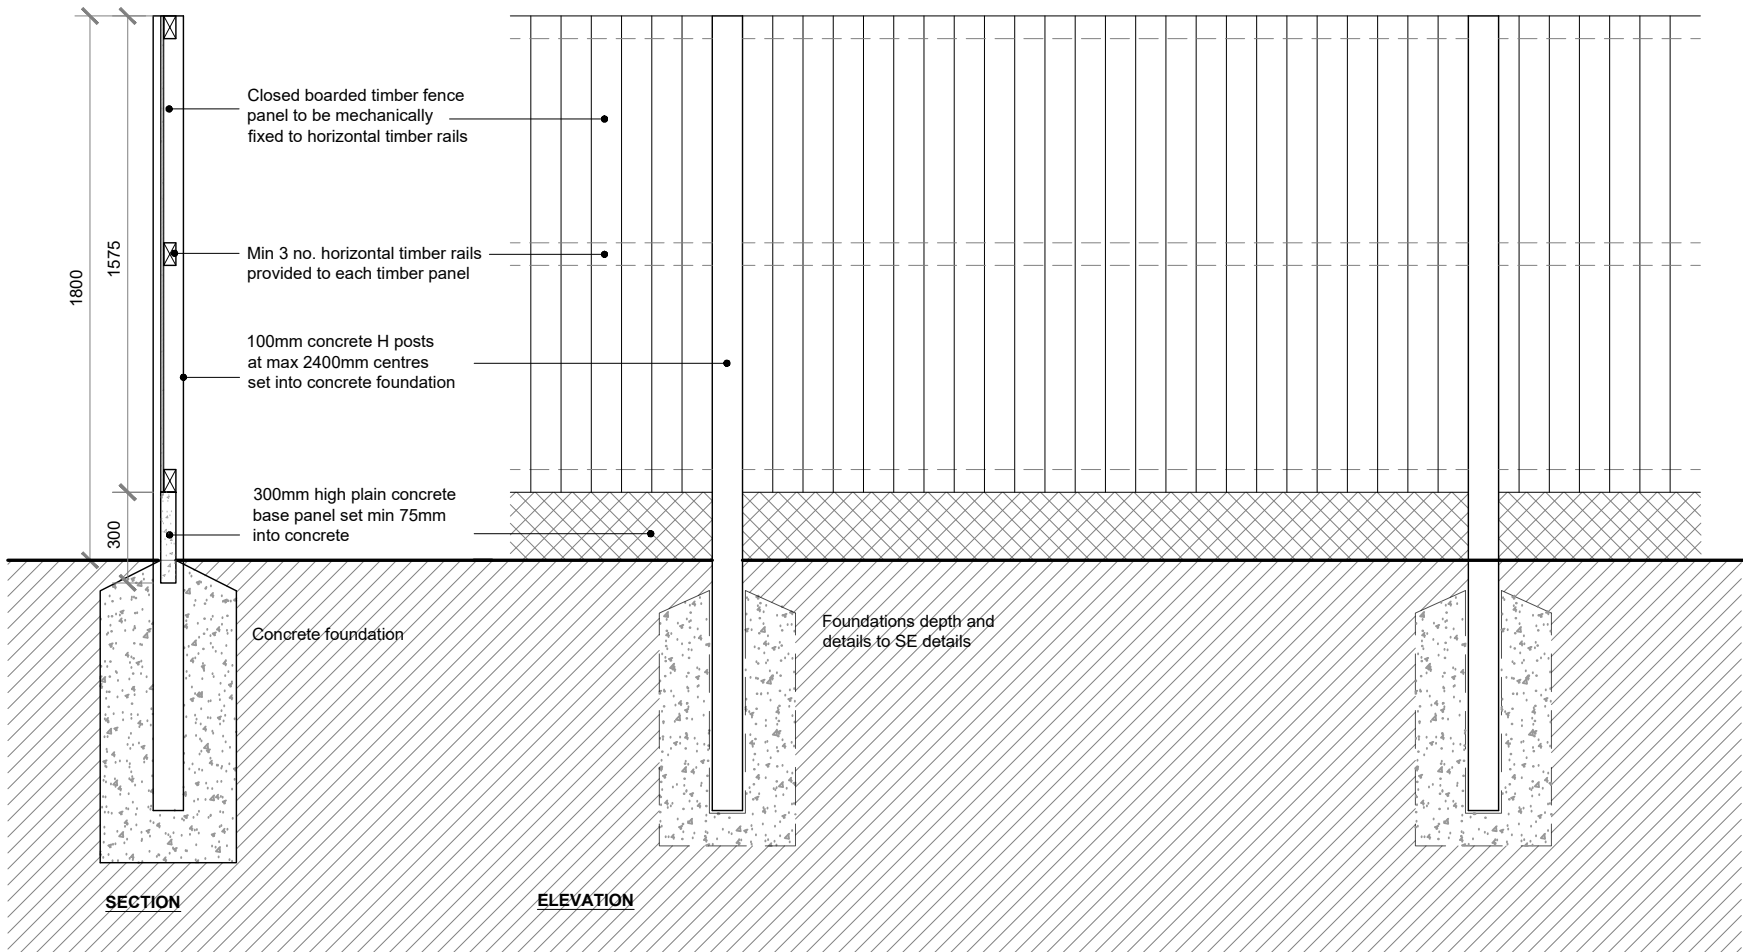


TYPE B - 1.8m HIGH BOUNDARY TREATMENT - SEPARATION OF REAR GARDENS

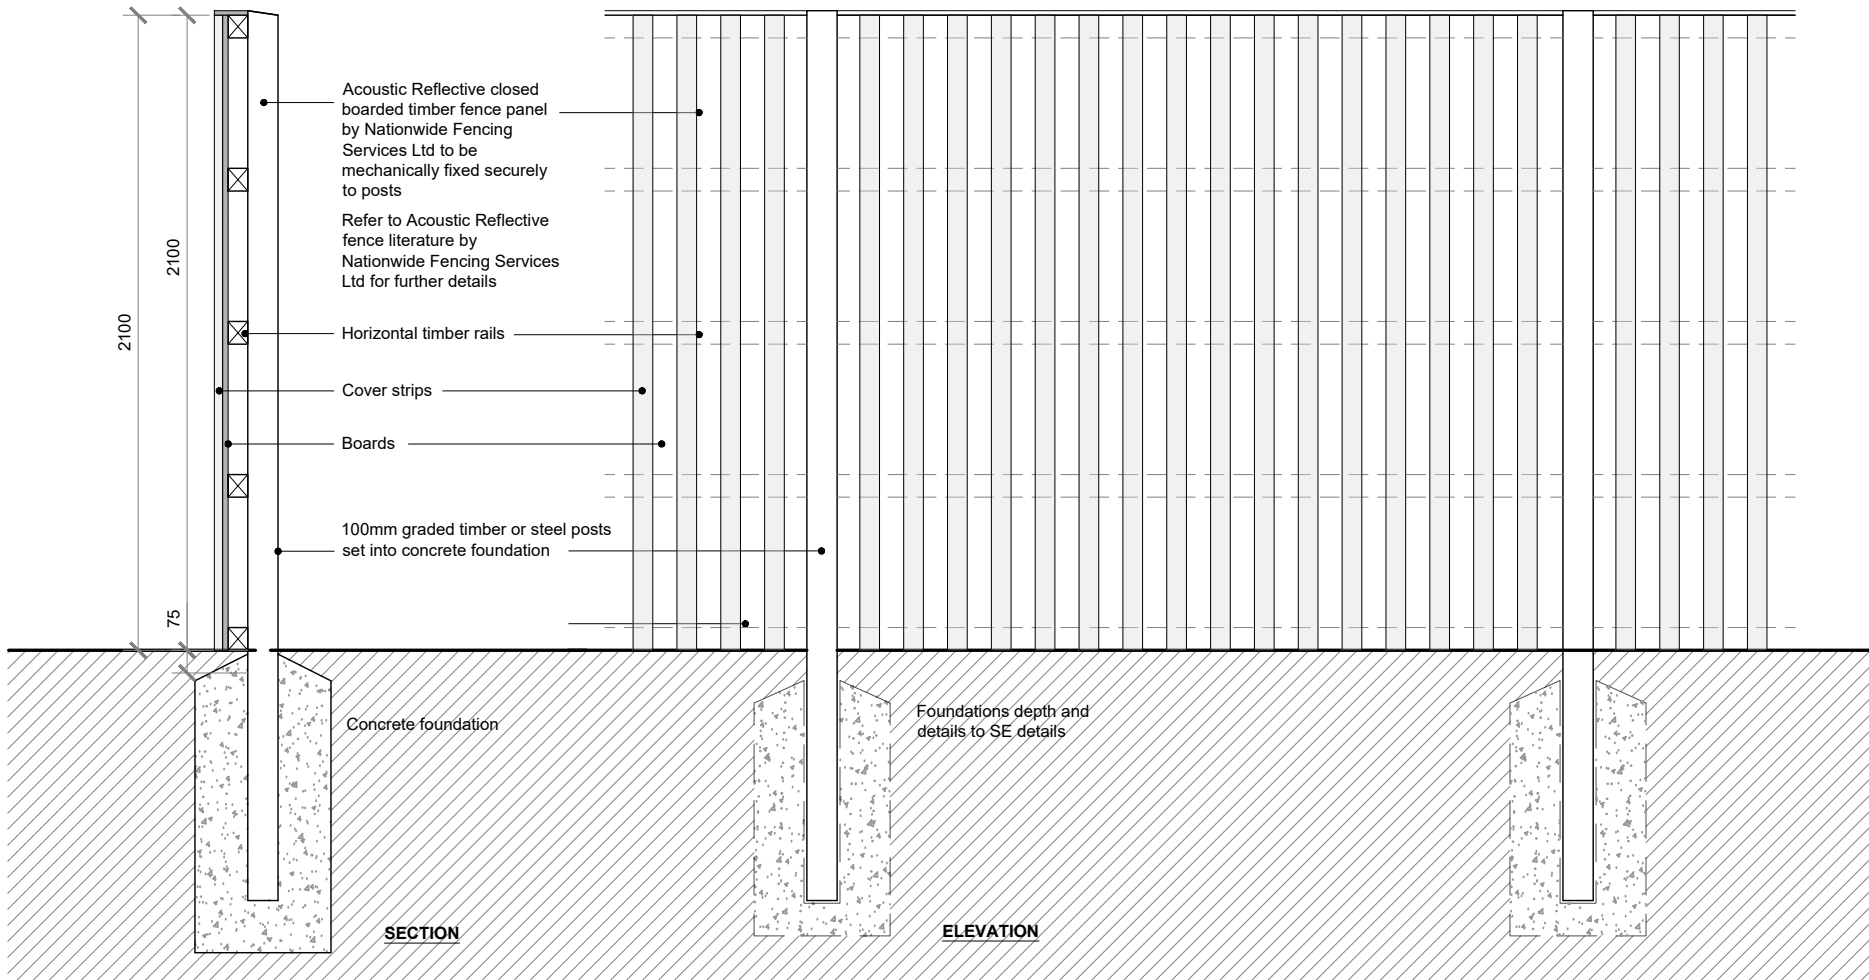


TYPE C - 2.1m HIGH BOUNDARY TREATMENT - ACOUSTIC FENCING SEPARATION OF REAR / SIDE GARDENS ADJACENT TO RAILWAY

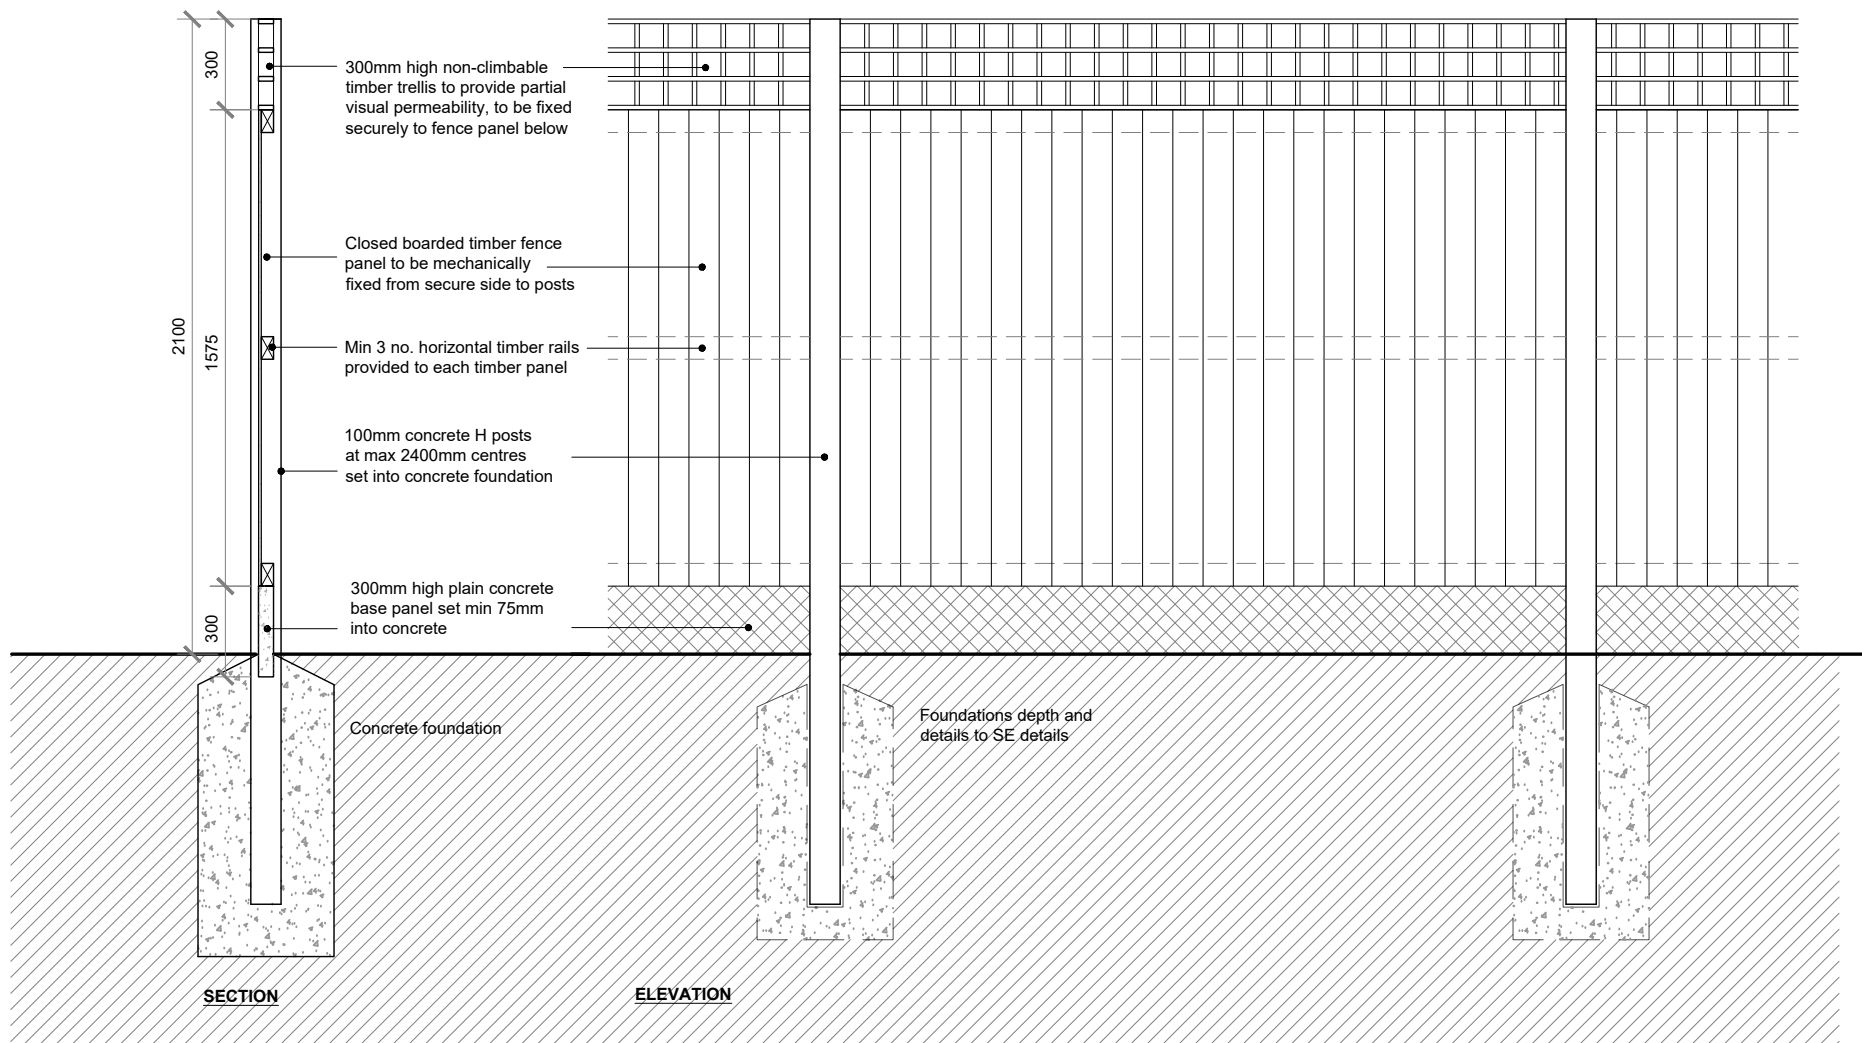


TYPE D - 2.1m HIGH BOUNDARY TREATMENT - SEPARATION OF REAR GARDENS / SHARED COMMUNAL AREAS / SITE PERIMETER

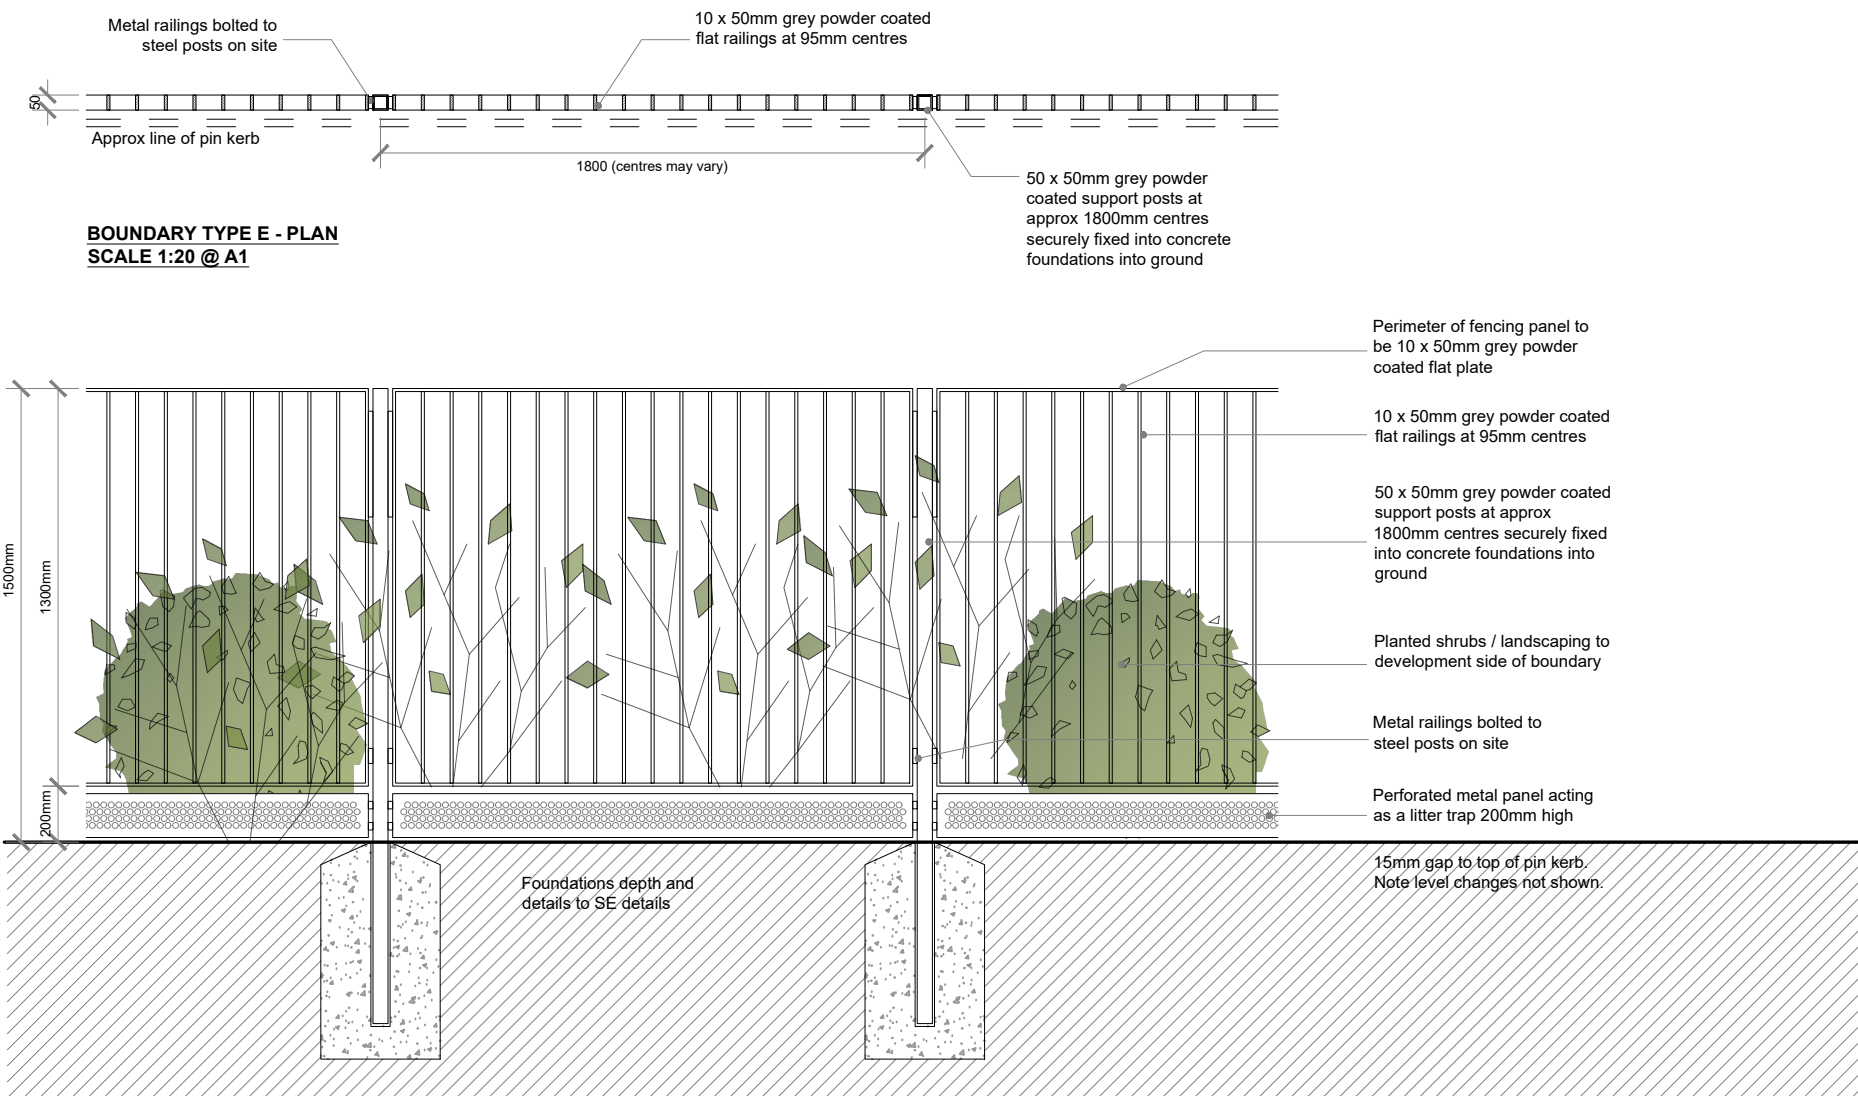

TYPE E - 1.5m HIGH BOUNDARY TREATMENT - SITE PERIMETER FRONTING PROPERTIES ON LOWFELL WALK

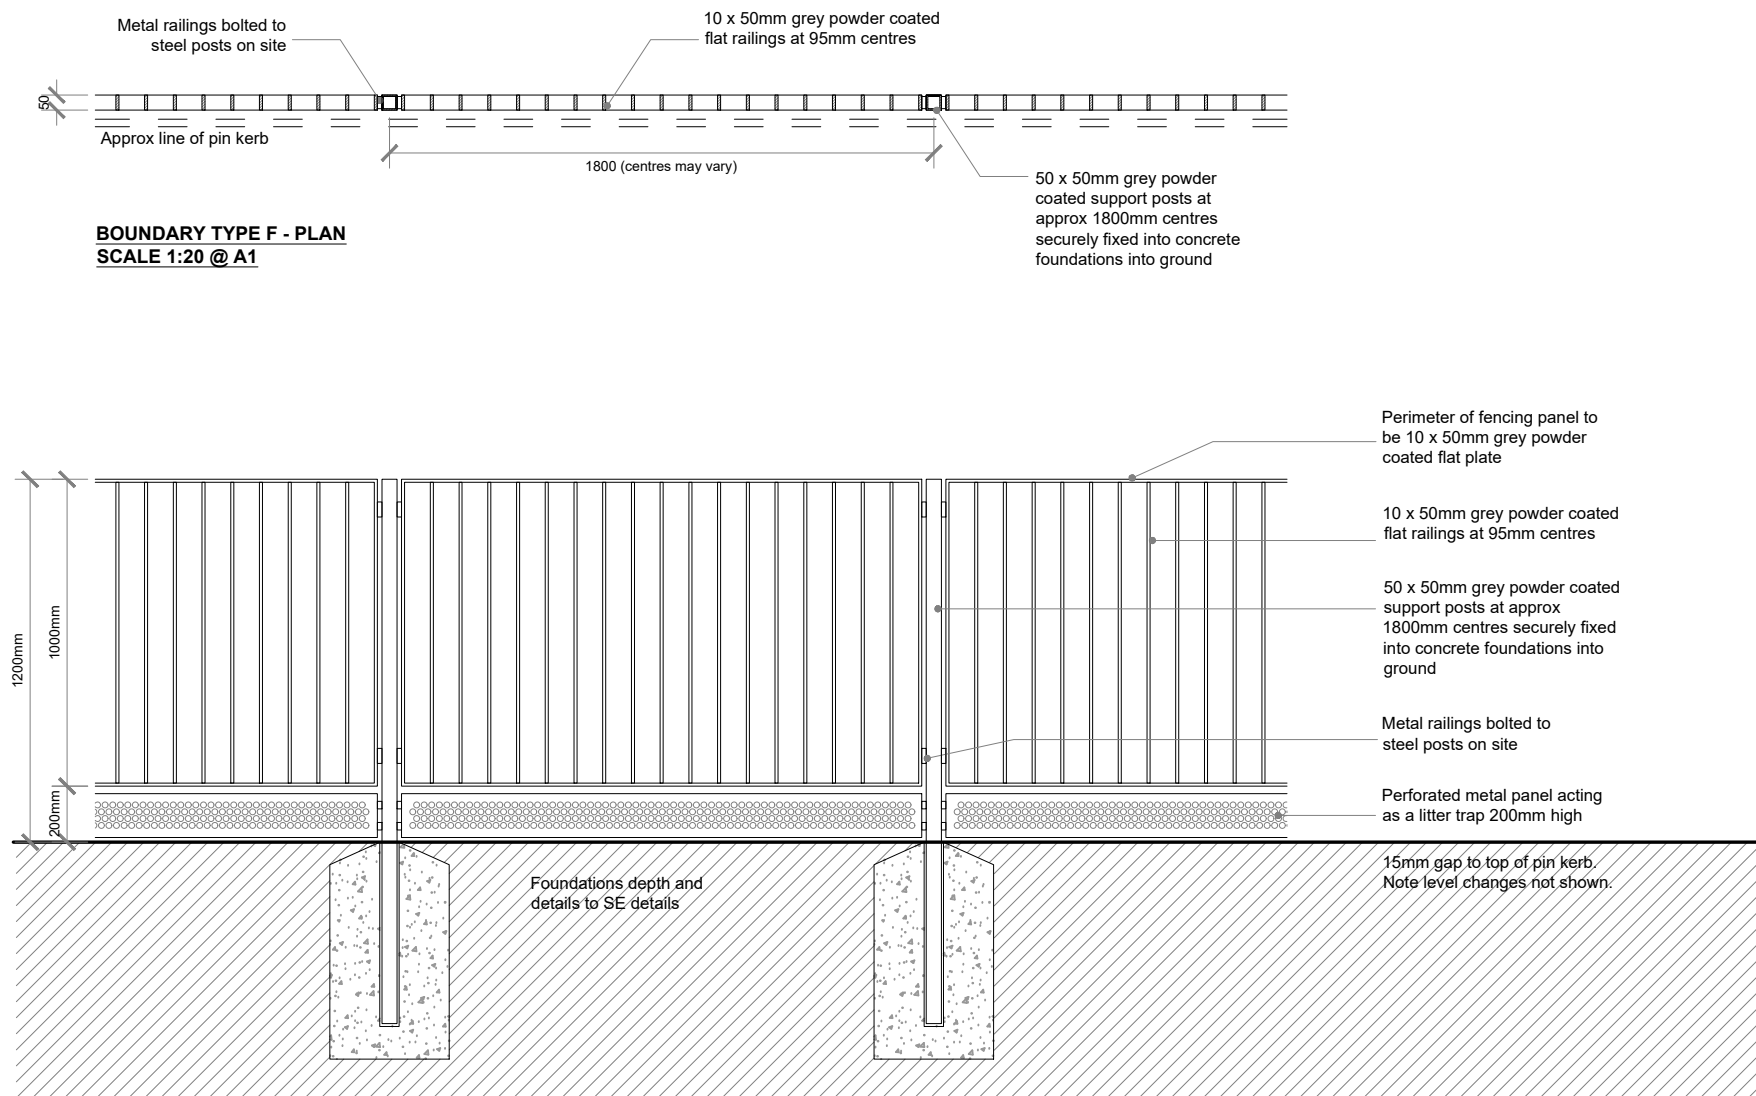

TYPE F - 1.2m HIGH BOUNDARY TREATMENT - BOUNDARY WALL AT STREET FRONTAGES OF PLOTS 3-6

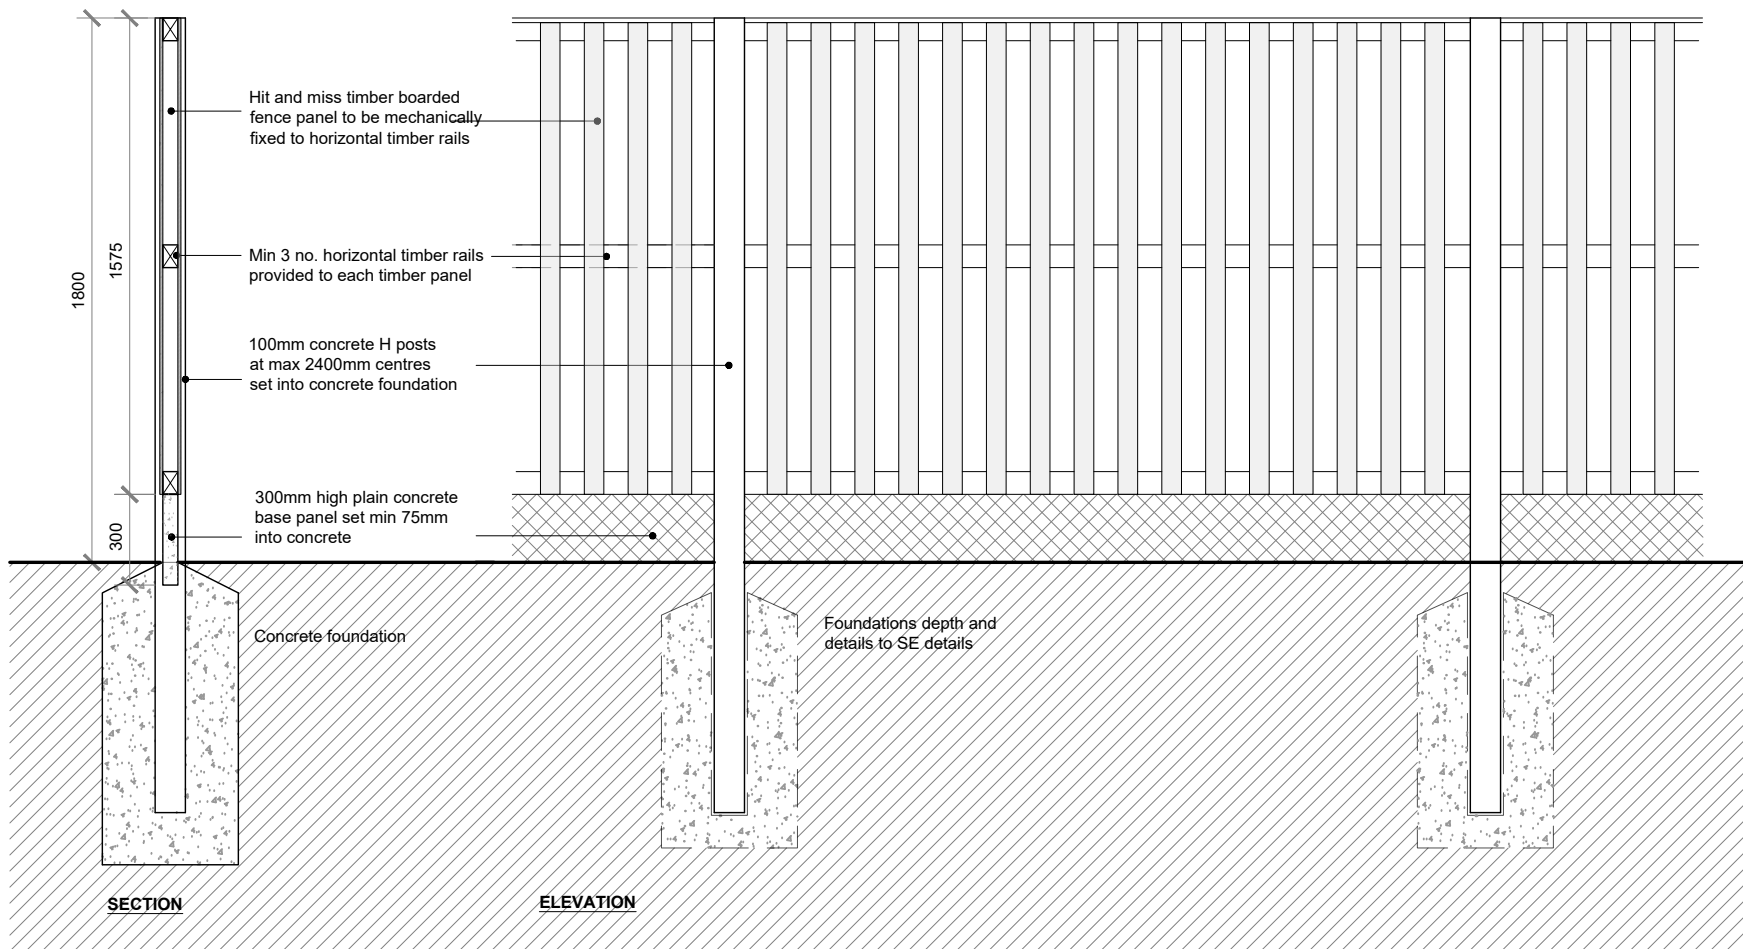

TYPE H - 1.8m HIGH BOUNDARY TREATMENT - HT AND MISS TIMBER PANEL FENCING - SEPARATION OF REAR GARDENS

TYPE G - EXISTING METAL WIRED FENCING TO BE MADE GOOD WHERE REQUIRED

01	Boundary Treatment Types
20	Scale 1:20 @ A1

General Notes

01: Dimensions must not be scaled from this drawing. If in doubt, please ask.
02: All dimensions are in millimetres unless noted otherwise.
03: All dimensions should be verified on site before proceeding with the work.
04: TADW Architects shall be notified in writing of any discrepancies.
05: © TADW Limited (UK) 2015

THIS DRAWING IS TO BE READ IN CONJUNCTION WITH LATEST SITE PLAN

P1	Issued for comments	04.08.23	KM	MH
Issue	Description	Date	Drawn	Checked

Drawing Status
P - Planning | T - Tender | C - Construction | R - As Record

For Approval

tadw architects

Six St. Petersgate Stockport Cheshire SK1 1HD
Ph 0161 477 6158 Fx 0161 480 8342 mail@tadw.co.uk www.tadw.co.uk

Client	Watson Construction Ltd	
Job	Levenshulme Road Gorton	
Title	Boundary Treatment Details	
Scale	1:25 @ A1	
Note	Prints from PDF files may not be to scale, check accuracy against scale	
Job Number	Drawing Number	Issue
221310	20	P1