

DO NOT SCALE FROM THIS DRAWING.
ALL DIMENSIONS TO BE CHECKED ON SITE.
(DRAWINGS MAYBE SCALED FOR LOCAL AUTHORITY & PLANNING PURPOSE ONLY)
COPYRIGHT PROTECTED.

FOR TENDER
DO NOT USE FOR CONSTRUCTION

CONSULTANT REFERENCES IN DRAWING:

STRUCTURAL - REF/REVISION

0 5 10 20 30 40 50 60m

Scale 1:1250

0 0.20 0.40 0.60 0.80 1.0m


Scale 1:20

0 0.10 0.20 0.30 0.40 0.50m


Scale 1:10




01 GROUND FLOOR PLAN
505 SCALE - 1:125 @ A1 AS PROPOSED

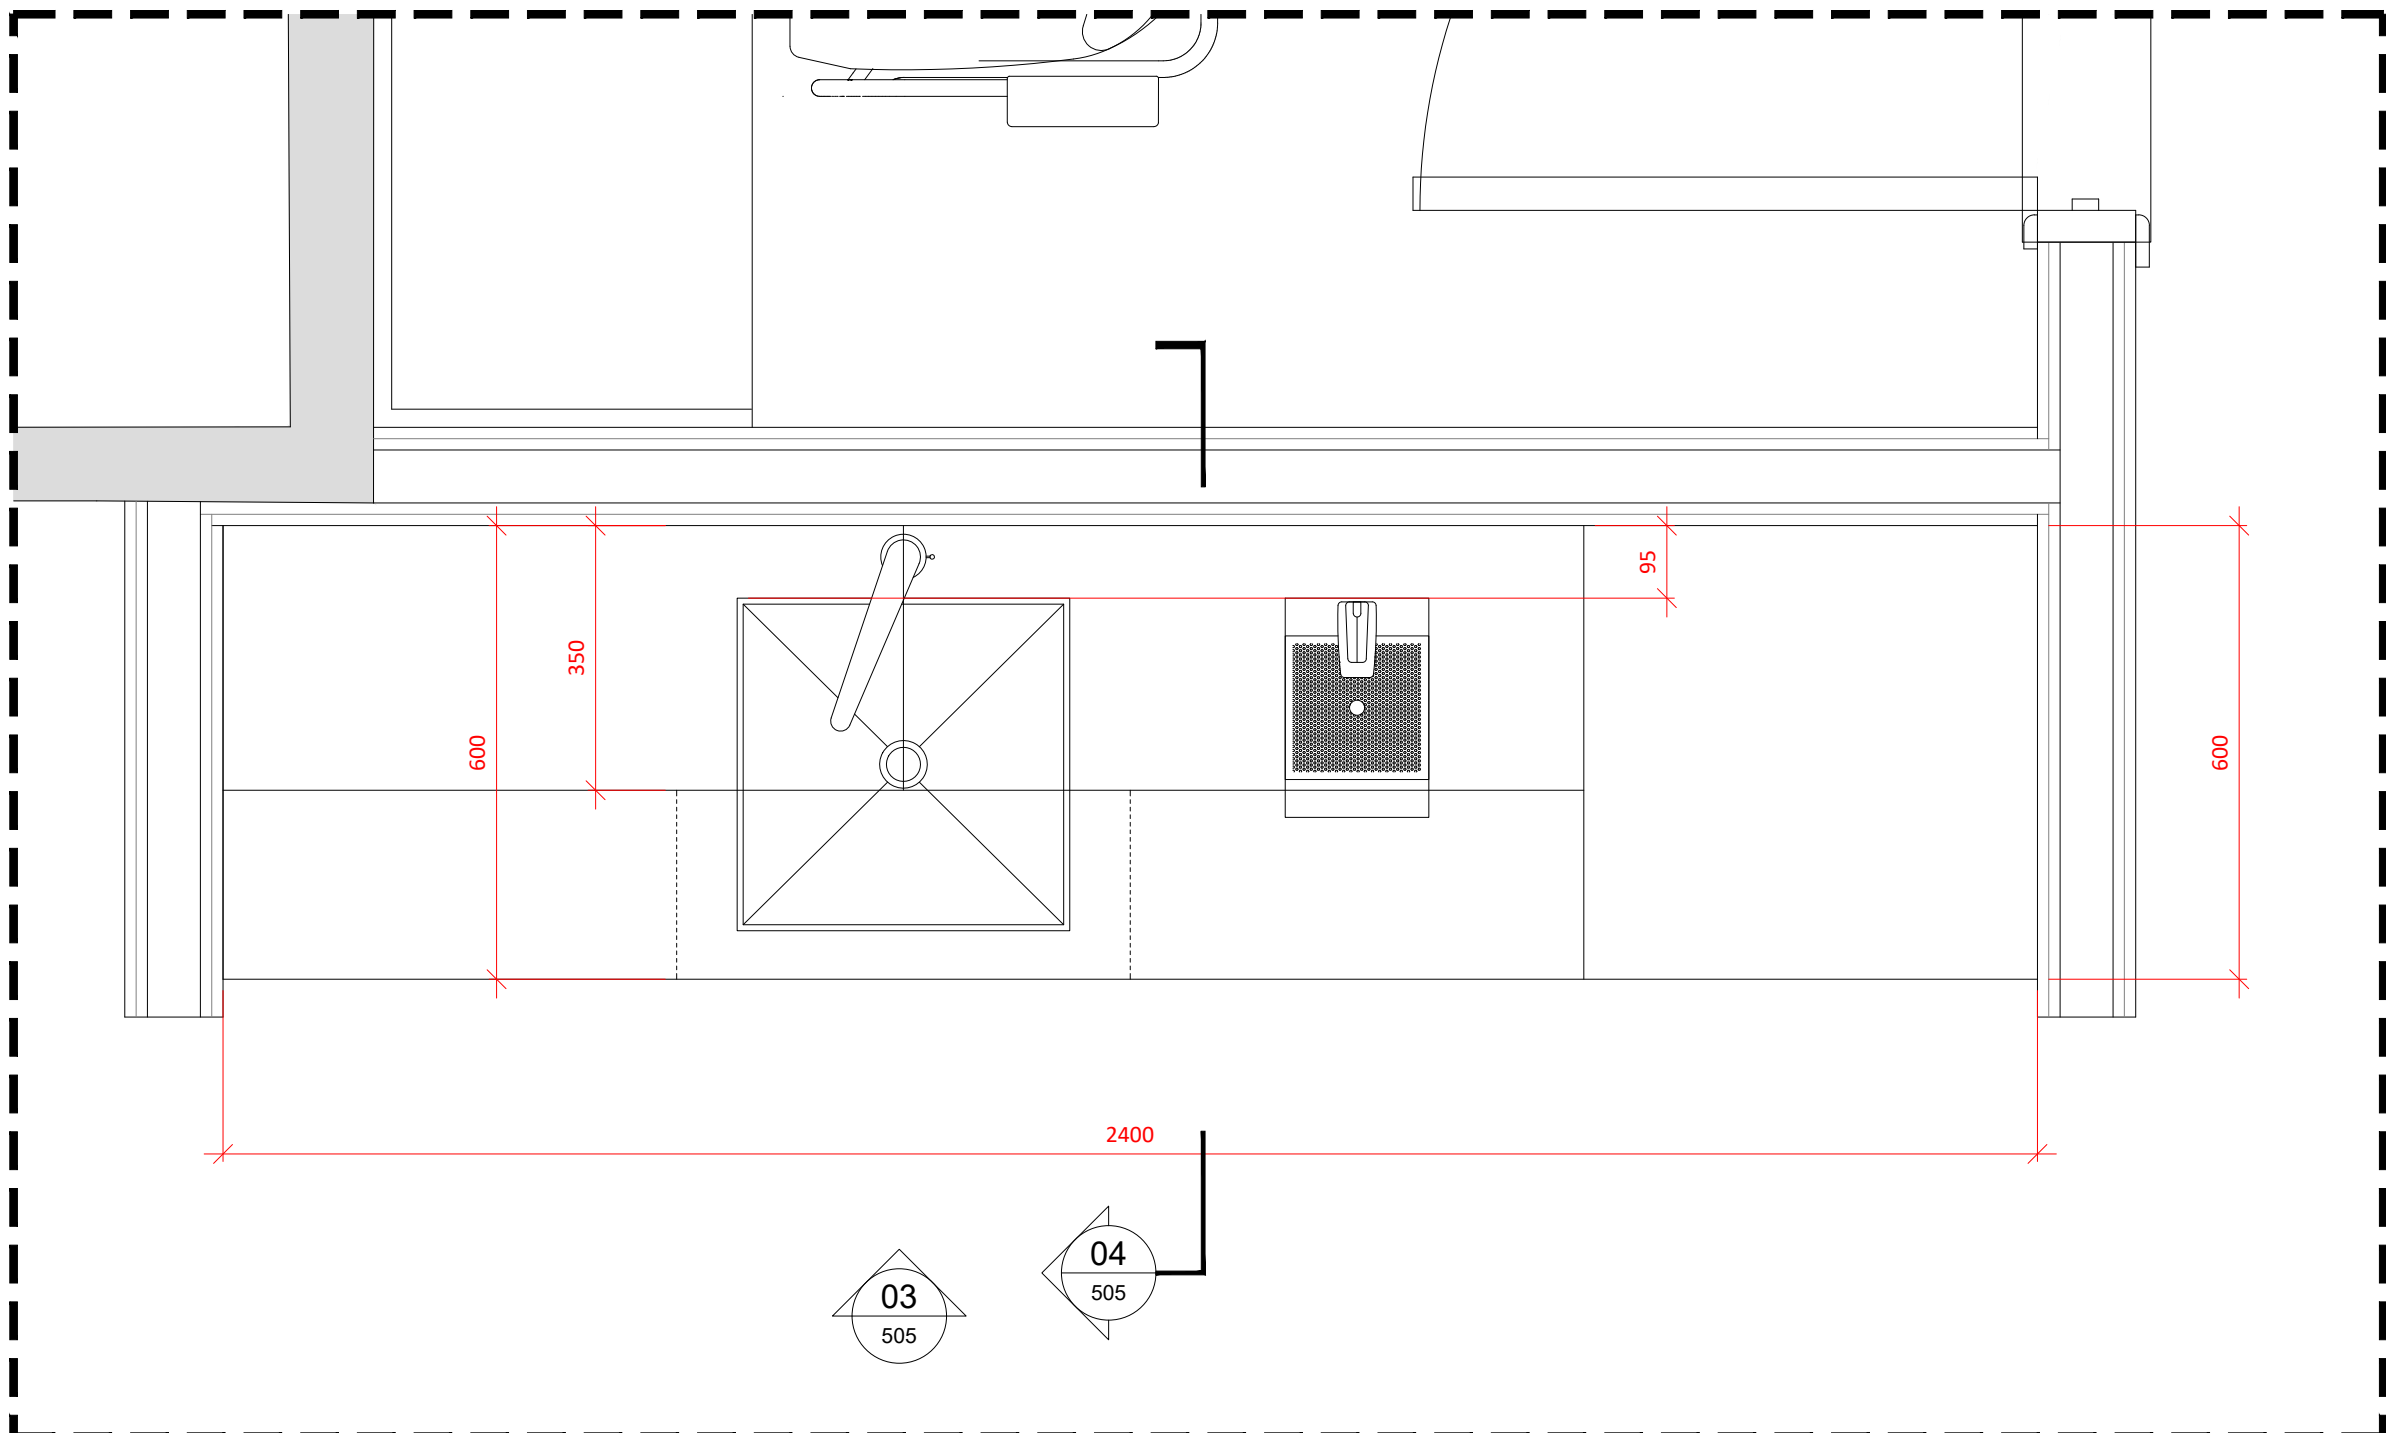

02 GROUND FLOOR - RECEPTION - TEA POINT PLAN
505 SCALE - 1:10 @ A1 AS PROPOSED

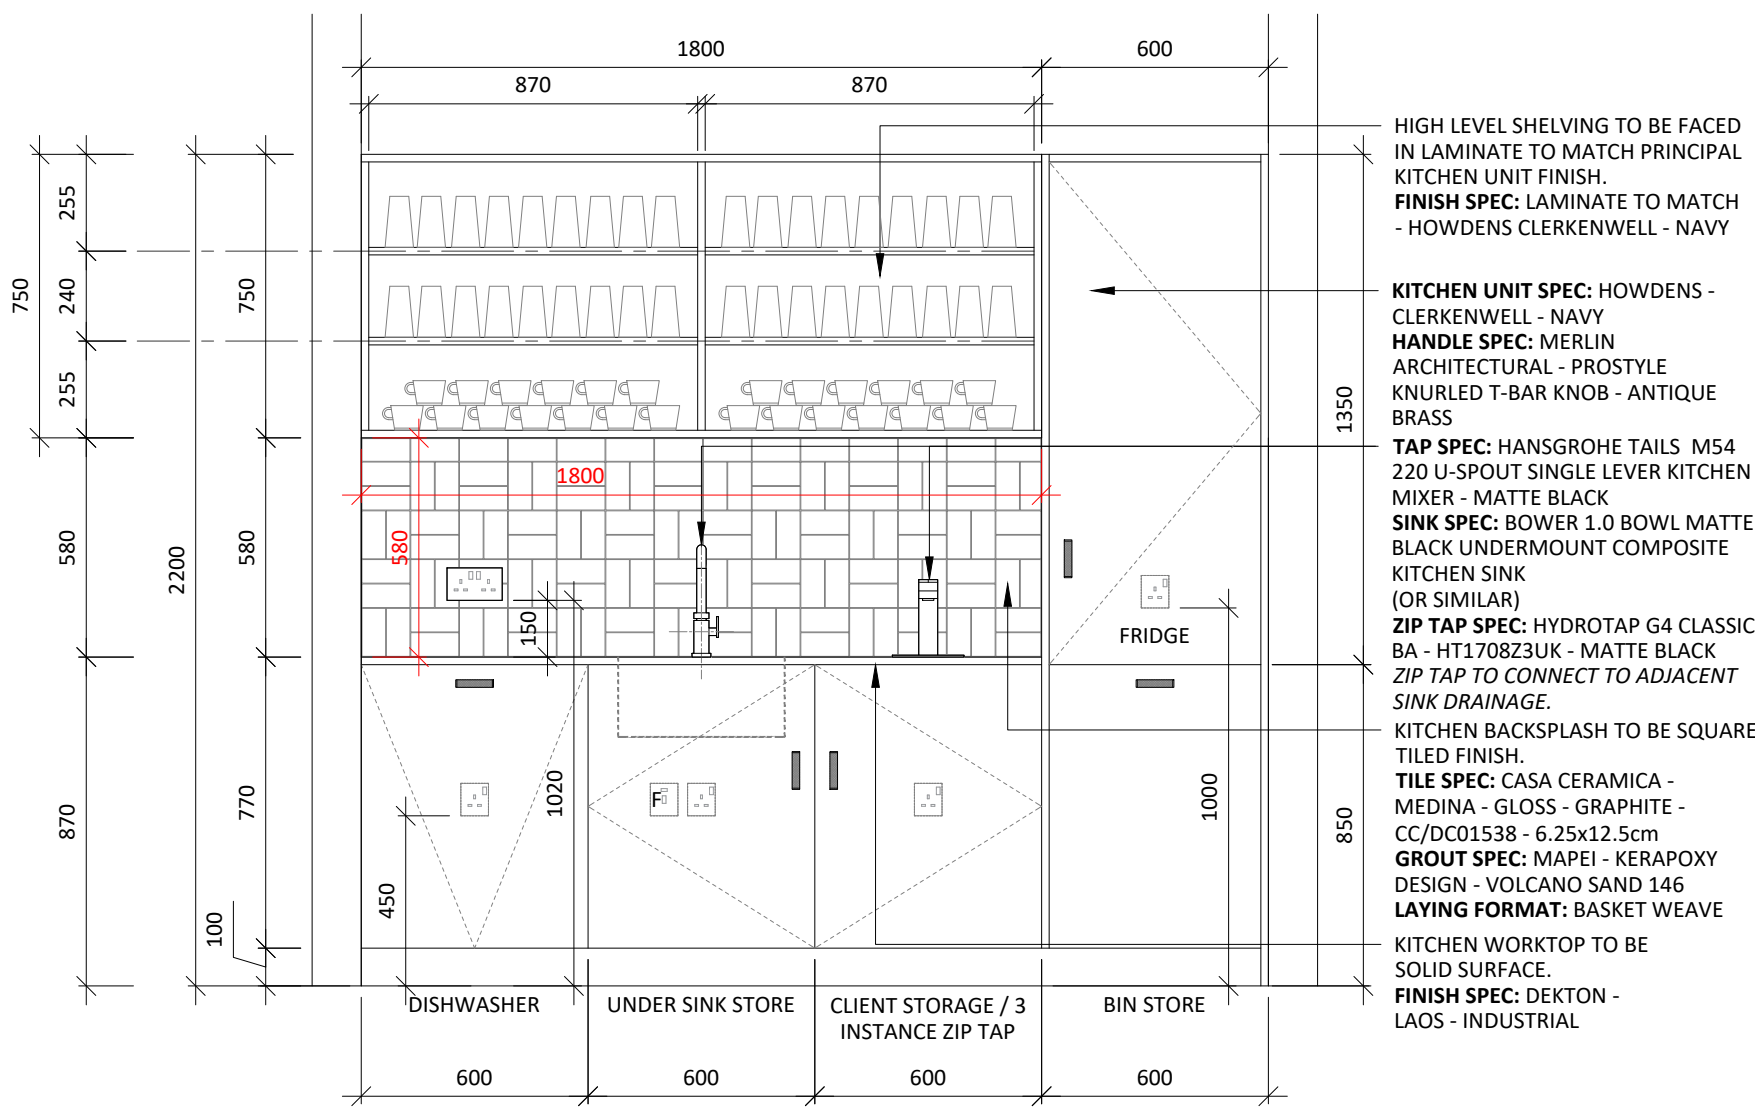

03 RECEPTION TEA POINT ELEVATION
505 SCALE - 1:20 @ A1 AS PROPOSED

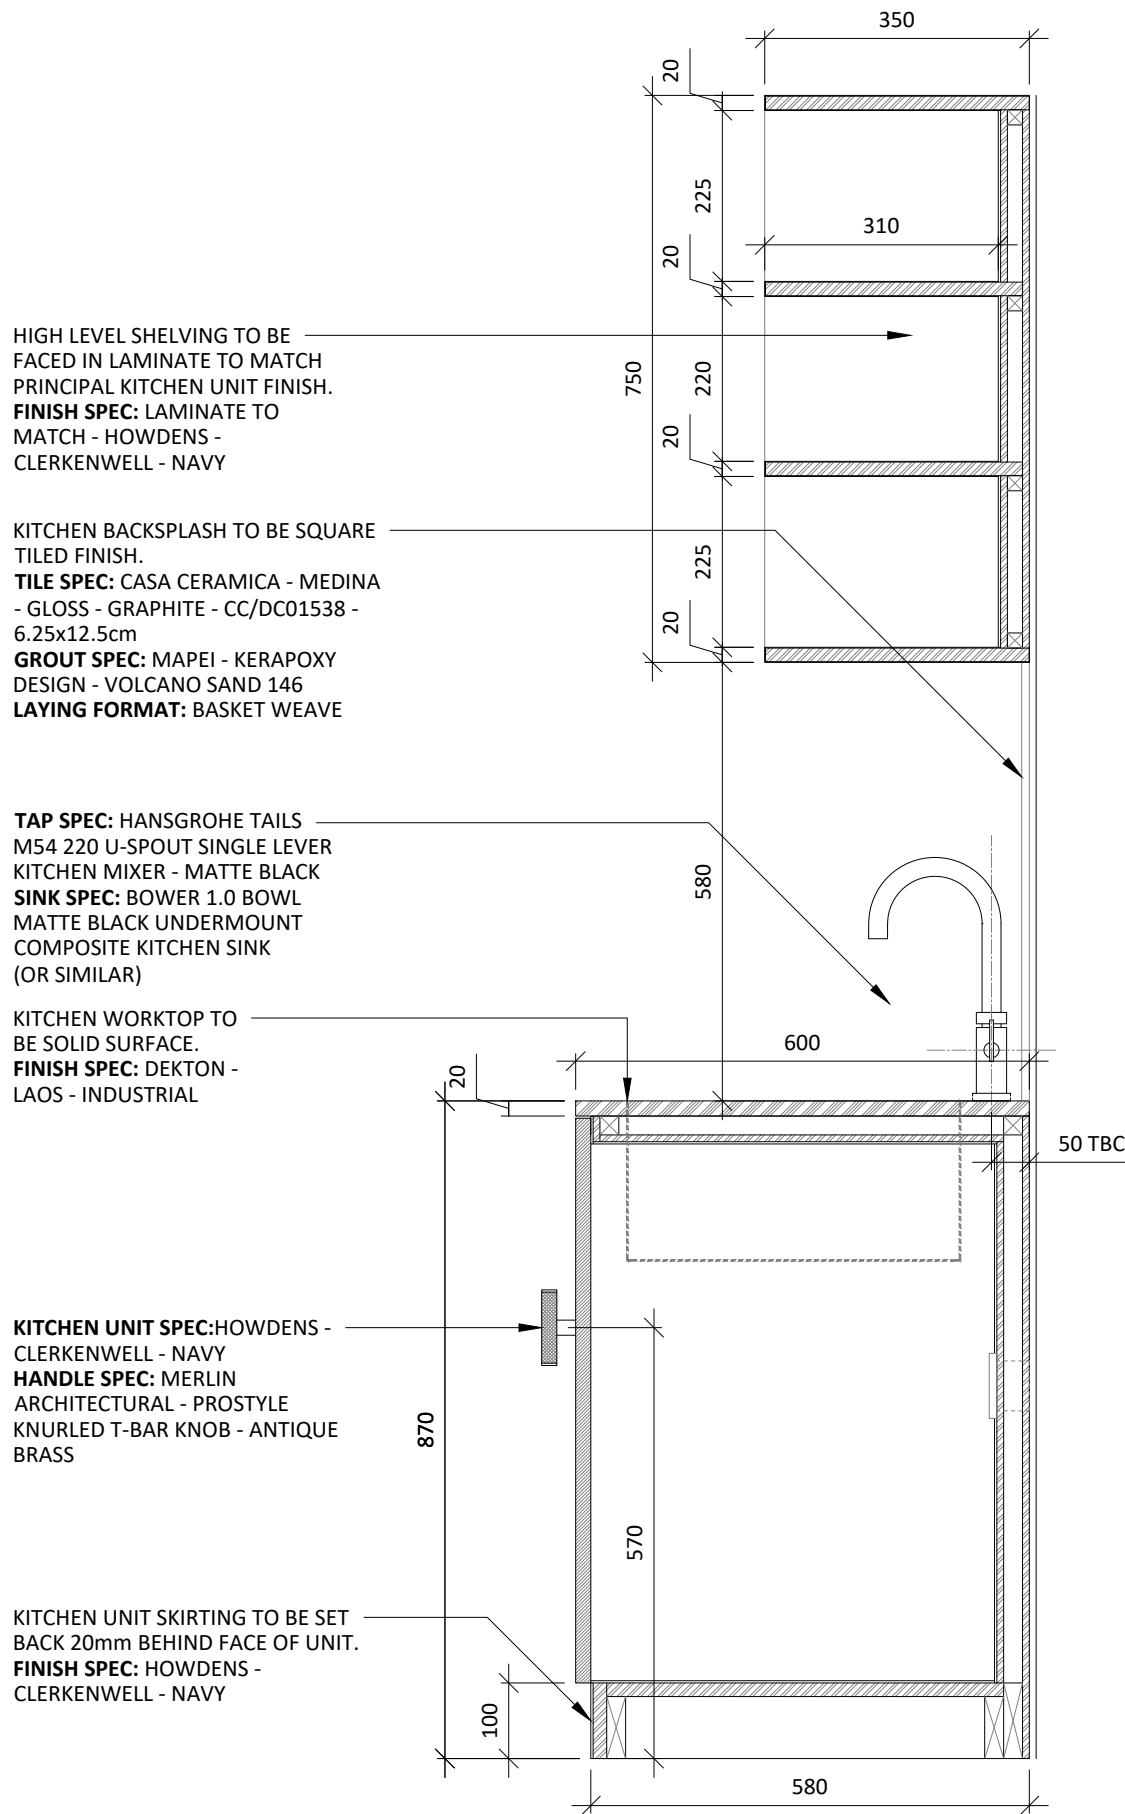

04 RECEPTION TEA POINT SECTION
505 SCALE - 1:10 @ A1 AS PROPOSED

4.00	24/05/24	ISSUED FOR TENDER	JW	ARB
REV	DATE	DESCRIPTION	DRAWN	CHECKED

AXI		PROJECT	
		117 - 119 PORTLAND STREET MANCHESTER	
bruntwood SciTech		DRAWING REFERENCE	
		GROUND FLOOR - RECEPTION TEA POINT DETAILS AS PROPOSED	
CLIENT		JOB REFERENCE	
		23 - 192	
		DRAWING SCALE	
		varies@A1	
		DATE	
		28/04/24	
		DRAWN	
		ARB	
		CHECKED	
		FWE	
		STAGE	
		4	
		REV	
		00	