


General Note:

Design Intent Only. Contractor to produce all necessary manufacturing drawings based on accurate site survey. Contractor to advise on all discrepancies and setting out prior to manufacture. Contractor to ensure all fixings and construction details to ensure stable and rigid construction.

Contractor to advise on finishes within scope to achieve client budget limitation - in accordance with all ongoing VE conversations - Any variations/sample to be approved by design team prior to manufacture.


All Equipment shown indicatively and we advise all necessary items of IT equipment be supplied to manufacturer to ensure all necessary power and data cable runs etc.

All tolerances and fixings to be determined. All fixings to be concealed where possible and considered if not. Contractor to provide manufacturing drawings prior to manufacture.

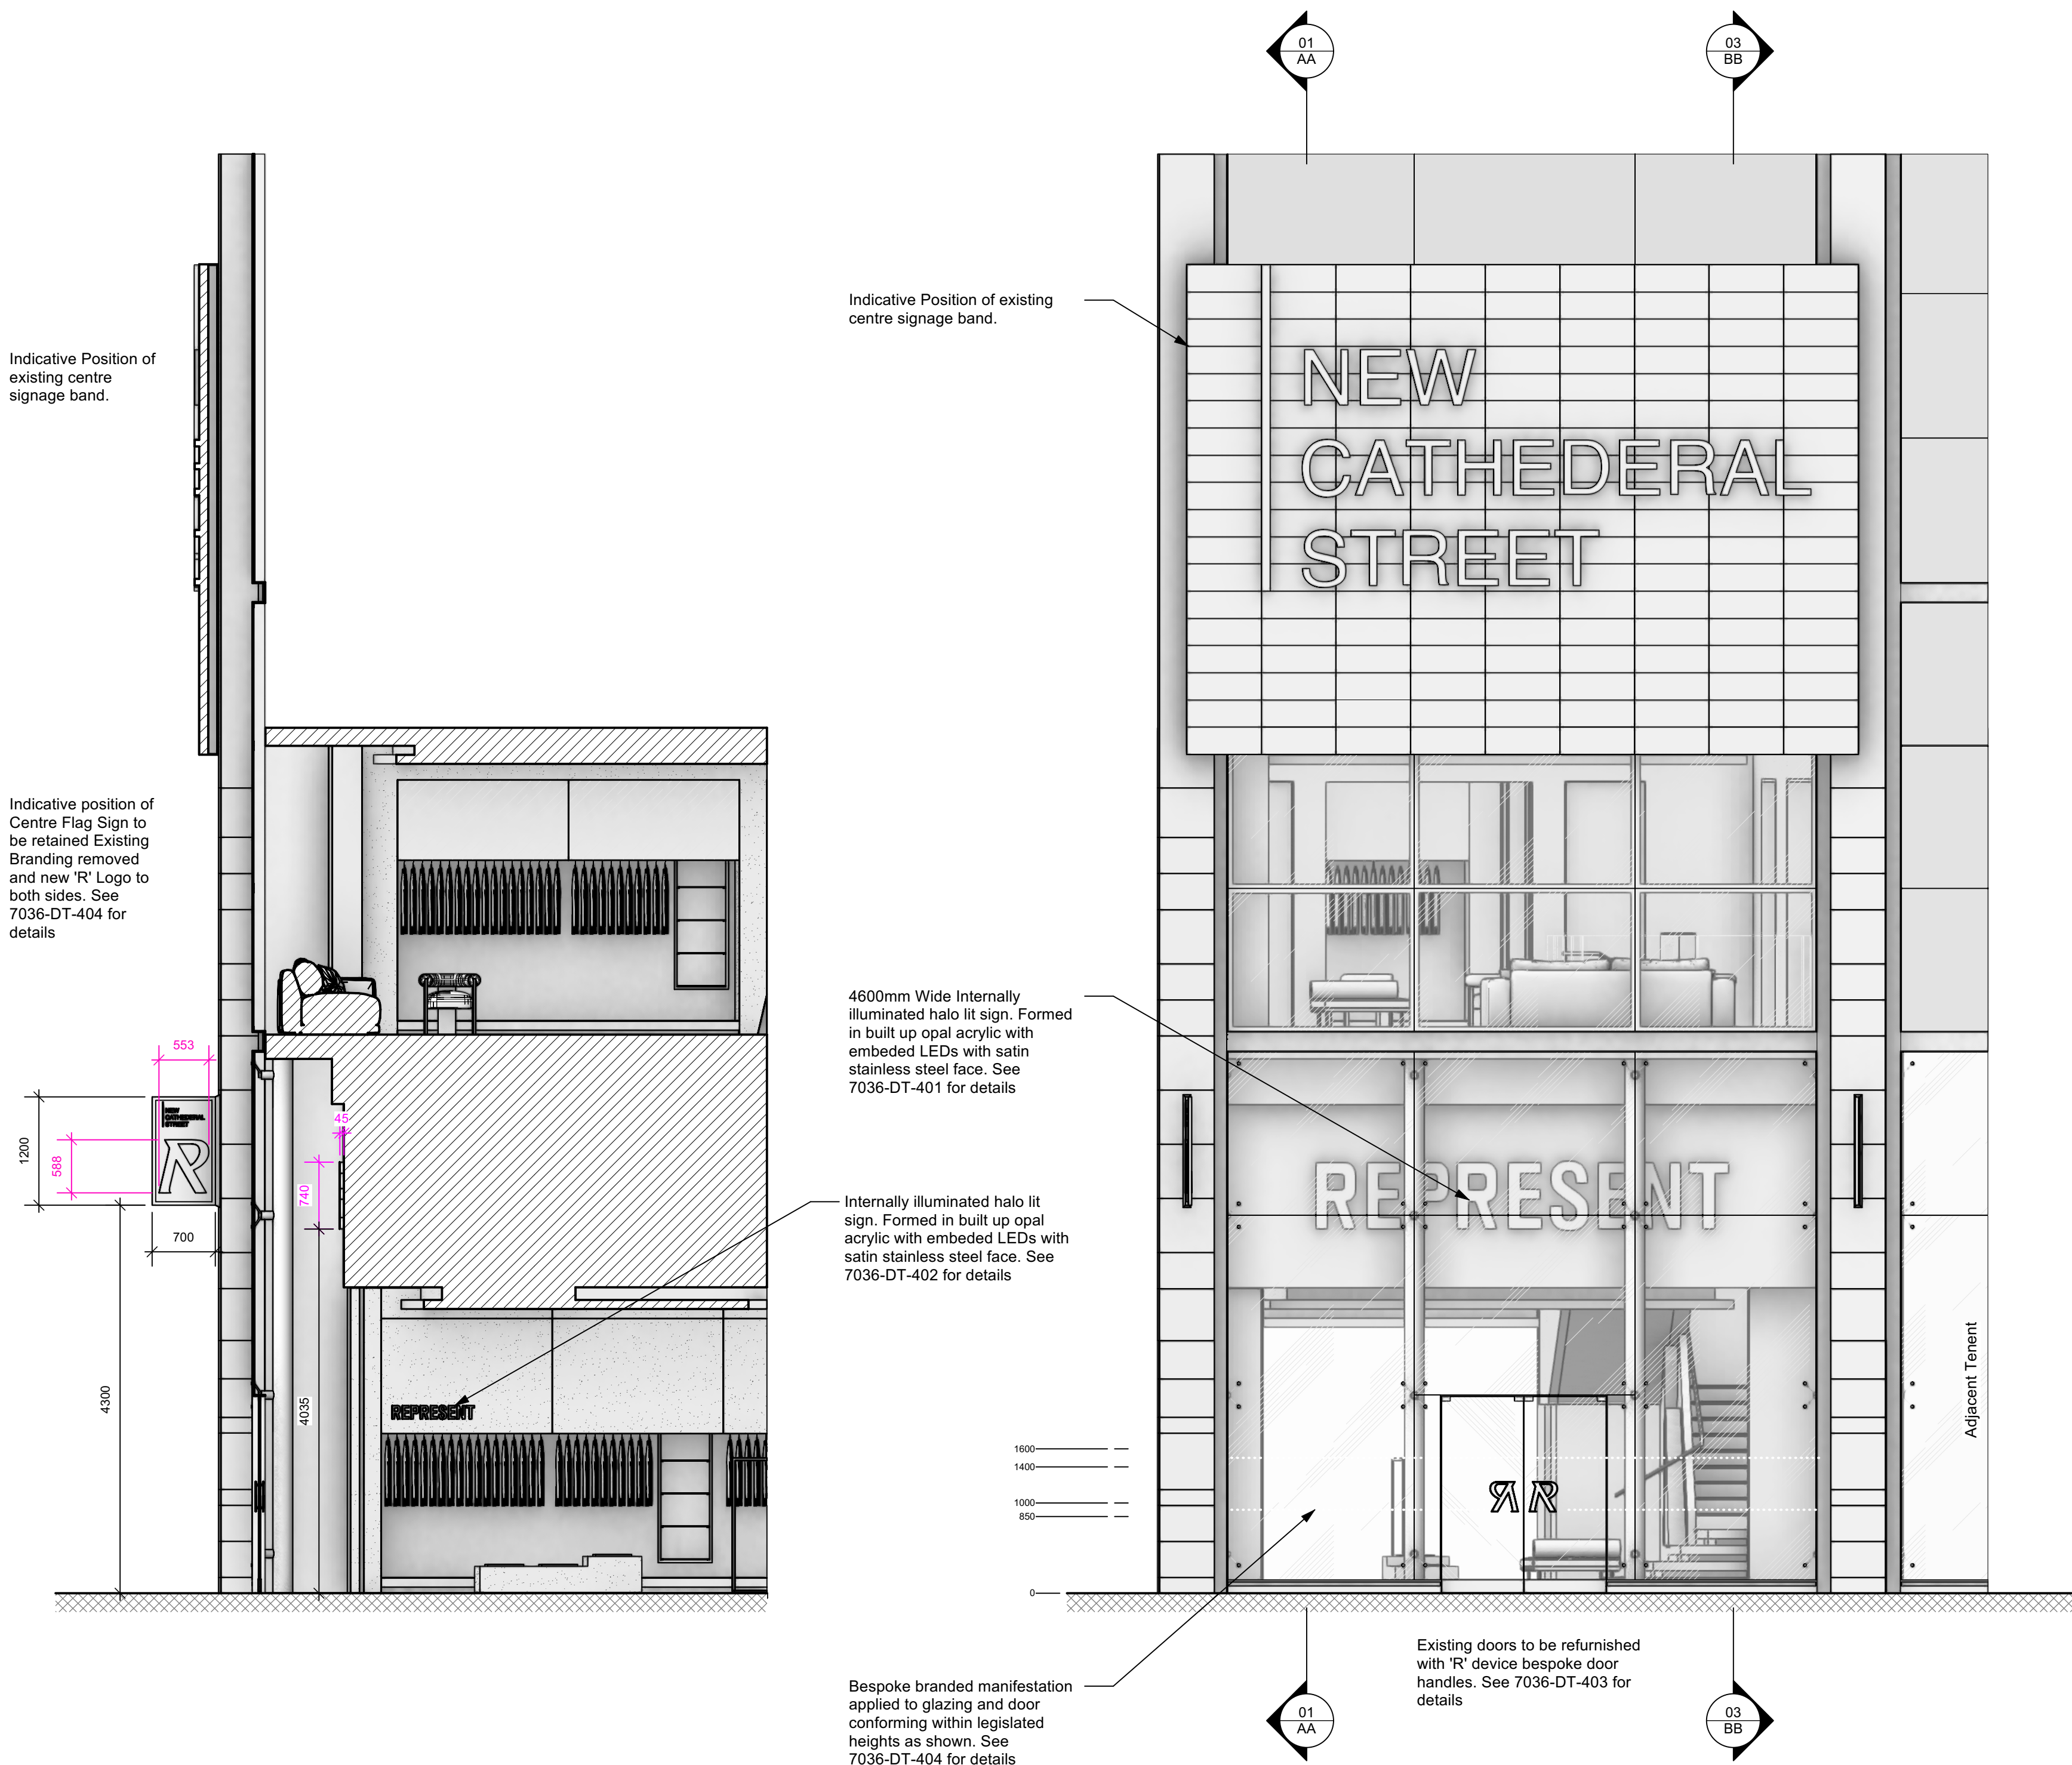

01 Shopfront Section AA
Scale: 1:50

02 Shopfront Elevation
Scale: 1:50

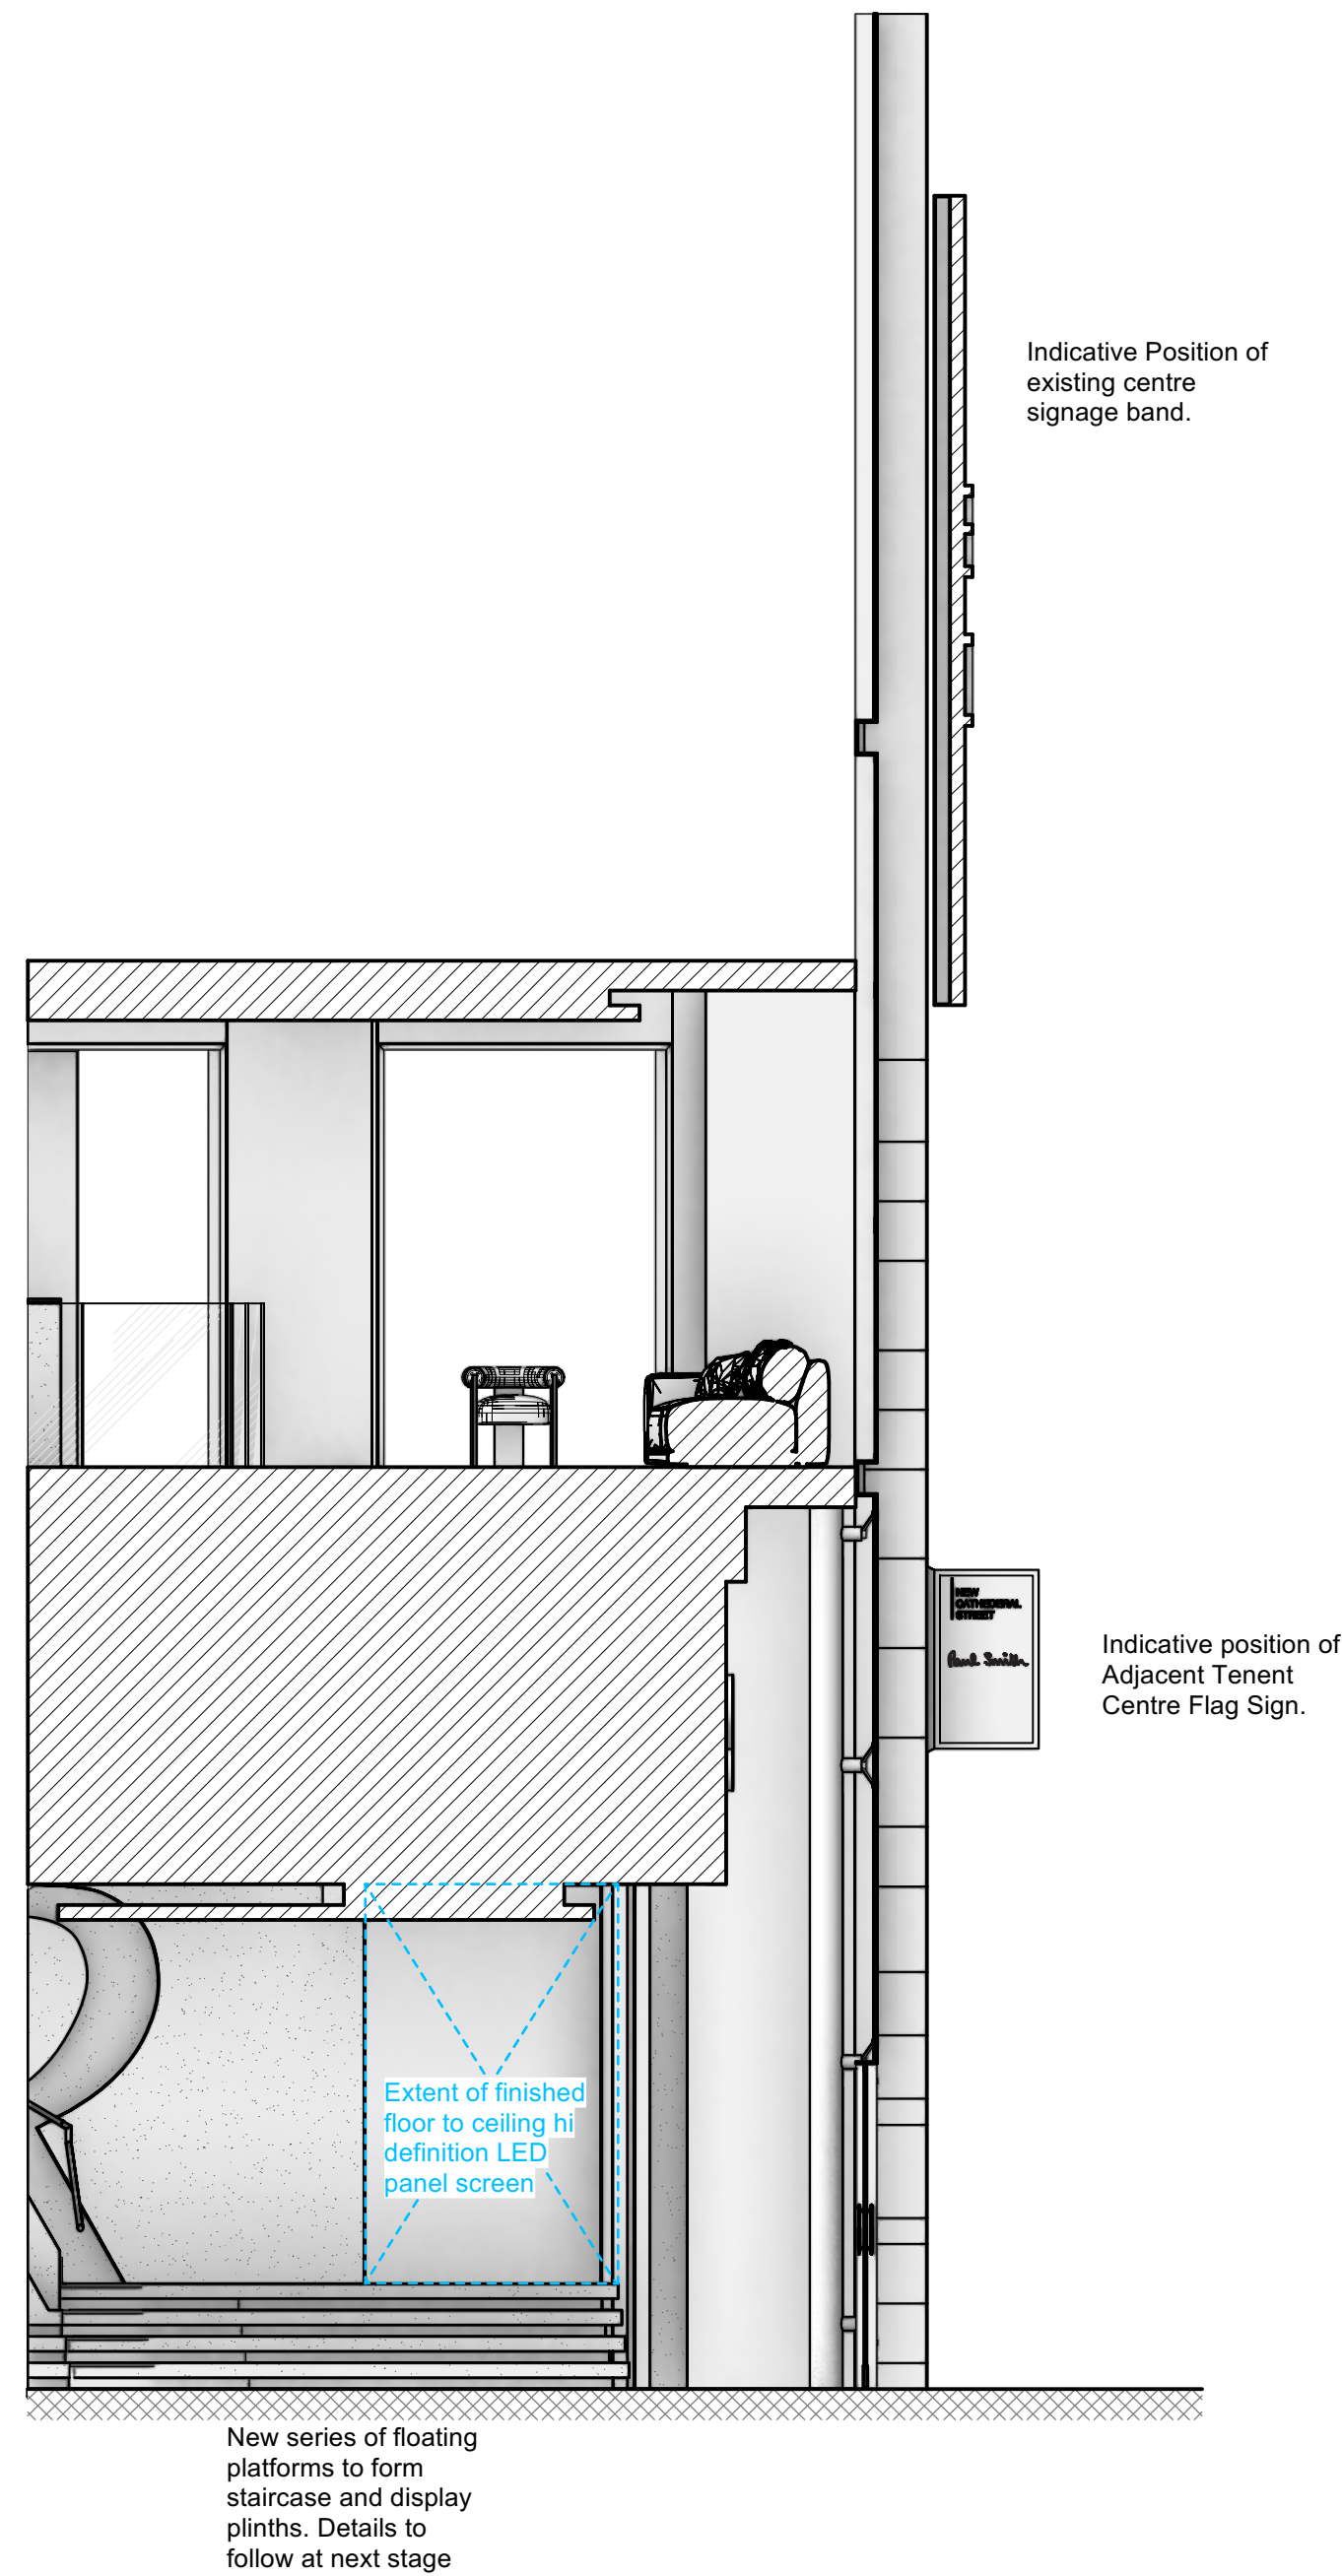

03 Shopfront Section BB
Scale: 1:50

NOTE:
FLAGSIGN SHOWN INDICATIVELY. EXACT DIMENSIONS TO BE VERIFIED BY CENTRE MANAGEMENT

Drawing Number:		Revision:
7036-EL-202.1		
Drawing Title:		Sheet Size
Proposed Shopfront / External Elevation		A1
Client:	Scale:	Project Title:
Represent	As stated @ A1	2 Cathedral St. Manchester
Project Name:	Join No:	Author:
Represent Manchester	7036	CB
Date:	Stage:	
28/02/2024	2 APPROVALS	
Onewe__day		13 Higher Docks, Atterclough, England, WA14 2GL Email: info@onewednesdaydesign
Do not scale from this drawing. All dimensions are in millimeters unless otherwise stated. Dimensions on site, any equipment size or access size restrictions to be verified prior to work commencing. Copyright in this work belongs to Onewe, day Design Ltd. This work may not be used, copied, reproduced, copied or reproduced in whole or in part or in any manner or form without the prior written consent of Onewe, day.		