


liscensed site plan planning

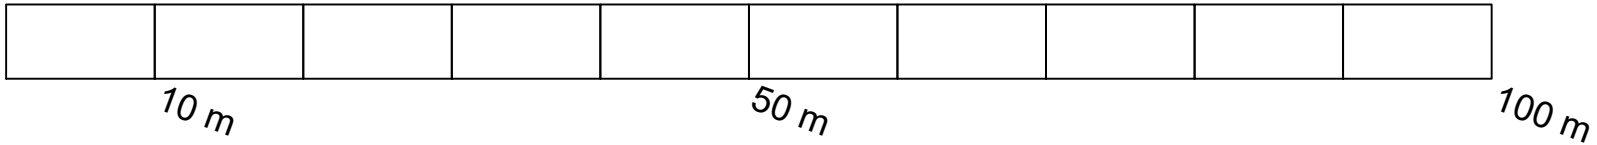

ReQuestAPlan
Title: 45 South Drive
Project ID:
Date of Purchase: 12-07-2024
Map Produced for: Mr Damian Smith - Agent
© Crown copyright and database rights 2024 OS 100042766
1 Years subscription from 12-07-2024 for 1 workstation.
Map number: TQRQM24194114110809

DJS Architectural Services
Roselea House
915 Middleton Road
Chadderton
Oldham
Lancashire
OL9 0NG
Mob: 07557 096 232
E-mail: djsarchitecturalservices@gmail.com

Rev.	Details of Revision	Date	Sign
Client Mr & Mrs Spawton			
Project Proposed Loft Conversion at 45 South Drive Chorlton Cum Hardy Manchester M21 8DZ			
Drawing Site Plan 1:500			
July 2024			
Scale 1:500 @ A1			
DWG No. DJS/HG023/06			