

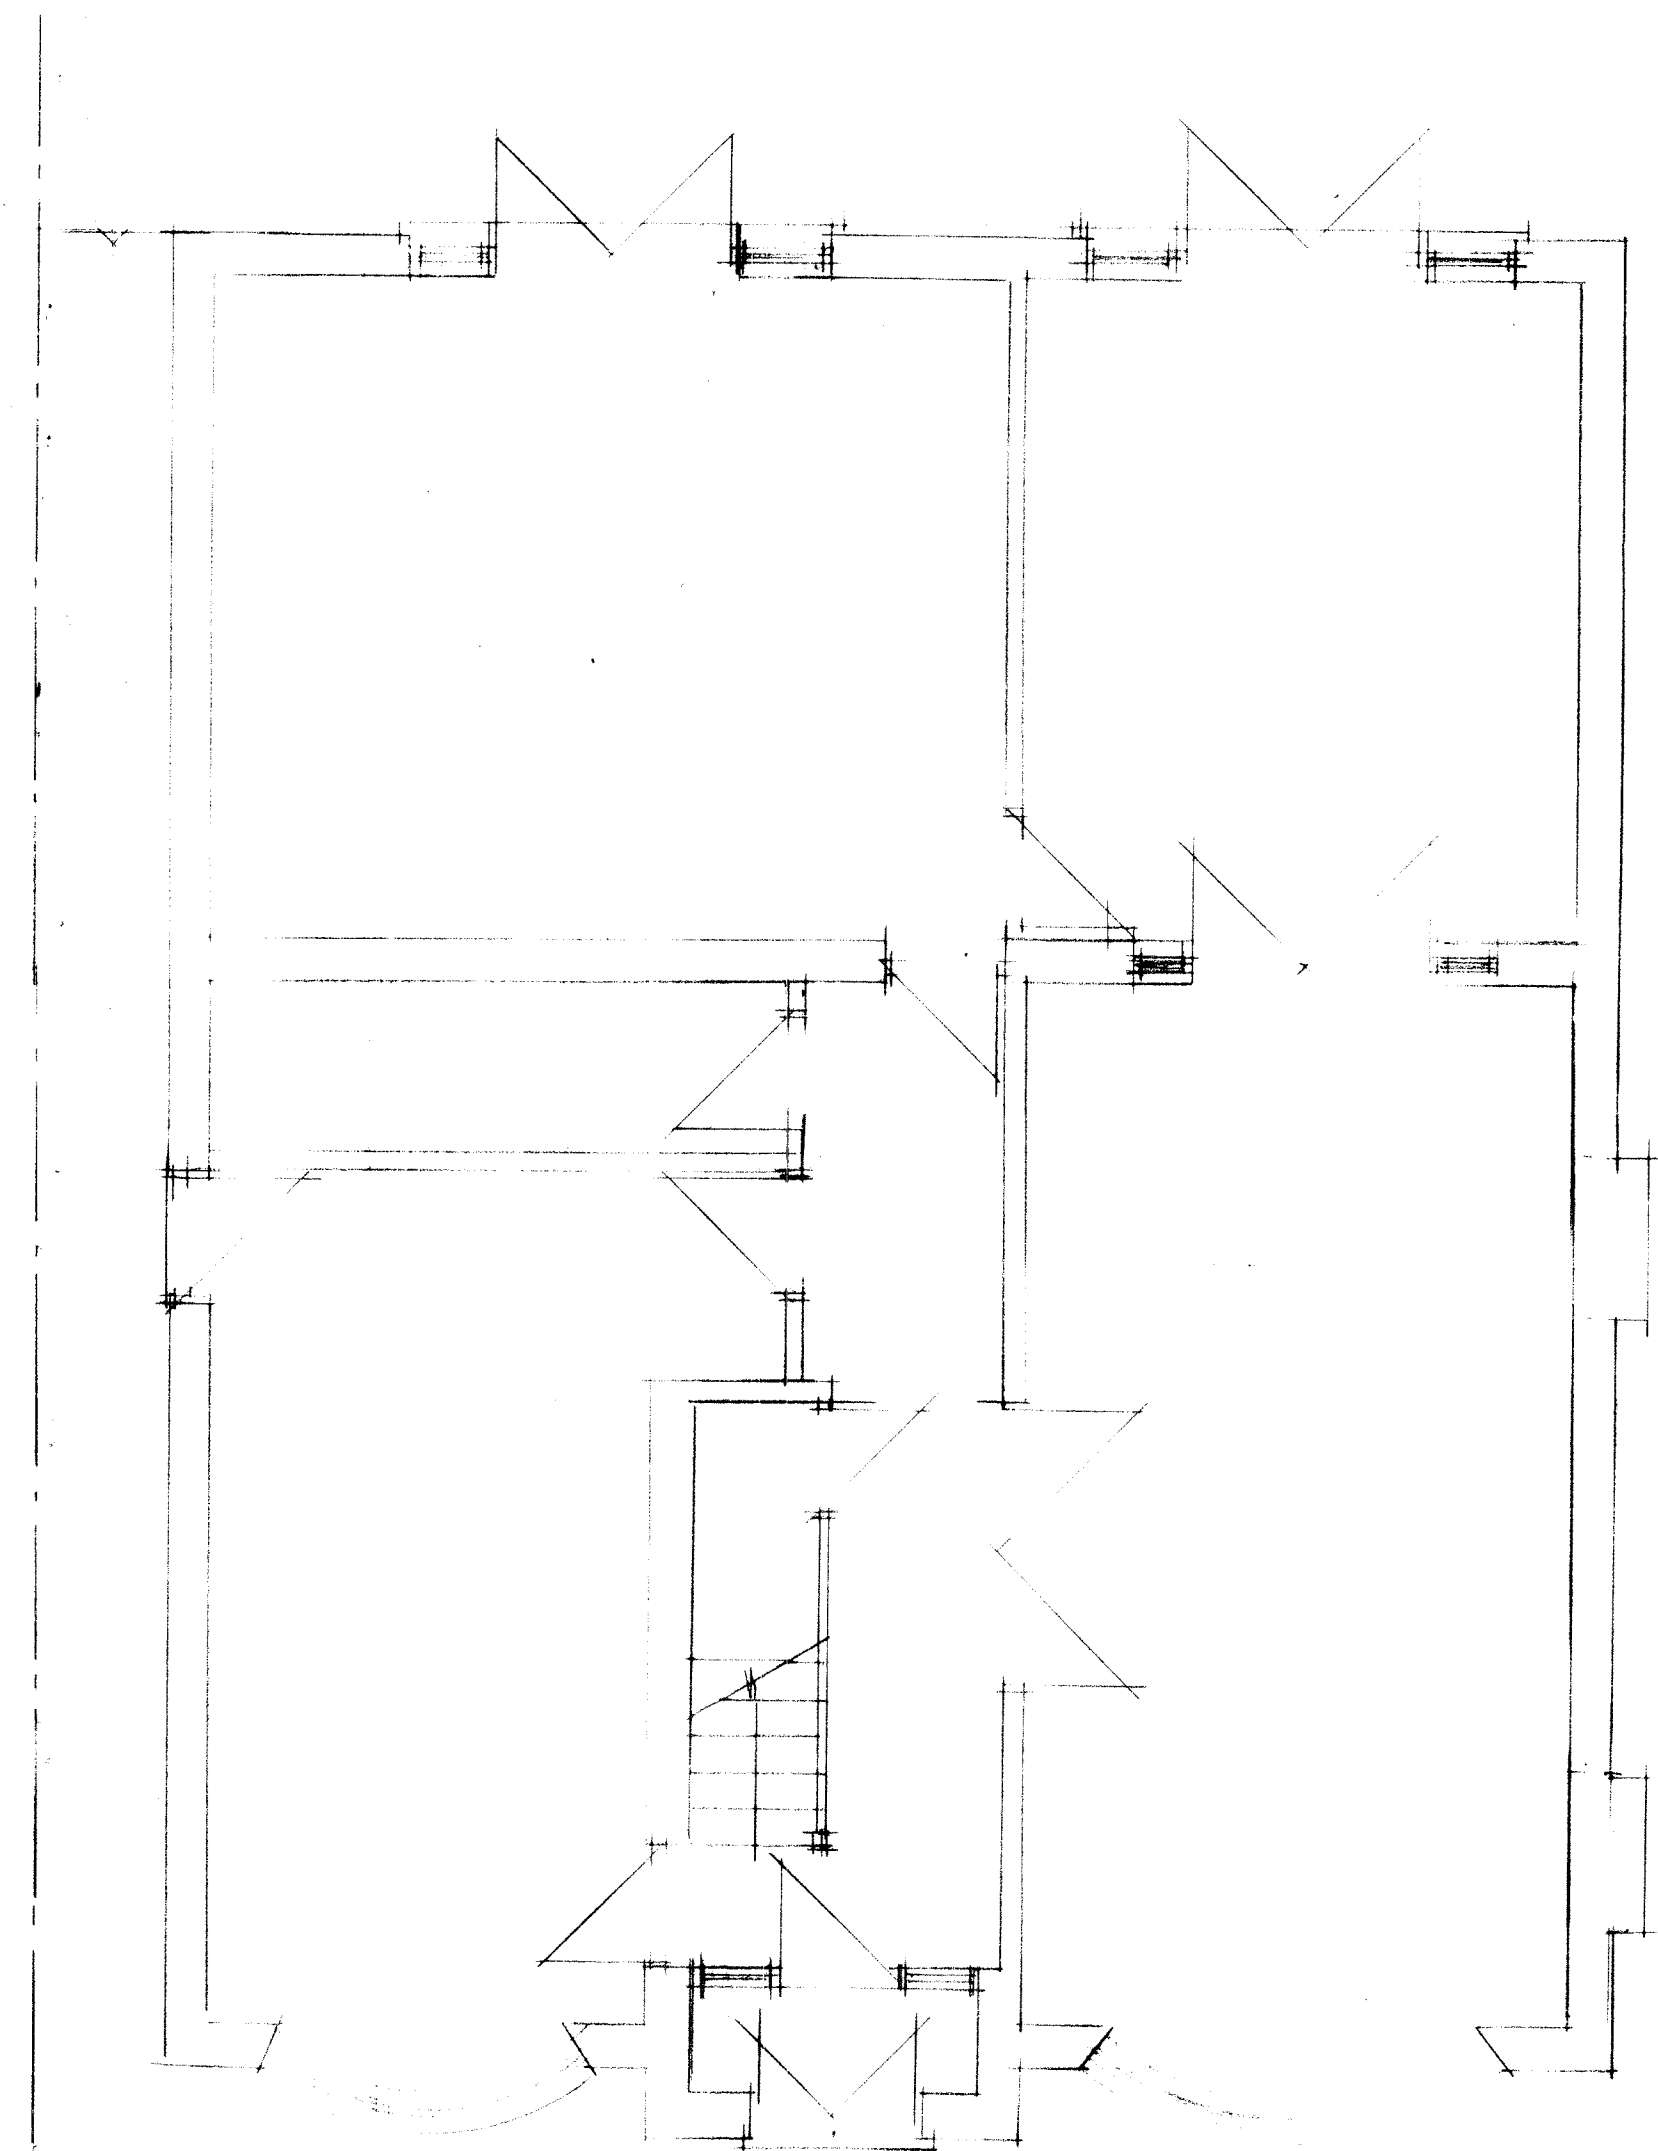
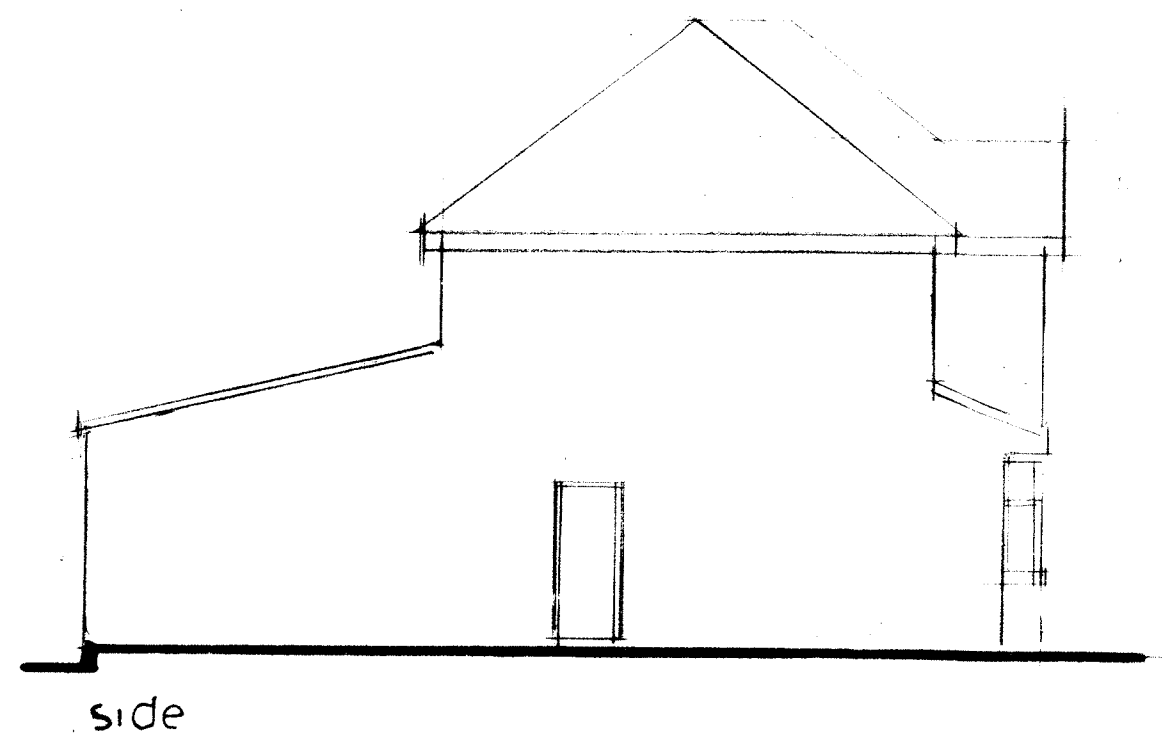
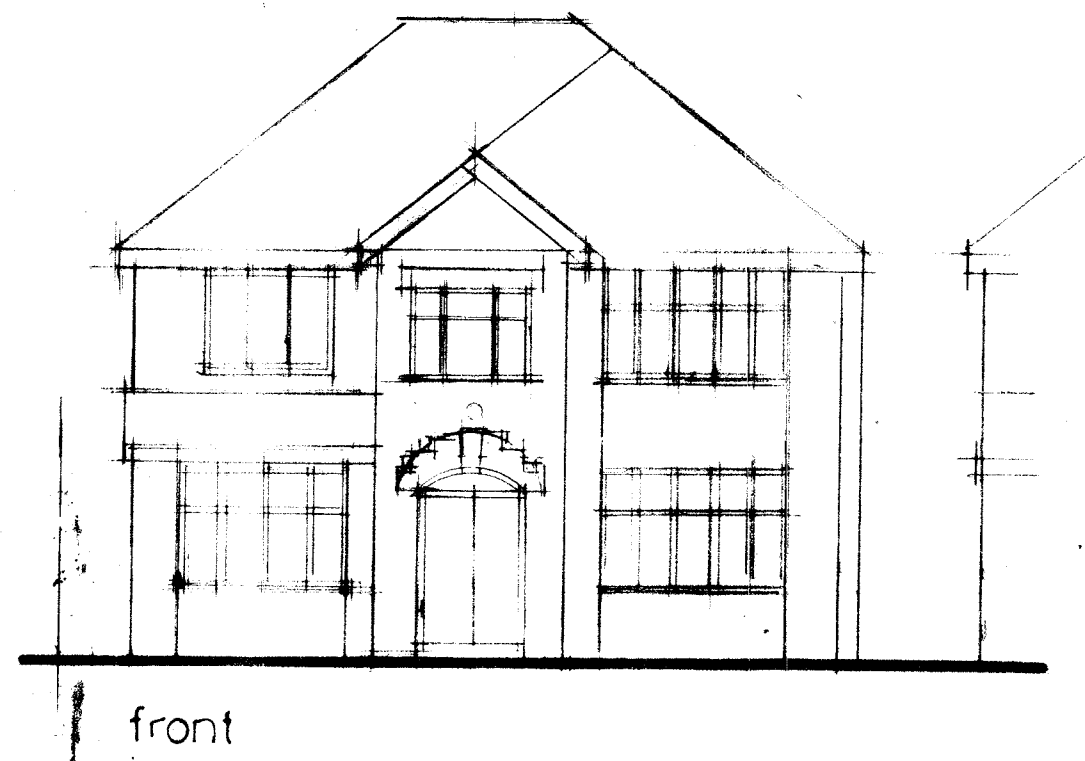
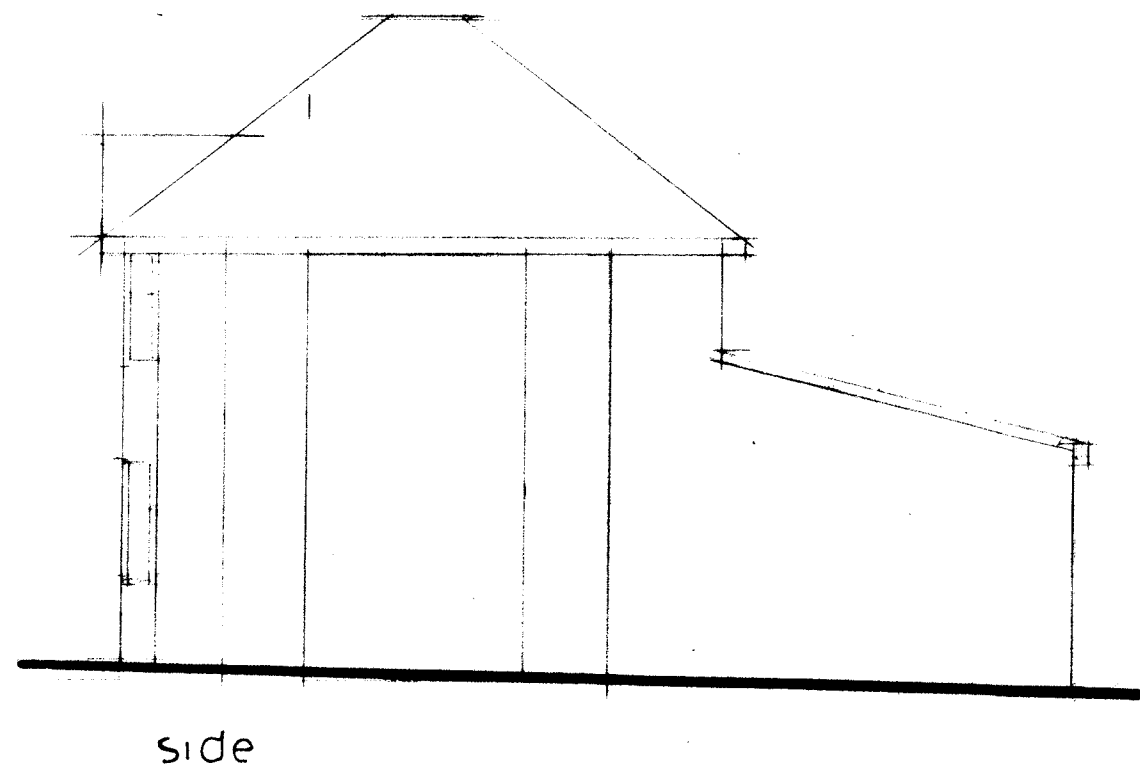


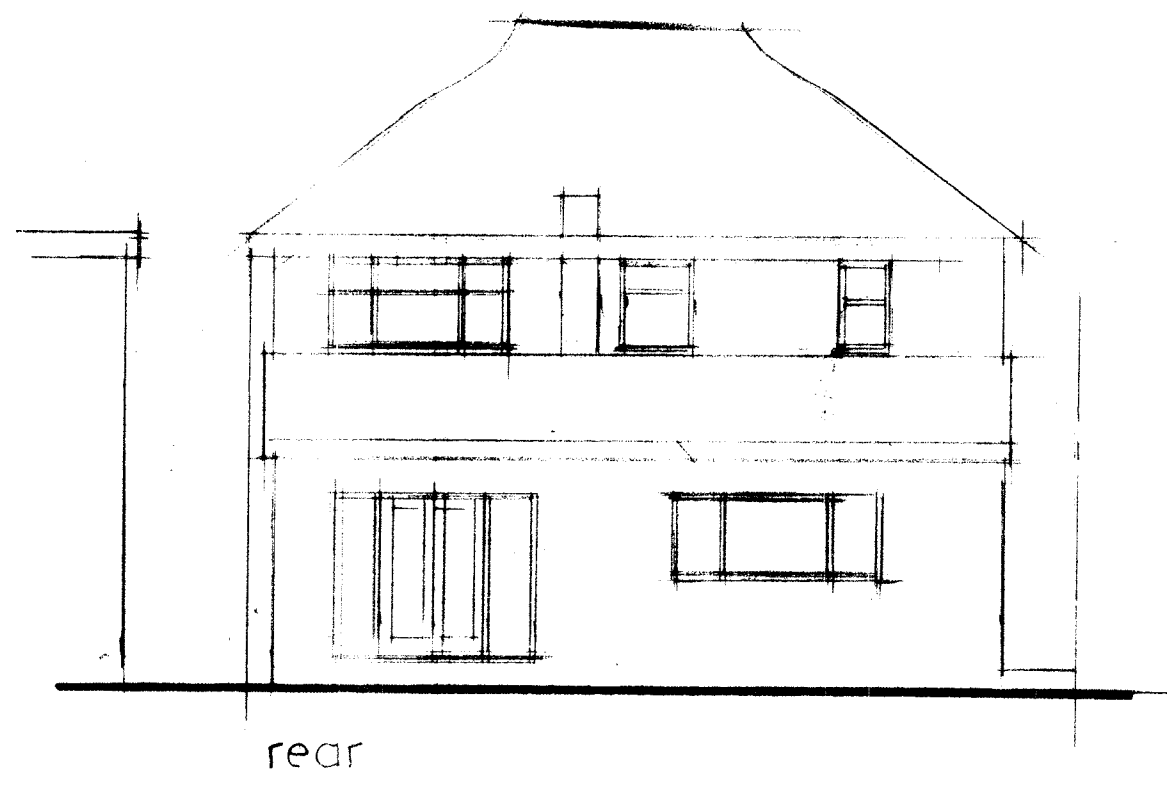

GROUND FLOOR PLAN

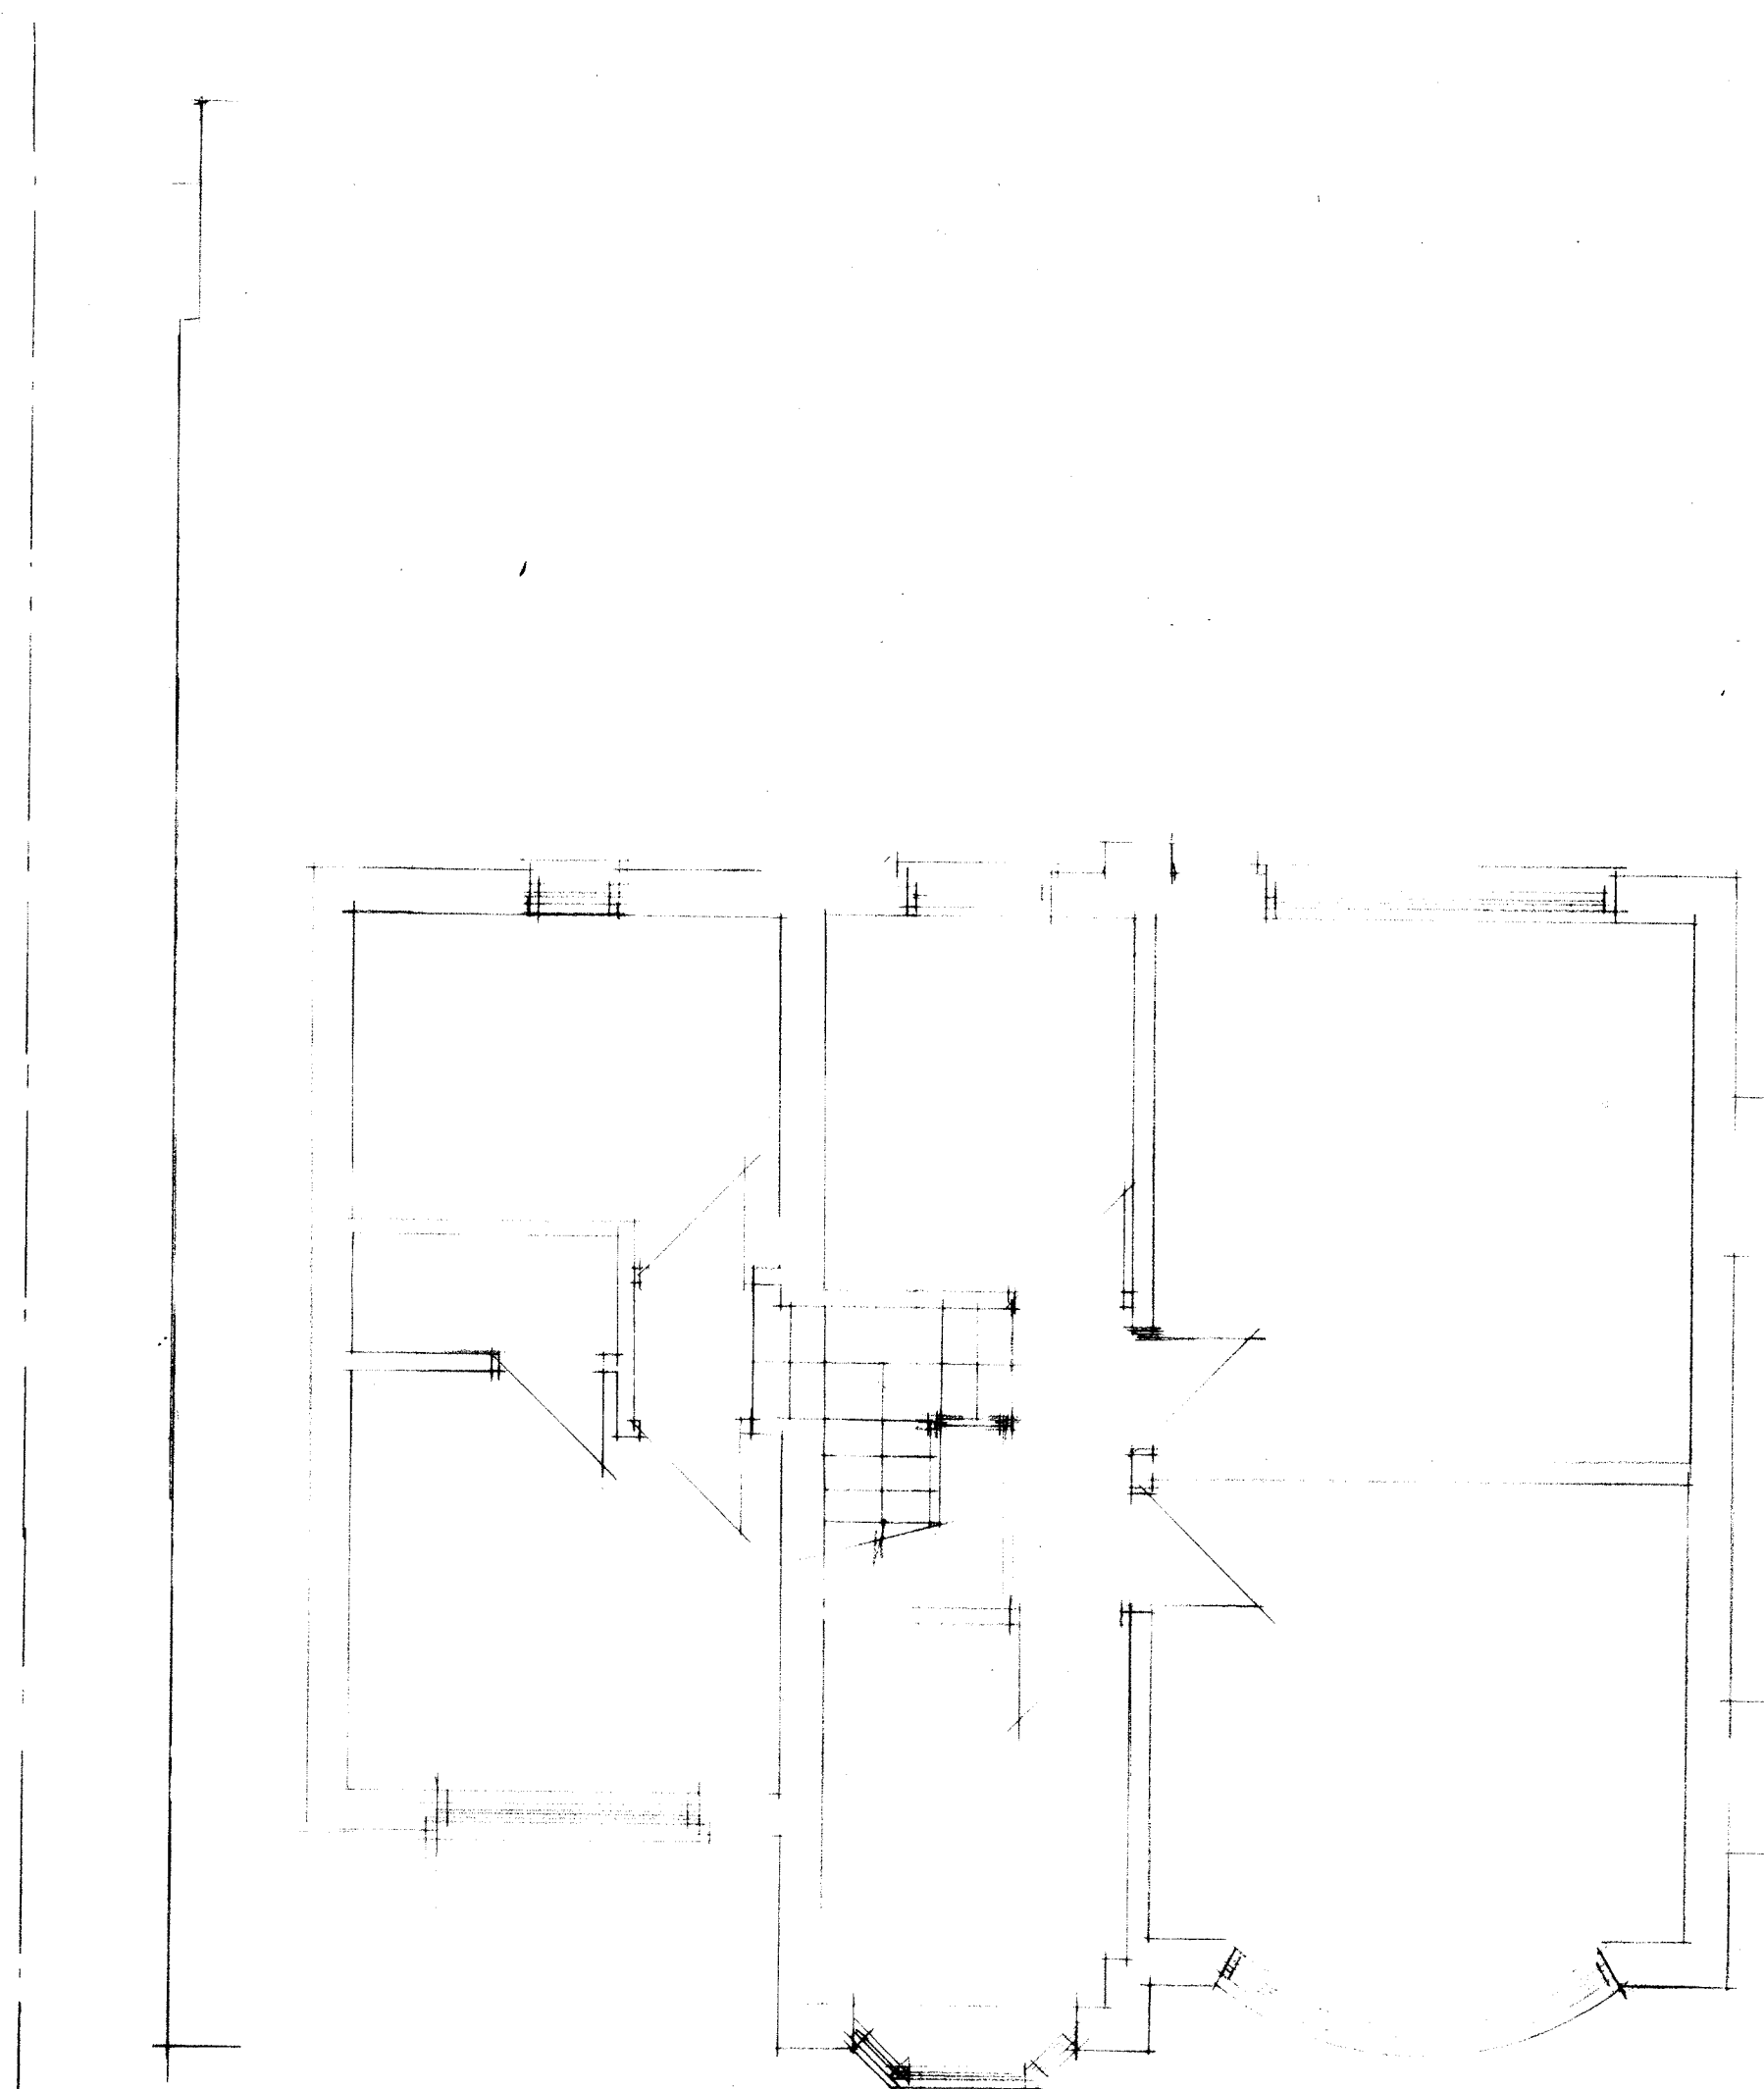

FIRST FLOOR PLAN

CLIENT
MR M S AHMED
16 CAXTON ROAD
FALLOWFIELD M14 6FF

JOB TITLE
PROPOSED GROUND FLOOR REAR &
1st FLOOR REAR EXTENSIONS

DRG TITLE
PLANS AND ELEVATIONS
AS EXISTING

**HOLBOROW +
ORMESHER**
Limited
**architectural &
interior design**

Station House
Adams Hill
Knutsford
Cheshire WA16 6DN
telephone : 01565 652775
fax : 01565 750501

ISSUE	ORIGINAL	1	2	3	4	5	6	7
REVISION								
DATE								
DRAWN								
CHECKED								
APPROVED								
SCALE	1:50 & 1:100 at A1							
DRAWING NUMBER	2127/20/01							