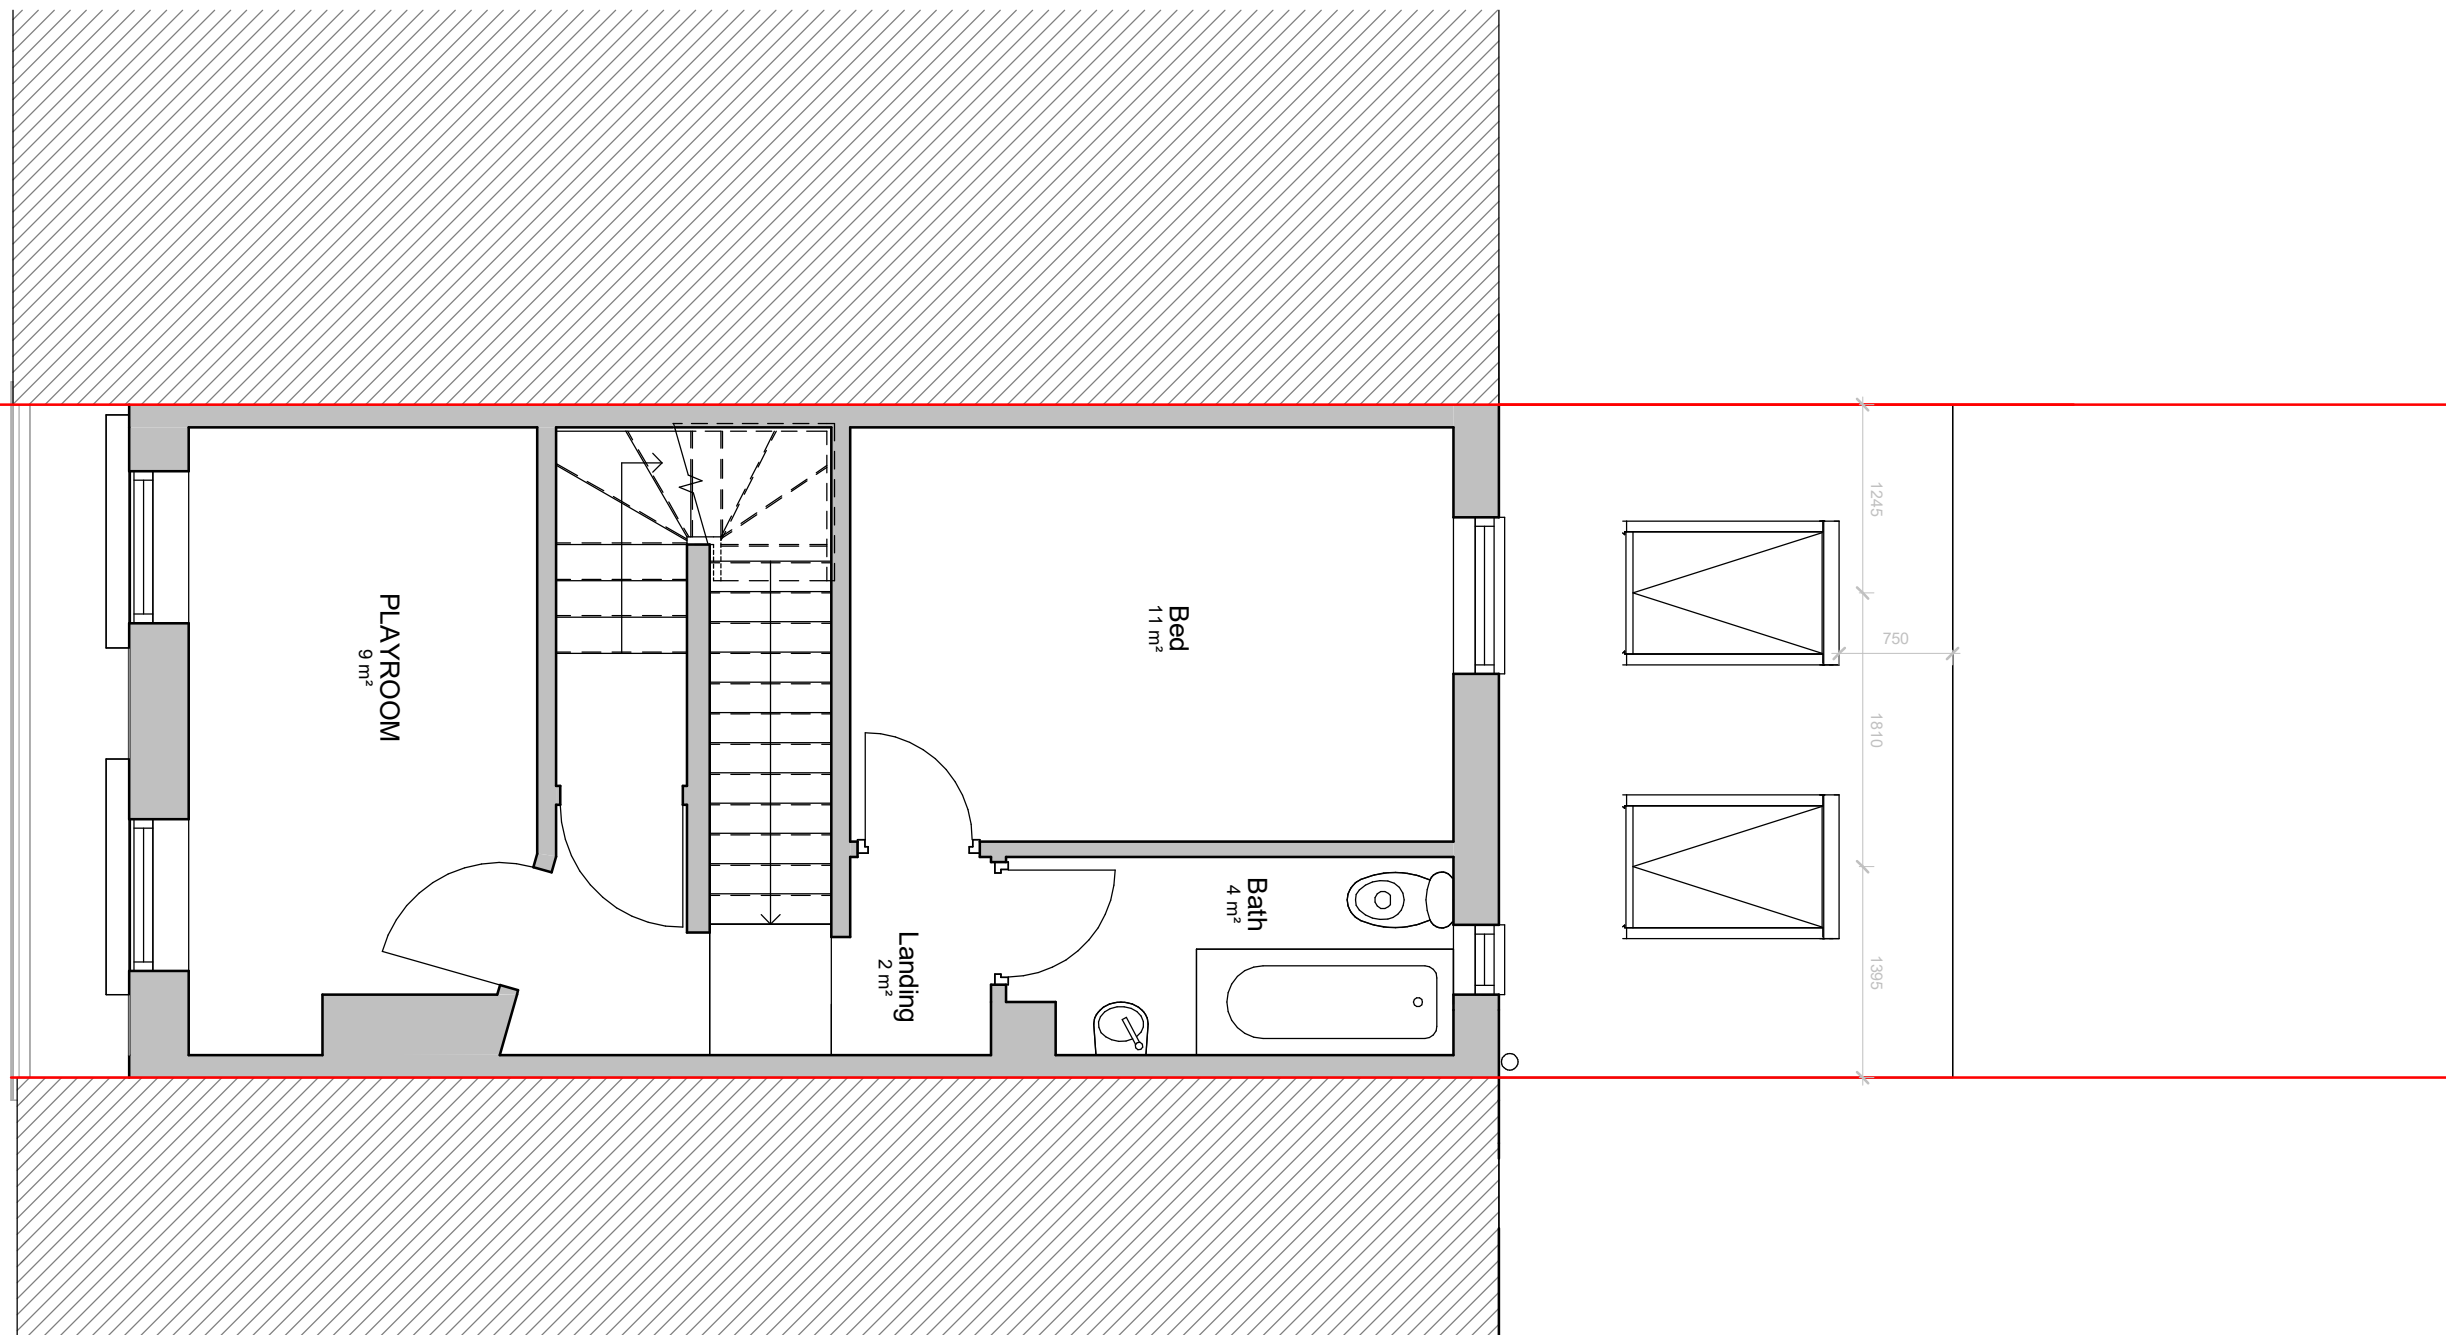


REV	Date	Description	Issued	Additional Notes	Project Title
A	29/06/22	Planning Issue	RJ		1201 - 3 Eleanor Road Client NameEmma Valentine Project Address3 Eleanor Road, M21 9FZ
B	12/01/23	Planning Issue	RJ		
C	13/04/2023	Extension Roof Amendment	RJ		
D	02/01/2024	Lawful Development Pack	RJ		

Title					
First Floor Plan - Proposed					
Drawing No.					
1201-02-03-005 Rev D					
Date	Scale	Sheet Size	Drawn by	Checked by	
04/06/22	1:50	A3	RJ	DRB	