


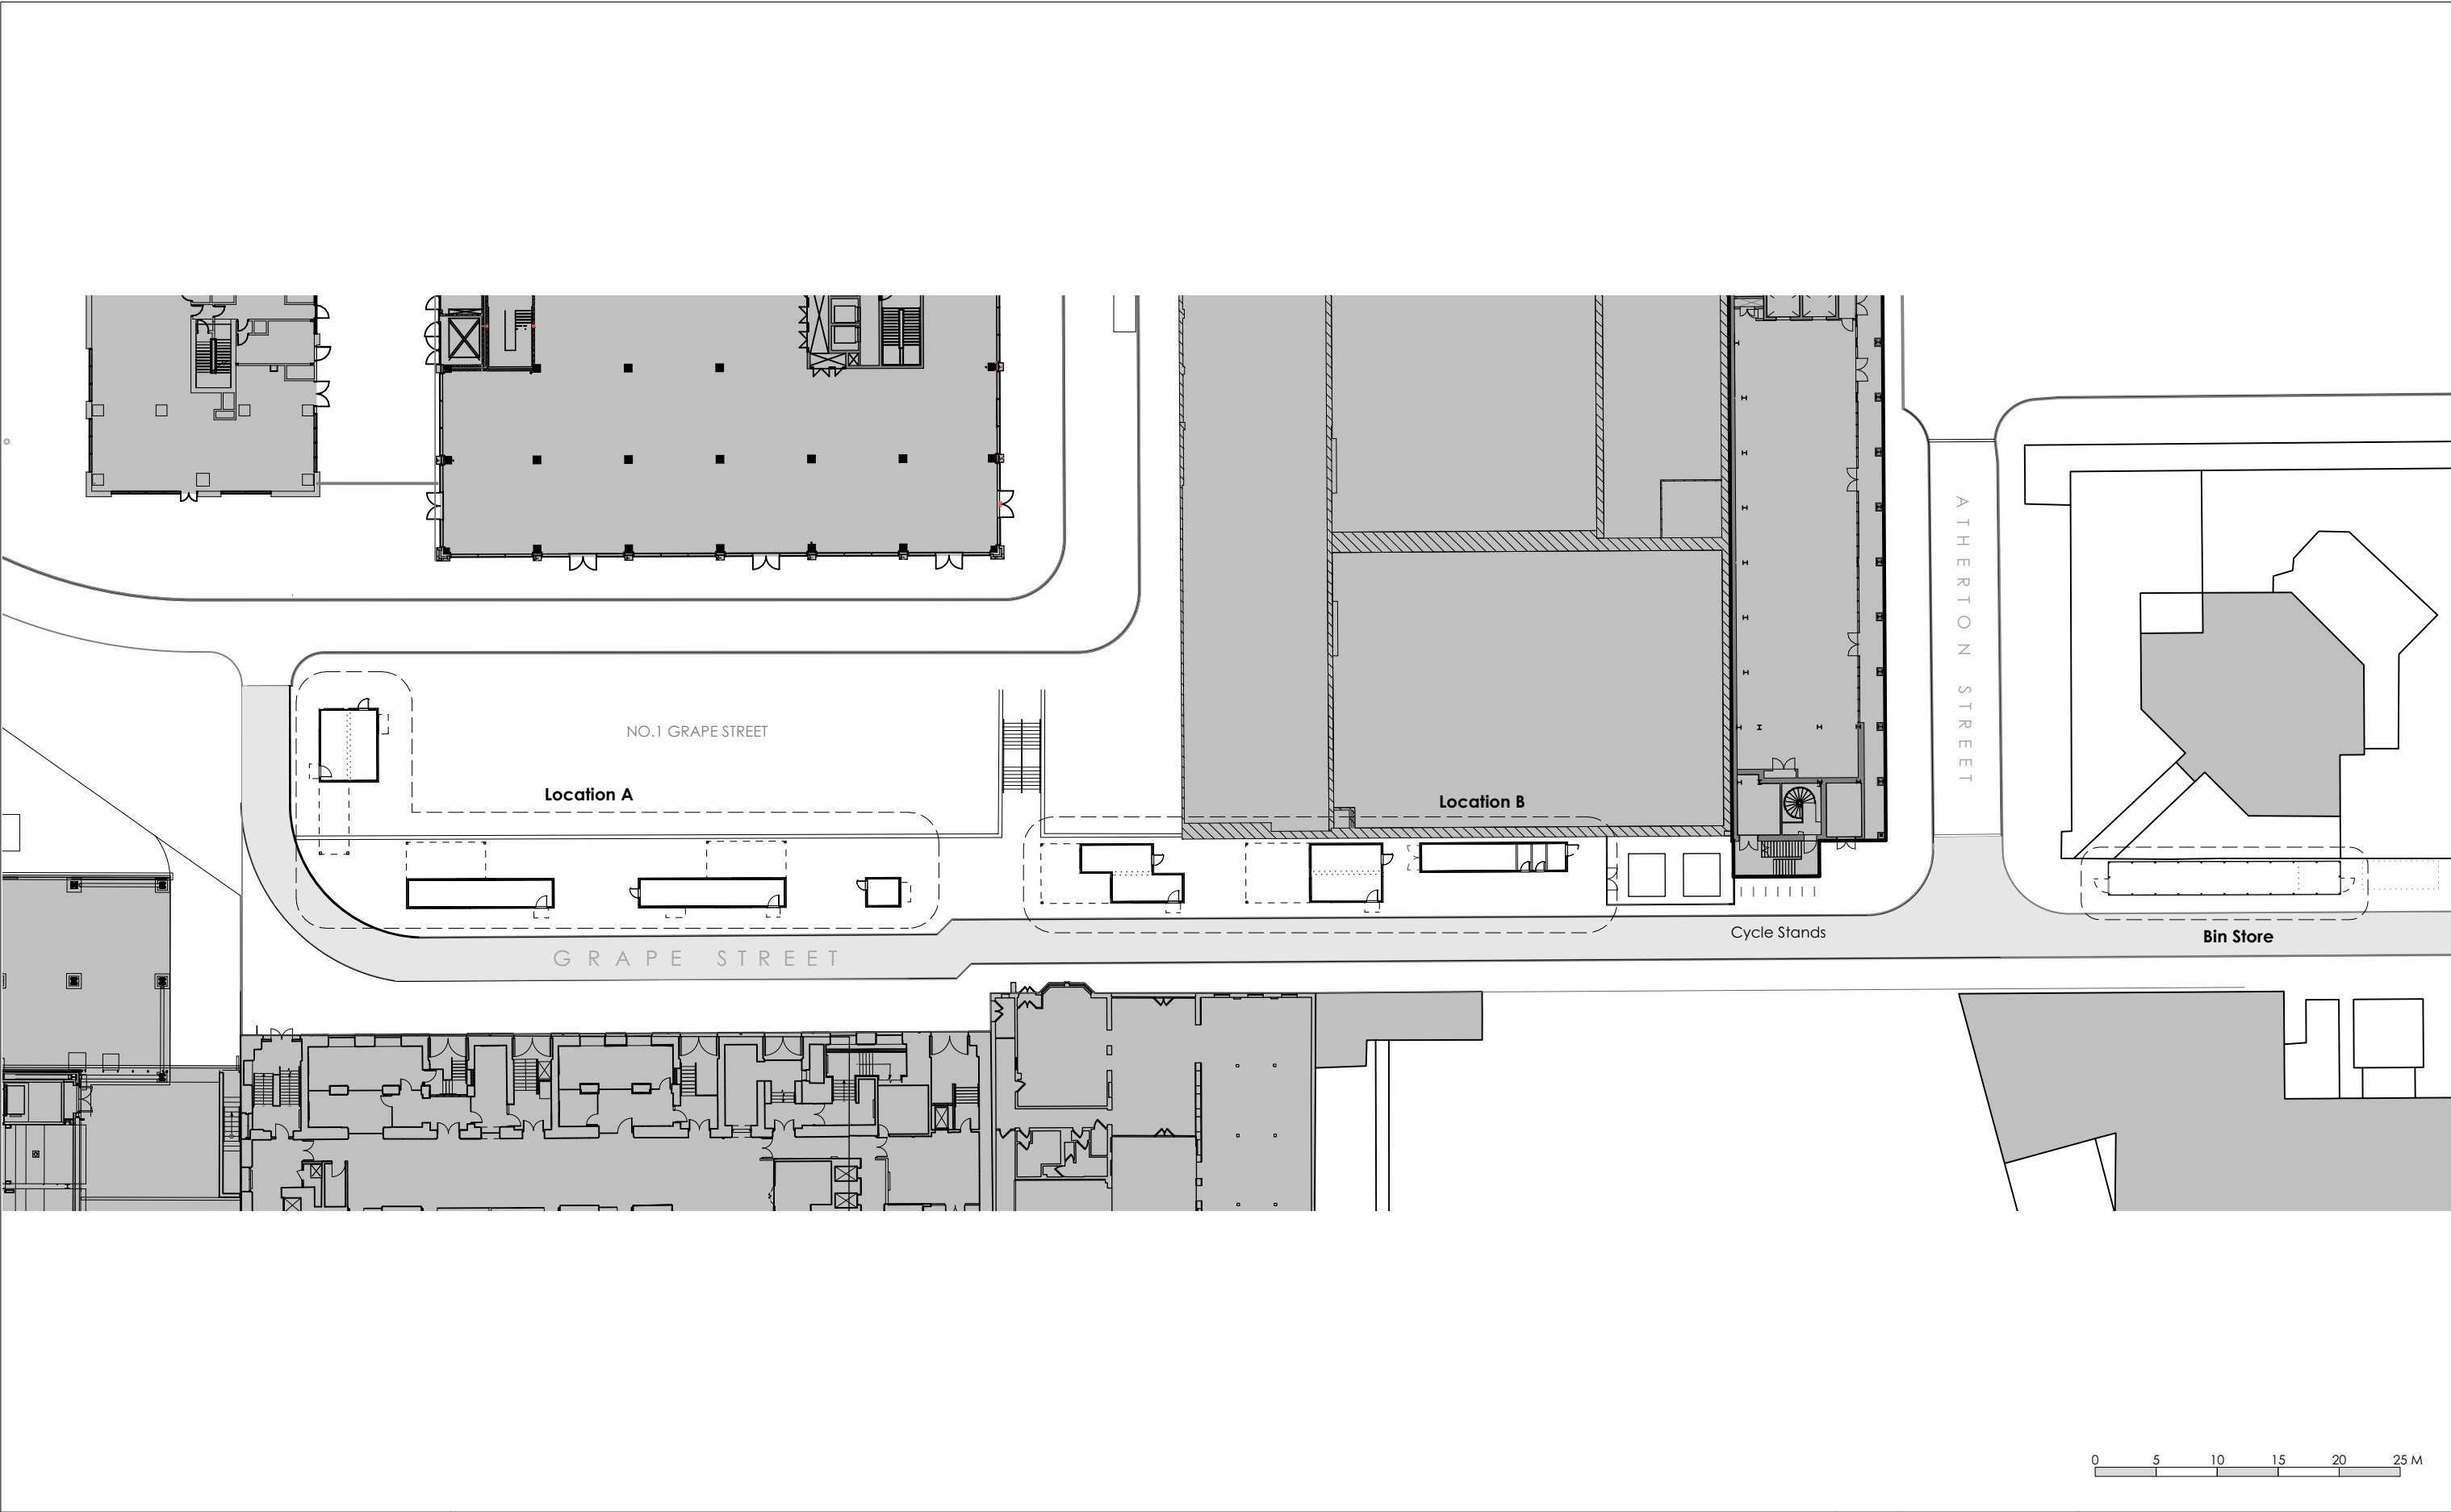

<div><div><div></div></div><div>Studio Hart Limited</div><div>7-8 Savile Row London, W1 SPE</div></div>	DRAWING <i>PROPOSED SITE PLAN</i>		<div><div>P2</div><div>P1</div><div>STATUS</div></div>	<div><div>Planning - Cycle Stands Added</div><div>Planning</div><div>REVISION</div></div>	<div><div>05/04/24</div><div>03/04/24</div><div>DATE</div></div>	<div><div>General Notes:</div><div>All dimensions to be checked on site prior to commencement of any works, and/or preparation of any shop drawings.</div><div>Sizes of and dimensions to any structural elements are indicative only. See structural engineers drawings for actual sizes / dimensions.</div><div>Sizes of and dimensions to any service elements are indicative only. See service engineers drawings for actual sizes and dimensions.</div><div>This drawing to be read in conjunction with all other Architect's drawings, specifications and other Consultants' information.</div><div>All proprietary systems shown on this drawing are to be installed strictly in accordance with the Manufacturers/Suppliers recommended details.</div><div>Any discrepancies between information shown on this drawing and any other contract information or manufacturers/suppliers recommendations is to be brought to the attention of the Architect.</div><div>DO NOT SCALE FROM THIS DRAWING.</div></div>
	SCALE <i>1:500 at A3</i>	PROJECT NUMBER <i>23-032</i>				
	DATE <i>April 2024</i>	DRAWING STATUS <i>Planning</i>				
	DWG No. <i>GP_SP-01</i>	REVISION <i>P2</i>				
PROJECT <i>Grape Street Containers</i>						