


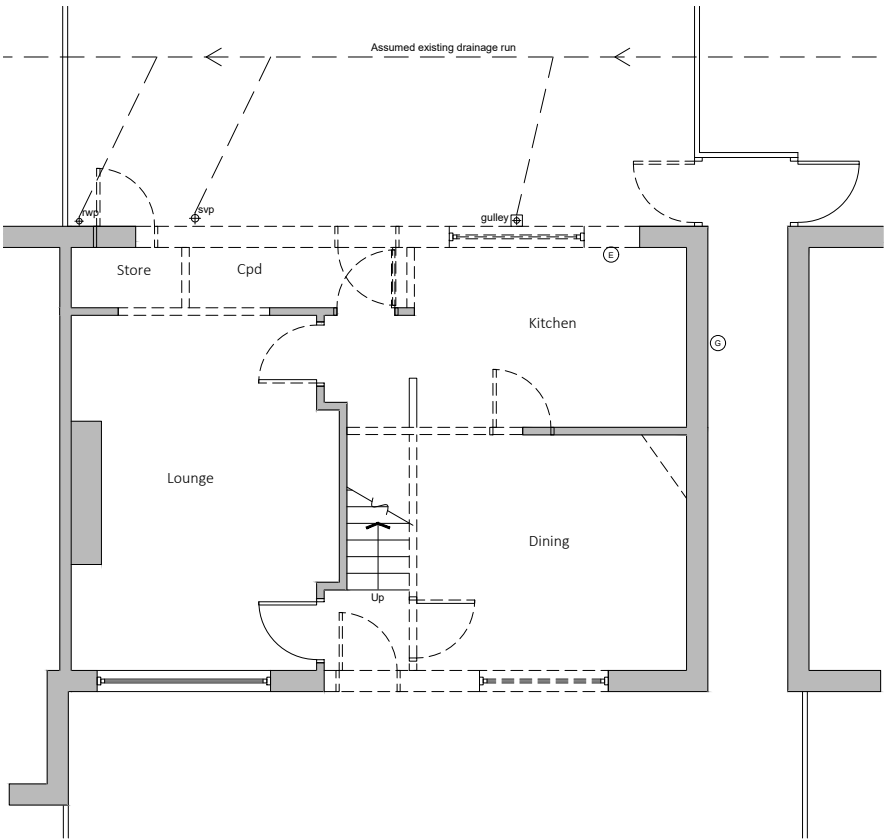

Existing drainage to be checked before construction commences and Architect informed of discrepancies from plans.

Contractors must check all dimensions on site and discrepancies to be reported immediately to the Architect before proceeding.

Assumed direction of joists marked on plan. Contractor must inspect the building prior to site start and inform Architect of any discrepancies prior to site start.

All new timber sizes to be checked and approved by building control prior to site start.



Dashed line indicates demolition.




Hatched area indicates existing walls.



Project: 7 Broseley Avenue Didsbury	
Drawing: Existing Ground Floor Plan	
Project Ref: 19/057	Drawing No: 01
Scale: 1:50	
Drawn: IG	Revision: /
Date: July 2023	

DRAWINGS NOT TO BE SCALED FROM - ONLY USE DIMENSIONS INDICATED

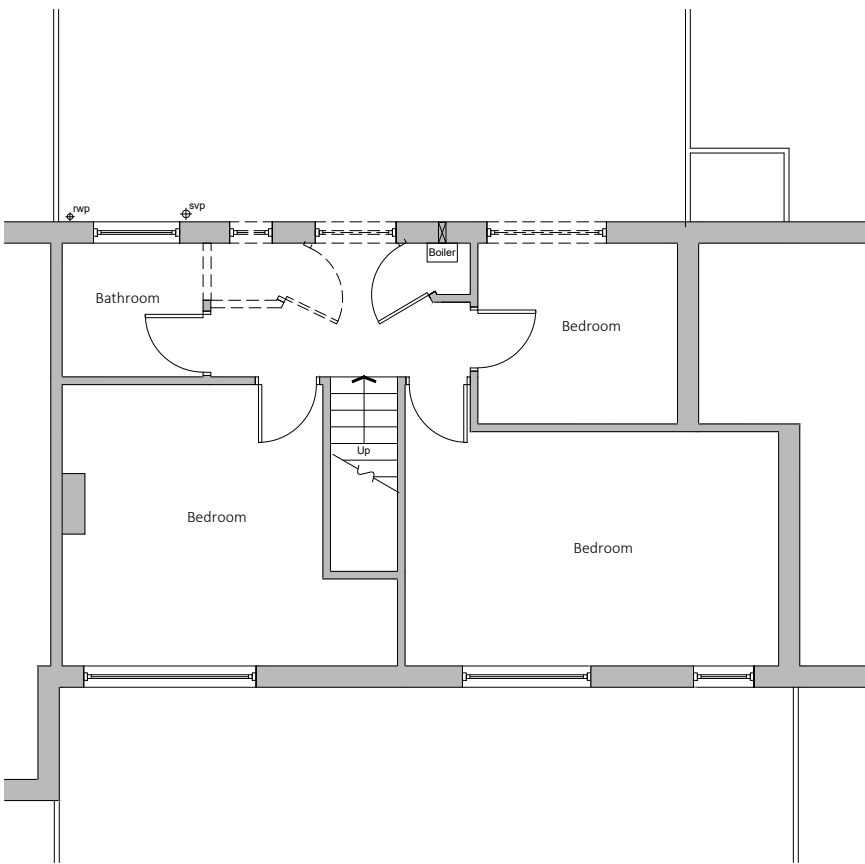

Existing drainage to be checked before construction commences and Architect informed of discrepancies from plans.

Contractors must check all dimensions on site and discrepancies to be reported immediately to the Architect before proceeding.

Assumed direction of joists marked on plan. Contractor must inspect the building prior to site start and inform Architect of any discrepancies prior to site start.

All new timber sizes to be checked and approved by building control prior to site start.



Dashed line indicates demolition.




Hatched area indicates existing walls.



Project: 7 Broseley Avenue Didsbury	
Drawing: Existing First Floor Plan	
Project Ref: 19/057	Drawing No: 02
Scale: 1:50	
Drawn: IG	Revision: /
Date: July 2023	



Existing Front Elevation

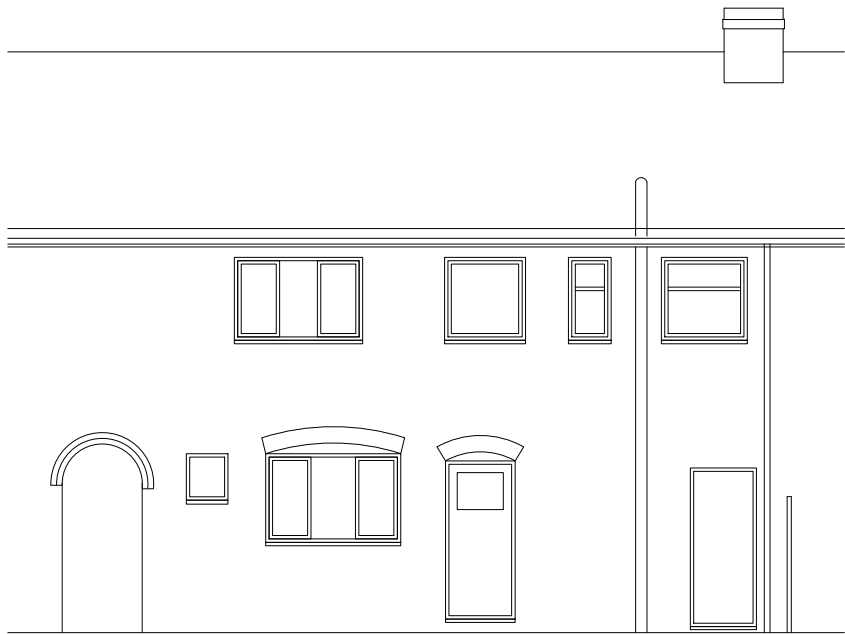

Existing Rear Elevation

Existing drainage to be checked before construction commences and Architect informed of discrepancies from plans.


Contractors must check all dimensions on site and discrepancies to be reported immediately to the Architect before proceeding.

Assumed direction of joists marked on plan. Contractor must inspect the building prior to site start and inform Architect of any discrepancies prior to site start.

All new timber sizes to be checked and approved by building control prior to site start.



Project: 7 Broseley Avenue Didsbury	
Drawing: Existing Elevations	
Project Ref: 19/057	Drawing No: 03
Scale: 1:100	
Drawn: IG	Revision: /
Date: July 2023	

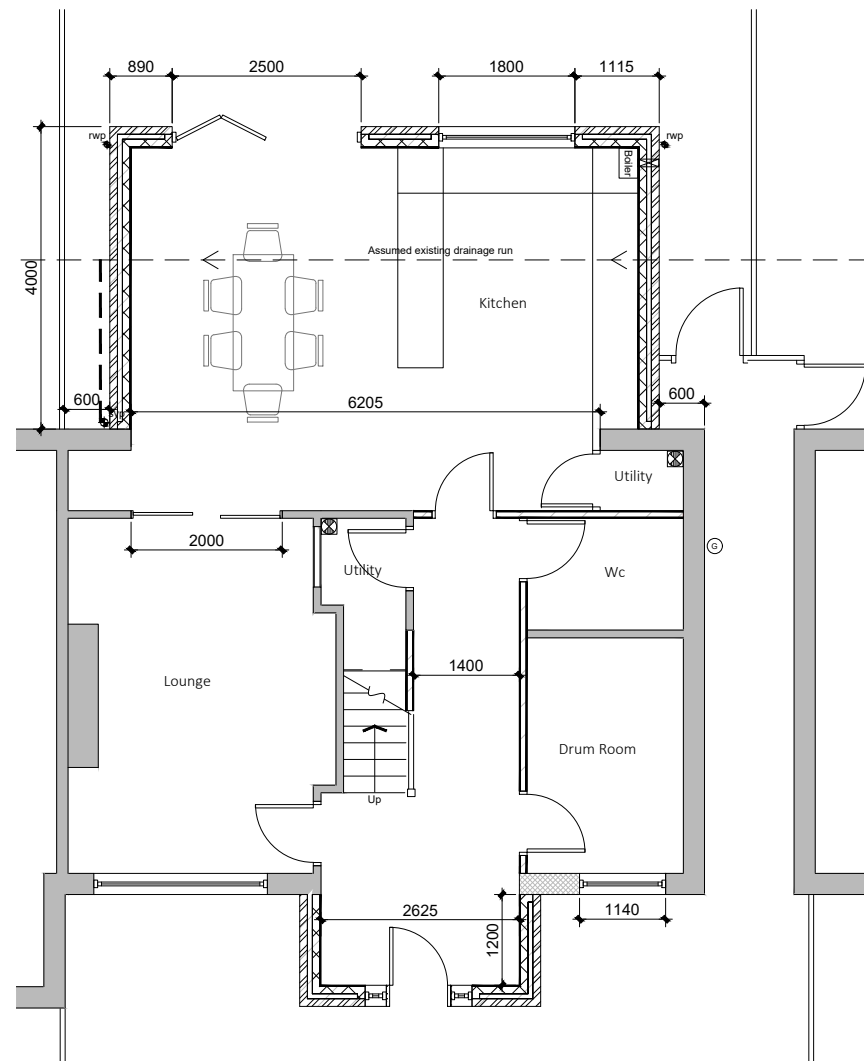

Existing drainage to be checked before construction commences and Architect informed of discrepancies from plans.

Contractors must check all dimensions on site and discrepancies to be reported immediately to the Architect before proceeding.

Assumed direction of joists marked on plan. Contractor must inspect the building prior to site start and inform Architect of any discrepancies prior to site start.

All new timber sizes to be checked and approved by building control prior to site start.

Dashed line indicates steel beam.

Hatched area indicates existing walls.

blu room
architecture

Project: 7 Broseley Avenue
Didsbury

Drawing: Proposed Ground Floor Plan

Project Ref: 19/057

Scale: 1:100


Drawn: IG

Date: July 2023

Drawing No:
04

Revision:
/

DRAWINGS NOT TO BE SCALED FROM - ONLY USE DIMENSIONS INDICATED

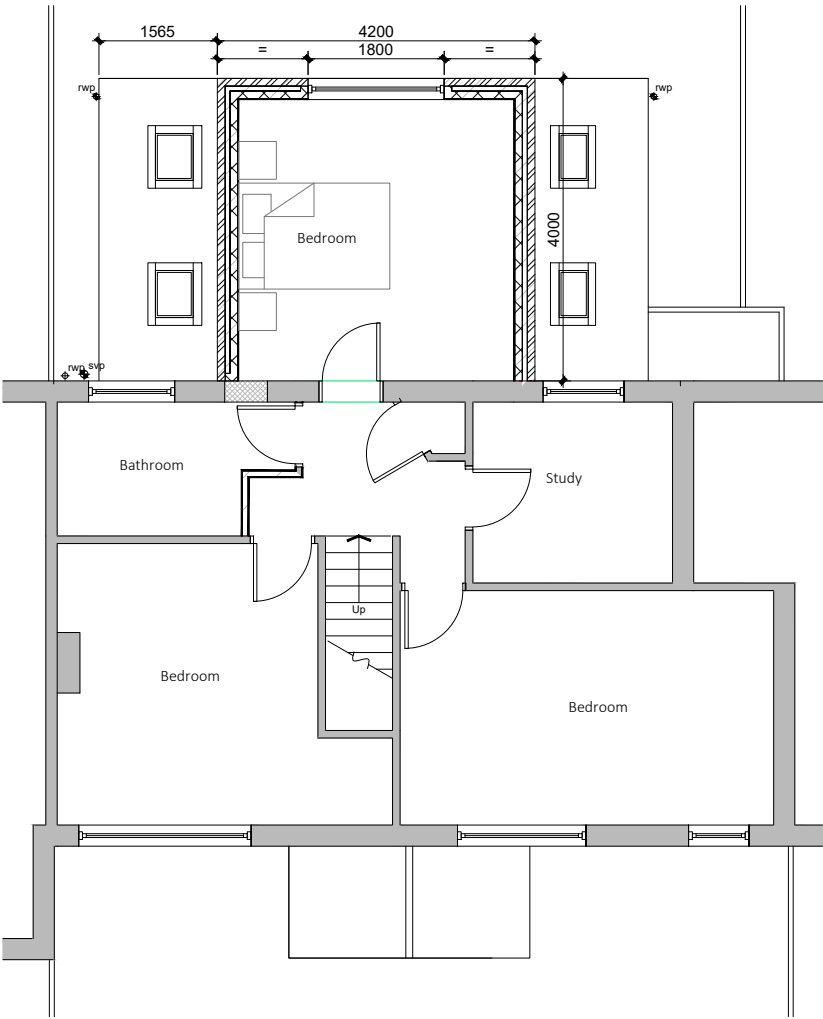

Existing drainage to be checked before construction commences and Architect informed of discrepancies from plans.

Contractors must check all dimensions on site and discrepancies to be reported immediately to the Architect before proceeding.

Assumed direction of joists marked on plan. Contractor must inspect the building prior to site start and inform Architect of any discrepancies prior to site start.

All new timber sizes to be checked and approved by building control prior to site start.

Dashed line indicates steel beam.


Hatched area indicates existing walls.



Project: 7 Broseley Avenue Didsbury	
Drawing: Proposed First Floor Plan	
Project Ref: 19/057	Drawing No: 05
Scale: 1:100	
Drawn: IG	Revision: /
Date: July 2023	




Front Elevation

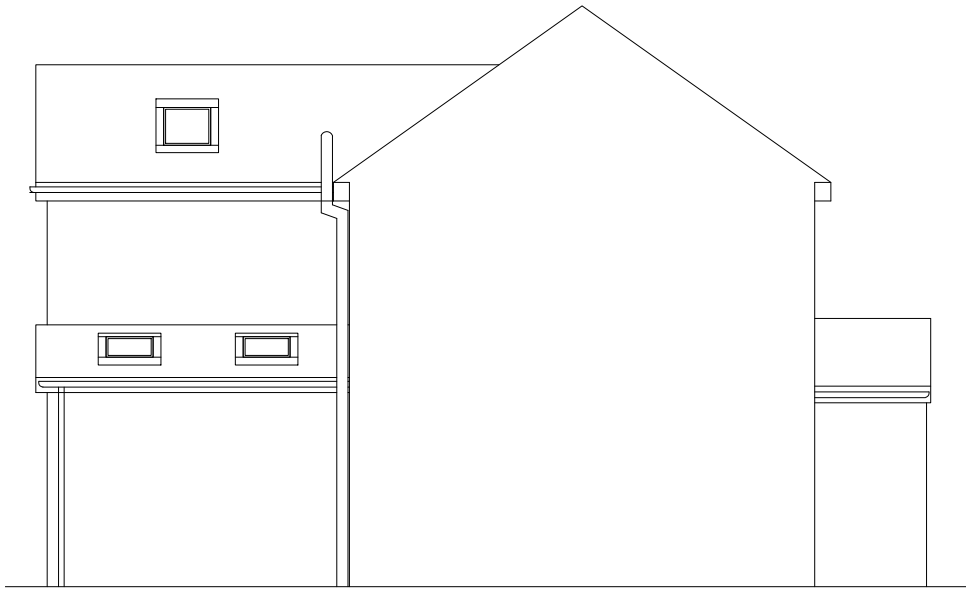

Side Elevation



Rear Elevation

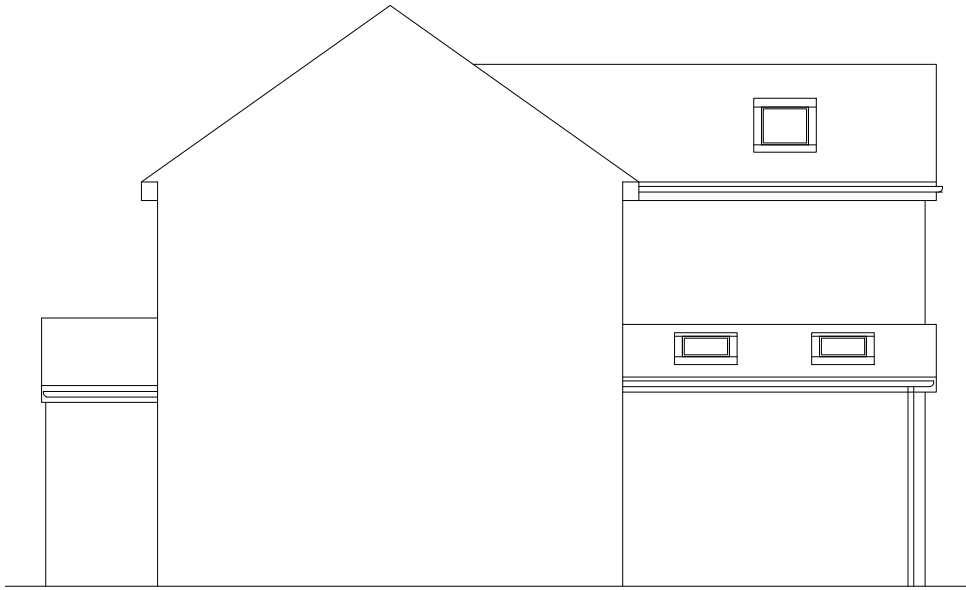

Side Elevation

Existing drainage to be checked before construction commences and Architect informed of discrepancies from plans.

Contractors must check all dimensions on site and discrepancies to be reported immediately to the Architect before proceeding.

Assumed direction of joists marked on plan. Contractor must inspect the building prior to site start and inform Architect of any discrepancies prior to site start.



All new timber sizes to be checked and approved by building control prior to site start.

A - 01/03/24 - Velux windows added and new first floor gable end roof added.

blu room
architecture

Project: 7 Broseley Avenue Didsbury	
Drawing: Proposed Elevations	
Project Ref: 19/057	Drawing No: 06
Scale: 1:100	
Drawn: IG	Revision: A
Date: July 2023	

DRAWINGS NOT TO BE SCALED FROM - ONLY USE DIMENSIONS INDICATED

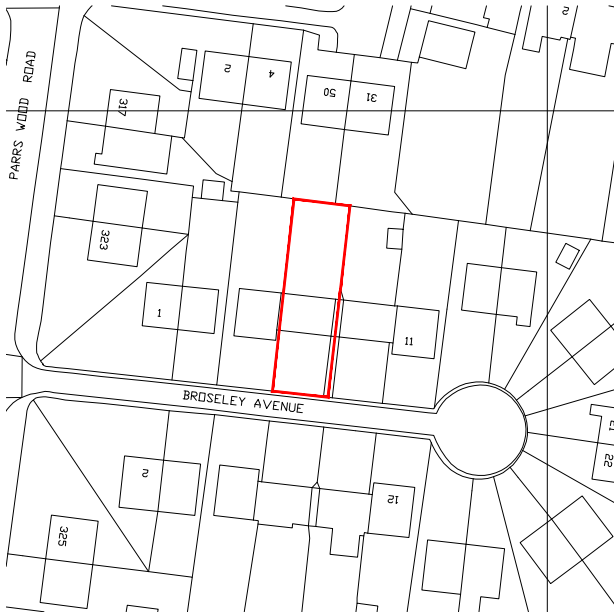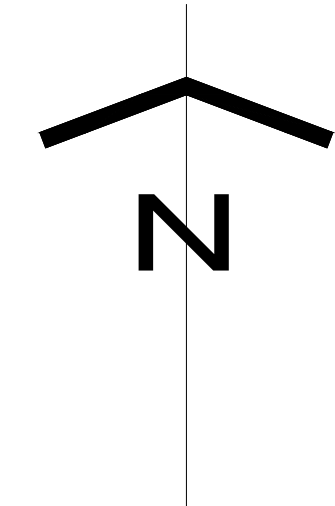

- Existing drainage to be checked before construction commences and Architect informed of discrepancies from plans.
- Contractors must check all dimensions on site and discrepancies to be reported immediately to the Architect before proceeding.
- Assumed direction of joists marked on plan. Contractor must inspect the building prior to site start and inform Architect of any discrepancies prior to site start.
- All new timber sizes to be checked and approved by building control prior to site start.



Project: 7 Broseley Avenue Didsbury	
Drawing: Location Plan	
Project Ref: 19/057	Drawing No: 07
Scale: 1:1250	
Drawn: IG	Revision: /
Date: July 2023	