




WEST FACING FRONT ELEVATION

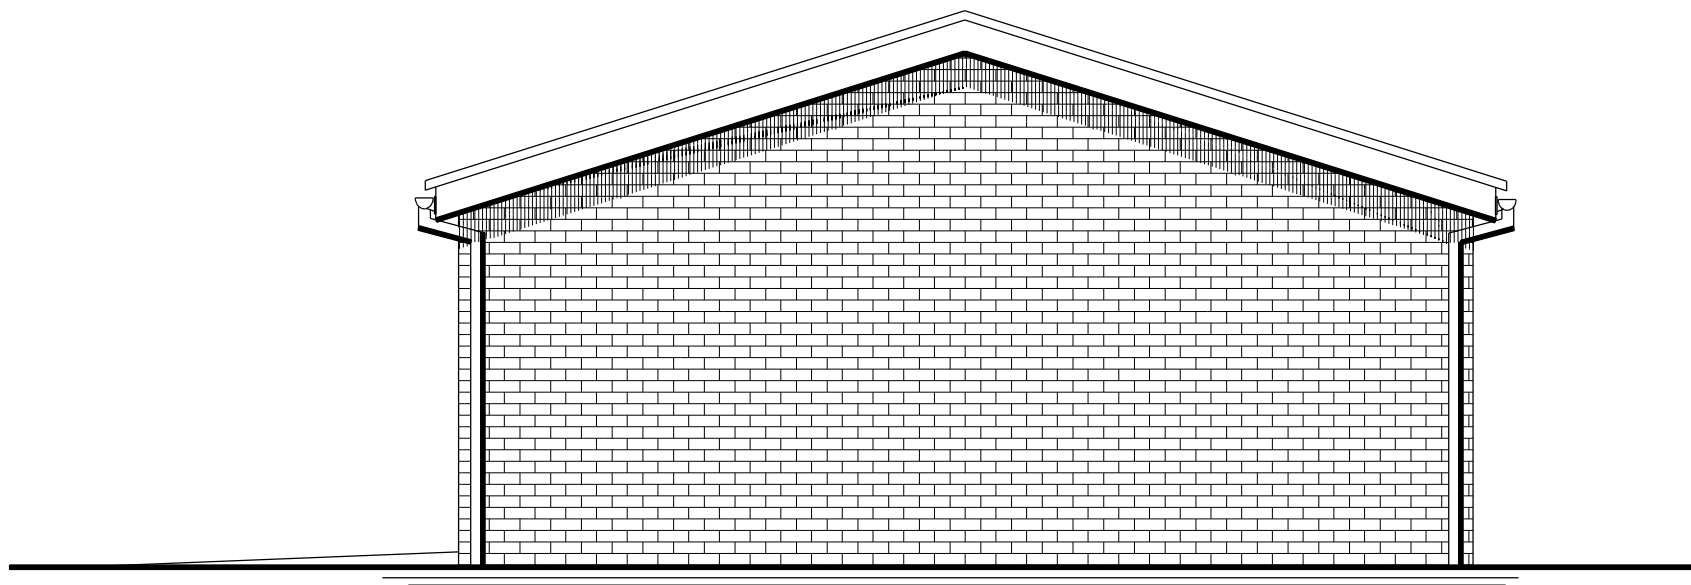


SOUTH FACING SIDE ELEVATION

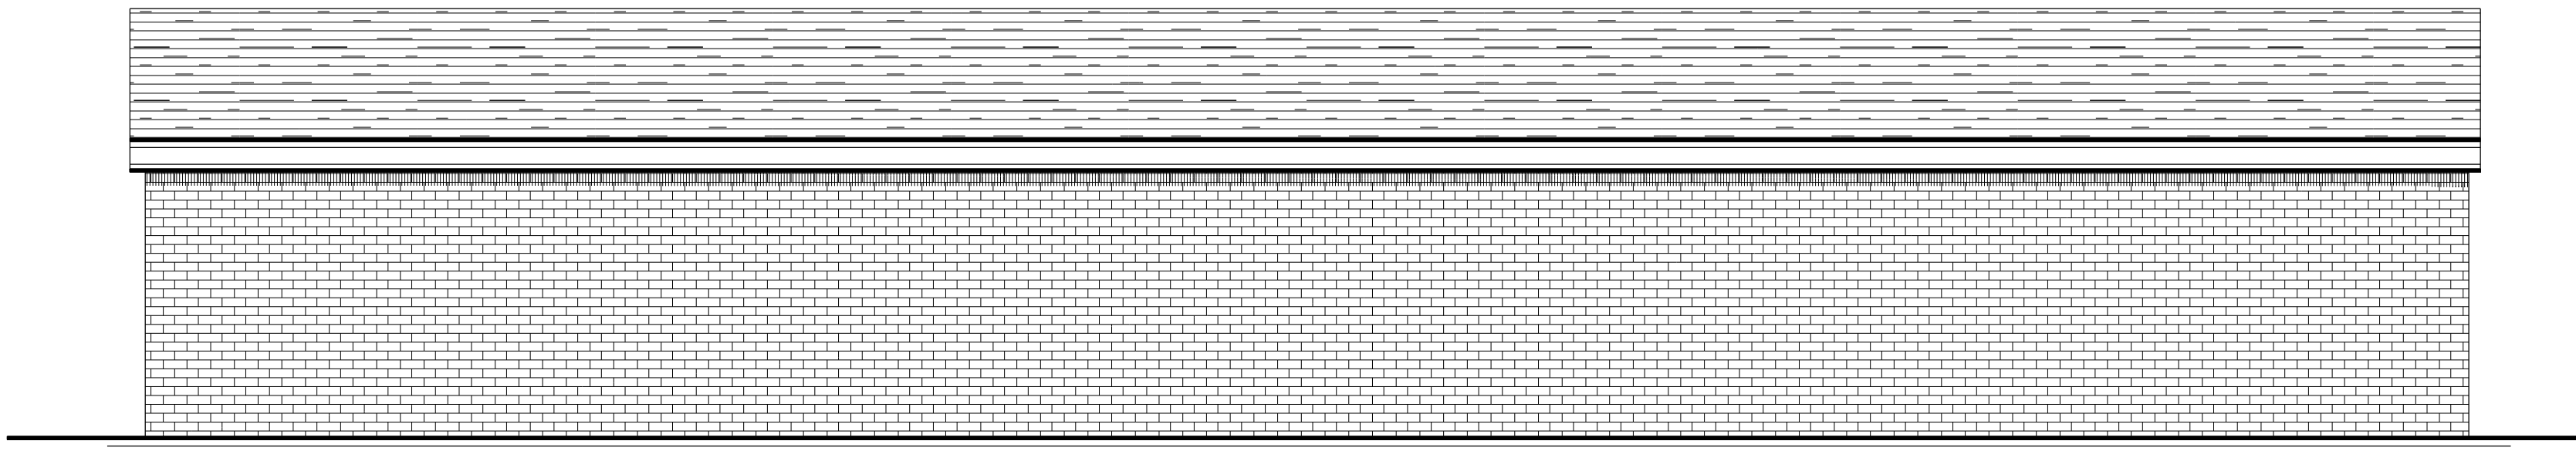


EAST FACING REAR ELEVATION

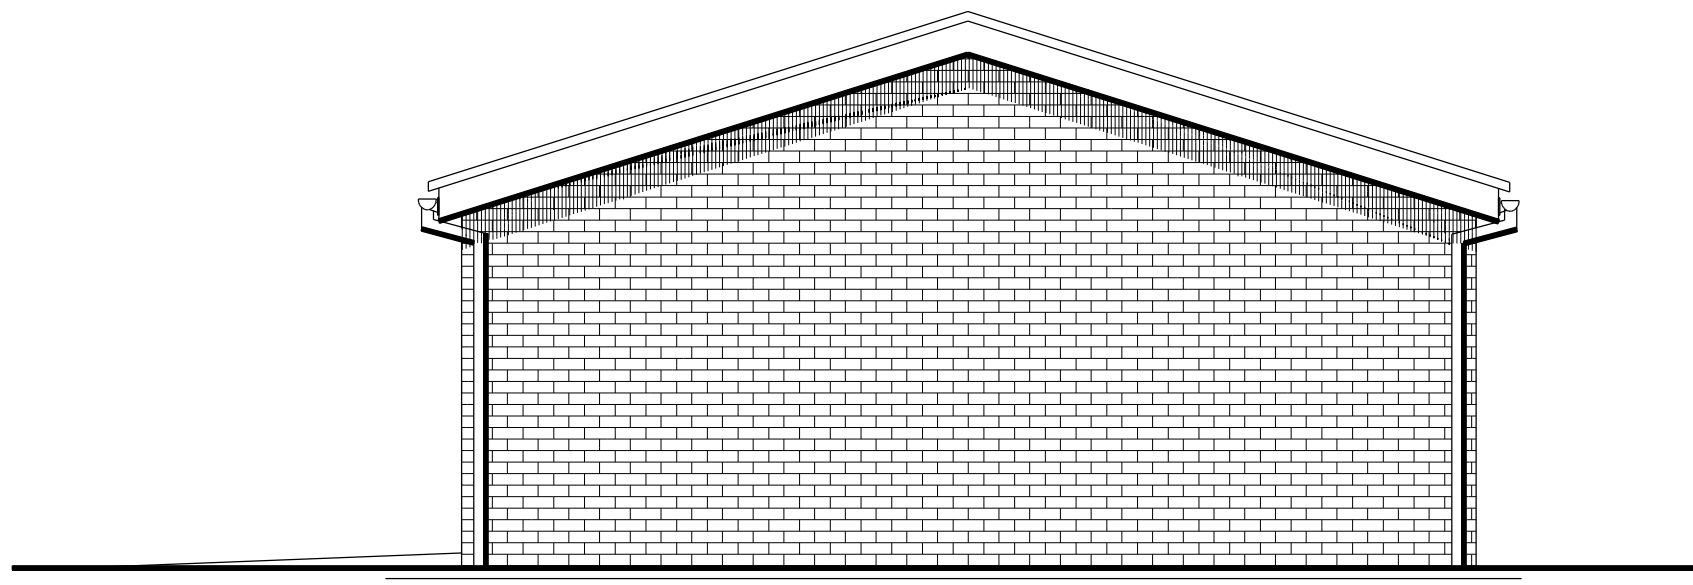

NORTH SIDE ELEVATION

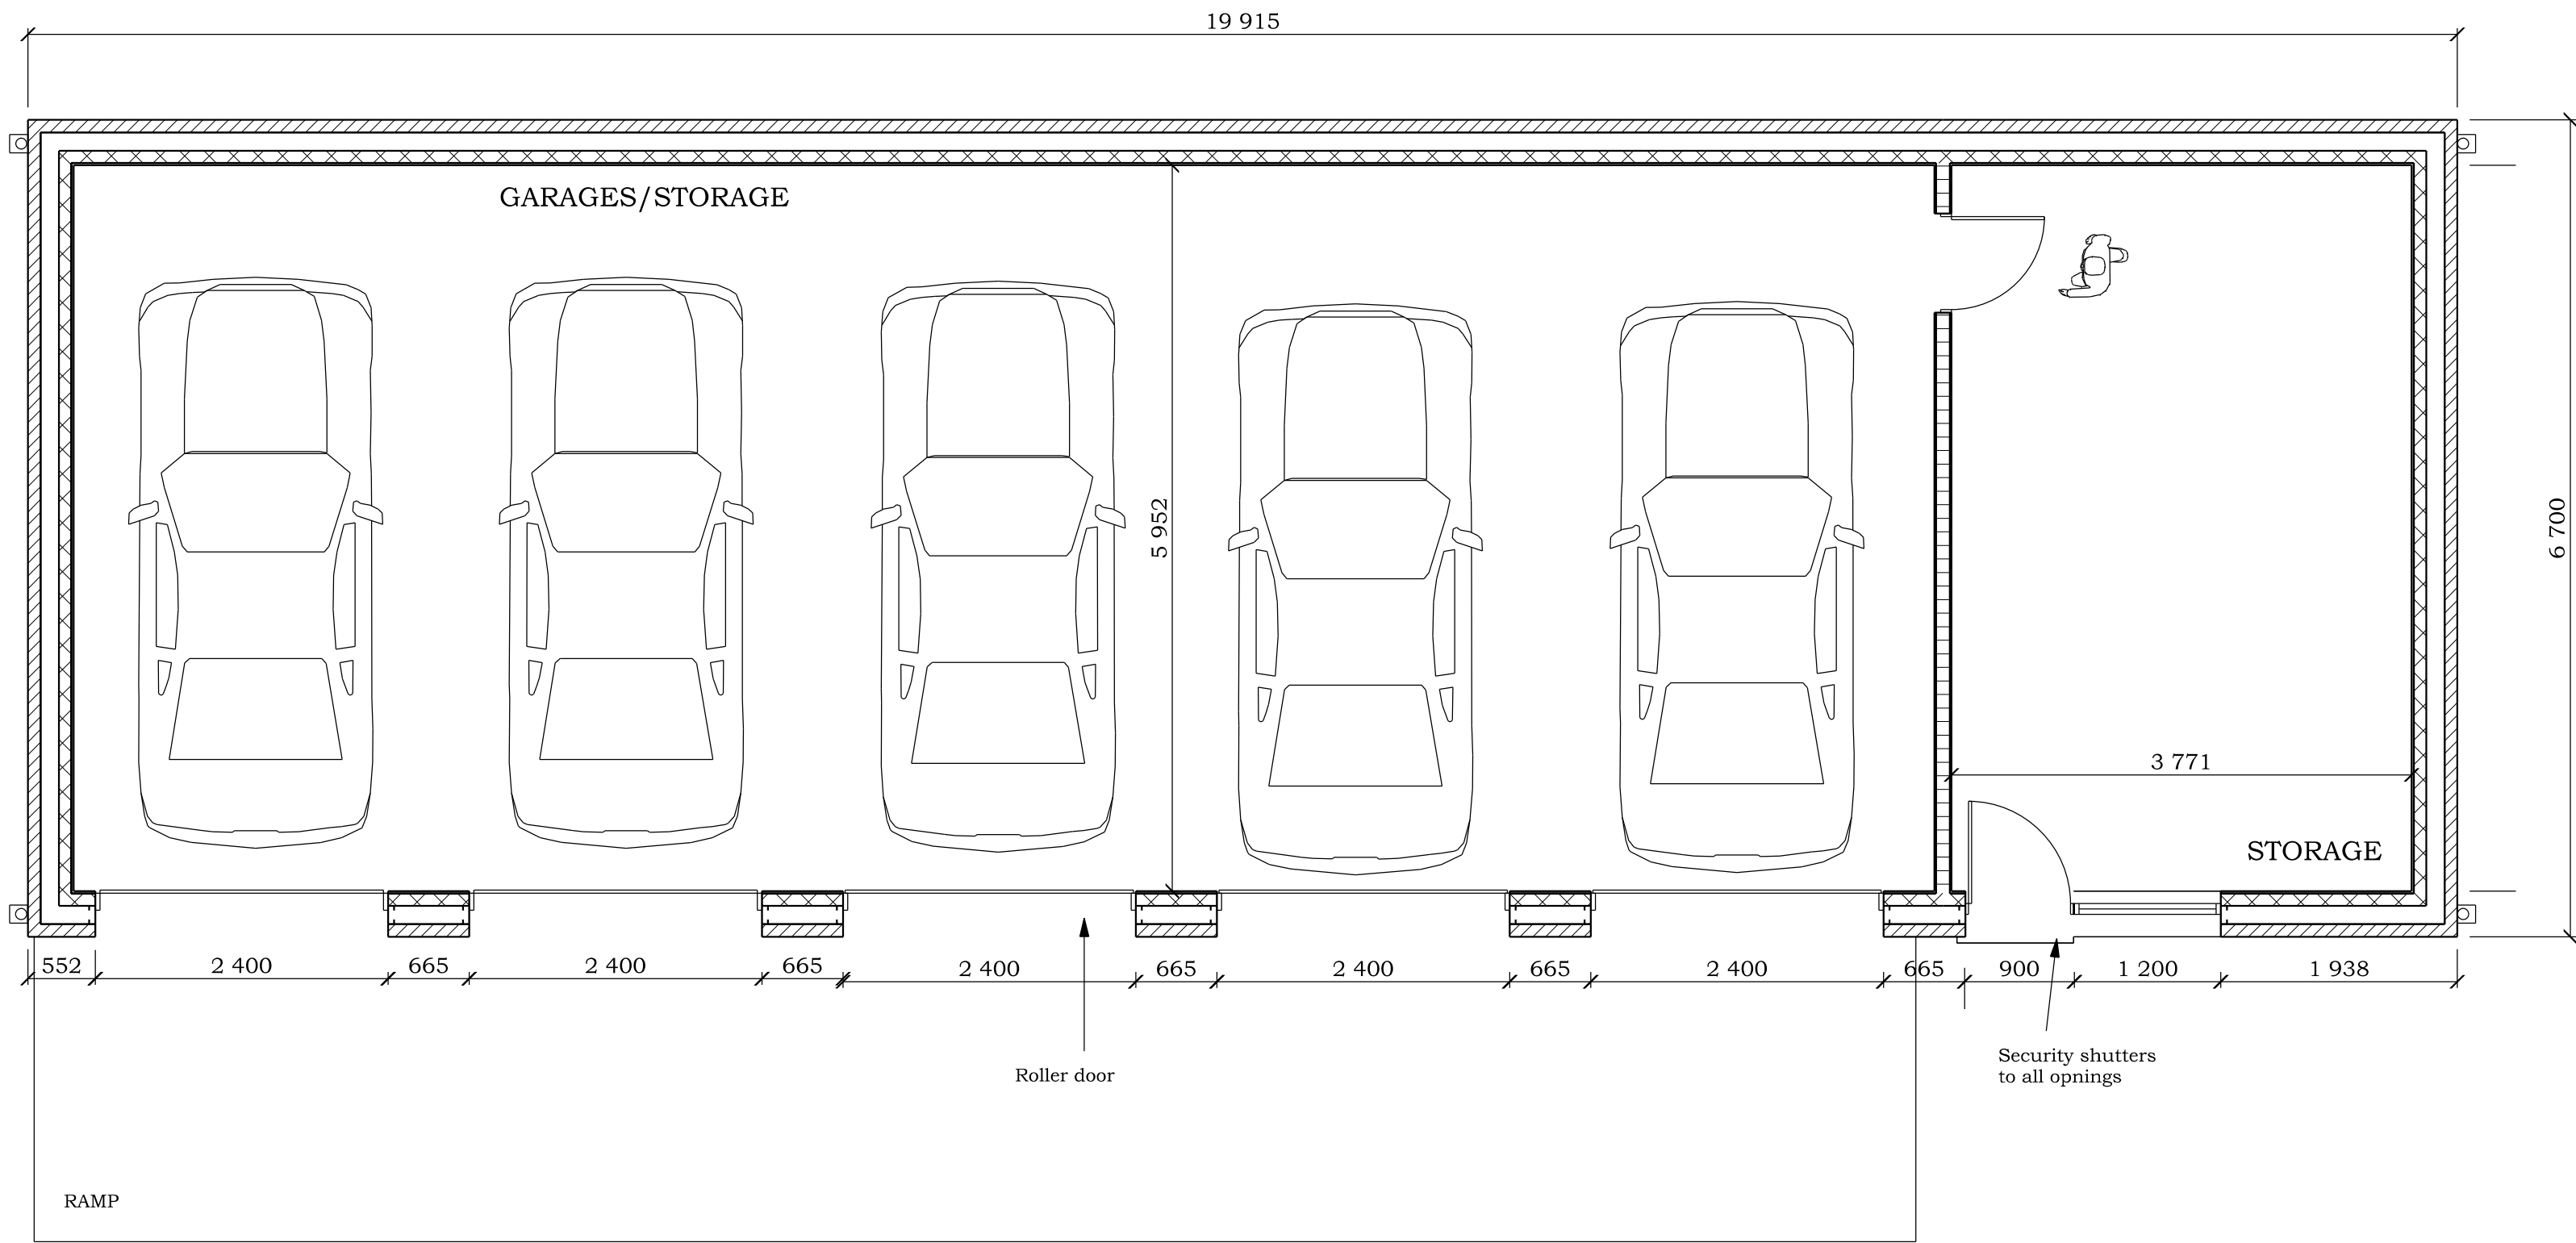


PROPOSED FLOOR PLAN

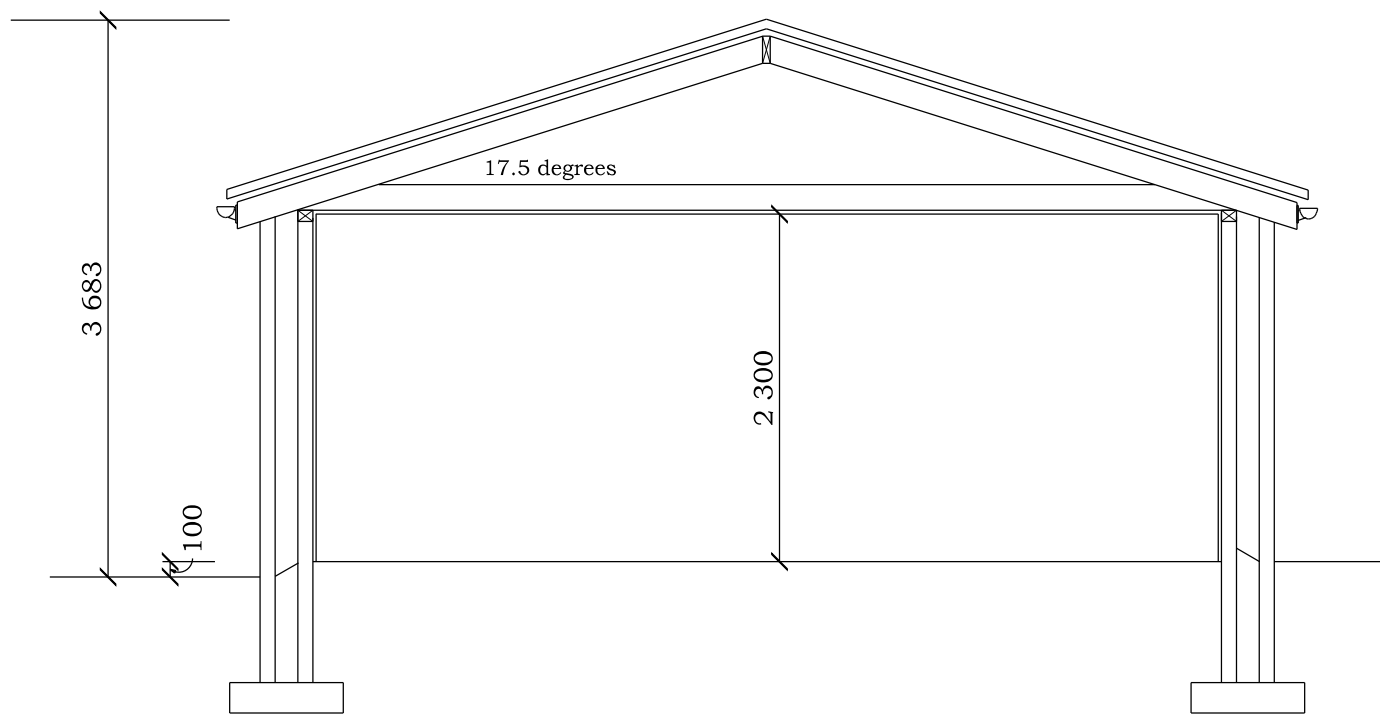

TYPICAL SECTION

BRADLEY BUILDING DESIGN LTD.
KEEPERS COTTAGE,
LYME PARK,
DISLEY,
STOCKPORT.
SK12 2NS.
01625 858244
Mob 07989 326039
bradleybuildingdesign@btopenworld.com

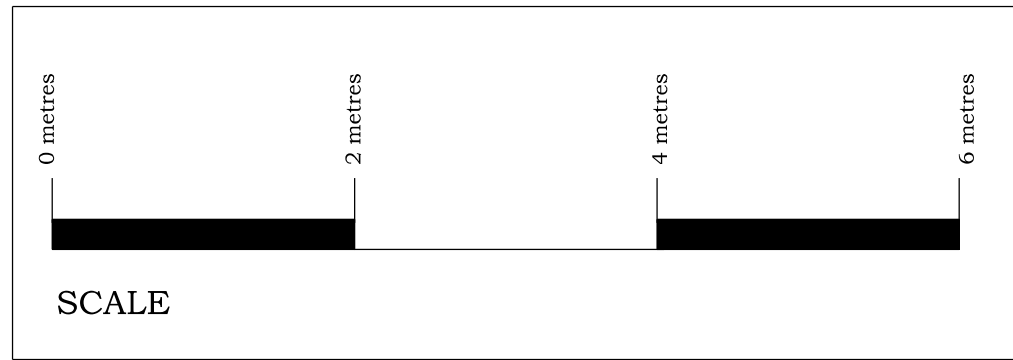

PROPOSED BUILDING
CONSTRUCTION OF REAR OUTBUILDING
for
A.J.ESTATES.
at
2, LADYBARN CRESCENT,
WITHINGTON,
M14 6UU
Scale 1:50 @ A1
Date MARCH 2024
Drawing Number 2220/2/A