



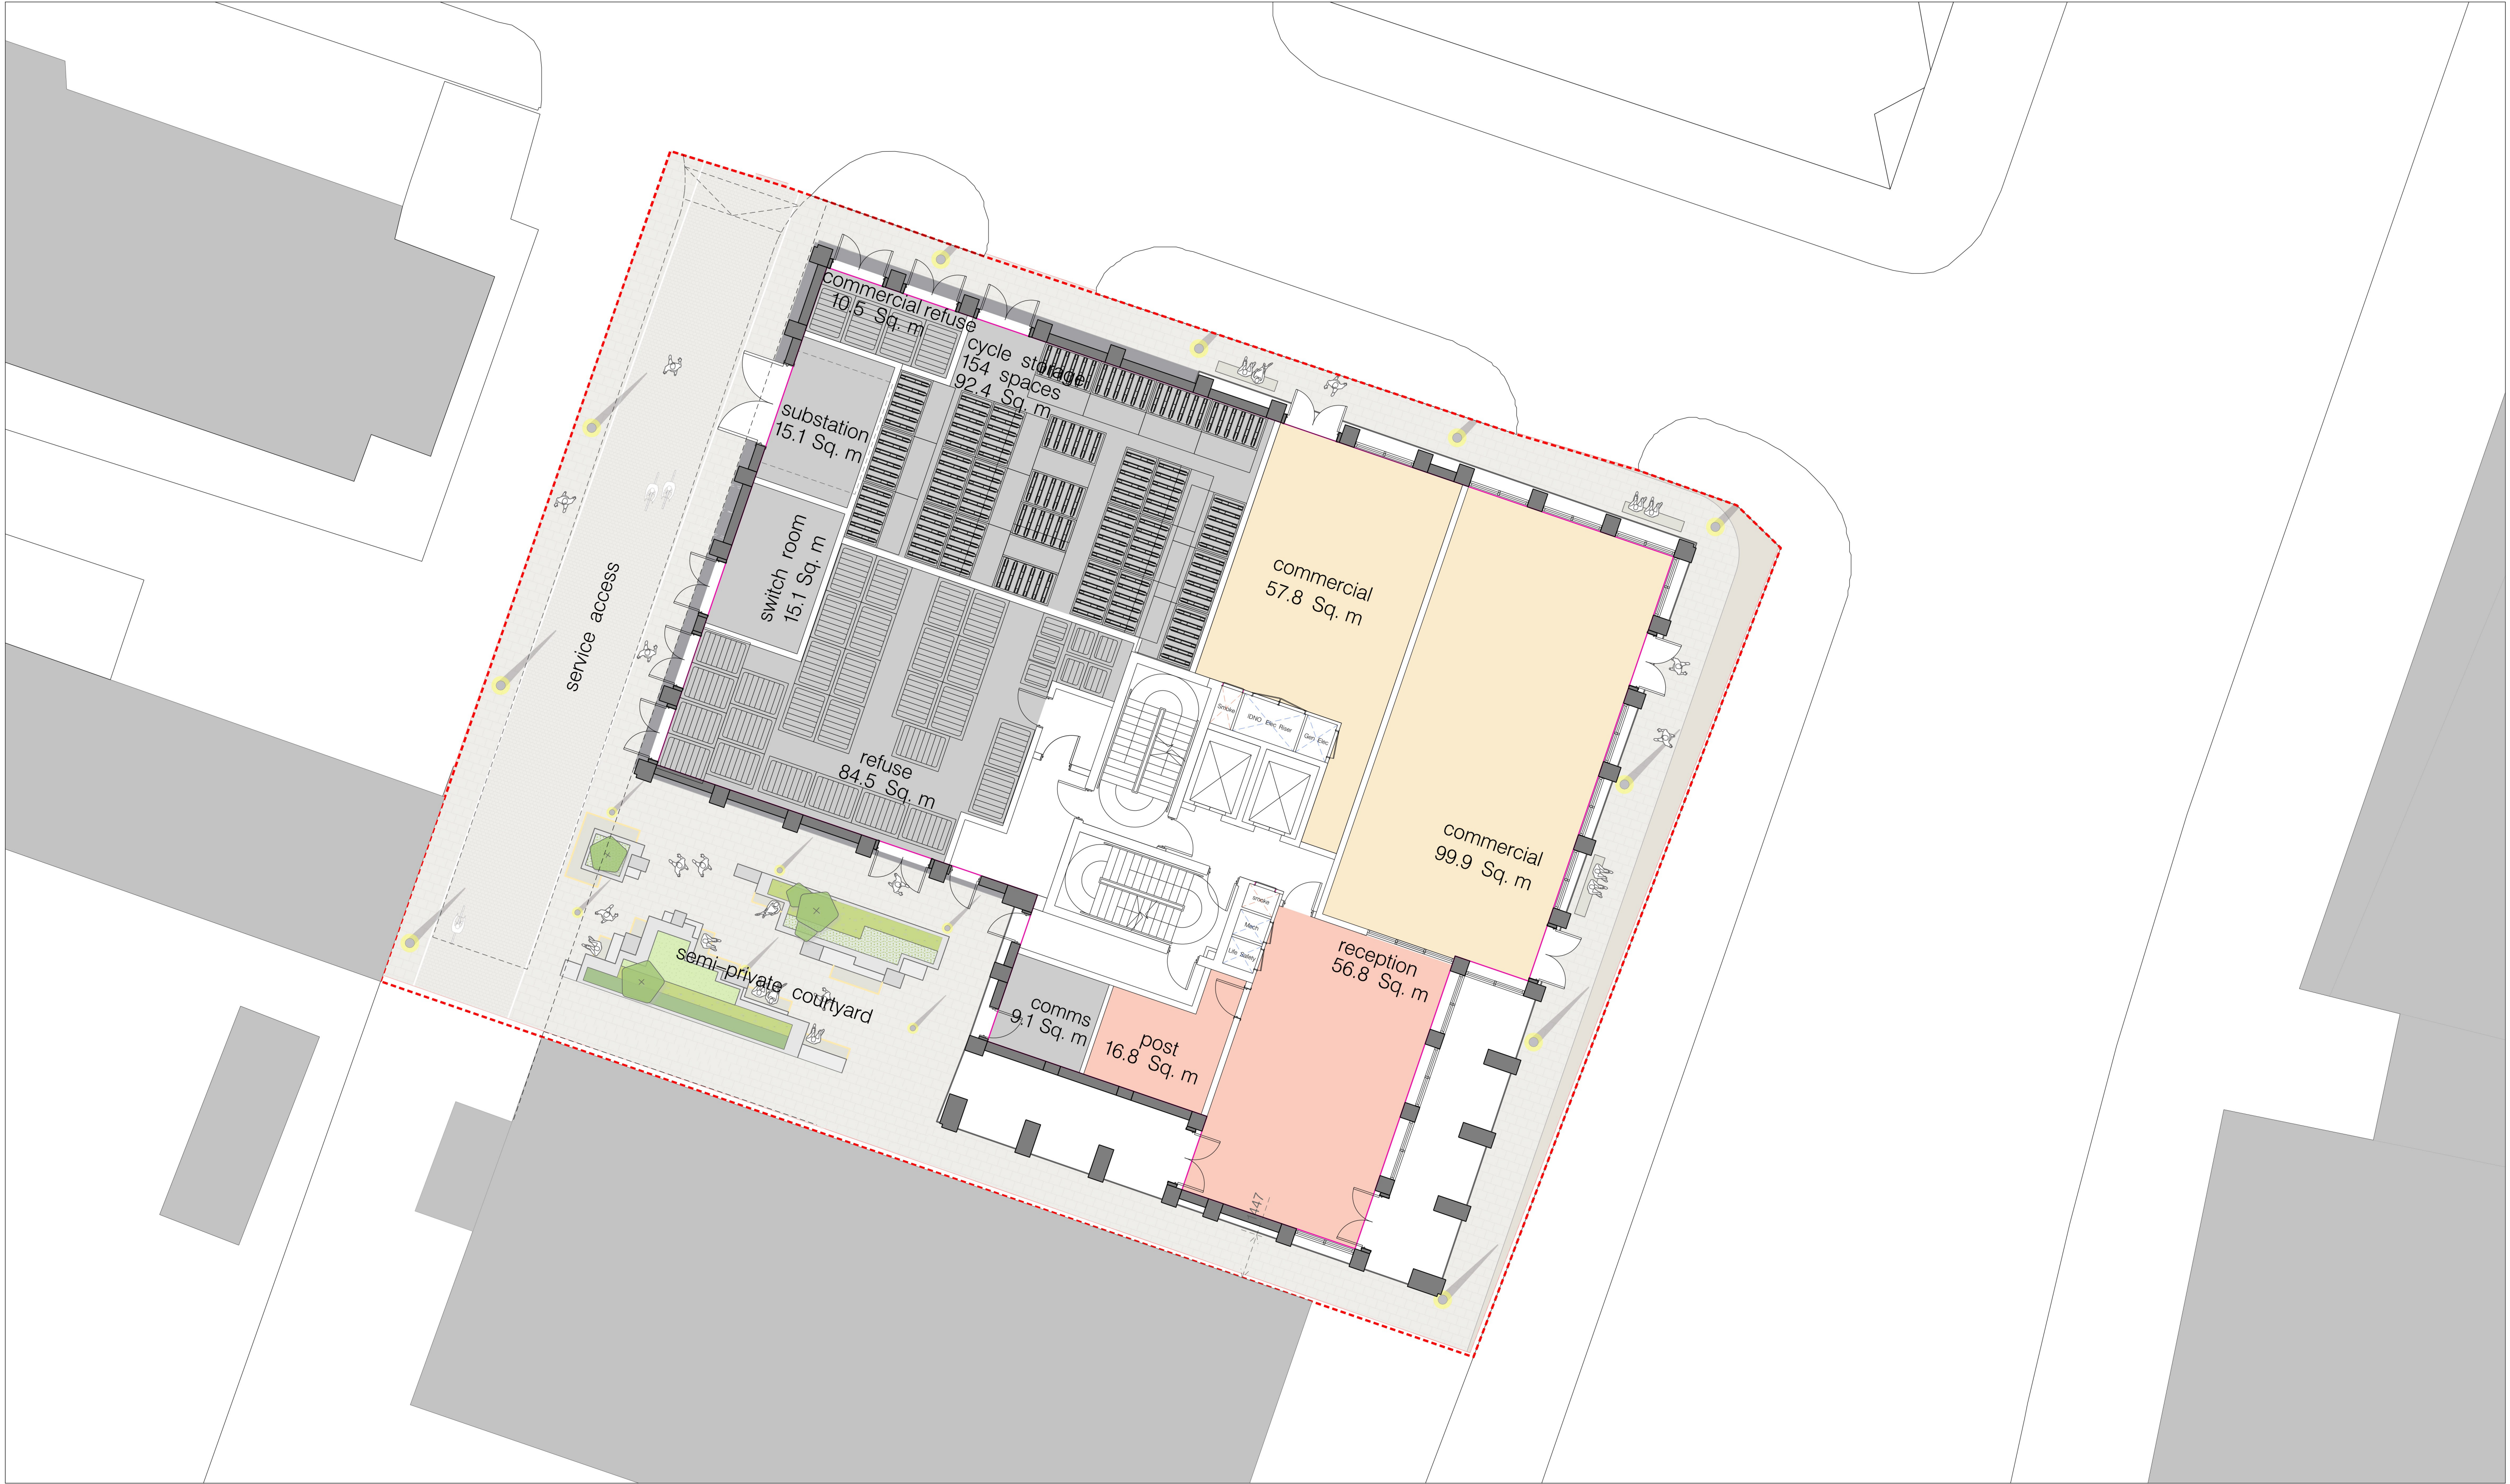

**hodder+partners**  
SGI Studios  
1 Kelso Place  
Manchester M15 4LE  
t: +44(0)161 832 9842  
e: mail@hodderandpartners.com  
w: www.hodderandpartners.com

DO NOT SCALE  
Work to annotated dimensions only.  
Read drawing in conjunction with relevant specification,  
Structural Engineers' and Services Engineers' drawings.  
Confirm all dimensions before commencement of any  
work on site or fabrication.

**revisions + notes:**  
0210/2023 Rev. P1 – Planning Issue.  
0301/2024 Rev. P2 – Updated Refuse Strategy.  
0501/2024 Rev. P3 – AC compound removed.  
0501/2024 Rev. P4 – Expanded bin store.

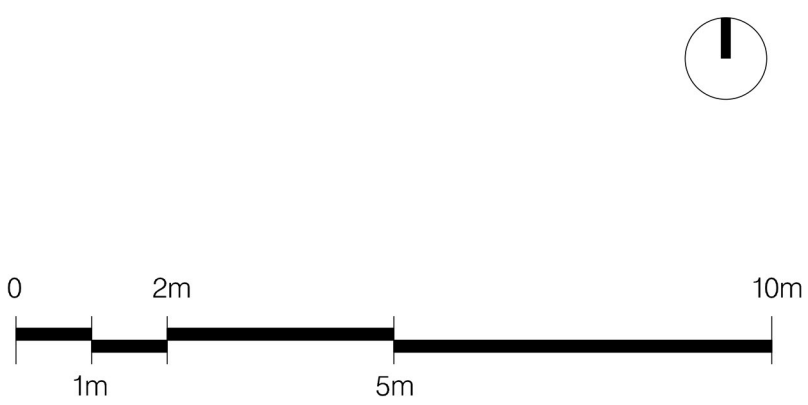

**Key:**

|                  |      |
|------------------|------|
| Management       | 1B2P |
| Commercial       | 2B3P |
| Plant/Bins/Bikes | 2B4P |
| External Amenity |      |

Sheet to be printed in colour.  
External arrangements to be read in conjunction  
with landscaping proposal drawings.

|                                           |                                        |                             |
|-------------------------------------------|----------------------------------------|-----------------------------|
| <b>client:</b><br>Benjamin Property Ltd.  | <b>date:</b><br>January 2024           |                             |
| <b>project:</b><br>Park Place, Manchester | <b>scale:</b><br>1:200@A3/<br>1:100@A1 | <b>drawn by:</b><br>ET + RC |
| <b>title:</b><br>Ground Floor Plan        | <b>drawing number:</b><br>L(–)000      |                             |
| <b>status:</b><br>Planning                | <b>job number:</b><br>0654             | <b>revision:</b><br>P4      |

**hodder+partners**