




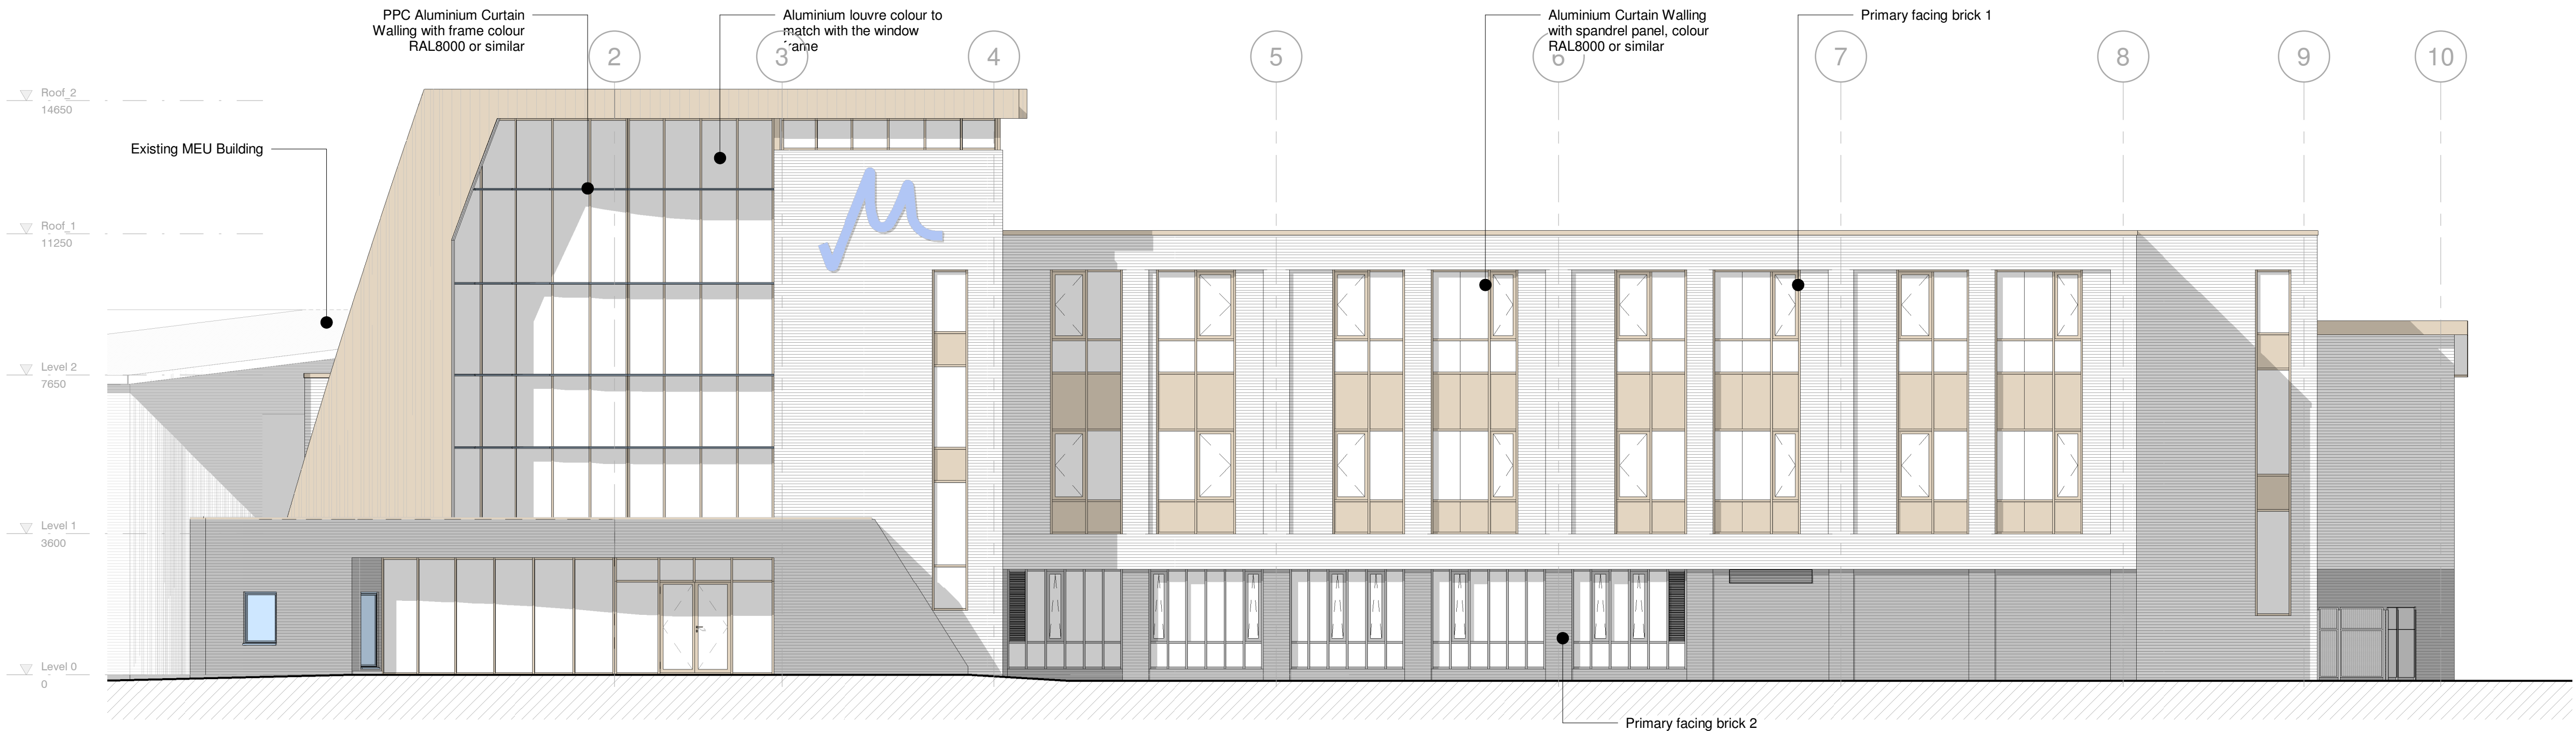

Elevation 1_Front Elevation
1 : 100

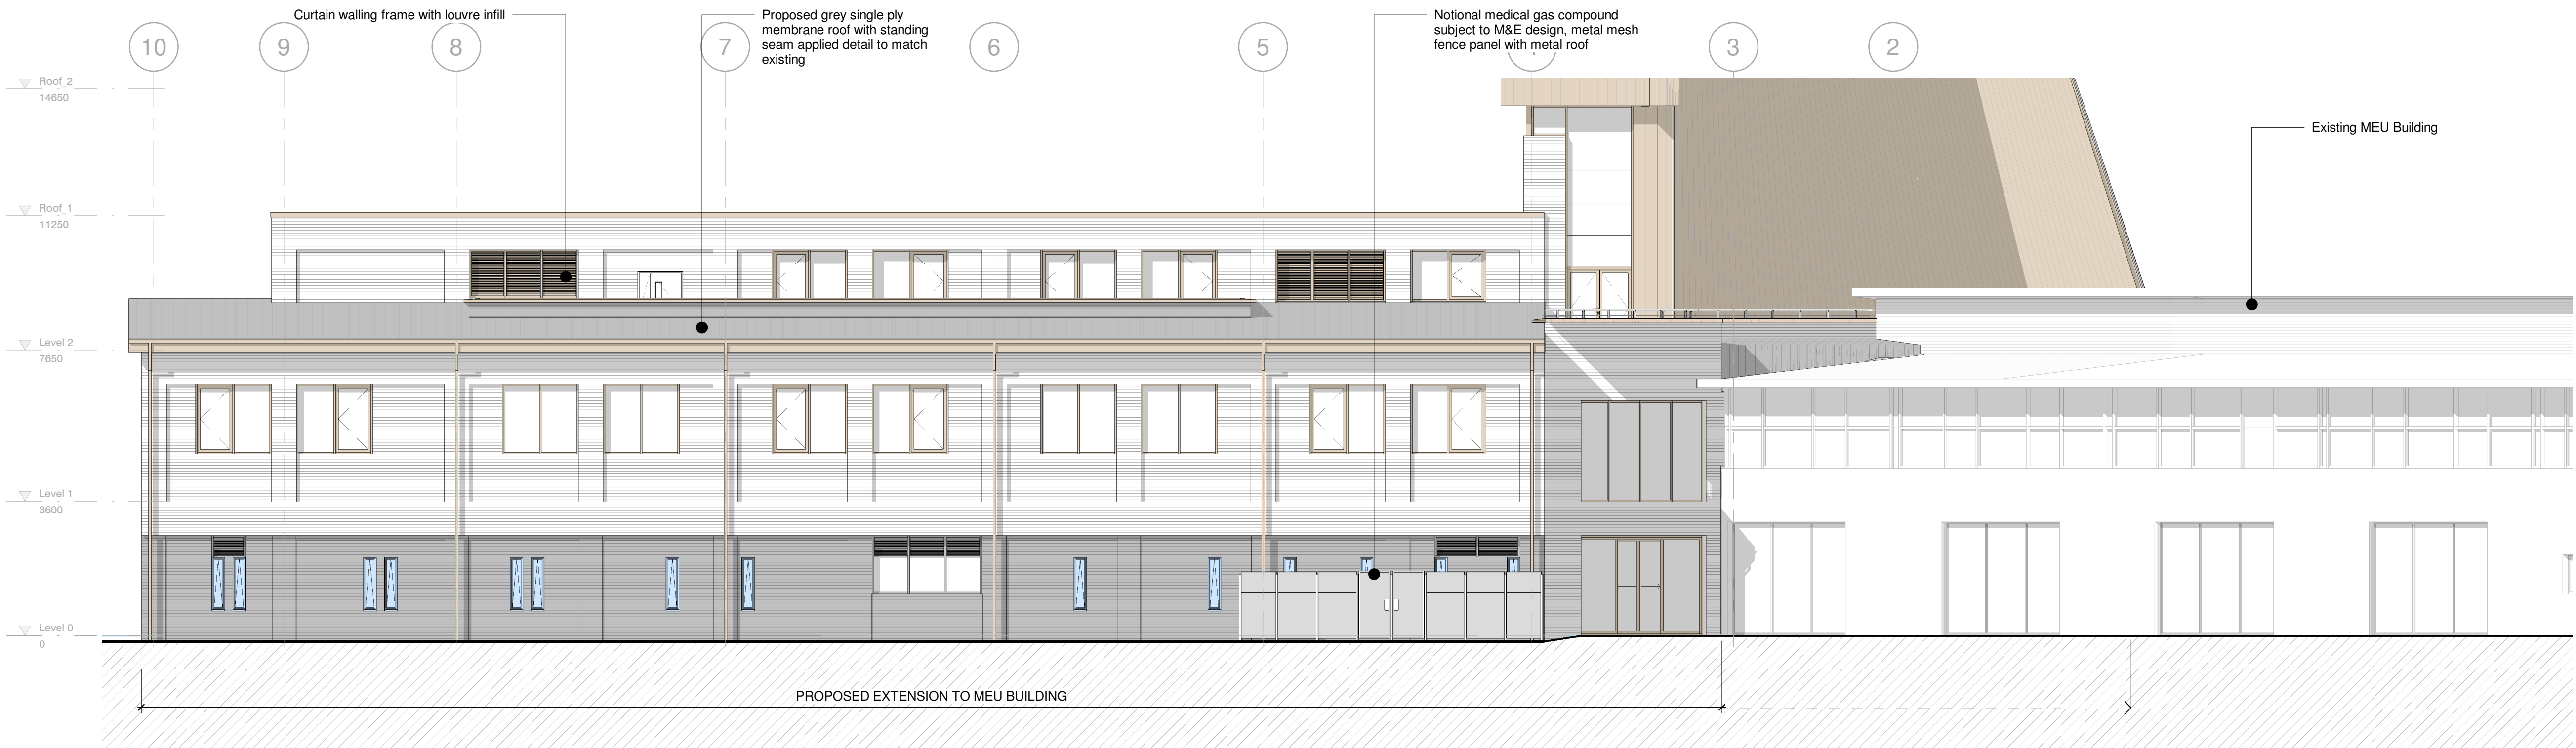

Elevation 2_Rear Elevation
1 : 100

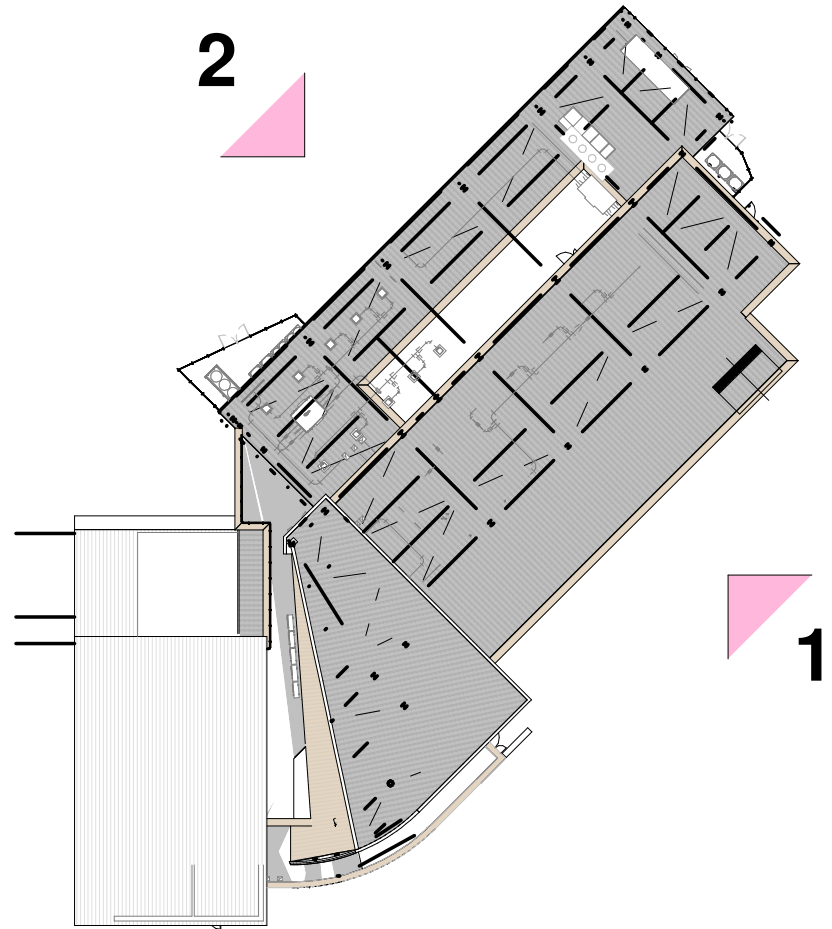

P3	2024/06/13	Second floor area reduced in size	ZH	YQ
P2	2023/10/14	General updated and Planning Issue	CS	YQ
P1	2023/11/28	Initial Issue	ZH	JL
REV	DATE	DESCRIPTION	DRN	CHK
CLIENT				
The Medicines Evaluation Unit Ltd				

PROJECT TITLE
MEU Extension Phase 3

TITLE
Proposed GA Elevations (1of2)

SUITABILITY
Planning
MHA PROJECT REFERENCE
1ME06

DRAWN / CHECKED
CS / JL
INITIAL ISSUE DATE
Oct 2023
SCALE
1:100 @ A1

Project	Originator	Volume	Level	Type	Role	Number	Status	Revision
1ME06	MHA	B1	ZZ	DR	A	03003	SO	P3

