


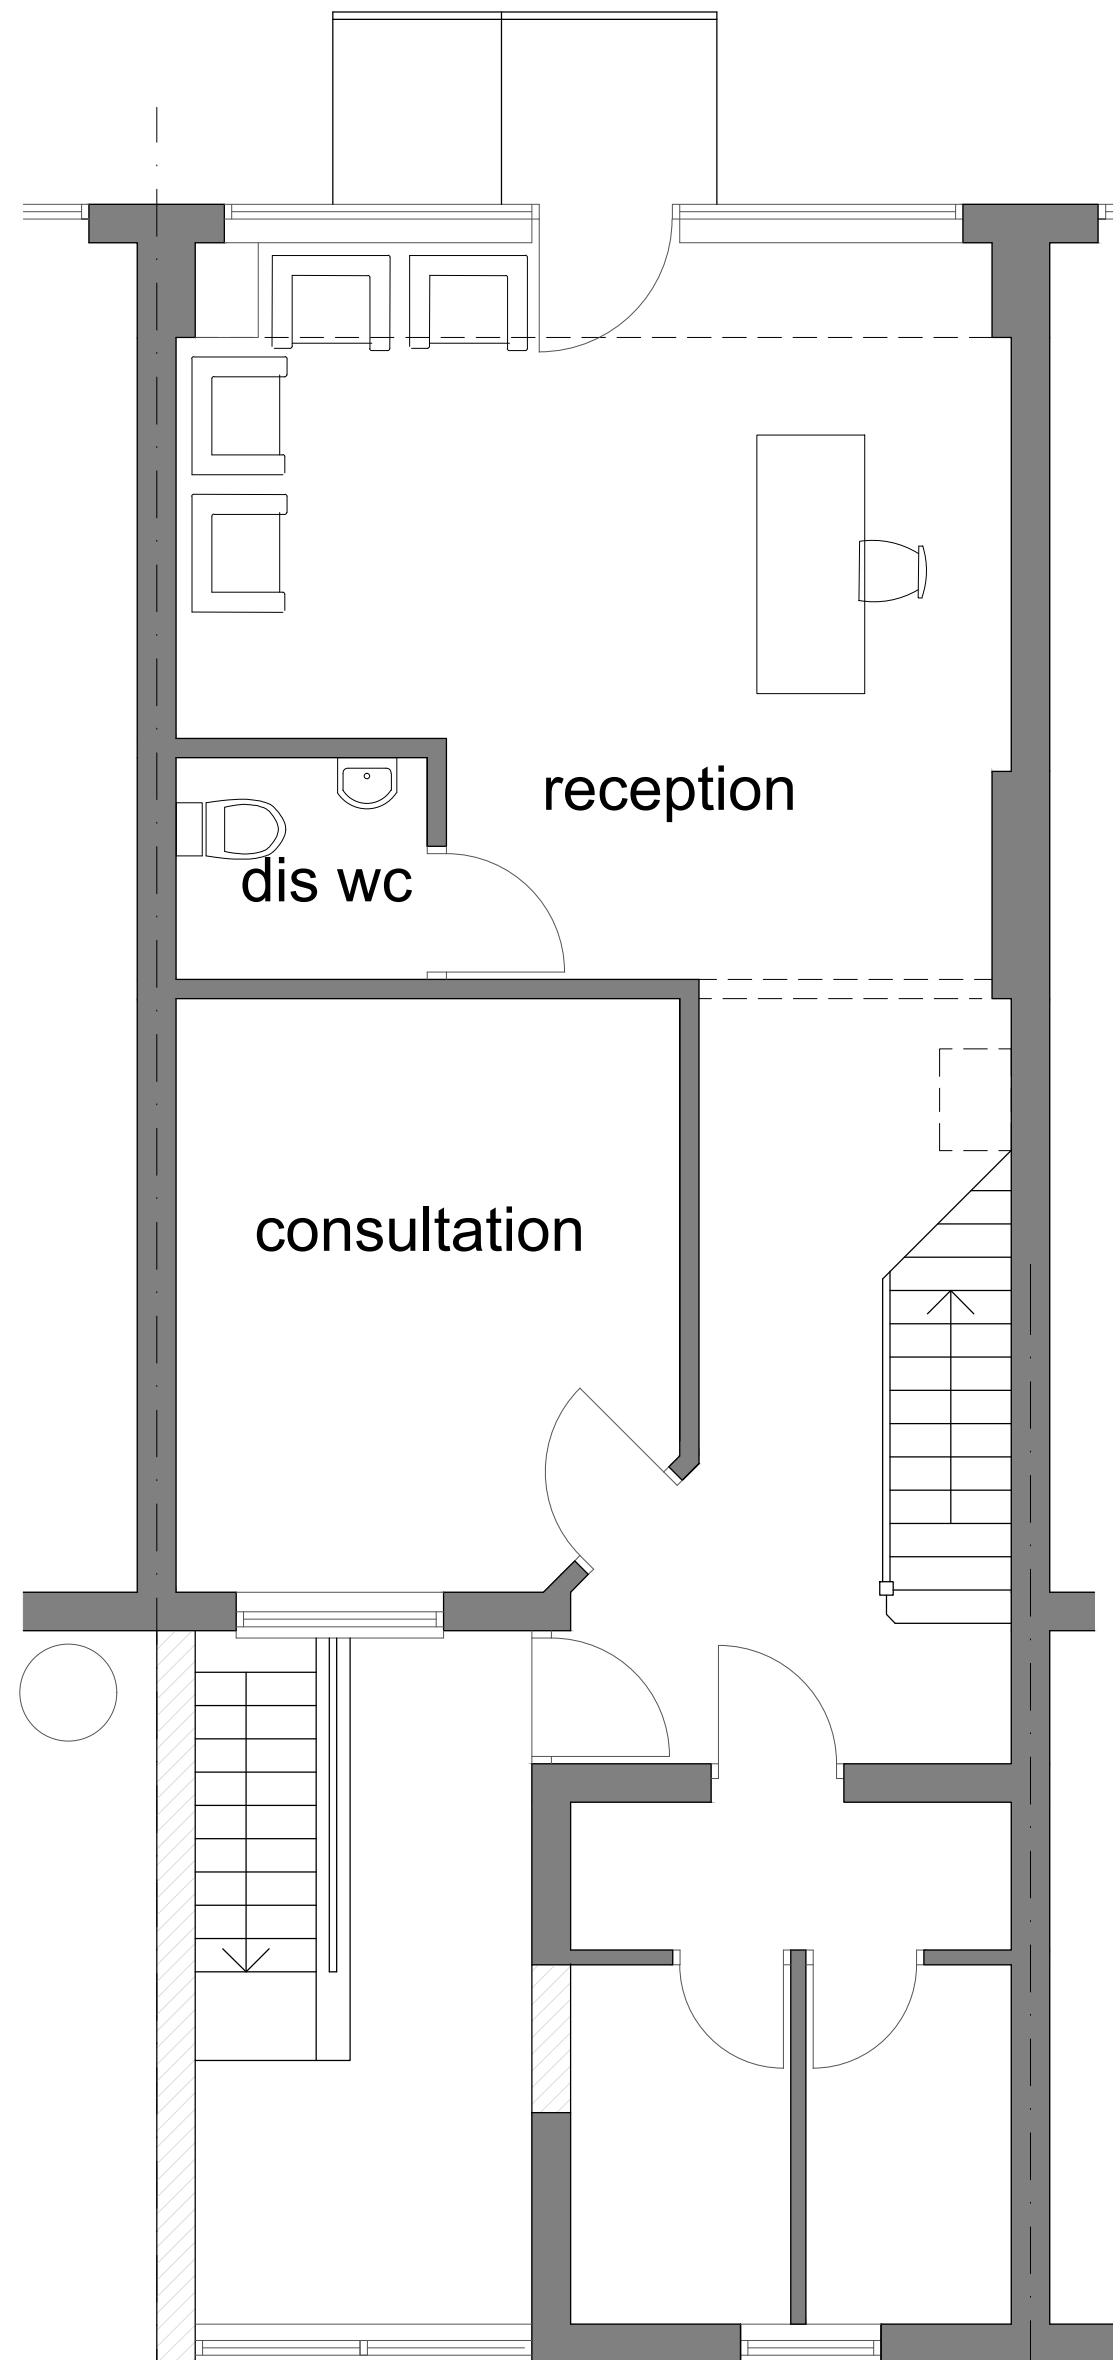


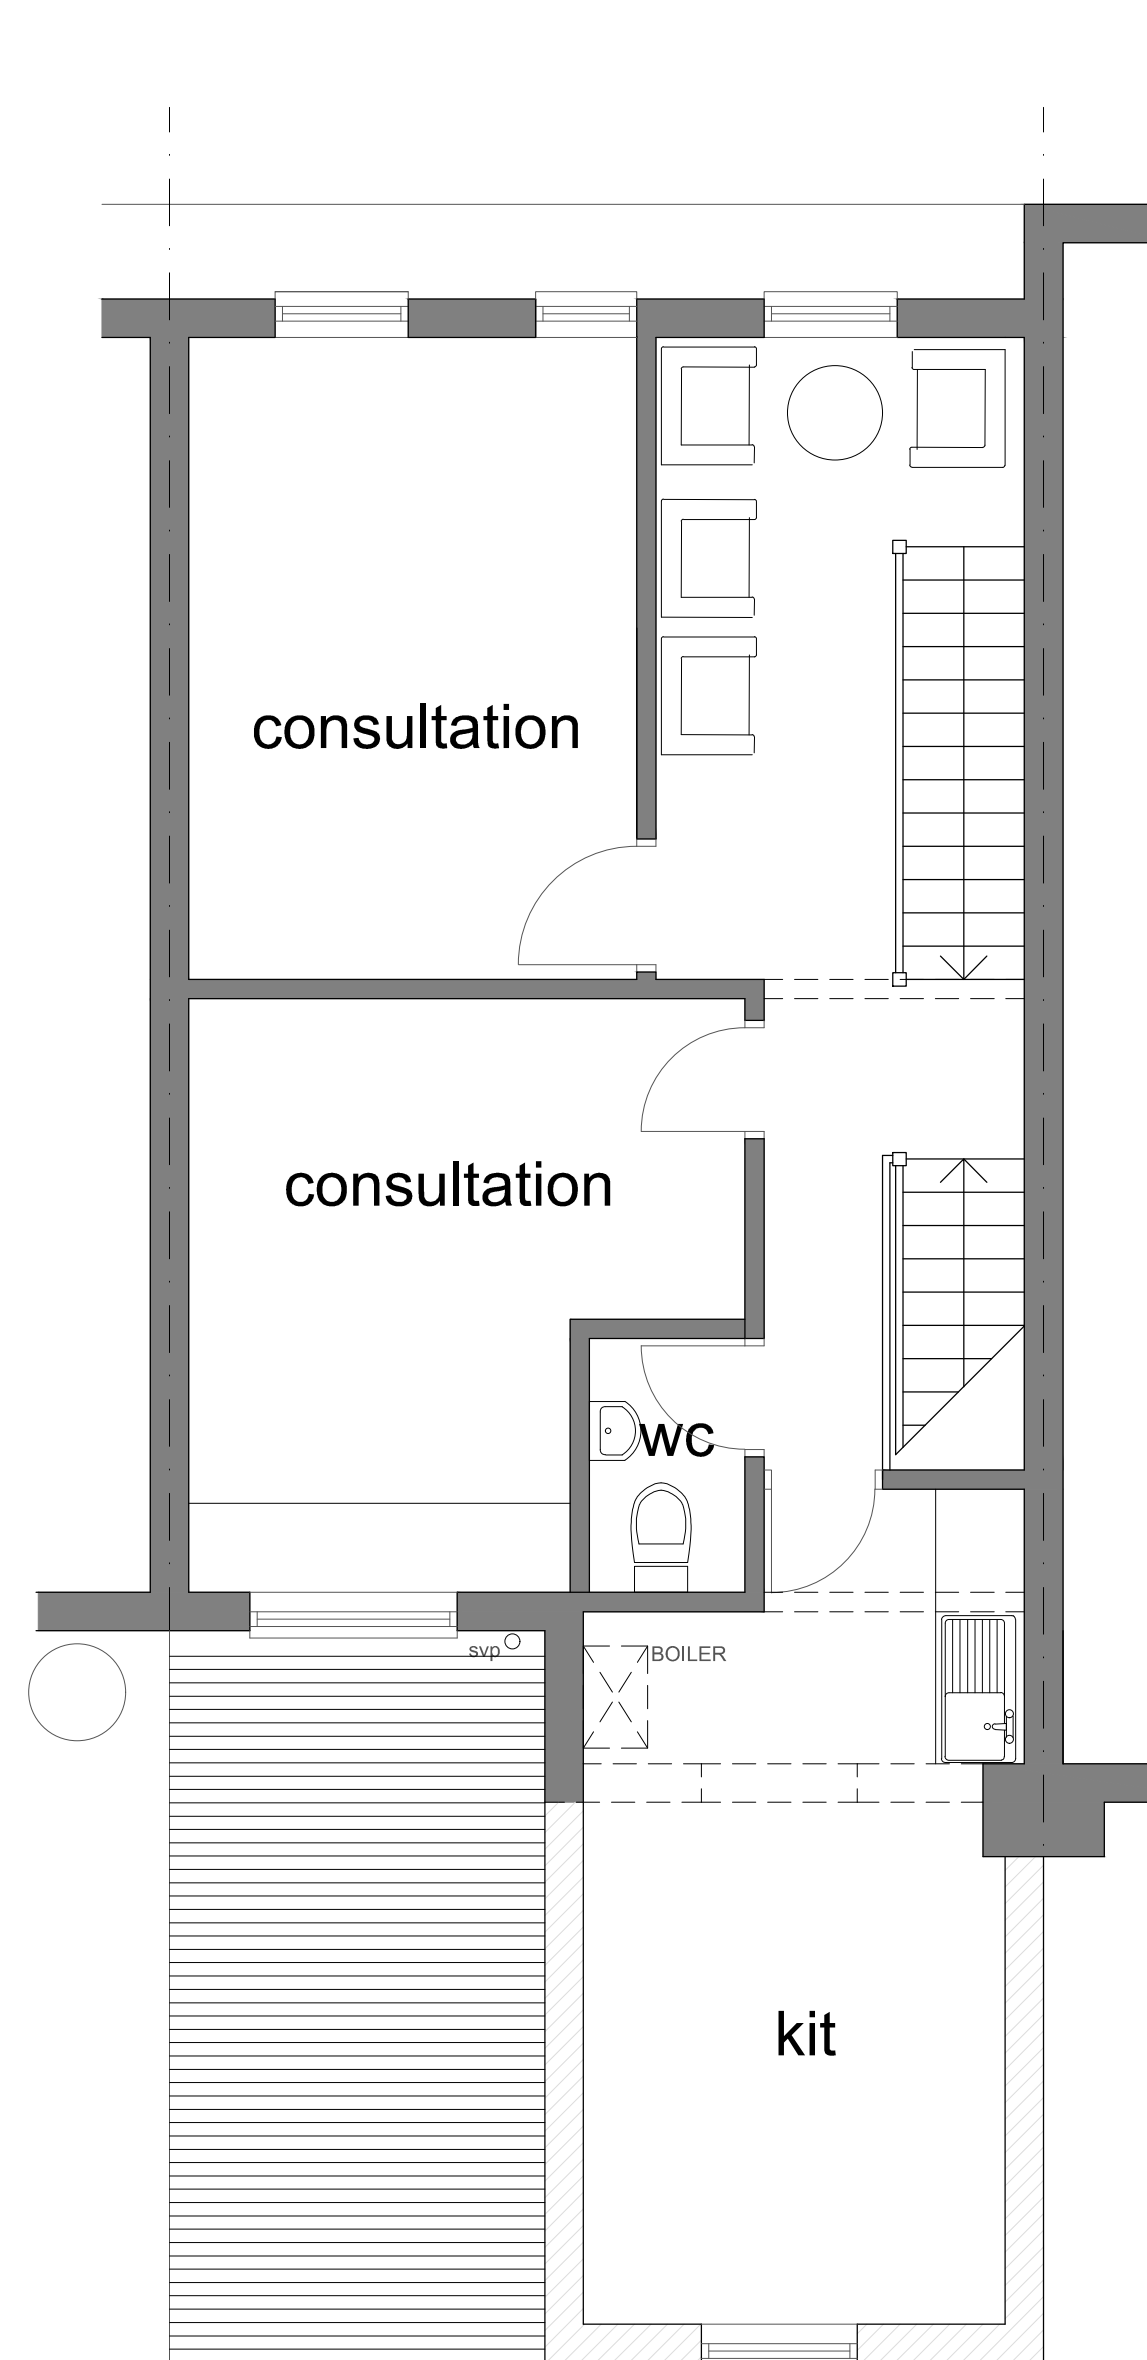


Proposed Ground Floor
1 : 50

 


Proposed First Floor
1 : 50

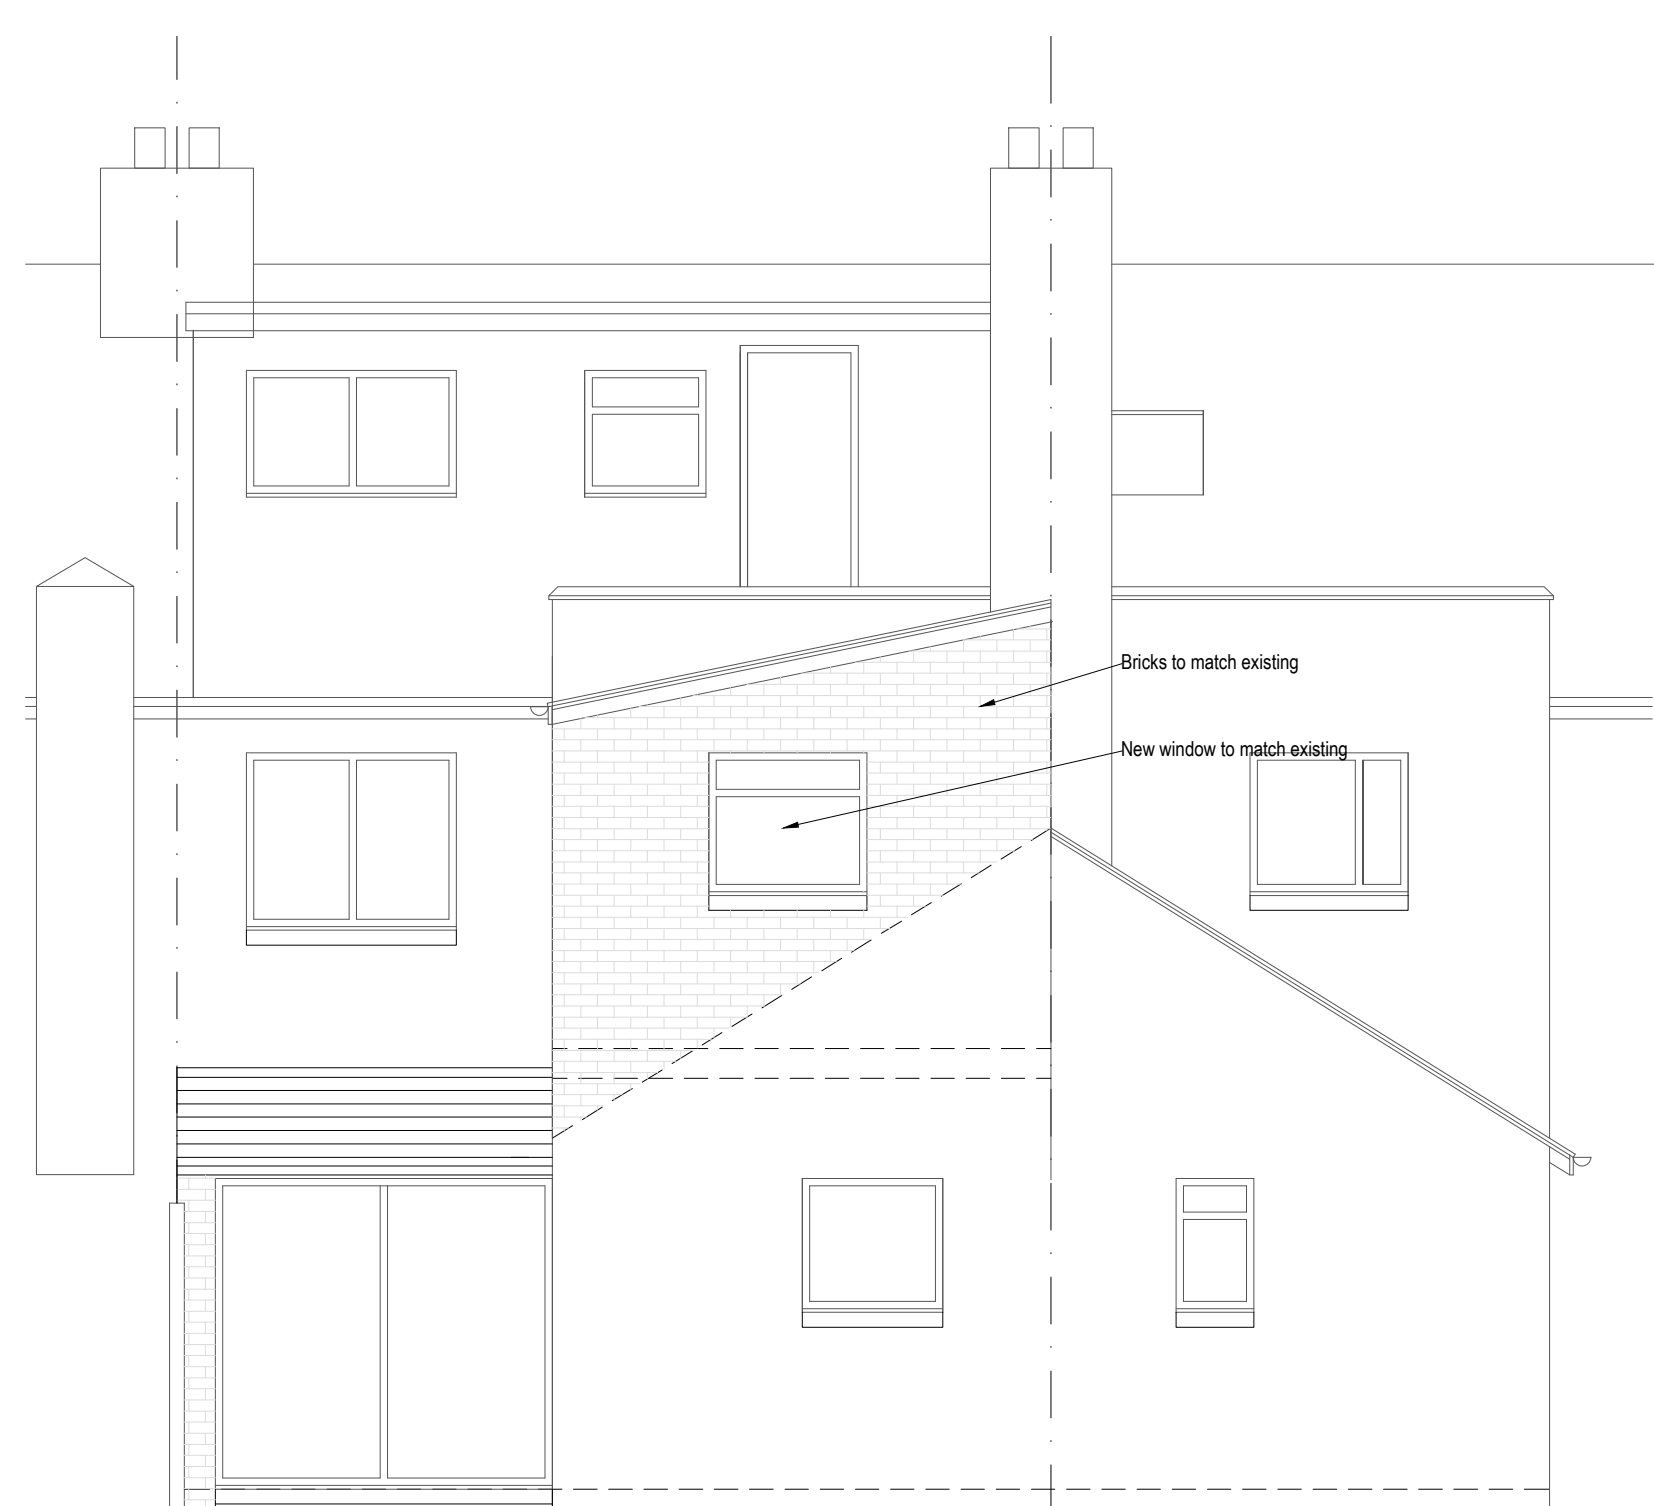


Proposed Rear Elevation
1 : 50

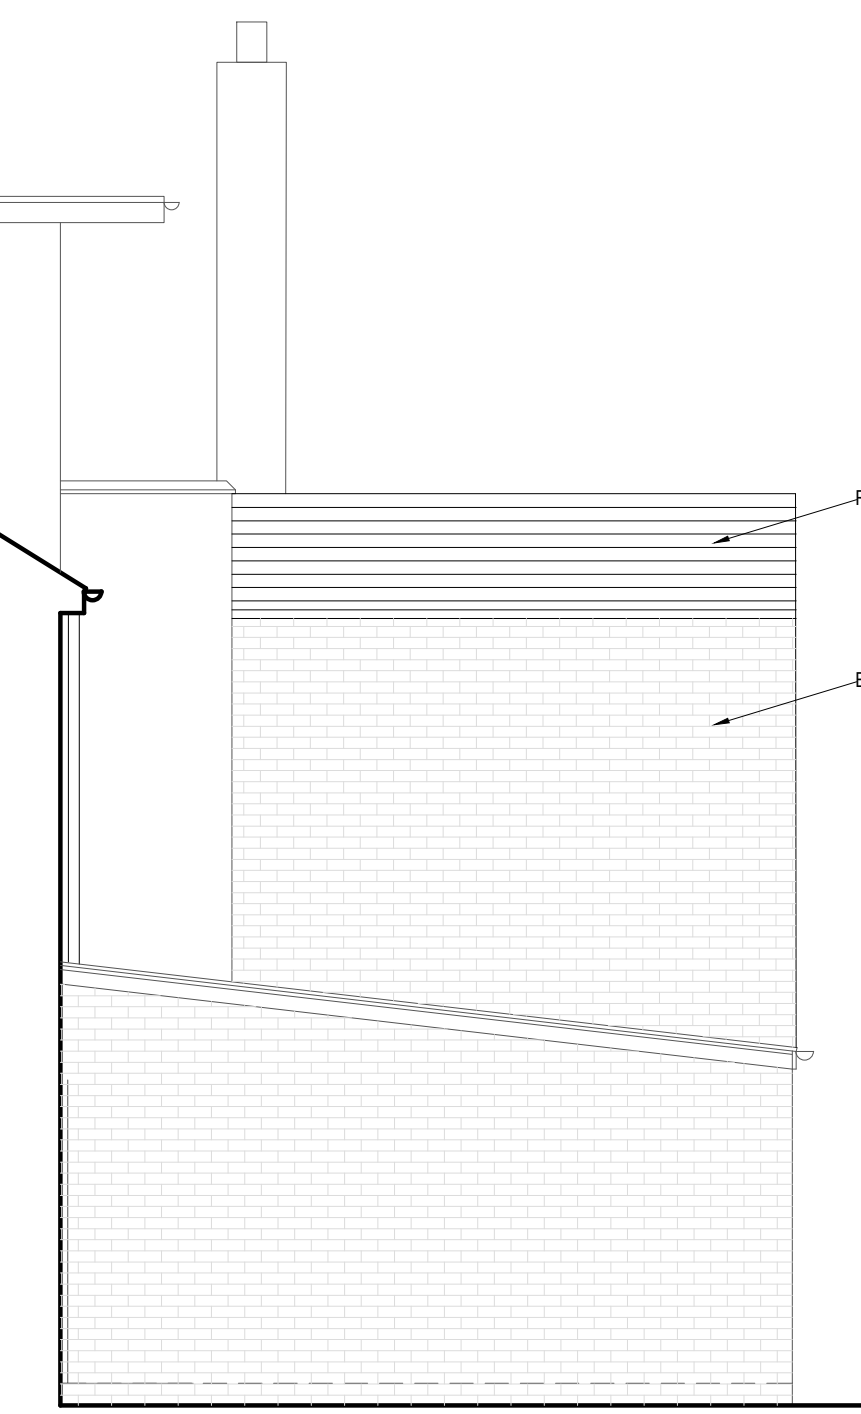



Proposed Side Elevation
1 : 50

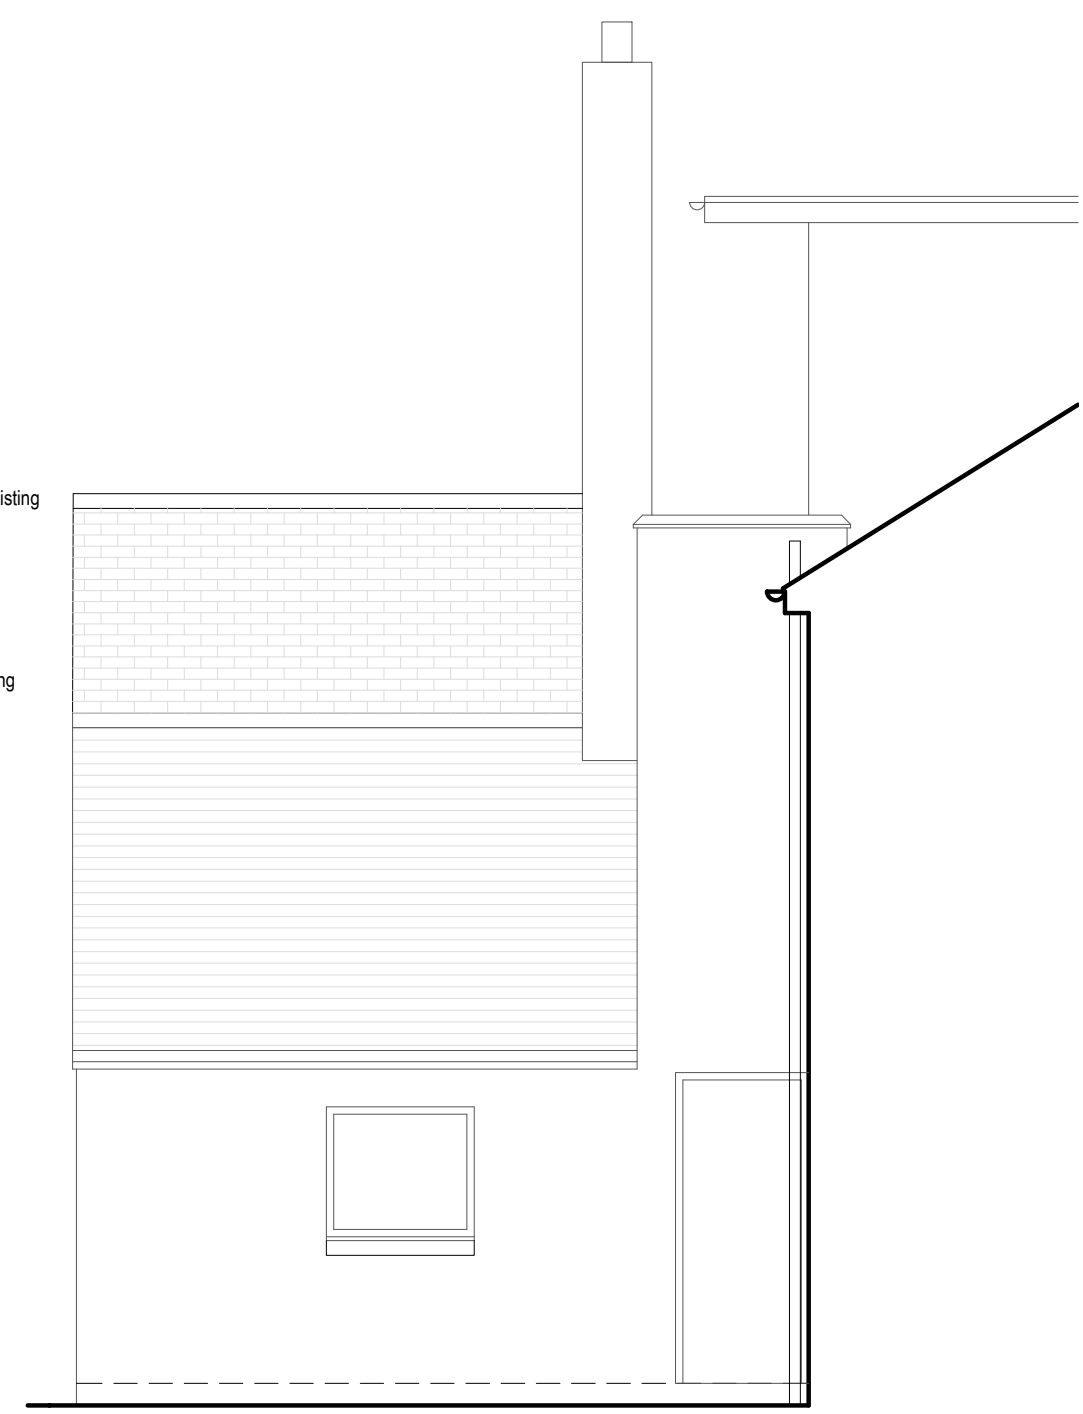


Proposed Side Elevation
1 : 50

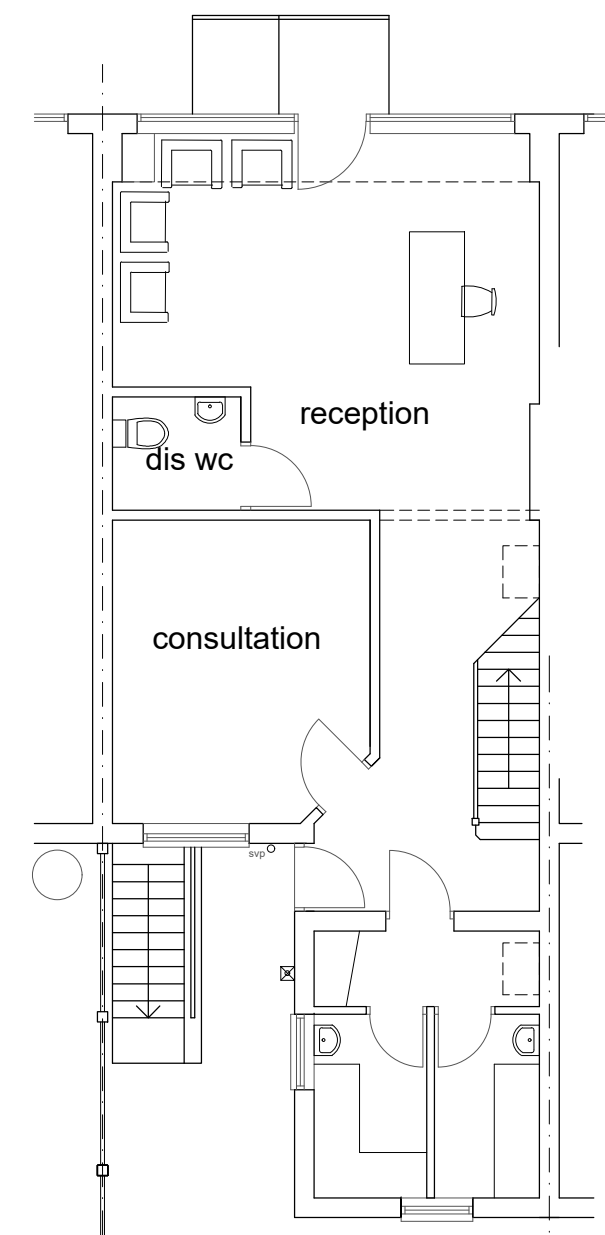


Existing Ground Floor
1 : 100

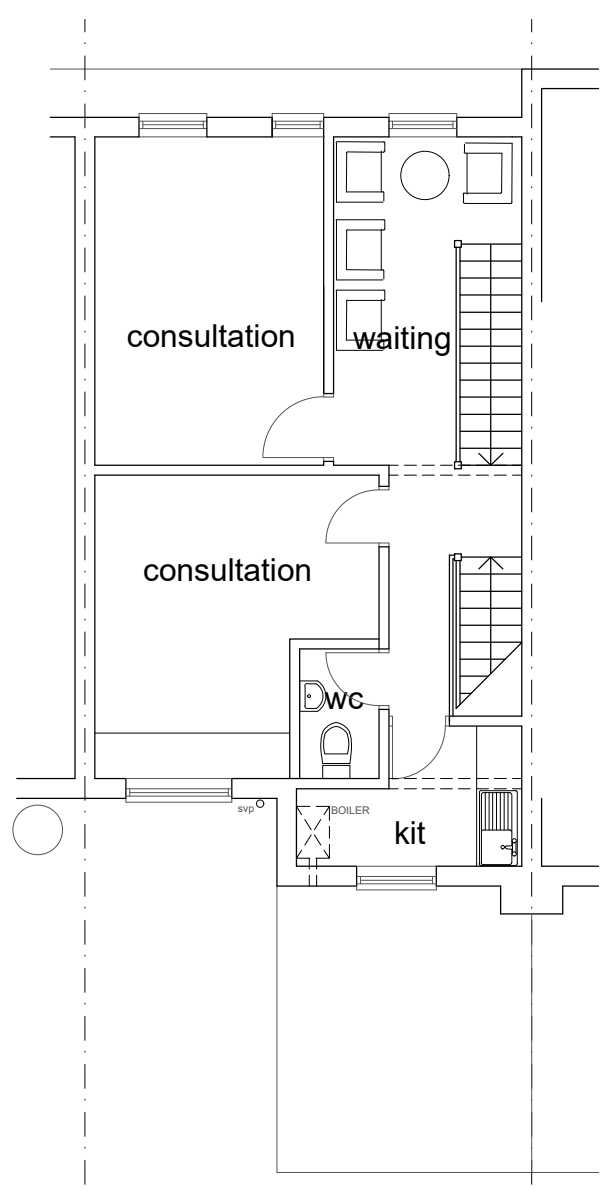 


Existing First Floor
1 : 100

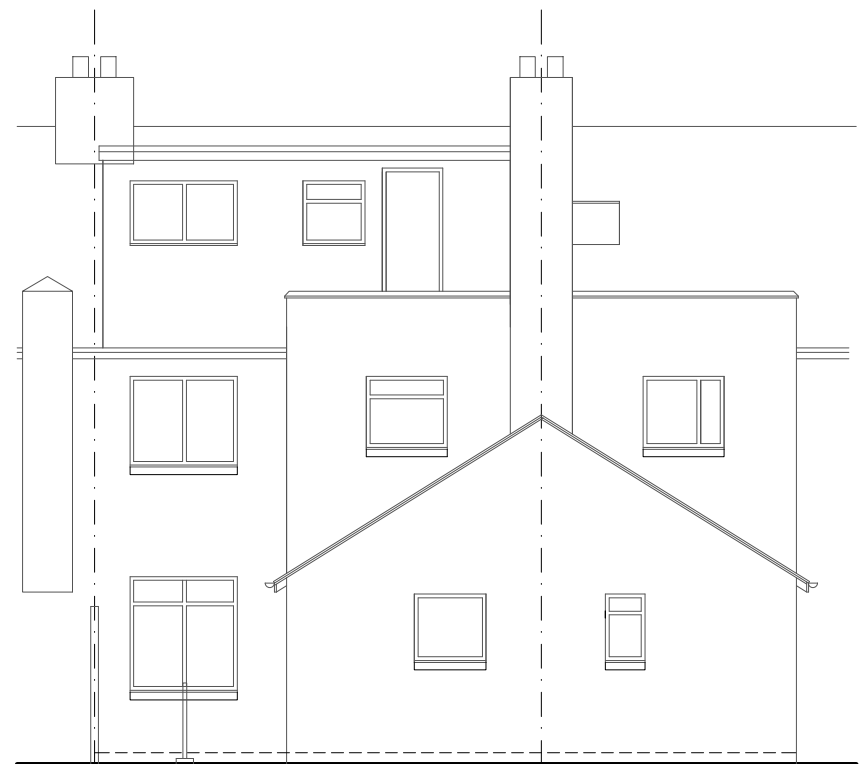

Existing Rear Elevation
1 : 100

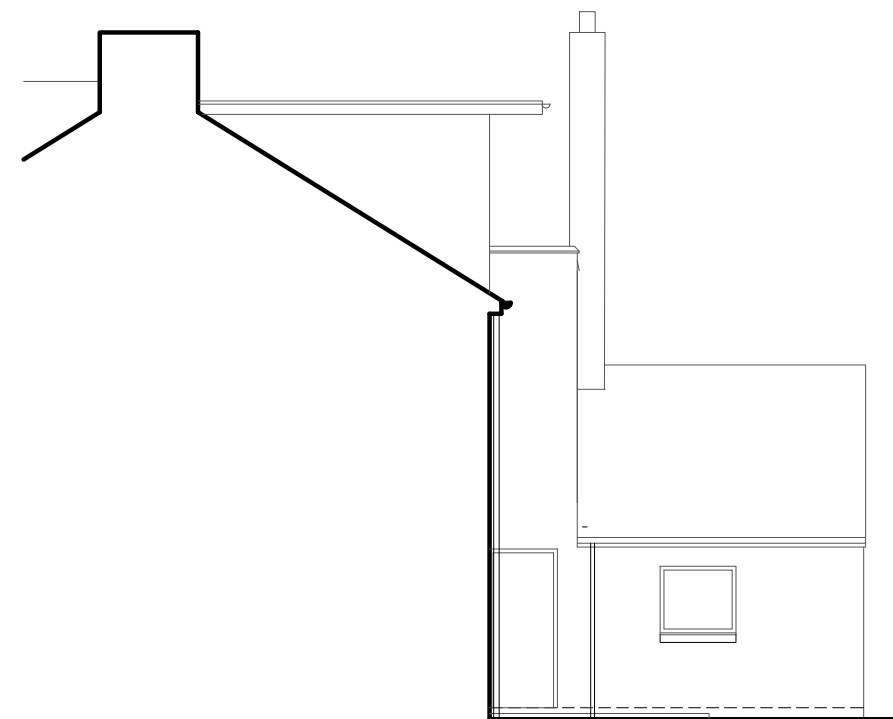


Existing Side Elevation
1 : 100

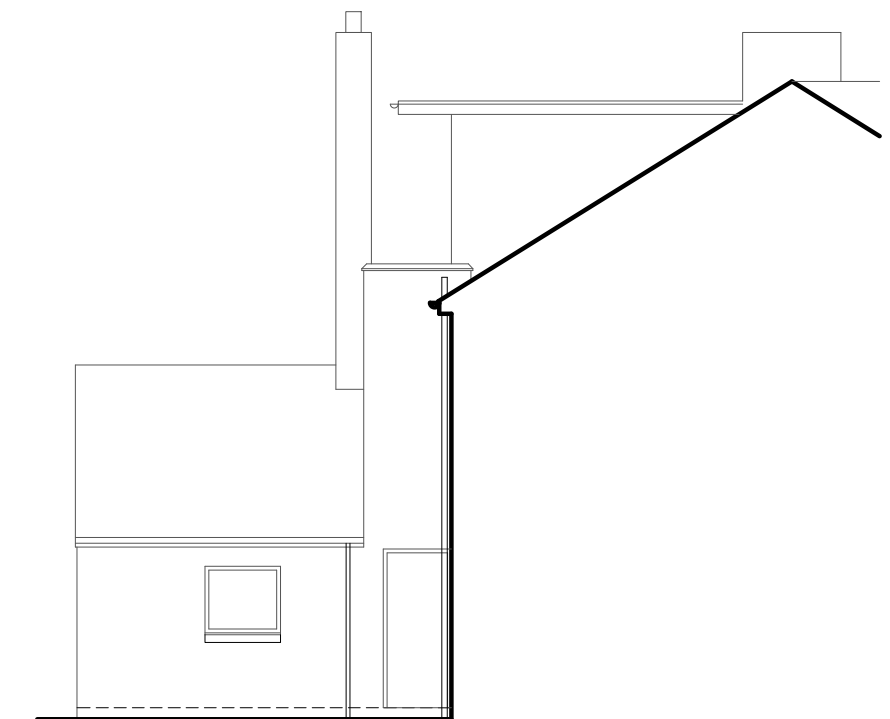


Existing Side Elevation
1 : 100


- General Notes:**
1. Do not scale drawings.
 2. All dimensions are in millimetres unless noted otherwise.
 3. All dimensions shall be verified on site before proceeding with the work.
 4. Contractor/builder to carry out their own survey work prior to quantification and construction.

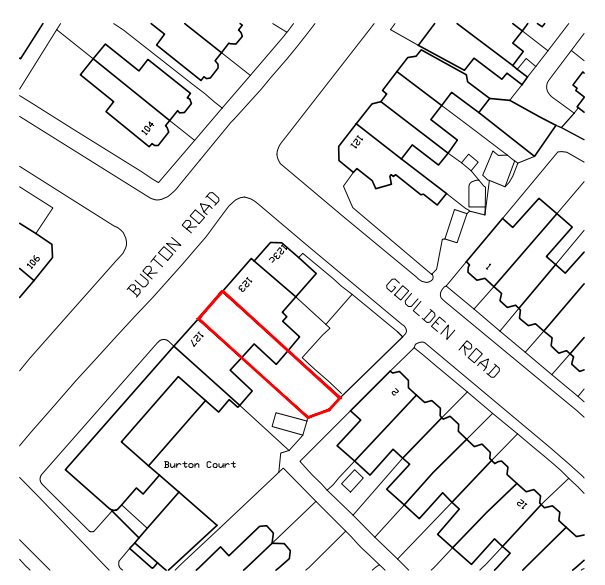


LOCATION PLAN 1:1250

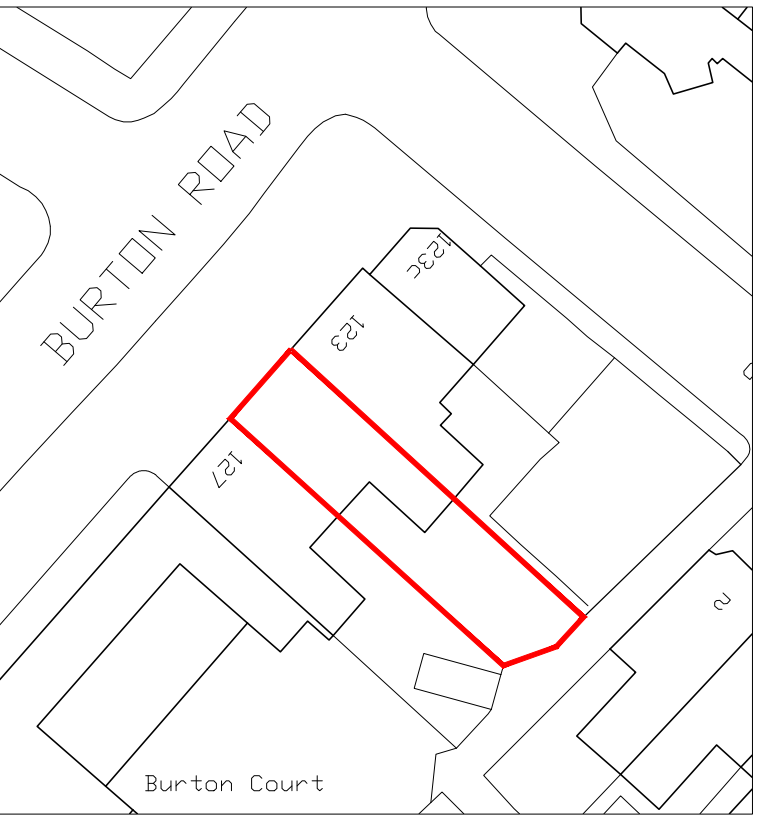

Existing Block Plan
1 : 500

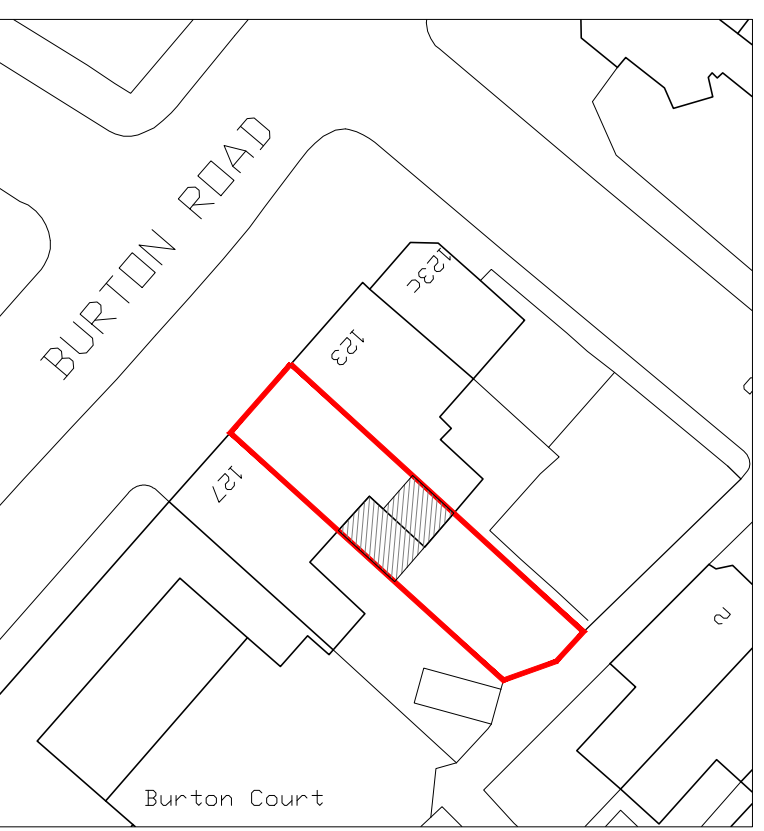

Proposed Block Plan
1 : 500

 

Title: Existing and Proposed Plans		
Project: 125 Burton Road West Didsbury Manchester		
Client: Dr Mohammed		
Drawing No: A101	Date 28/06/2024	Scale A1