

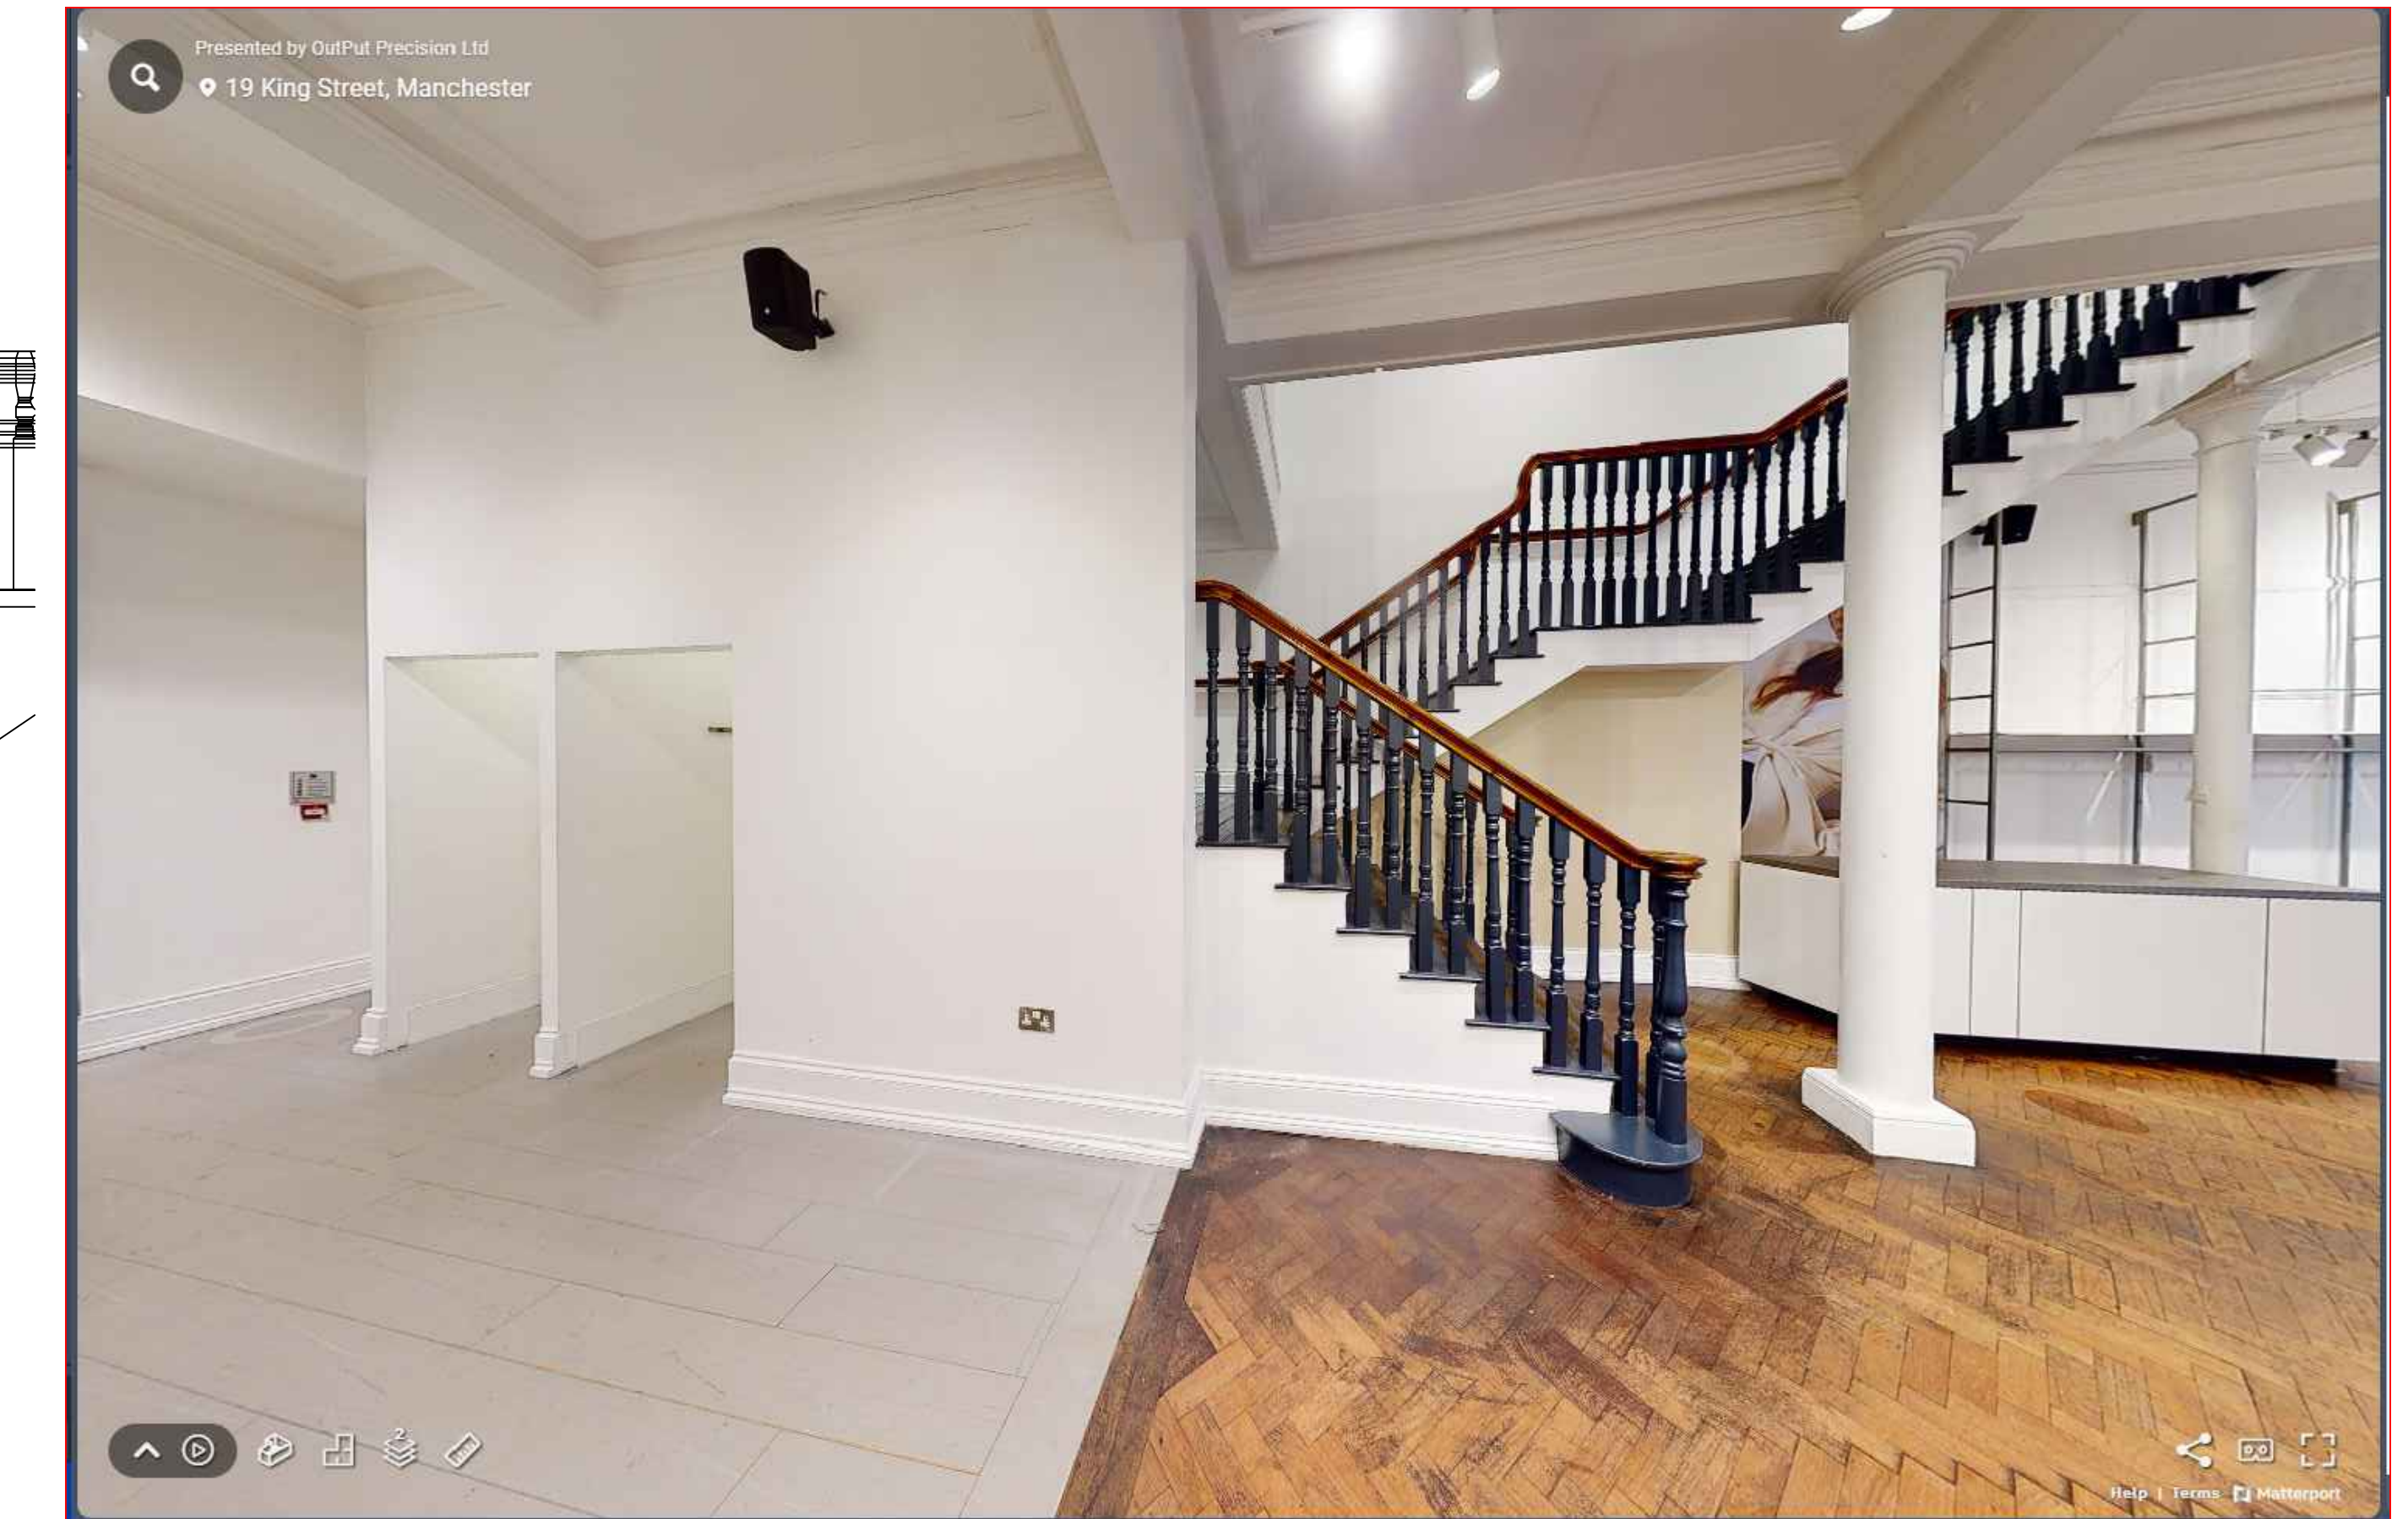
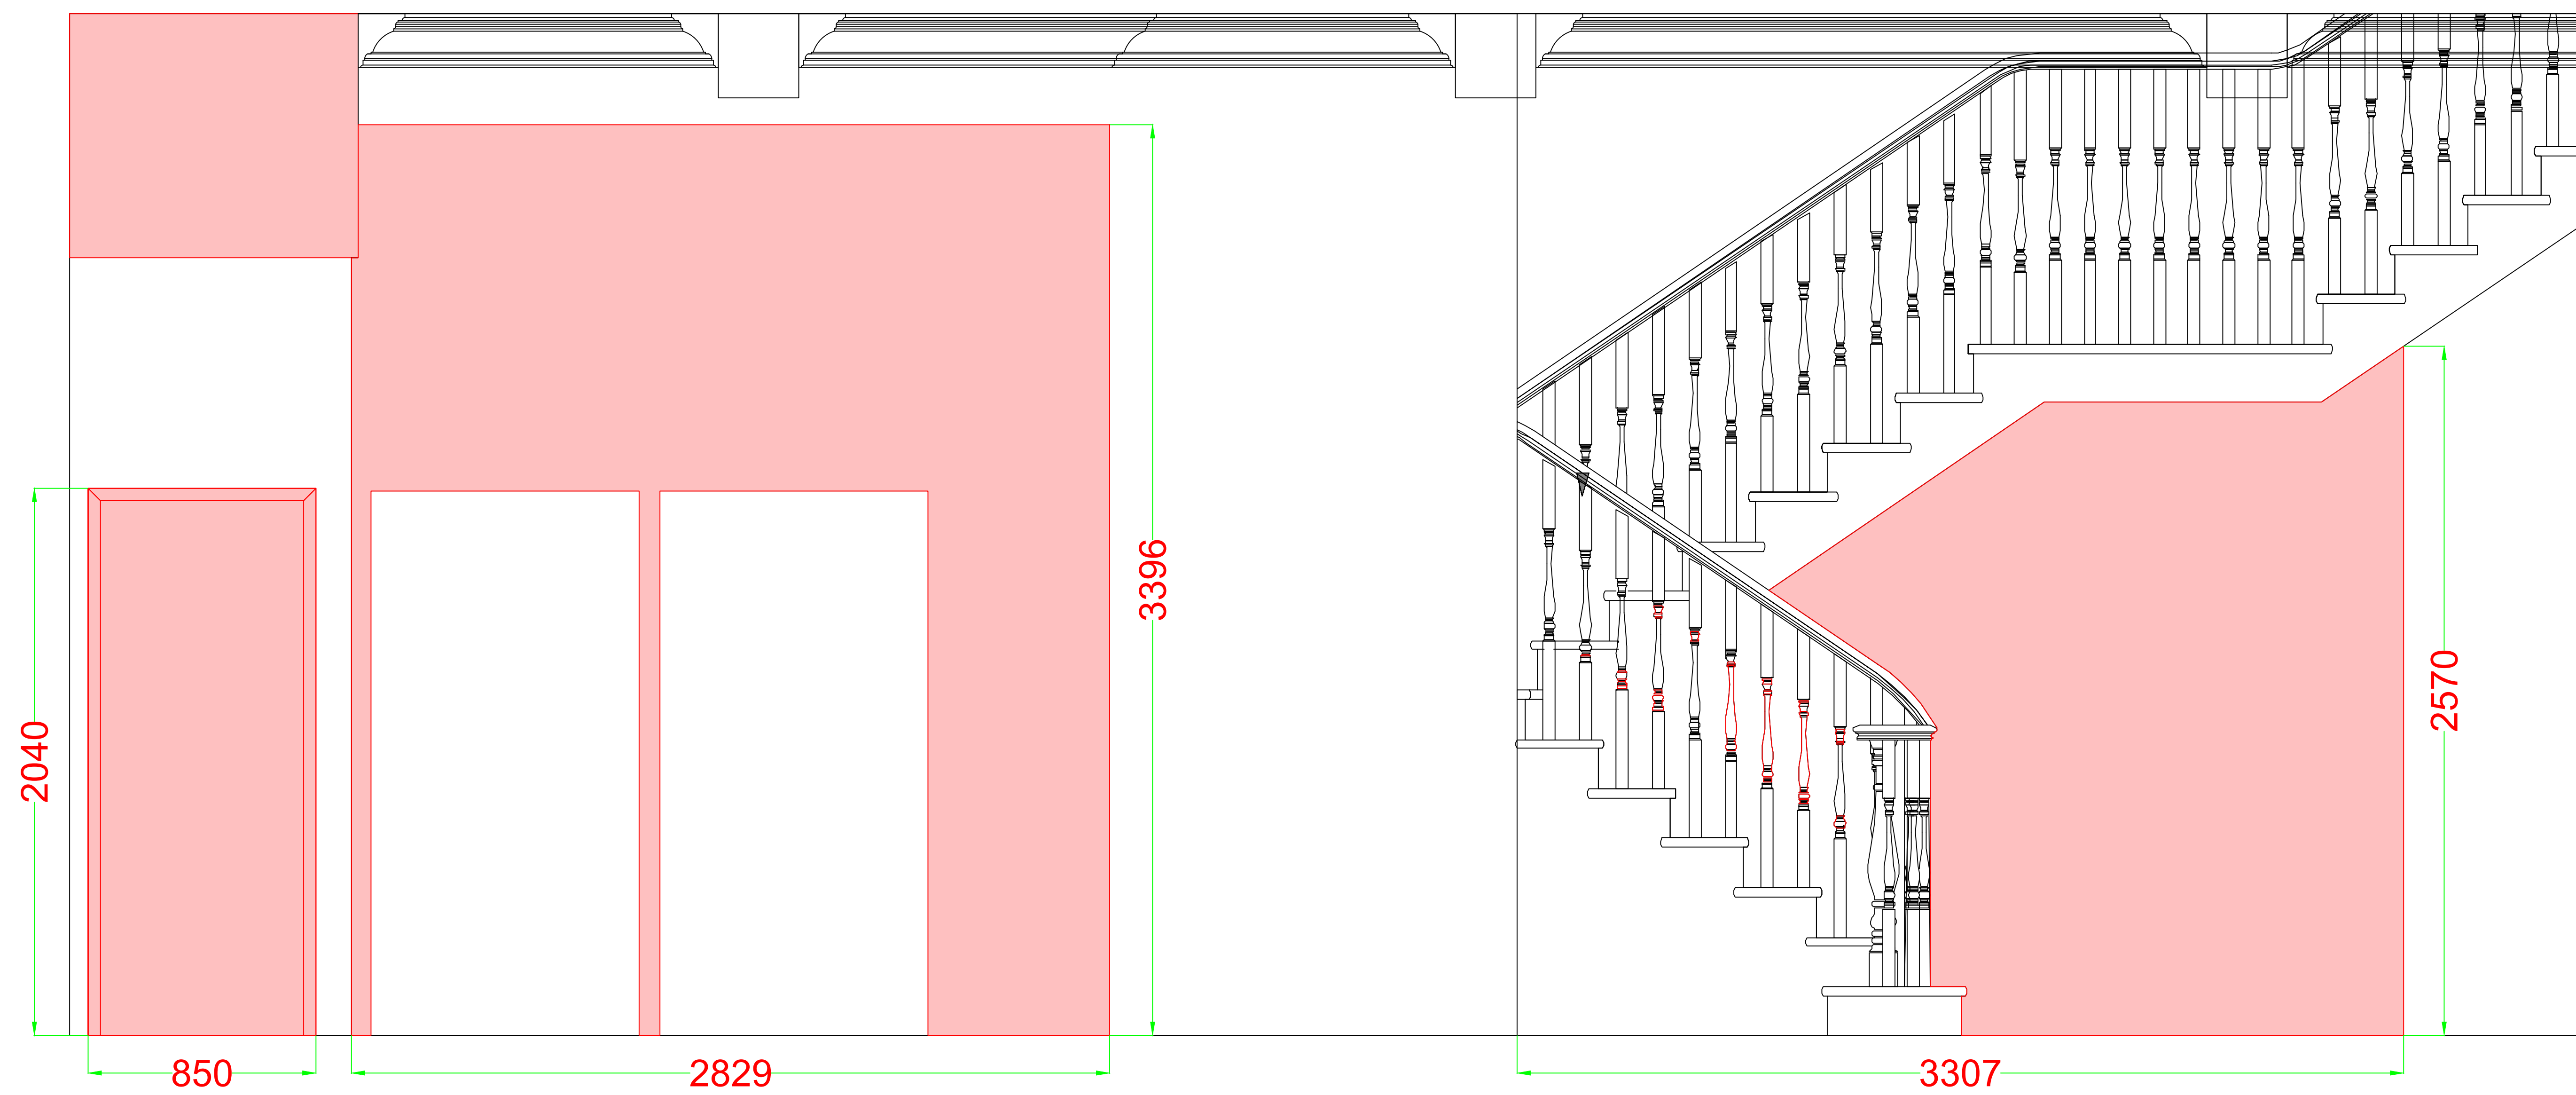



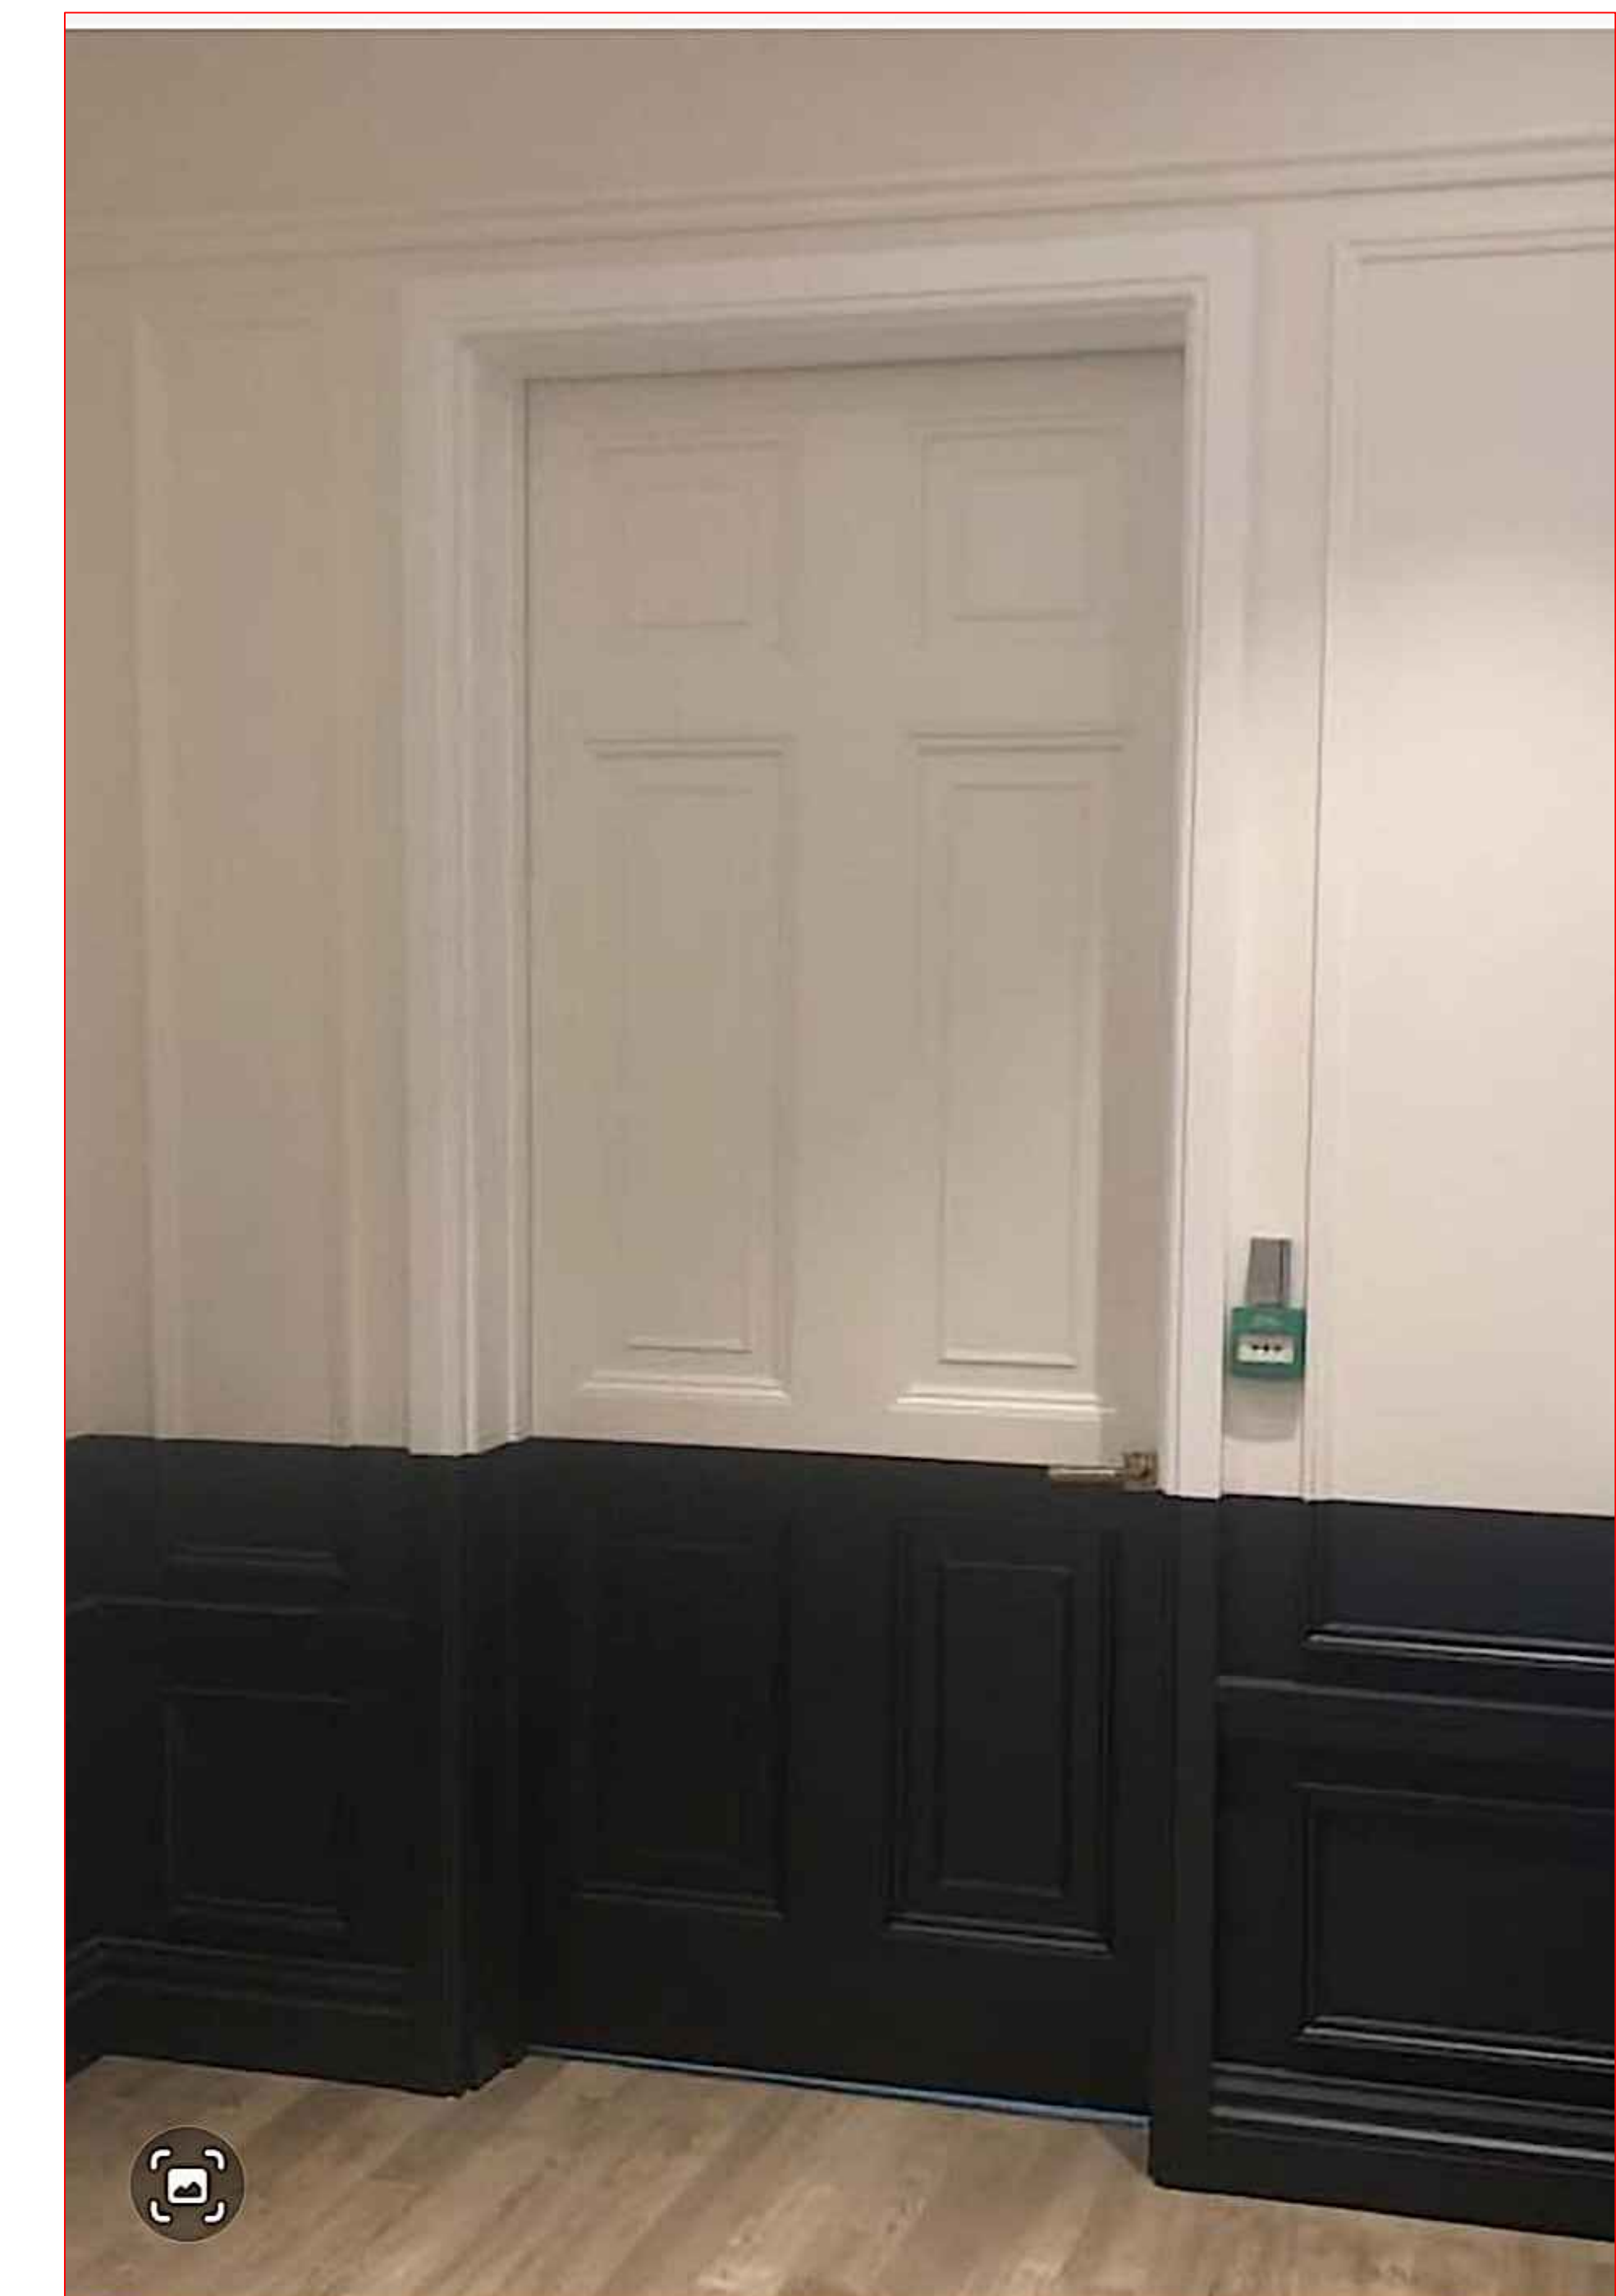


Existing walls shaded red to be removed. Construction assumed to be timber studs with 12.5mm plasterboard to face.


Door and casing to be replaced with typical Jo Malone BOH door as below.

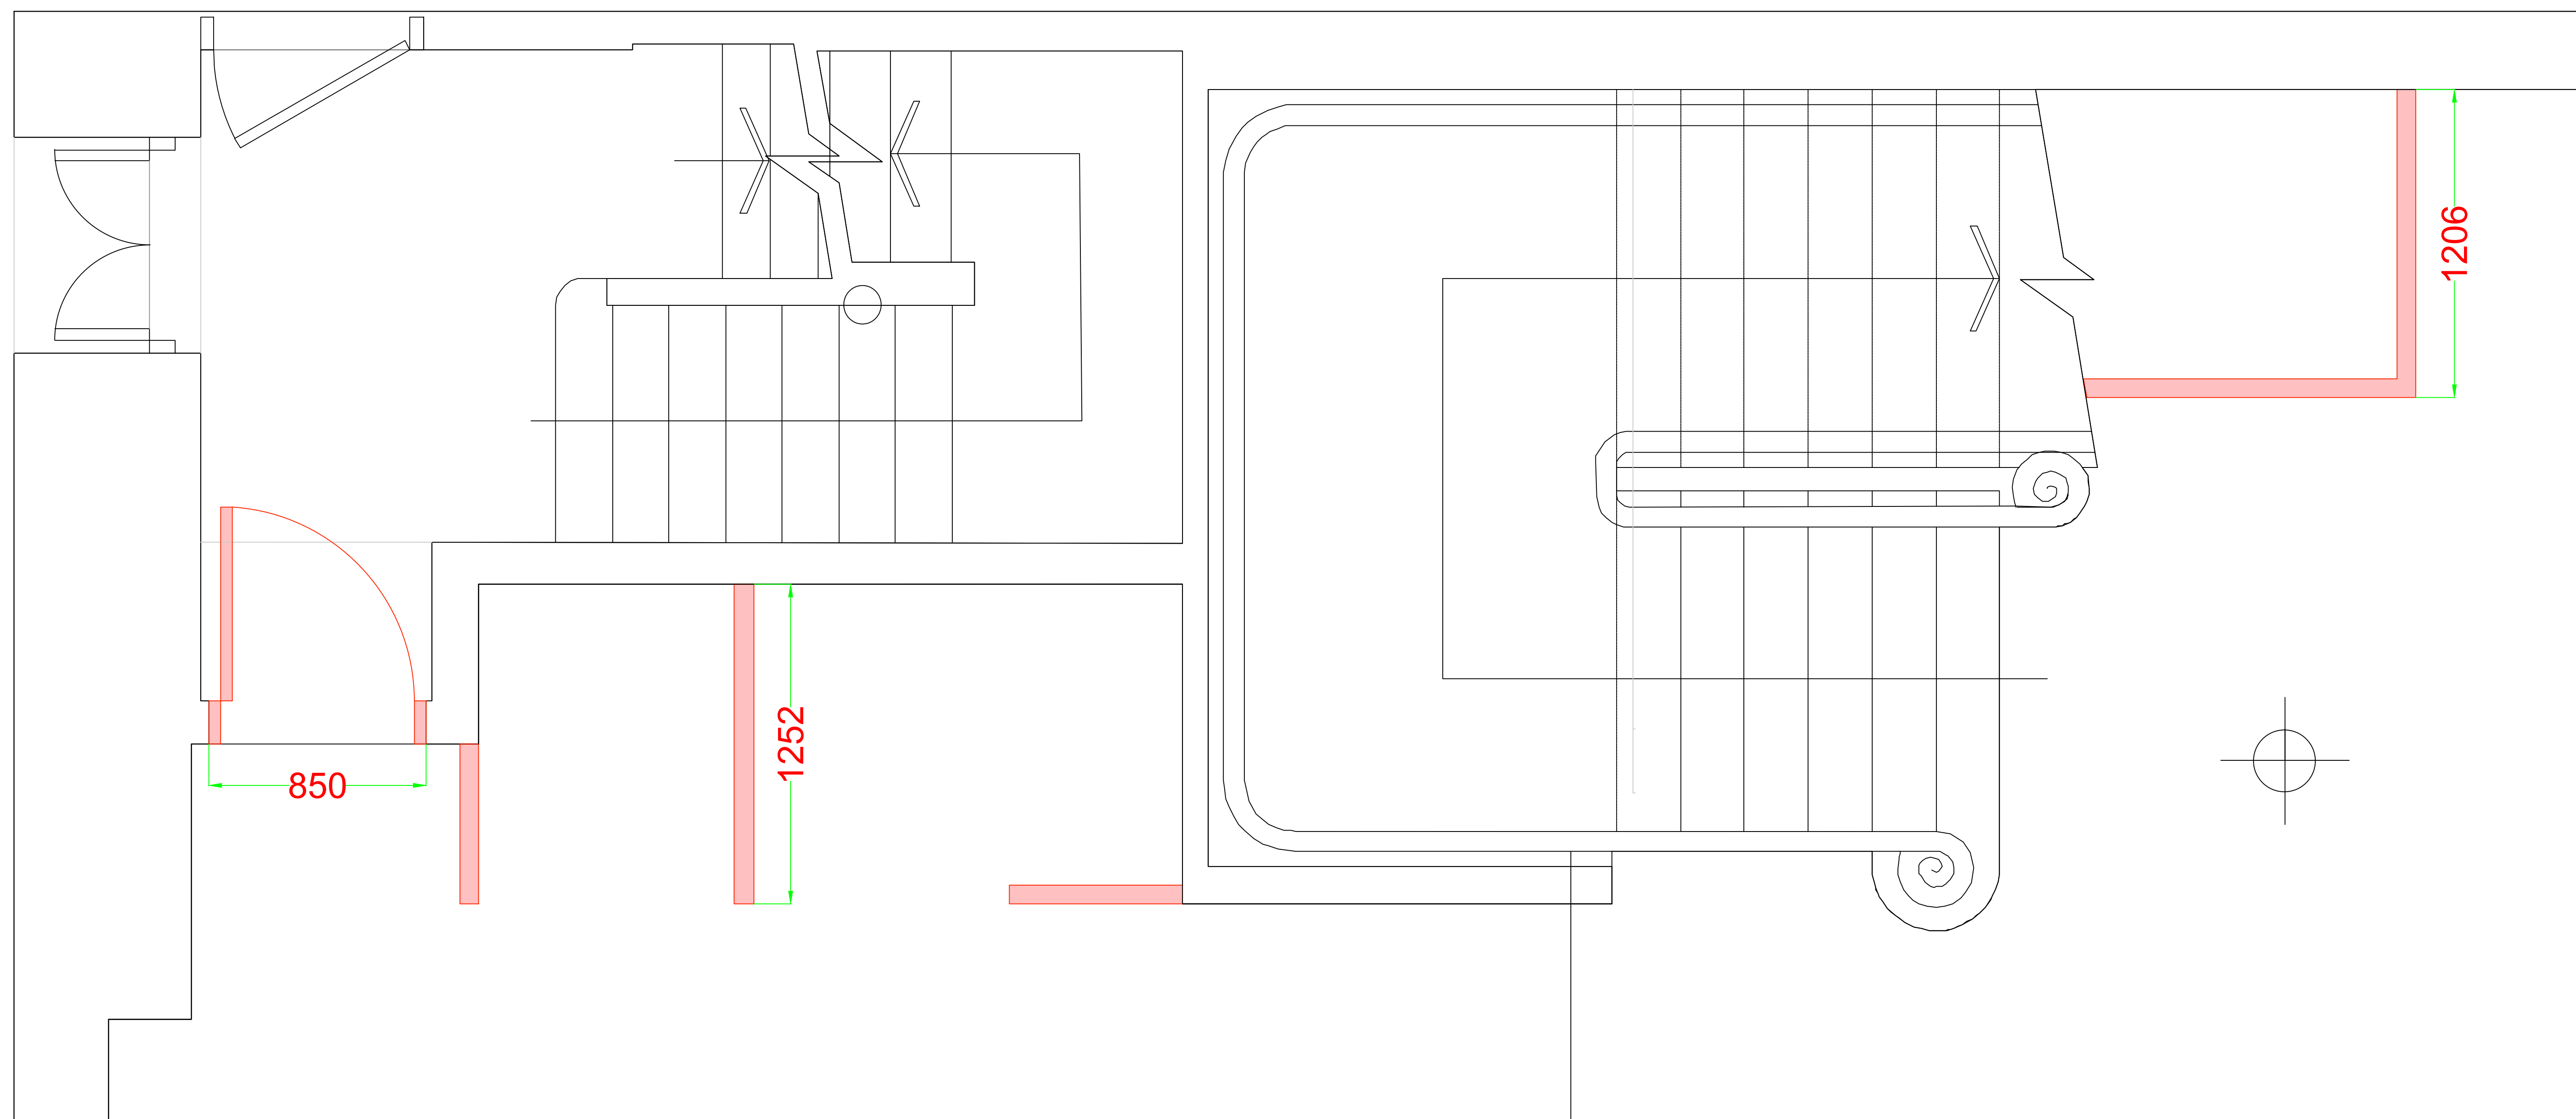


Description	Date
Revision	
Client	
Jo Malone	
Project	
Manchester	
Drawing Title	
Stud Wall Alterations To Ground Floor	
Drawing No.	Scale
6192	100:1
Drawn By	Date
Ryan Hodgson	16/05/24
Rev.	
LION WORKS, WEBSTER STREET, DEWBURYK WEST YORKSHIRE WF15 2JY Tel: +44 (0)1924 452435 Fax: +44 (0)1924 461999 E-MAIL: info@daw-green.co.uk	

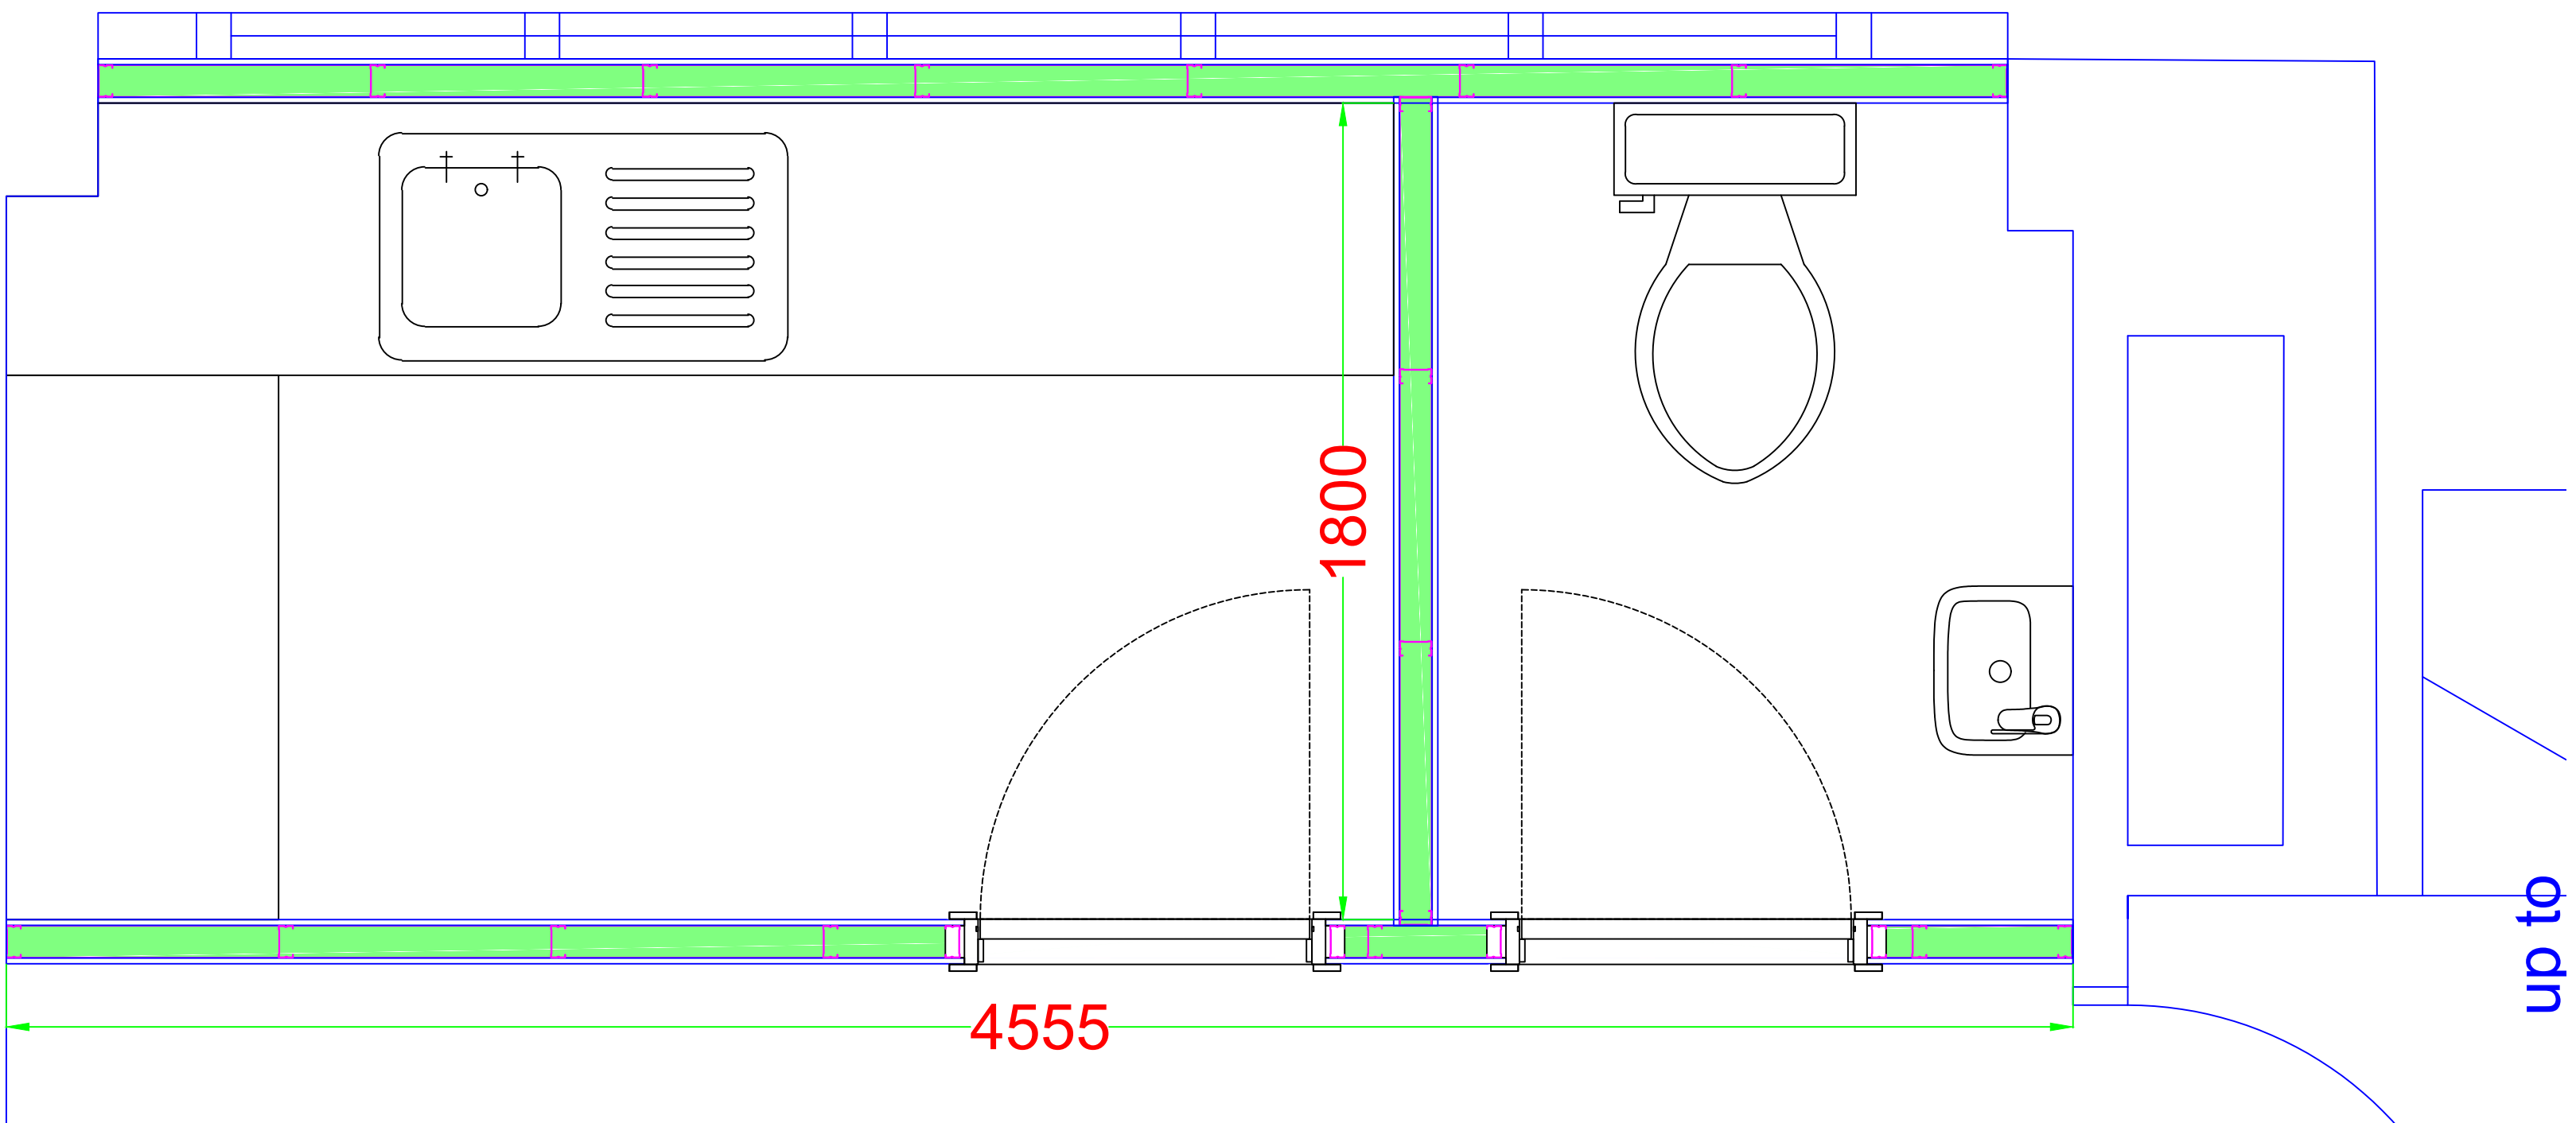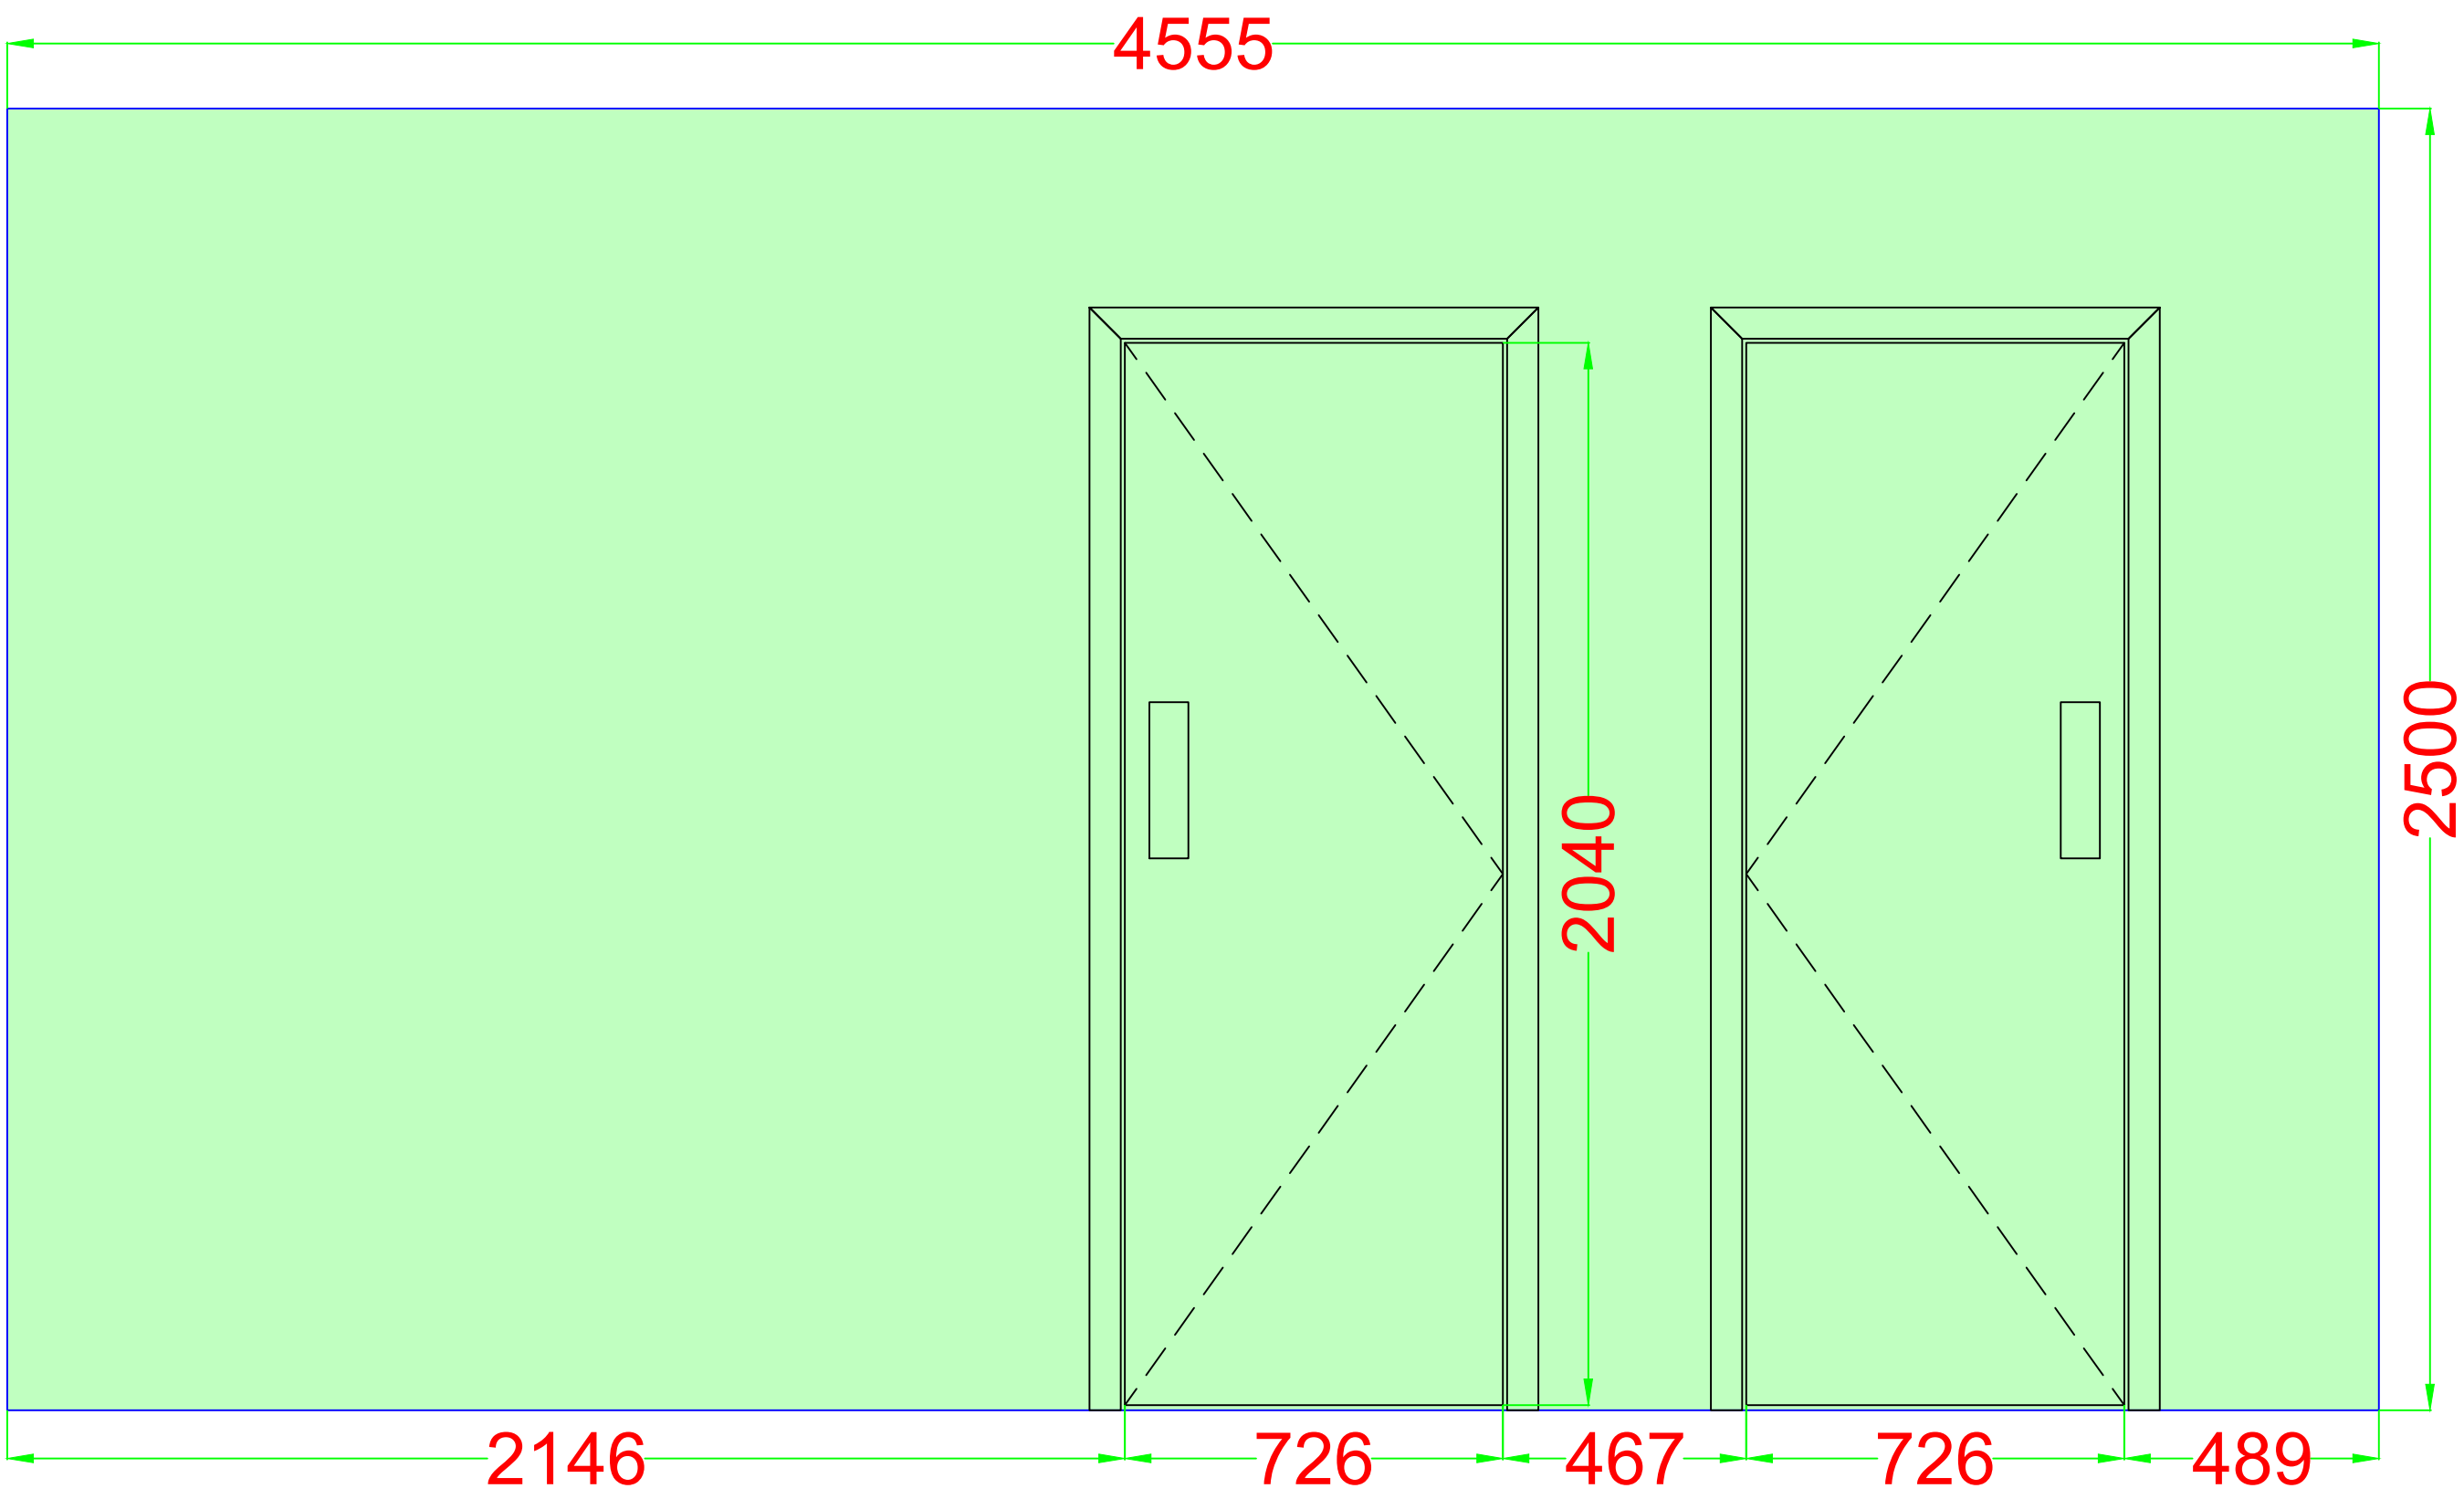

Proposed new walls & doors shaded green

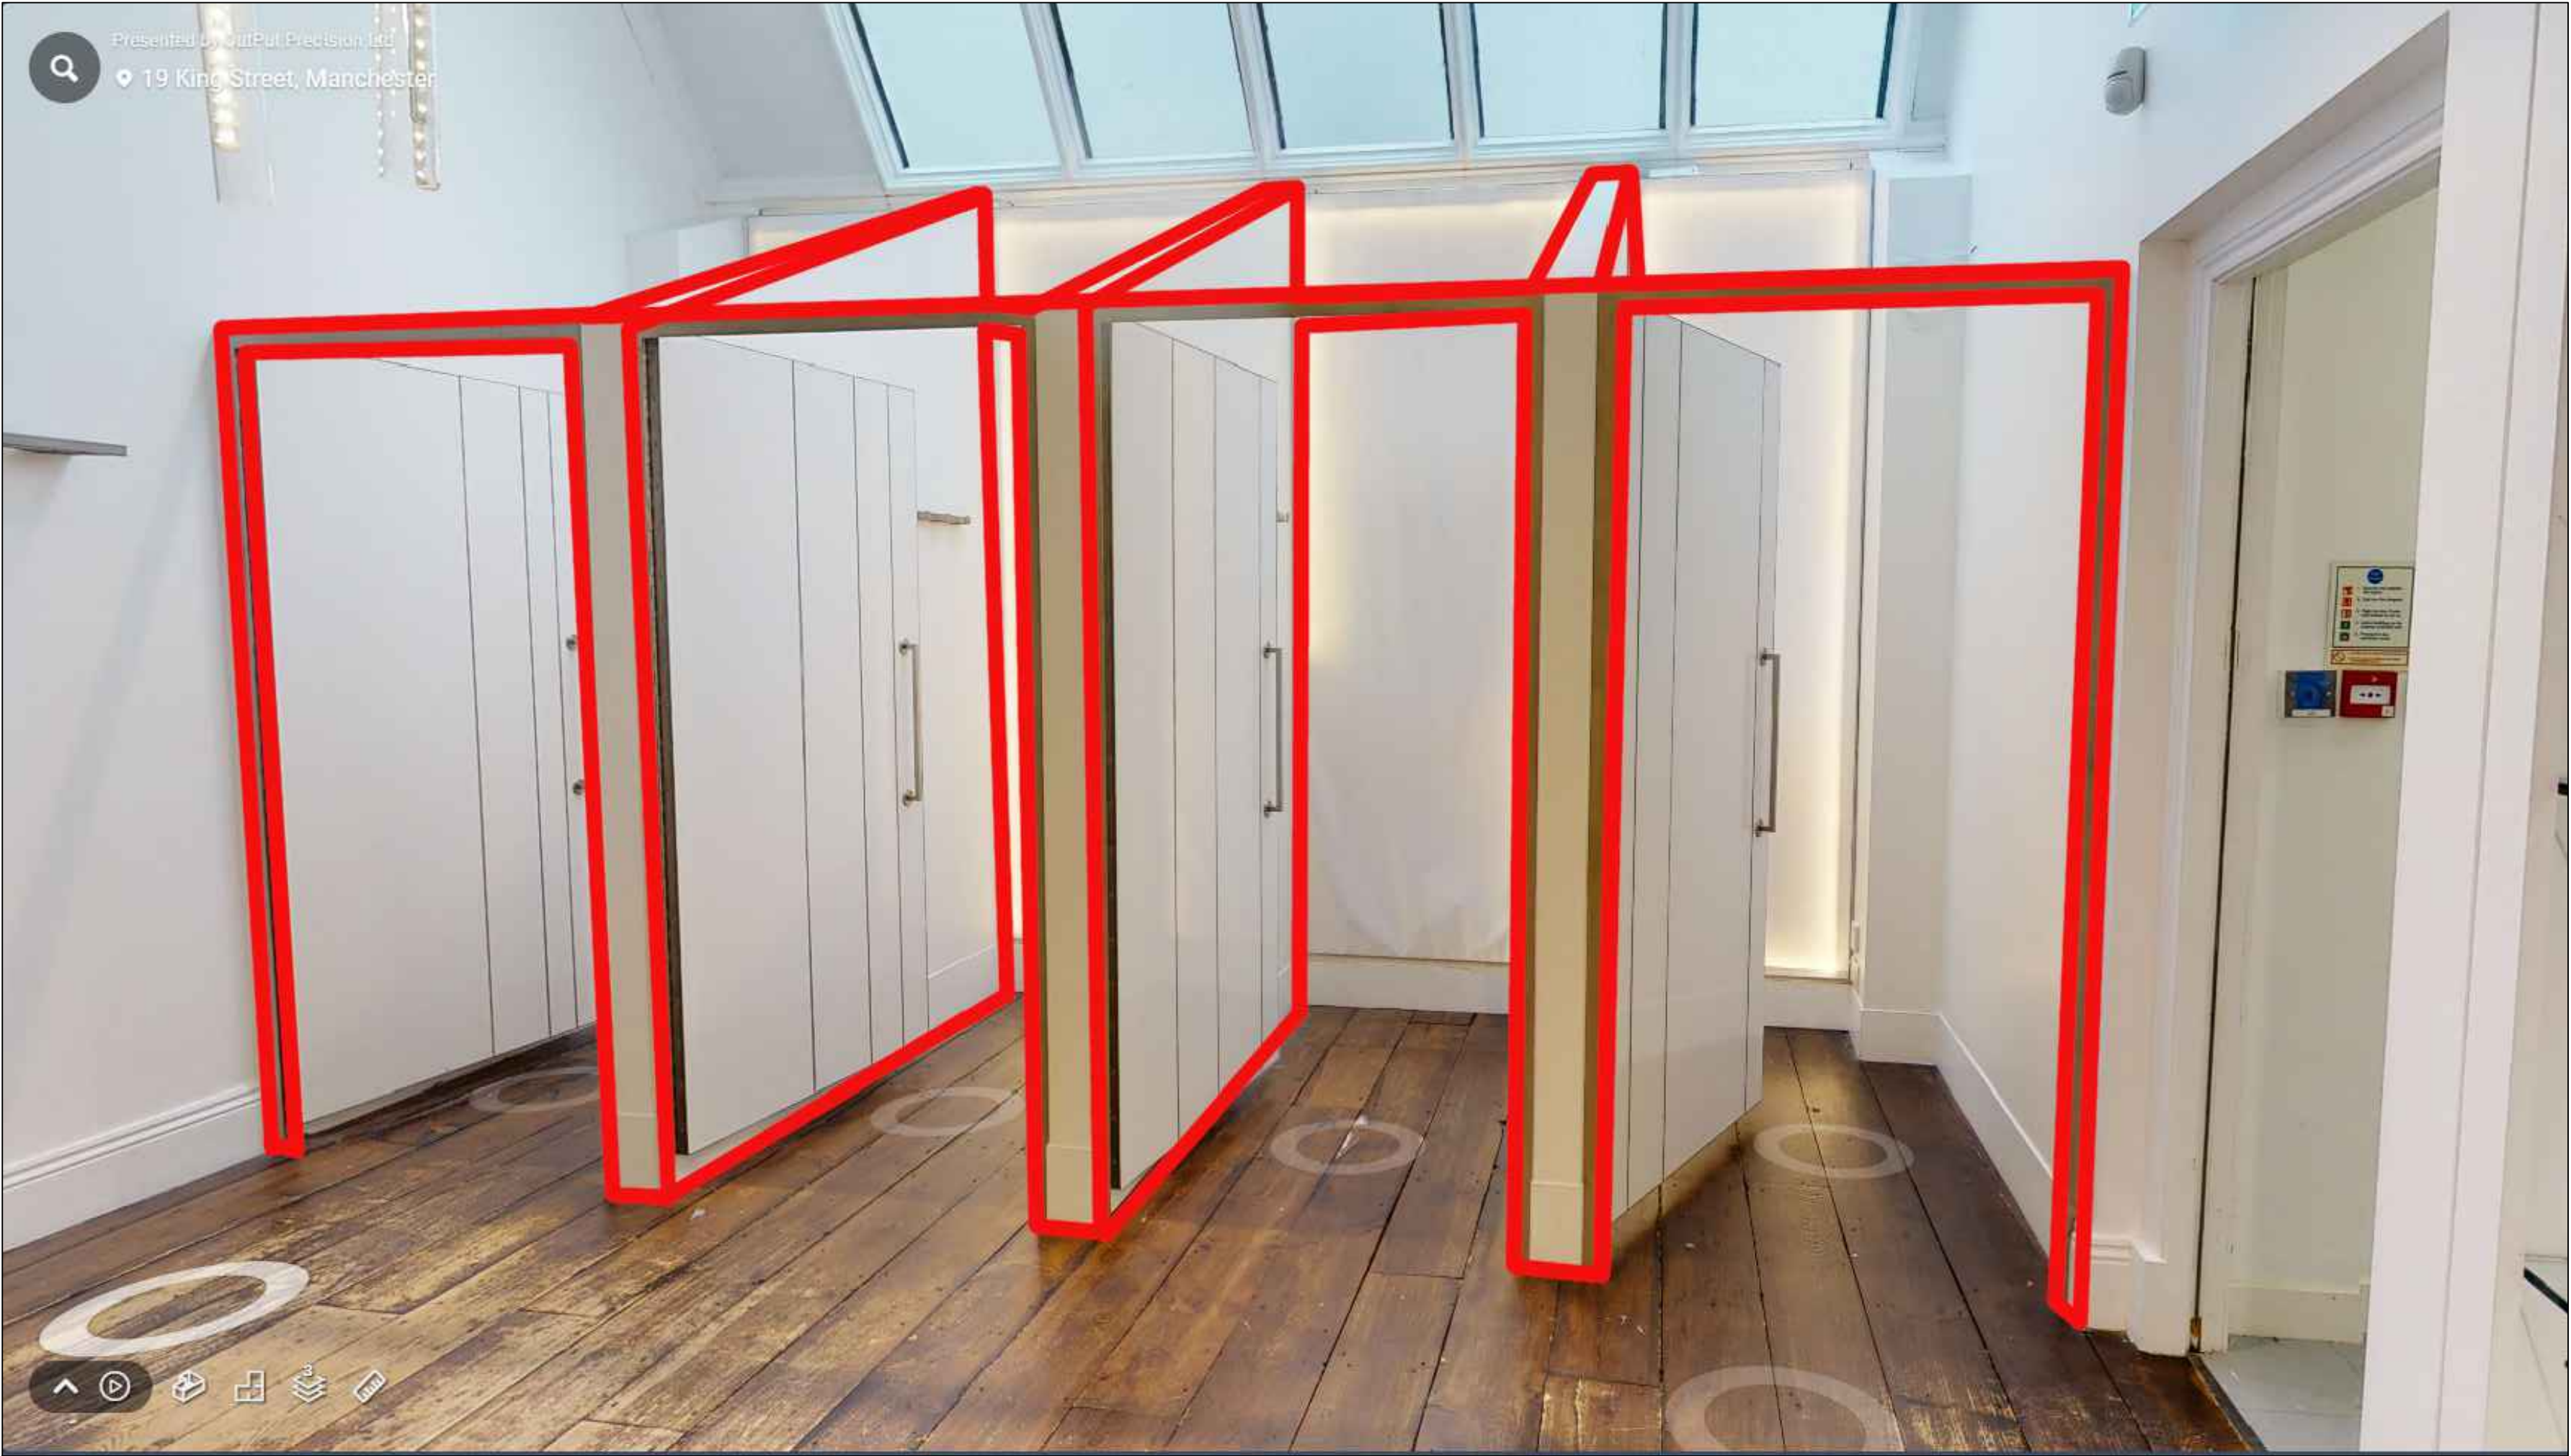

Existing fitting room walls
outlined in red to be removed

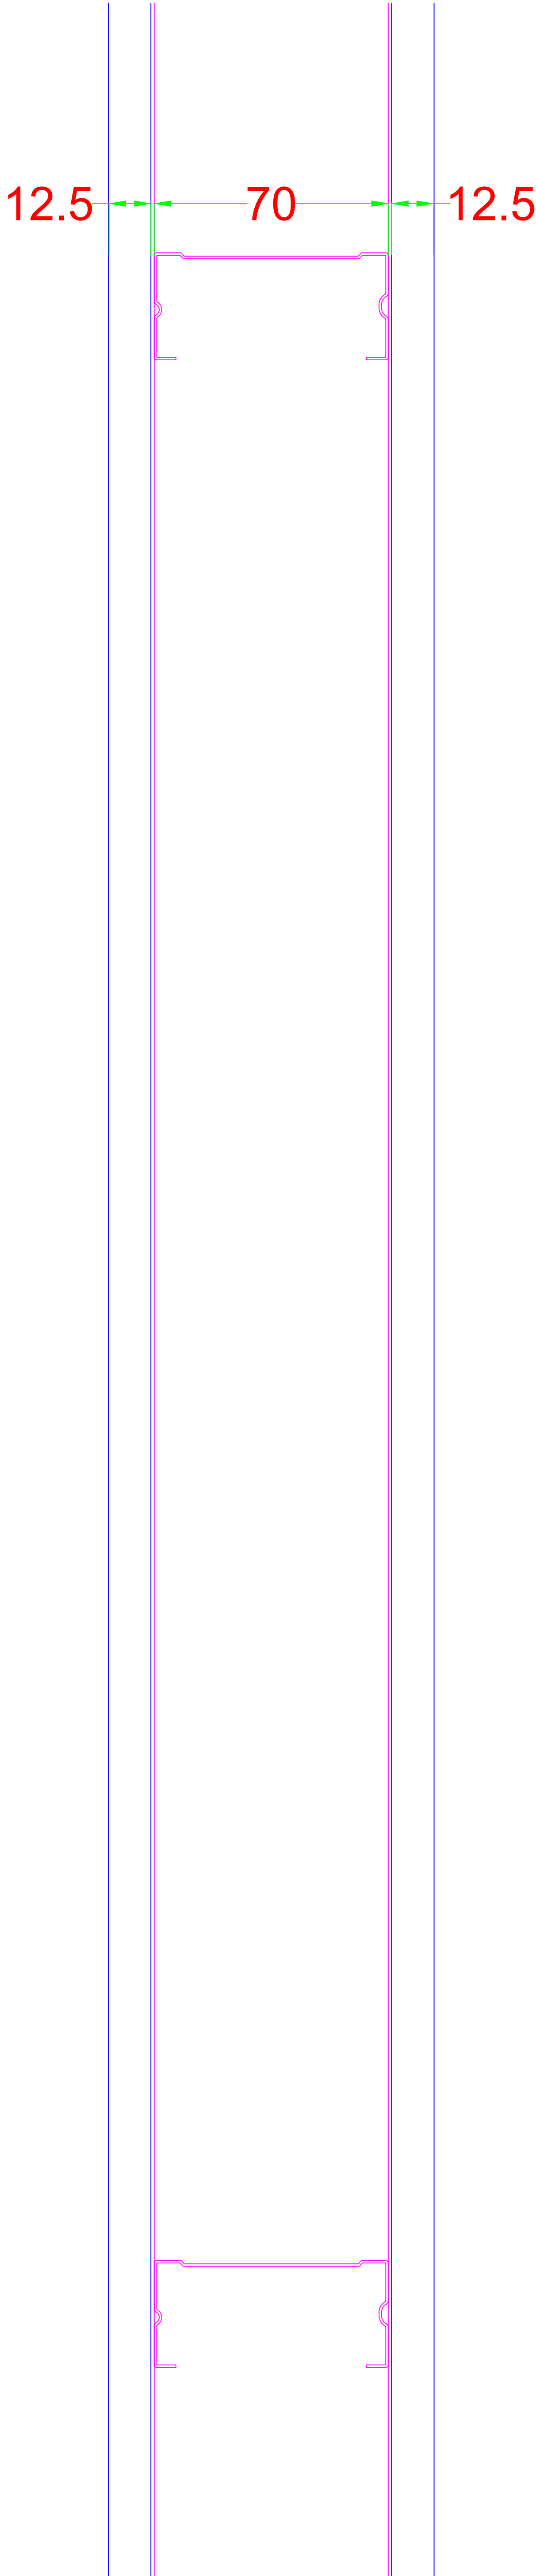

Typical stud wall section

70mm metal stud faced
both sites with 12.5mm x
2400mm x 1200mm
plasterboard

Rev	Description	Date
Revisions		
Client		
Jo Malone		
Project		
Manchester		
Drawing Title		
Stud Wall Alterations To First Floor		
Project Ref	Scale	Drawing No
5192		100.2
Drawn	Disc	Rev
Ryan Hodgson	16/05/24	
 LION WORKS, WEBSTER STREET, DEWSBURY, WEST YORKSHIRE WF13 2LY Tel: +44 (0)1924 452435 Fax: +44 (0)1924 461999 E-MAIL: info@daw-green.co.uk		