


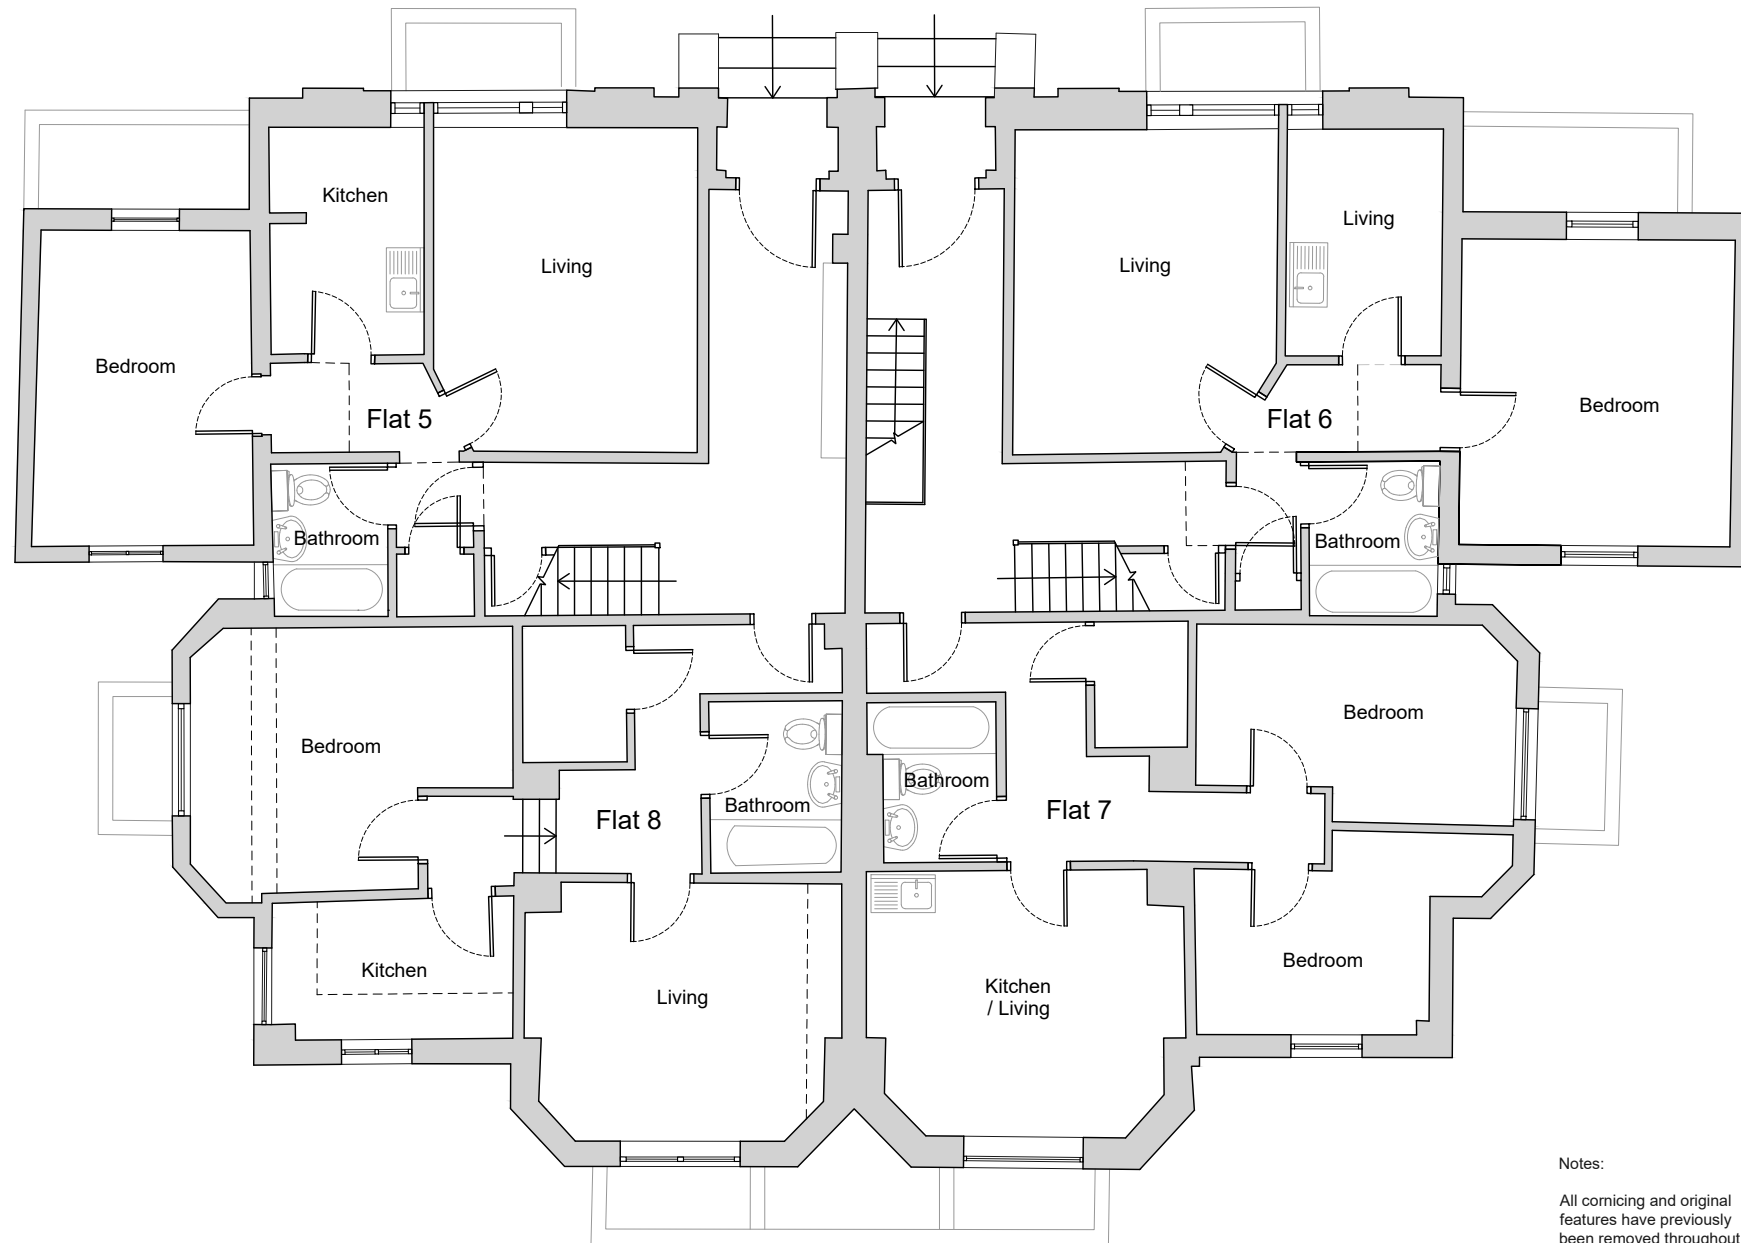

Notes:
All cornicing and original features have previously been removed throughout.

DO NOT SCALE FROM THIS DRAWING.

THIS DRAWING IS BASED ON DIMENSIONAL SURVEY INFORMATION PROVIDED BY OTHERS. THE ARCHITECT CANNOT ACCEPT RESPONSIBILITY FOR THE ACCURACY OF THIS SURVEY INFORMATION.

ALL DIMENSIONS ARE SHOWN IN METRIC.

THIS DRAWING REMAINS THE COPYRIGHT OF

STALLAN-BRAND ARCHITECTURE + DESIGN LTD

CLIENT
ALUMNO GROUP

1:100 @ A3
0m 1 2 3 4

NOTES
THIS DRAWING IS BASED ON PROJECT'S PREVIOUS ARCHITECT'S INFORMATION, ON PROJECT'S APPROVED PLANNING DRAWINGS, AND ON THE PREVIOUS MEASURED BUILDING SURVEY INFORMATION (FOR THE LISTED BUILDING).

P01	#73 PLANNING ISSUE	25.03.24
REV	REASON FOR ISSUE	DATE

Stallan-Brand

80 Nicholson Street
Glasgow
G5 9ER

Phone: 0141 258 5015
Email: info@stallanbrand.com
Website: www.stallanbrand.com

PROJECT
MOSS LANE EAST, MANCHESTER

TITLE
EXISTING GROUND FLOOR PLAN

DRAWING NUMBER		REVISION
2027-SBA-01-00-D-A-00010		P01
STATUS PLANNING		
DATE 27.02.24	DRAWN BY PM	SCALE @ A3 1:100
CHECKED BY	PM	PROJECT NUMBER 2027.00