





This drawing is copyright  
Do not scale off dimensions.  
All dimensions to be checked on site by contractor.  
Contractor to report any dimensional discrepancies,  
errors or omissions prior to commencing on site.

NOTE:

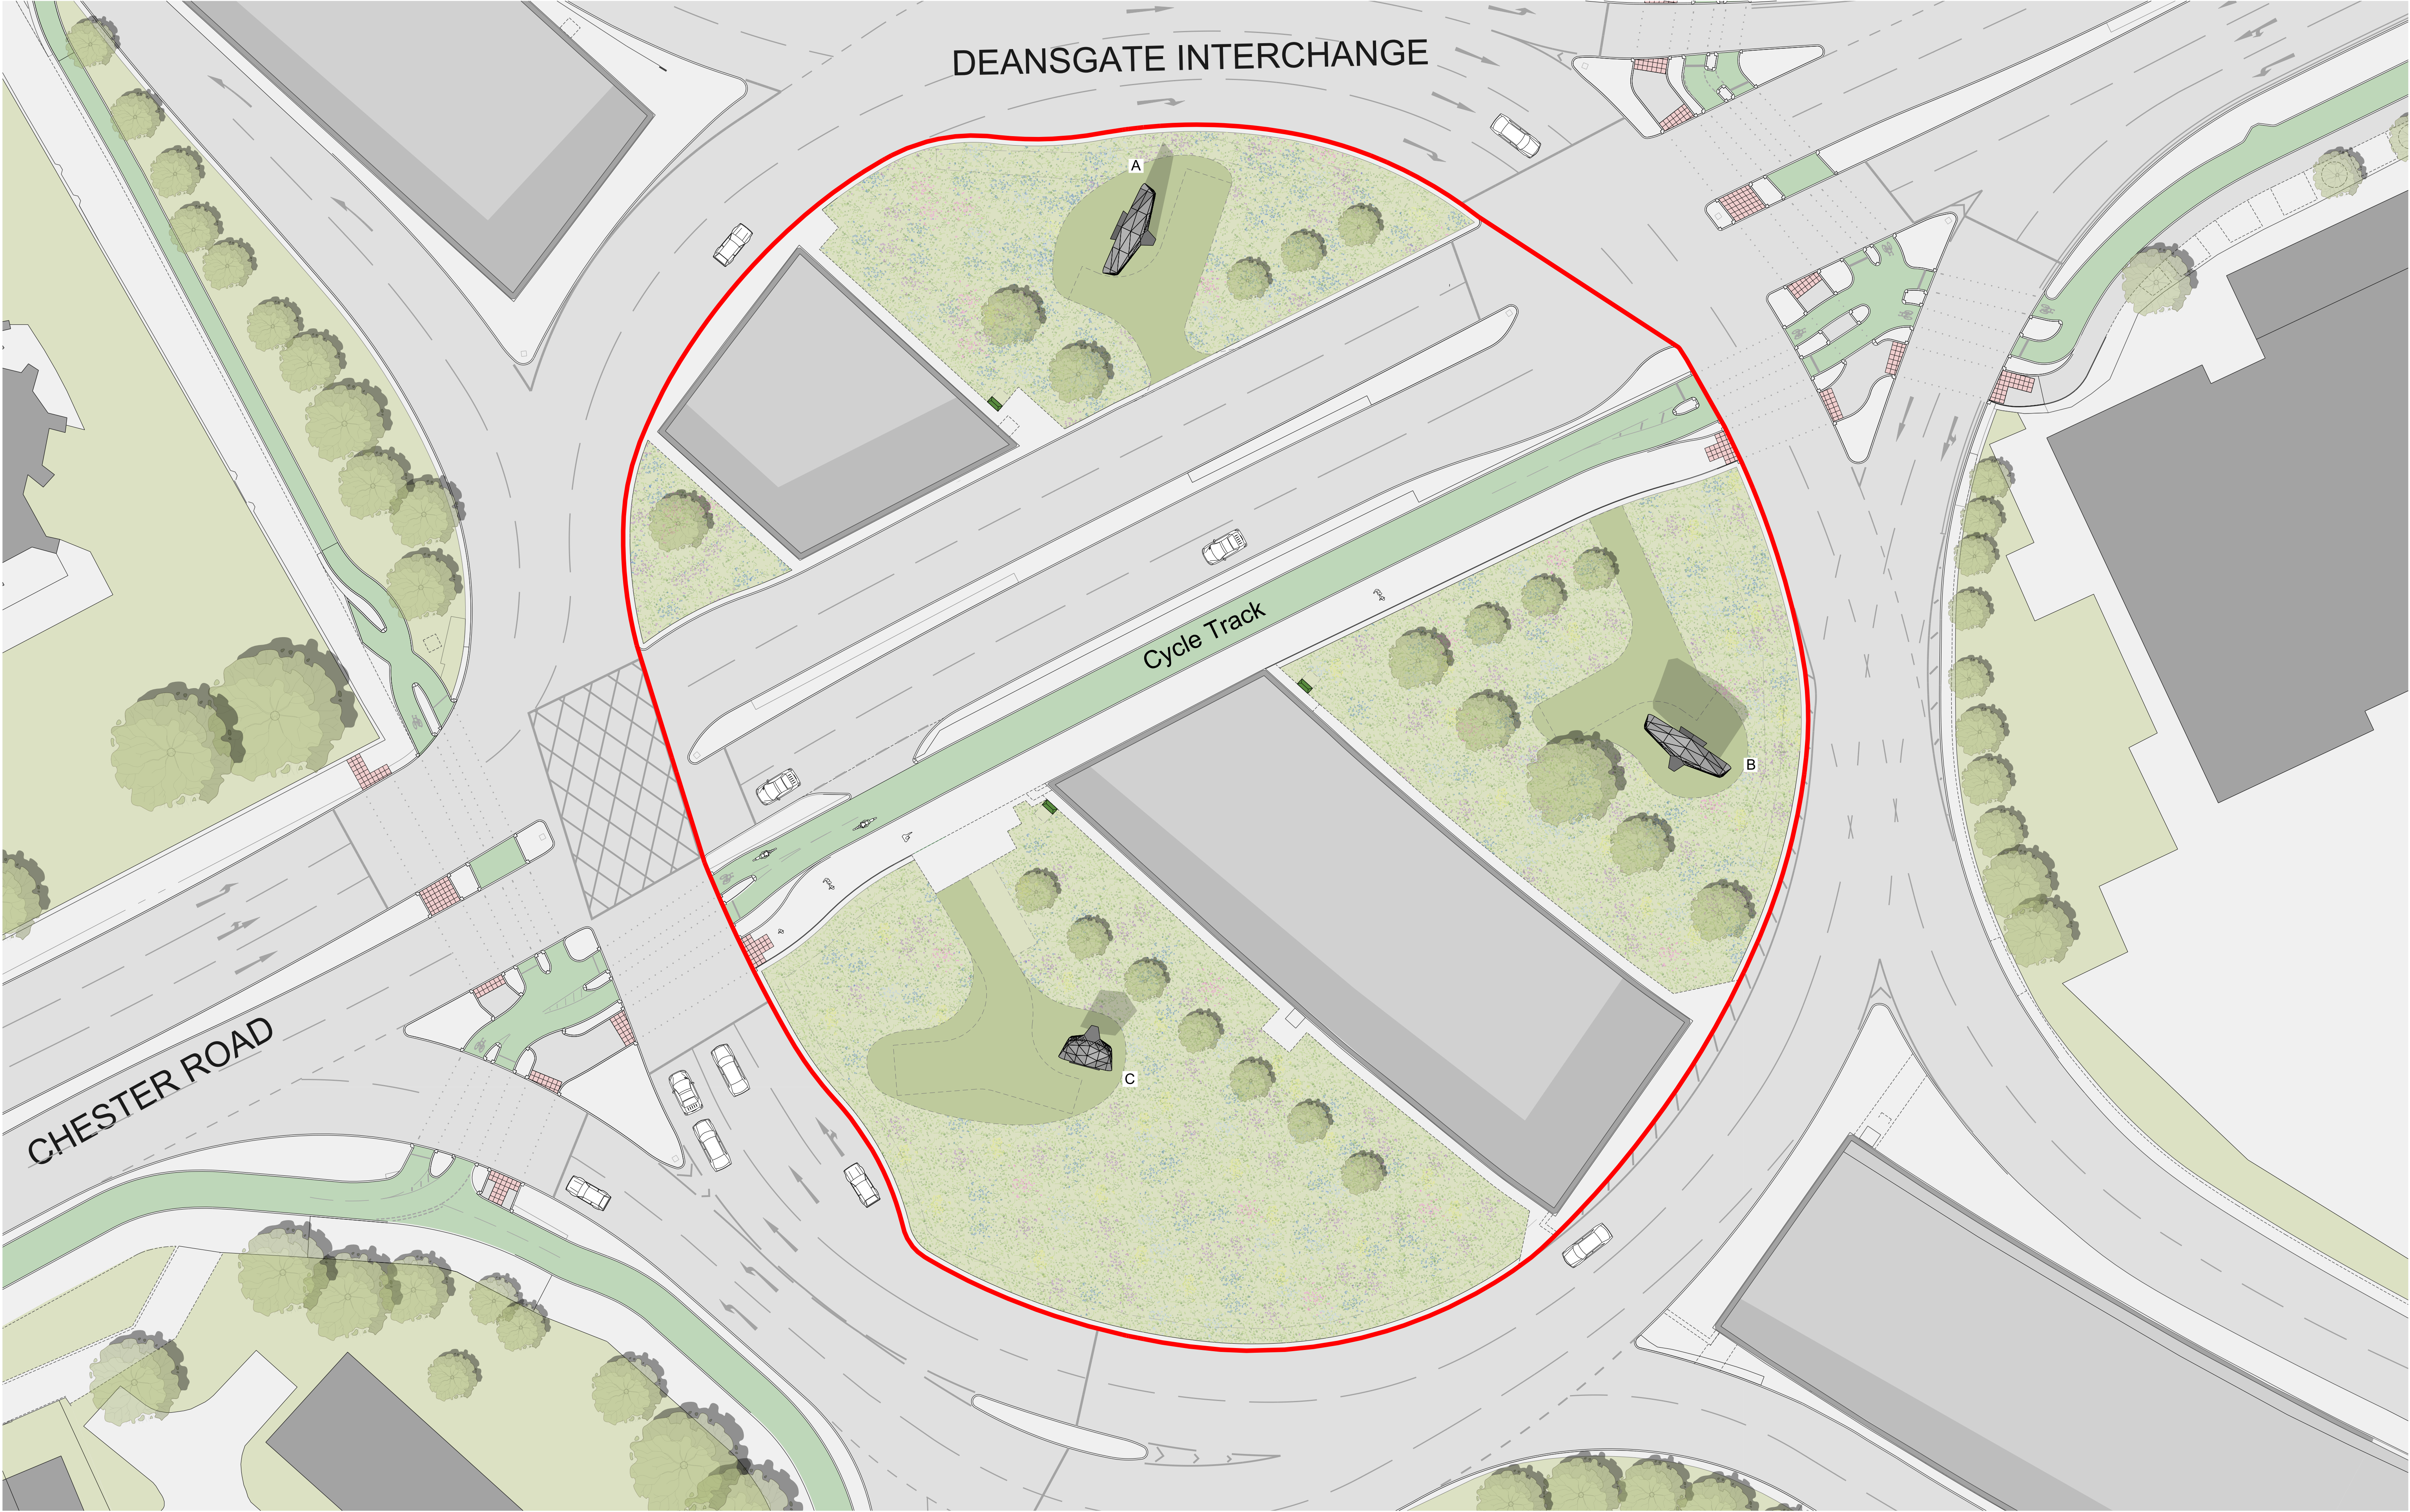

NORTH

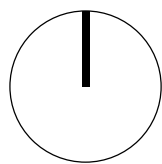

| Rev | Date       | Description                                                          |
|-----|------------|----------------------------------------------------------------------|
| P01 | 27-01-2023 | Planning Issue                                                       |
| P02 | 12-01-2024 | Planning Issue - Revised Screen Locations                            |
| P03 | 22-05-2024 | Planning Issue - Reduced Number of Screens and Revised Display Sizes |
|     |            |                                                                      |
|     |            |                                                                      |
Project Title  
Chester Road Roundabout

Status  
Planning

Drawing Title  
Proposed Site Plan

|                                               |                              |                      |
|-----------------------------------------------|------------------------------|----------------------|
| Job No<br>10293                               | Scale<br>1:250@A1 / 1:500@A3 | Date<br>January 2023 |
| Drawing No<br>10293-SHP-A-B5D7-G100-PL-XX-001 | Revision<br>P03              |                      |

**simpsonhaugh**

MANCHESTER  
Riverside, 4 Commercial St  
Manchester M15 4EQ  
+44 (0)161 835 2345  
www.simpsonhaugh.com

LONDON  
5-8 Roberts Place  
London EC1R 9BB  
+44 (0)20 7549 4000  
mail@simpsonhaugh.com