



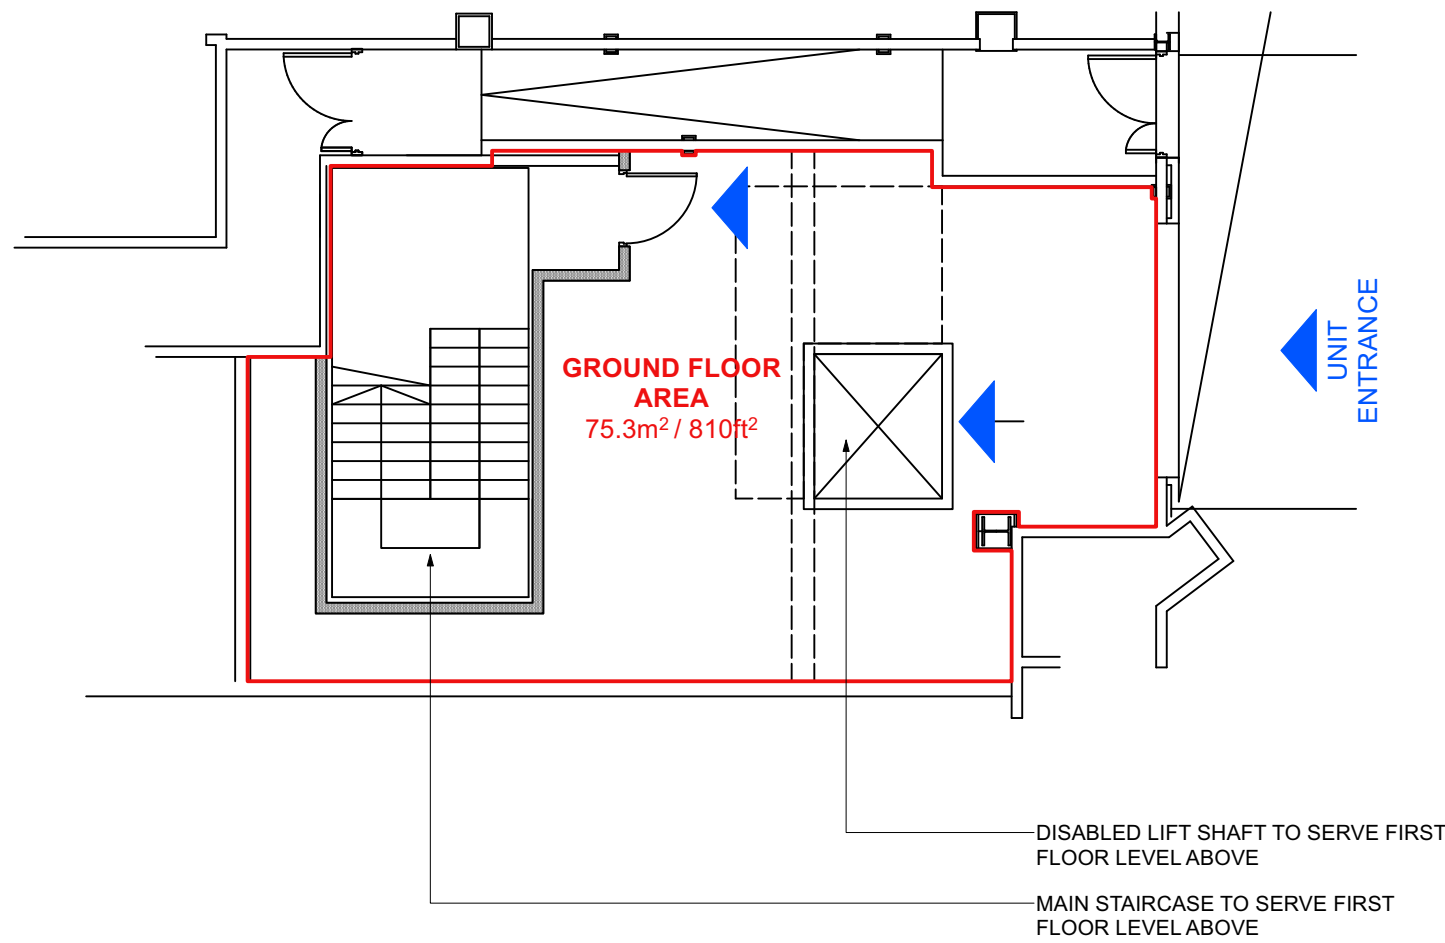

1 EXISTING GROUND FLOOR PLAN
Scale: 1:100

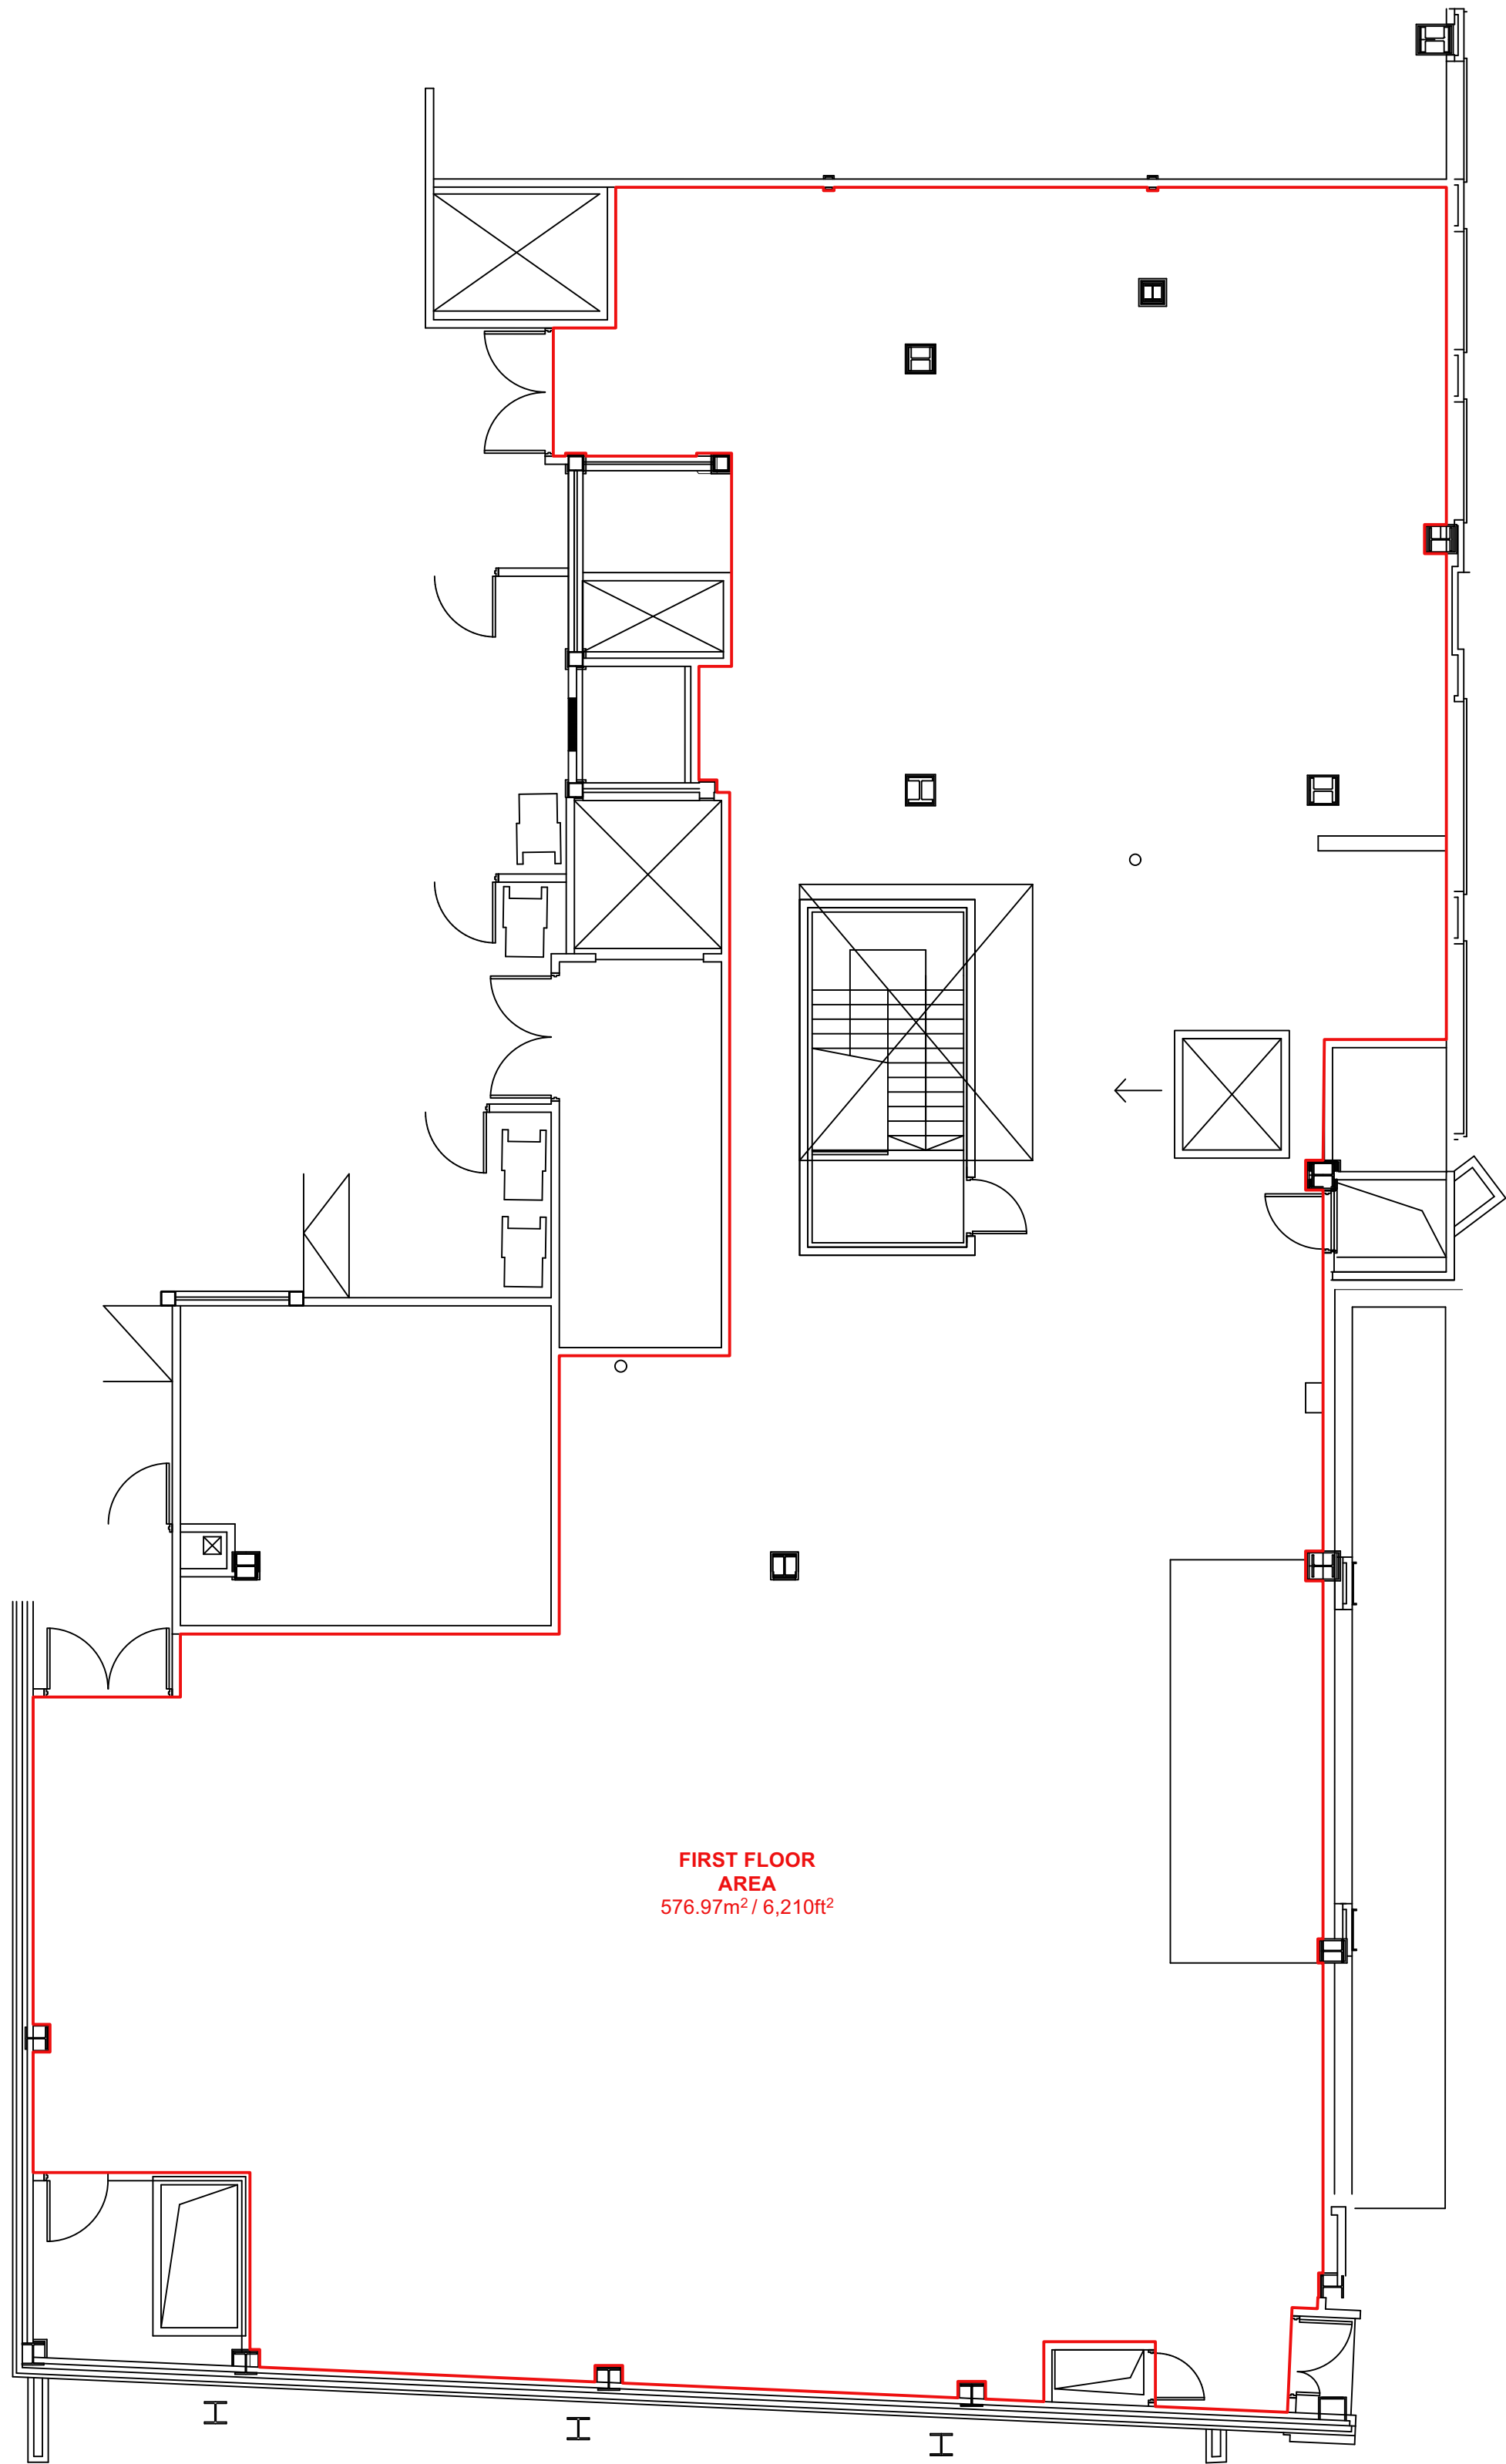

2 EXISTING FIRST FLOOR PLAN
Scale: 1:100

