
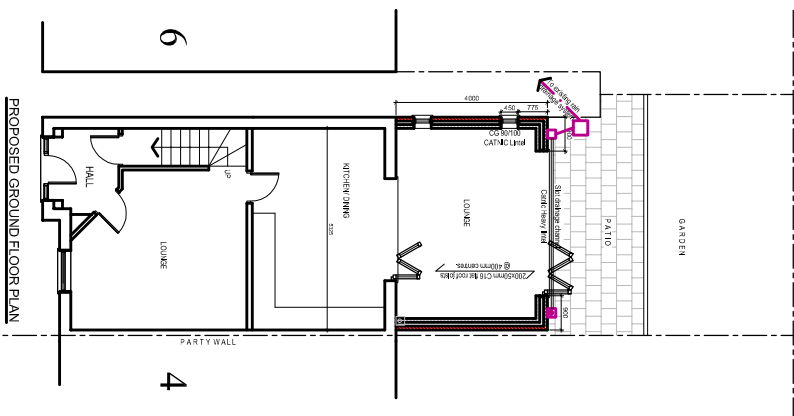
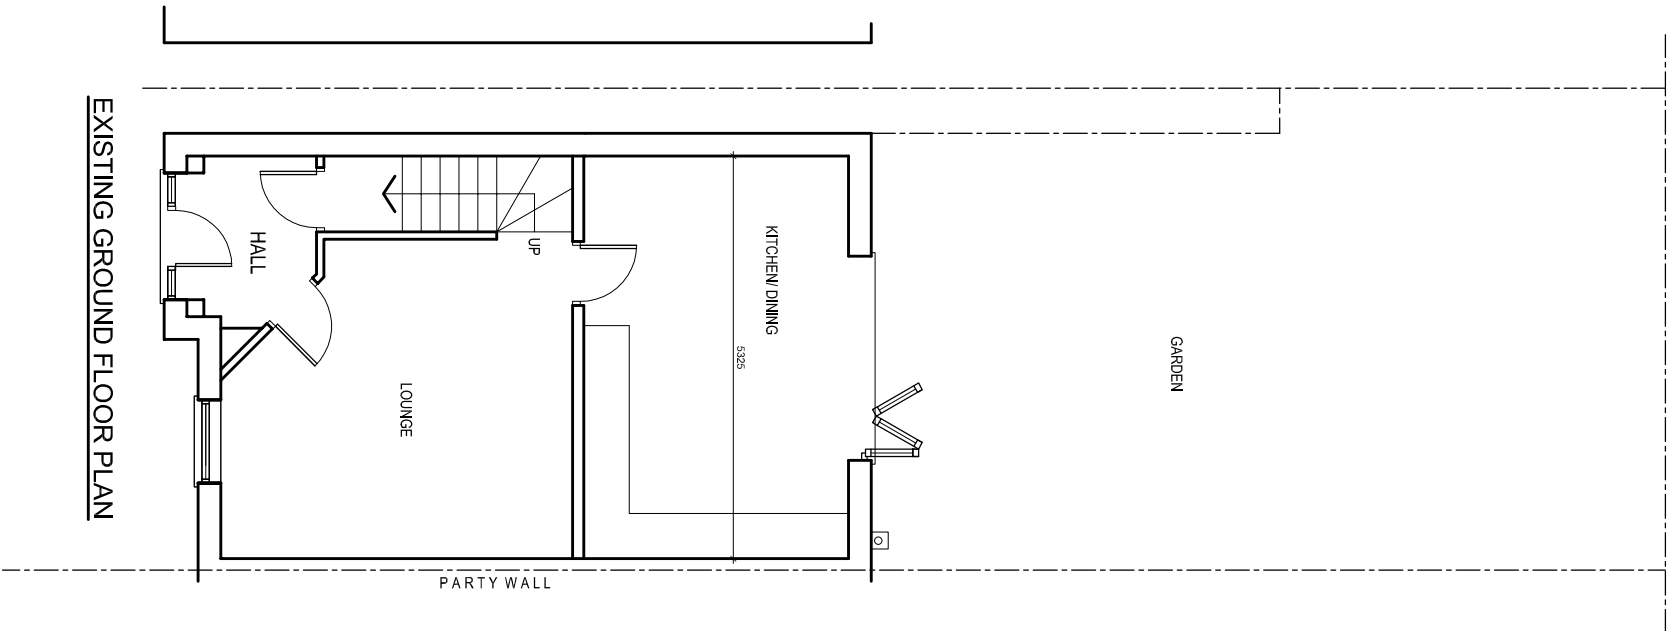
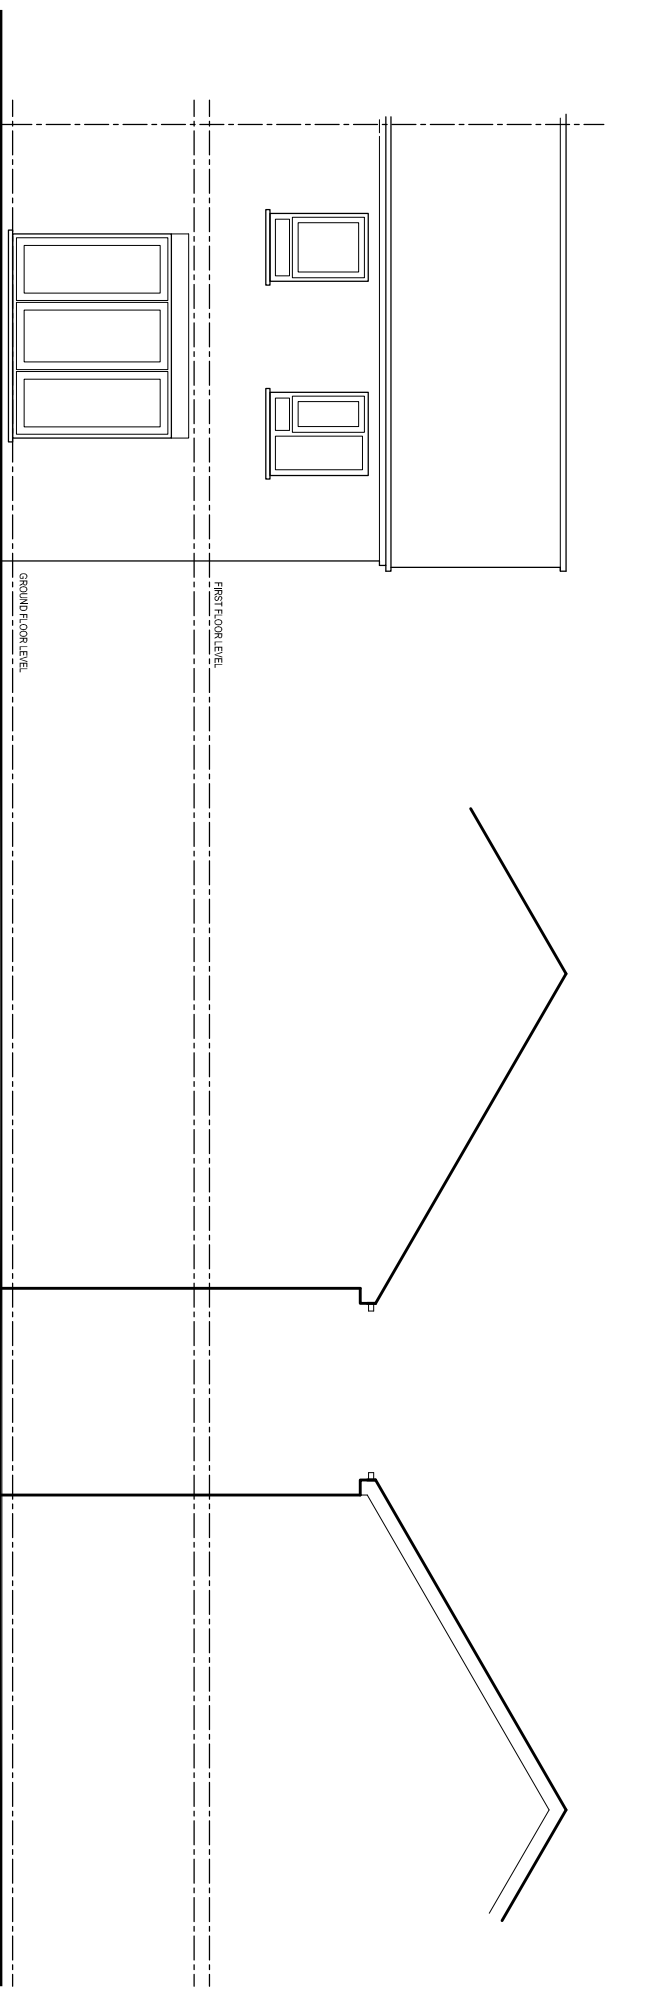
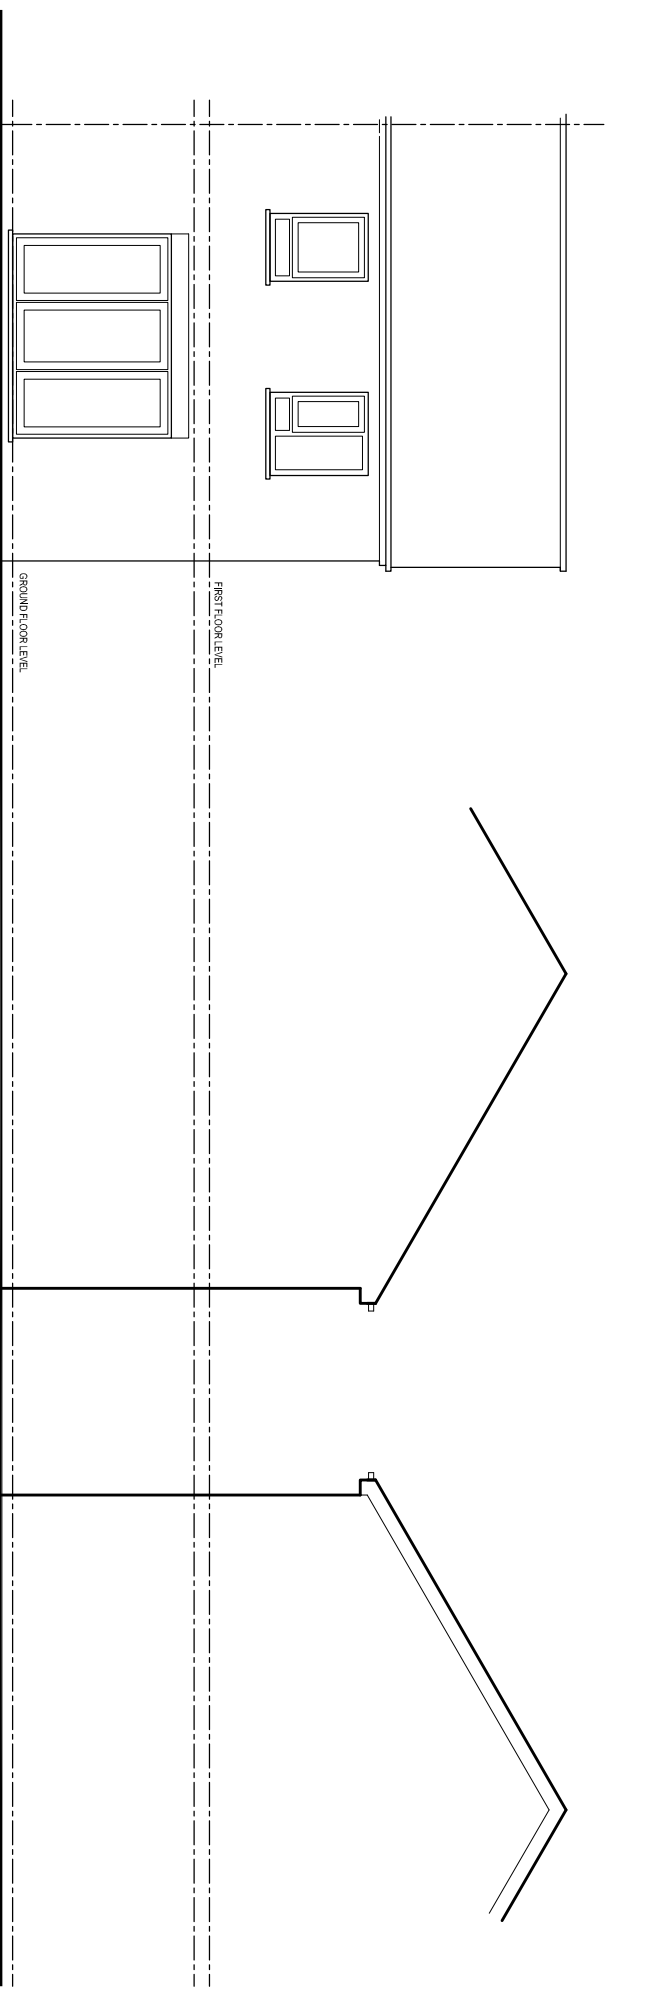


PURPOSE OF ISSUE	PLANNING
Do not scale from this drawing. All information should be checked by the contractor on site before commencing work. Any discrepancies should be reported to the architect immediately. All rights are reserved and are not transferable. Unauthorised reproductions of this drawing are not permitted.	

PURPOSE OF ISSUE	PLANNING
------------------	----------

PURPOSE OF ISSUE	PLANNING
------------------	----------

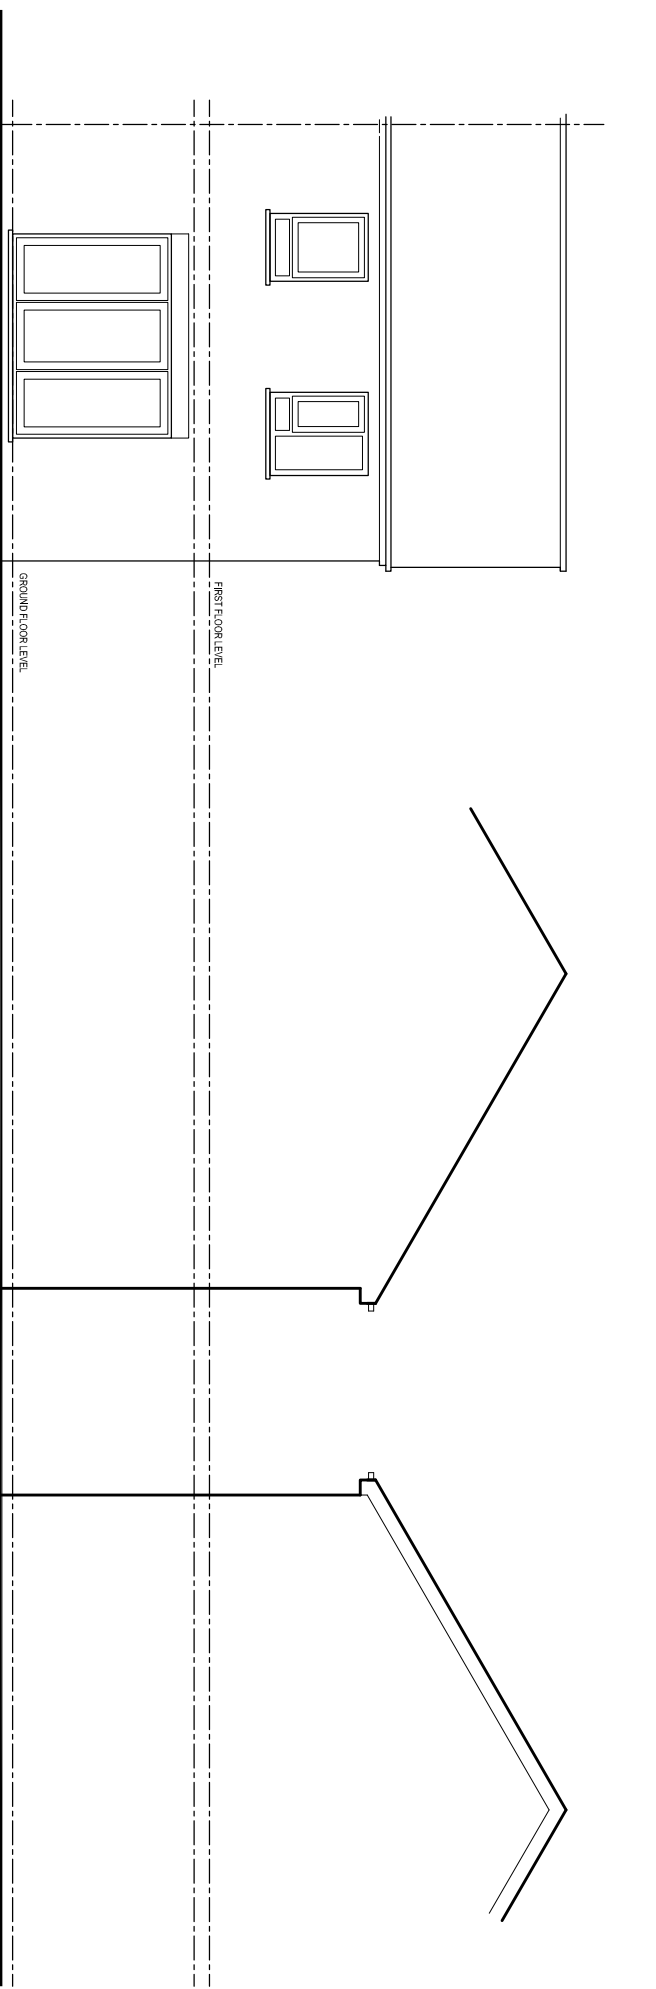

DRIVE

SITE PLAN 1:200

PROJECT
2 Blaydon Close,
Manchester

CLIENT
Mrs. Soniya Anto

DRAWING TITLE
Existing Plan

2 Blaydon Close,
Manchester

Manchester 205

CLIENT

Mrs. Soniya Anto

DRAWING TITLE

Existing Plan

JOB No _____ DRAWING No _____

NA-B01 (S)

NA-B01 (S)

SCALE	DATE	REVISION

1:100@A3 Apr. 2024

1:100@A3 Apr. 2024

DRAWN BY _____
NA

CHECKED BY _____
-

DRAWN BY _____
NA

CHECKED BY _____
-

t: 0782 895 3405

e: niamat@hotmail.co.uk

na desigun