




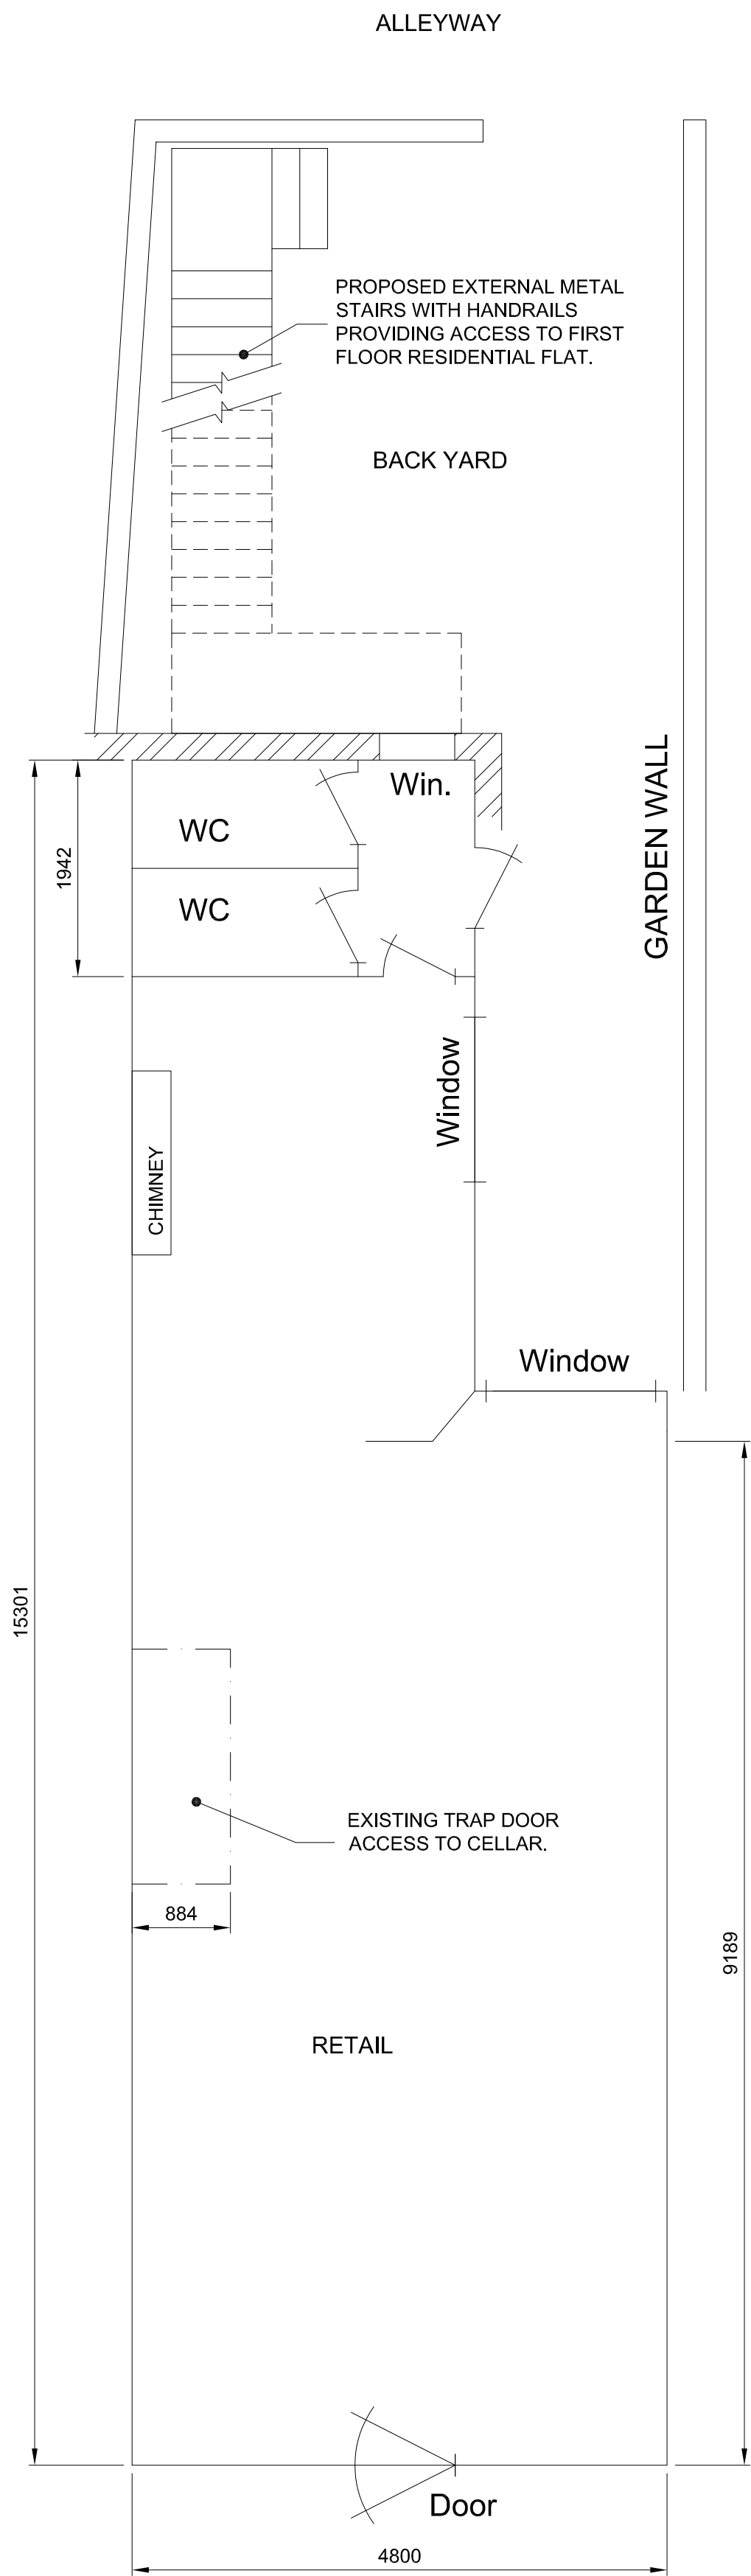

PROPOSED GROUND FLOOR PLAN.
Scale = 1:50

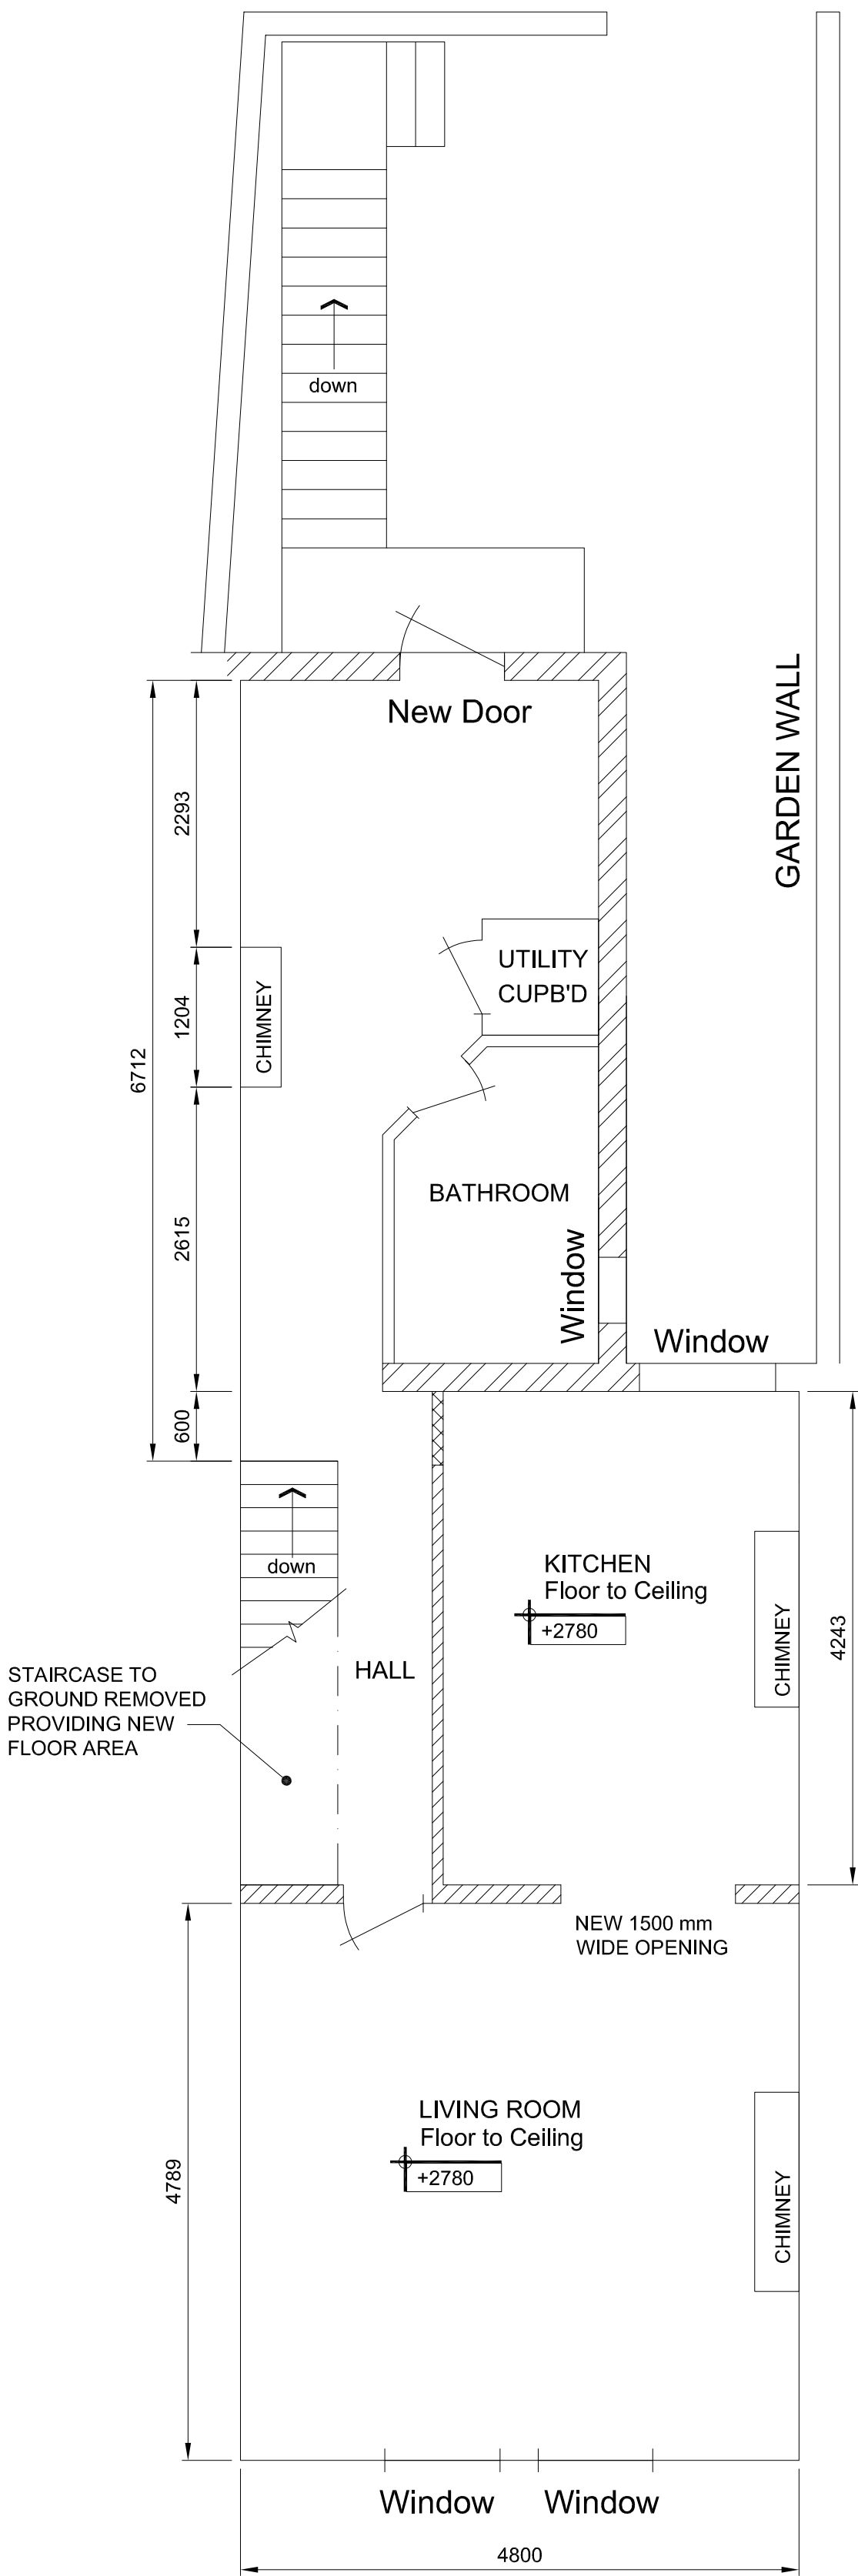

PROPOSED FIRST FLOOR PLAN.
Scale = 1:50

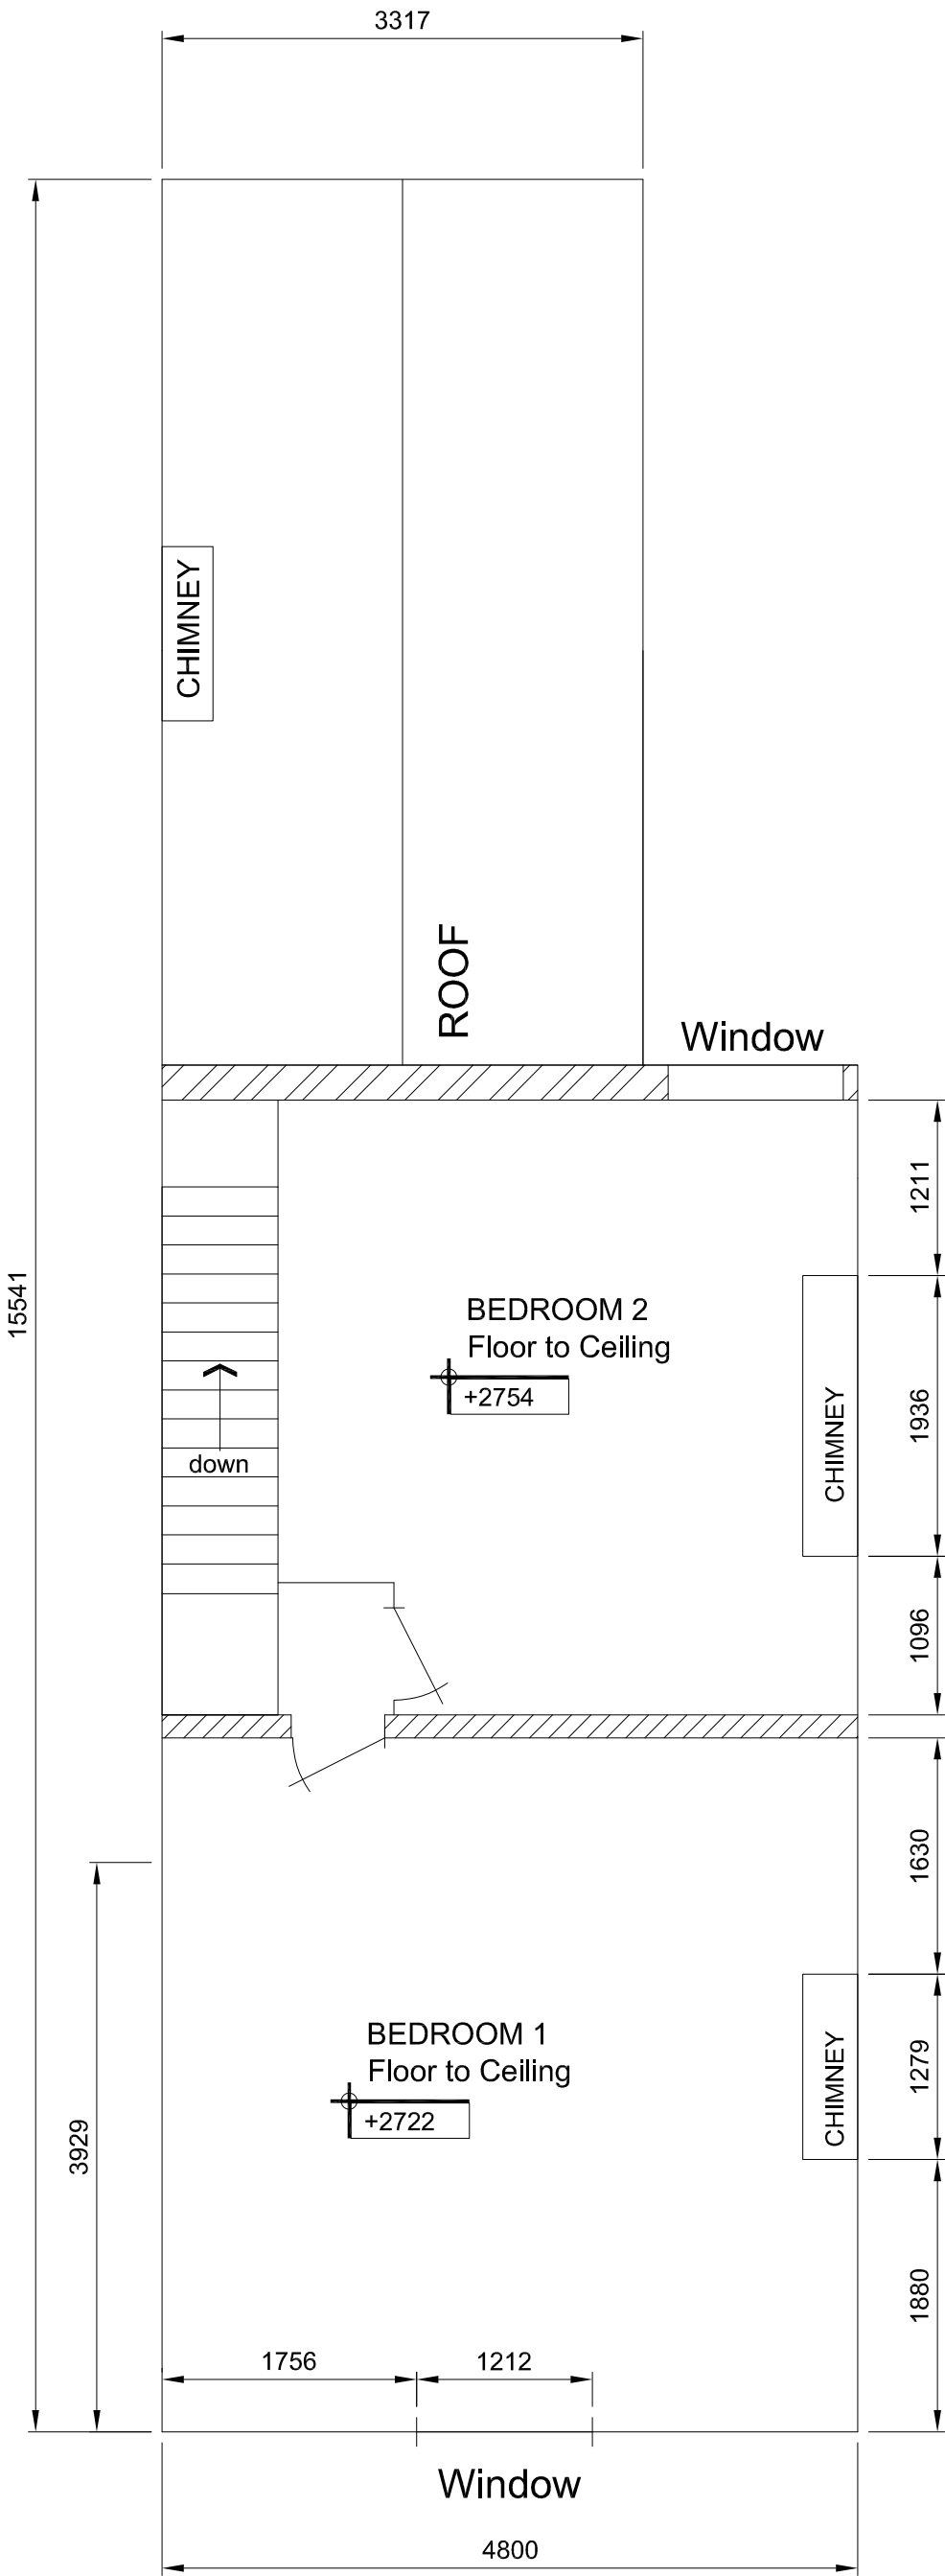

PROPOSED SECOND FLOOR PLAN.
Scale = 1:50

Rev	Date	By	Description
REVISIONS			

CAN PROPERTY

Project Name
364 BARLOW MOOR ROAD

Drawing Title
PROPOSED
BUILDING GENERAL ARRANGEMENT PLANS

Drawing Status
PRELIMINARY

Project No
CPD-01

Drawn			Approved		Scale		First Issue		Size	
CAD			EDP		As Shown		JAN 2024		A1	
JOB No.	COMPANY	ZONE	LEVEL	TYPE	ROLE	DRAWING No.	REVISION			
CP2	CAN	XX	XX	DR	A	1201	P1			