



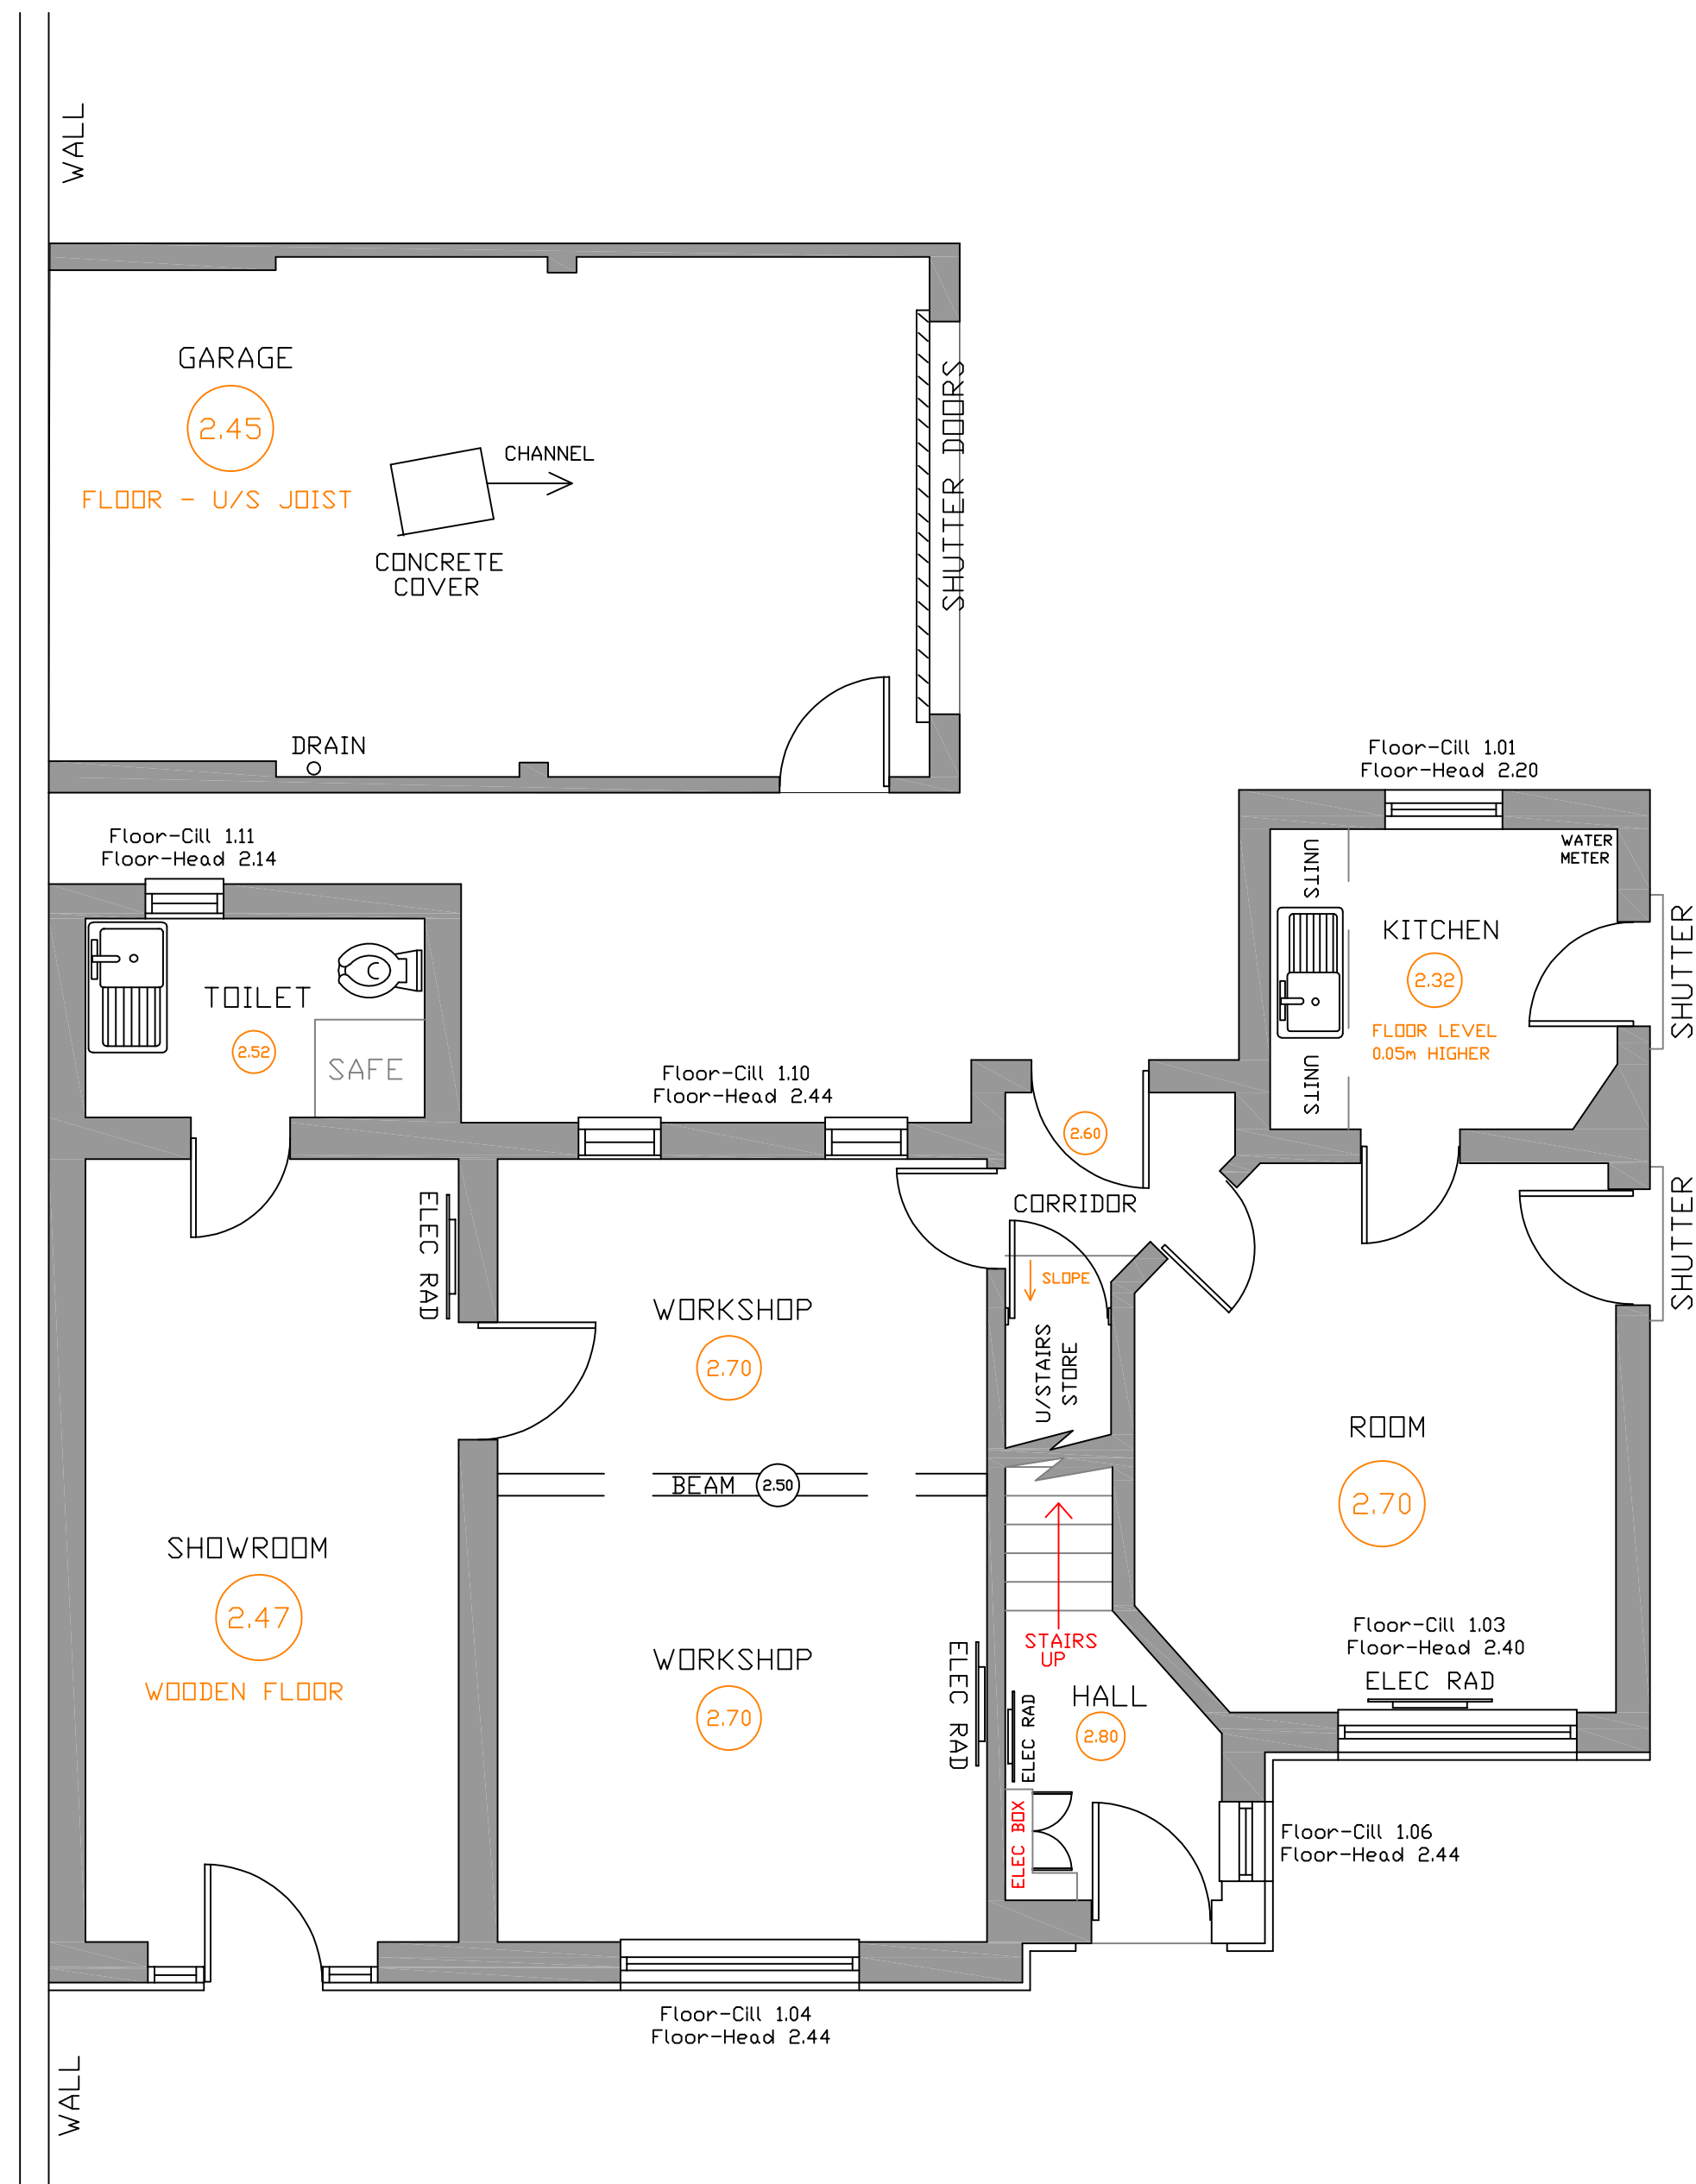

GROUND FLOOR LAYOUT

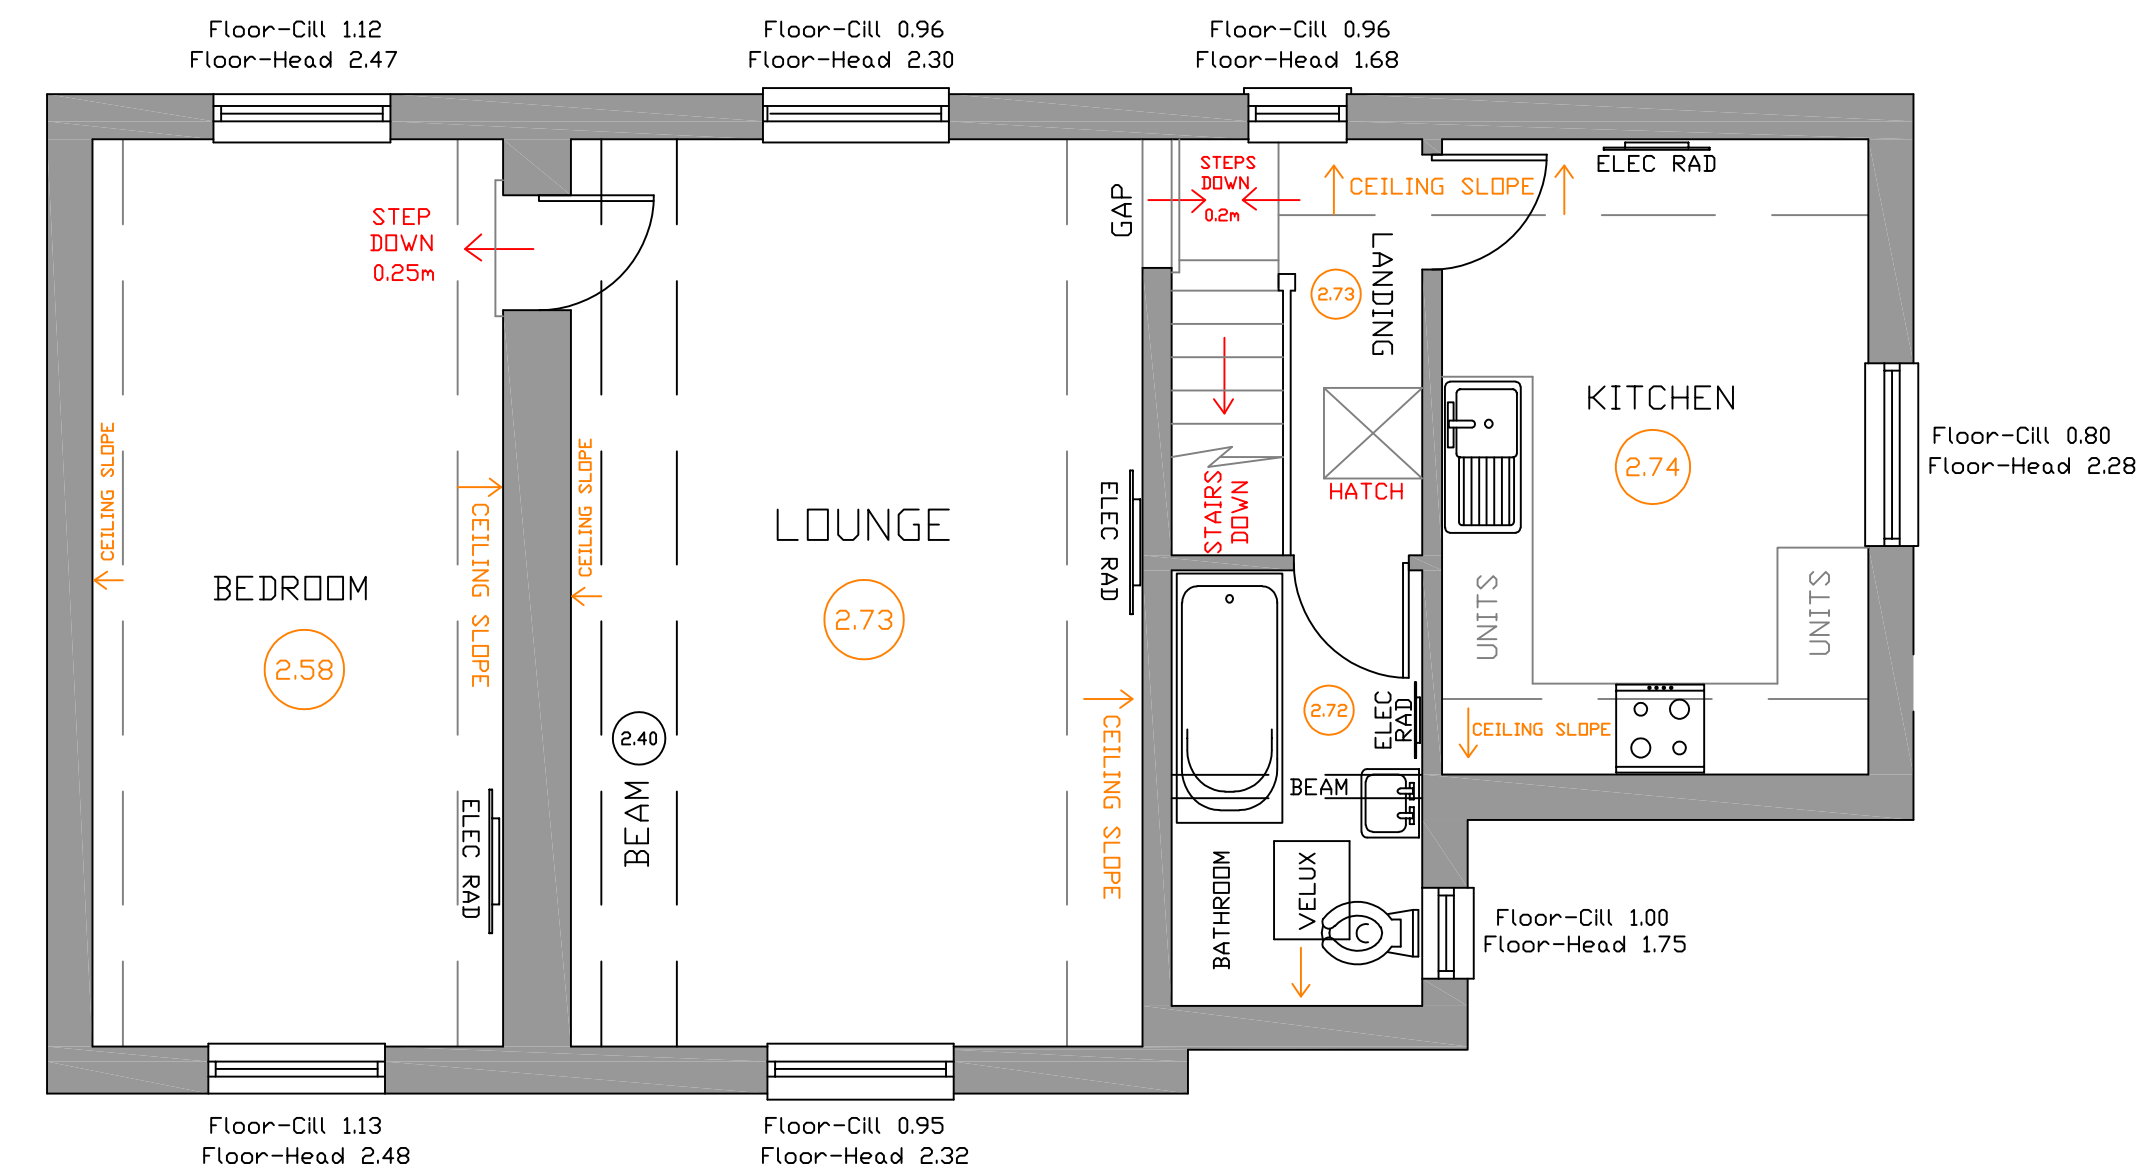

FIRST FLOOR LAYOUT

Simon R Miles
Chartered Architect
Didsbury
Manchester
T: 07778 137830
E: srsmilesarchitect@gmail.com

Do not scale. Contractors must check all dimensions on site before preparing production drawings or commencing any work. This drawing and its design is the copyright of S.R.Miles Ltd and may not be reproduced in any form whatsoever without their prior express written consent.

Revision	Date	Revision note	Notes
----------	------	---------------	-------

Project :
42 Ladybarn Road Fallowfield
Title :
Existing floor plans
Drawing number :
19 160 EX01
Client :
Ms Bentley

Scale :
1:50@A1 100@A3
Date :
07.02.2019
CAD Ref :
18-114
Drawn by :
SRM

SRM
Simon R Miles RA(Inst Dip Arch) RIBA
Chartered Architect