


General Notes:

All levels and dimensions to be checked on site by contractor prior to commencement.

Any variations / anomalies to be reported to Hunter & Belle Ltd. Do not scale from this drawing use figured dimensions only. All work shown on this drawing to be carried out in accordance with current British Standards and Codes of Practice.

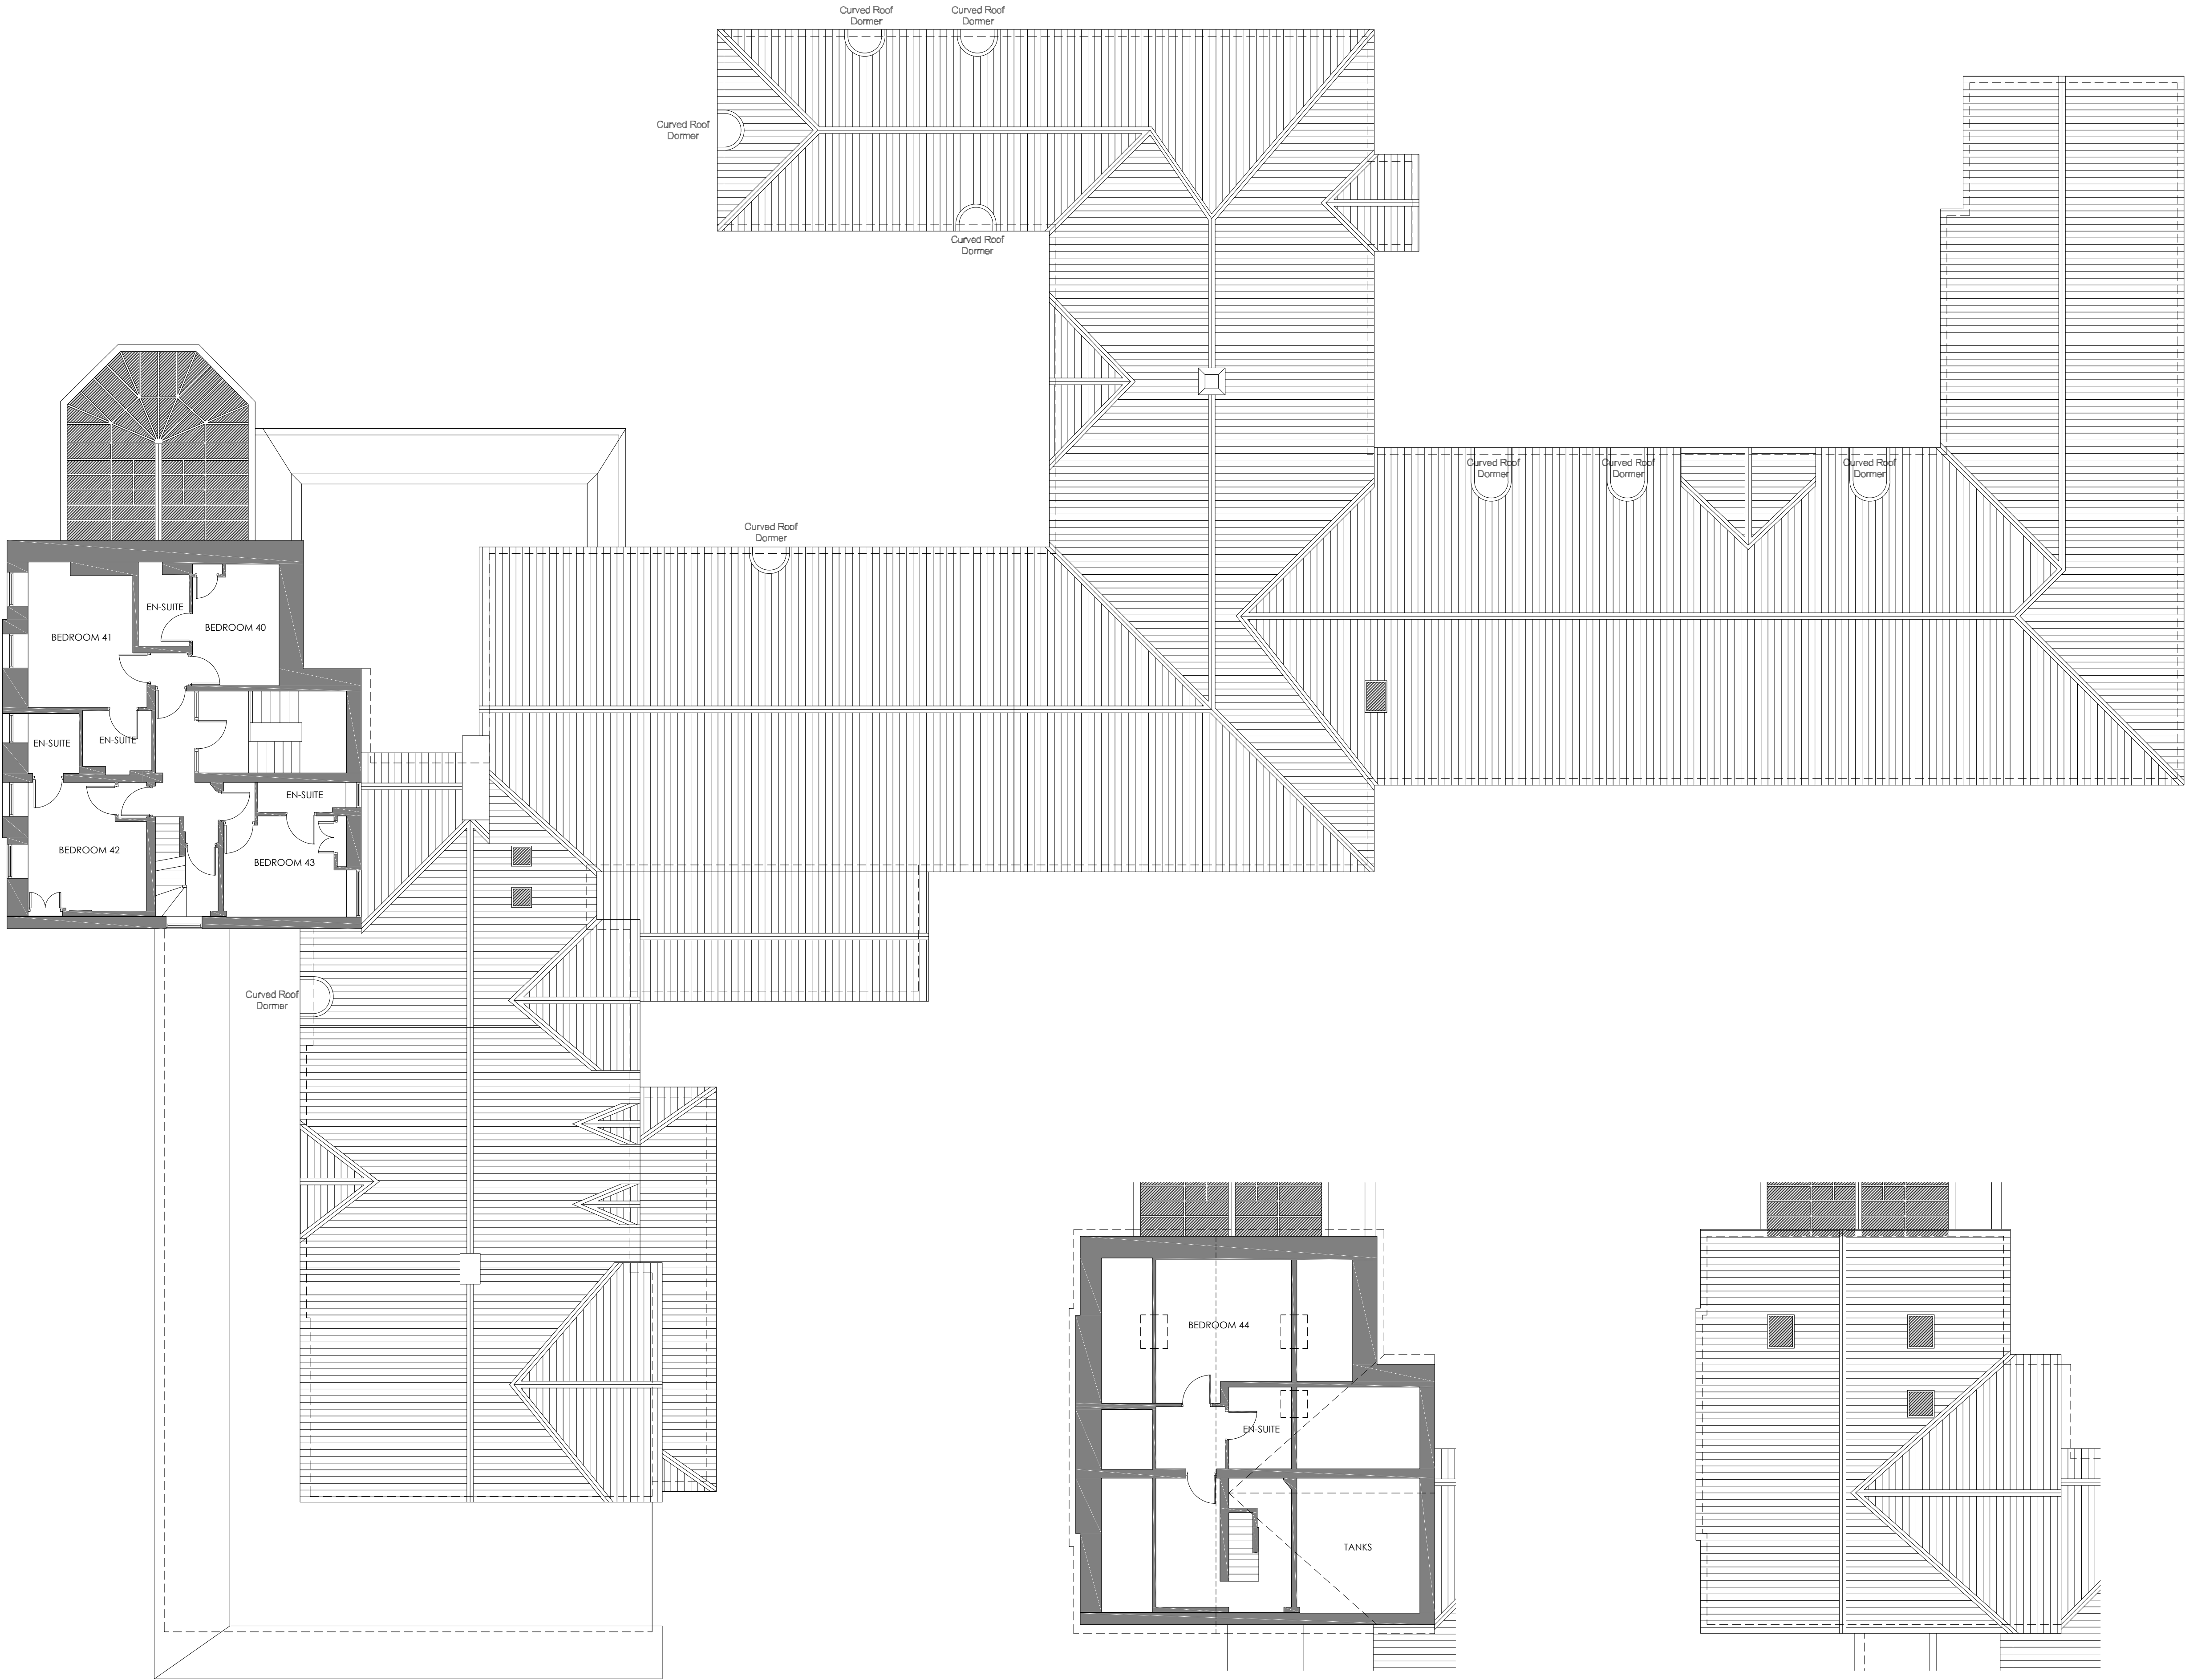

PROPOSED 2nd FLOOR PLAN

PROPOSED 3rd FLOOR PLAN

PROPOSED UPPER ROOF PLAN

Rev:	Date:	Description:
------	-------	--------------

Client:	VS Property Group		
Project:	Etrop Grange, Manchester		
Project No:	Drawing No:	Rev:	
149	014		
Description: Proposed 2nd & 3rd Floor Plans			

Scale: 1:100 @ A1 Date Drawn: 02.04.24

HUNTERBELLE

ARCHITECTURE | INTERIOR DESIGN

Unit 6, Willyfold Trading Estate
Willyfold Drive
Macclesfield
Cheshire SK10 2ZR
T: 01625 921 932

Purpose of Issue:					
Planning	Building Regs	Tender	Comment	Approval	Construction
☒	☐	☐	☐	☐	☐
© Hunter & Belle Ltd.					