



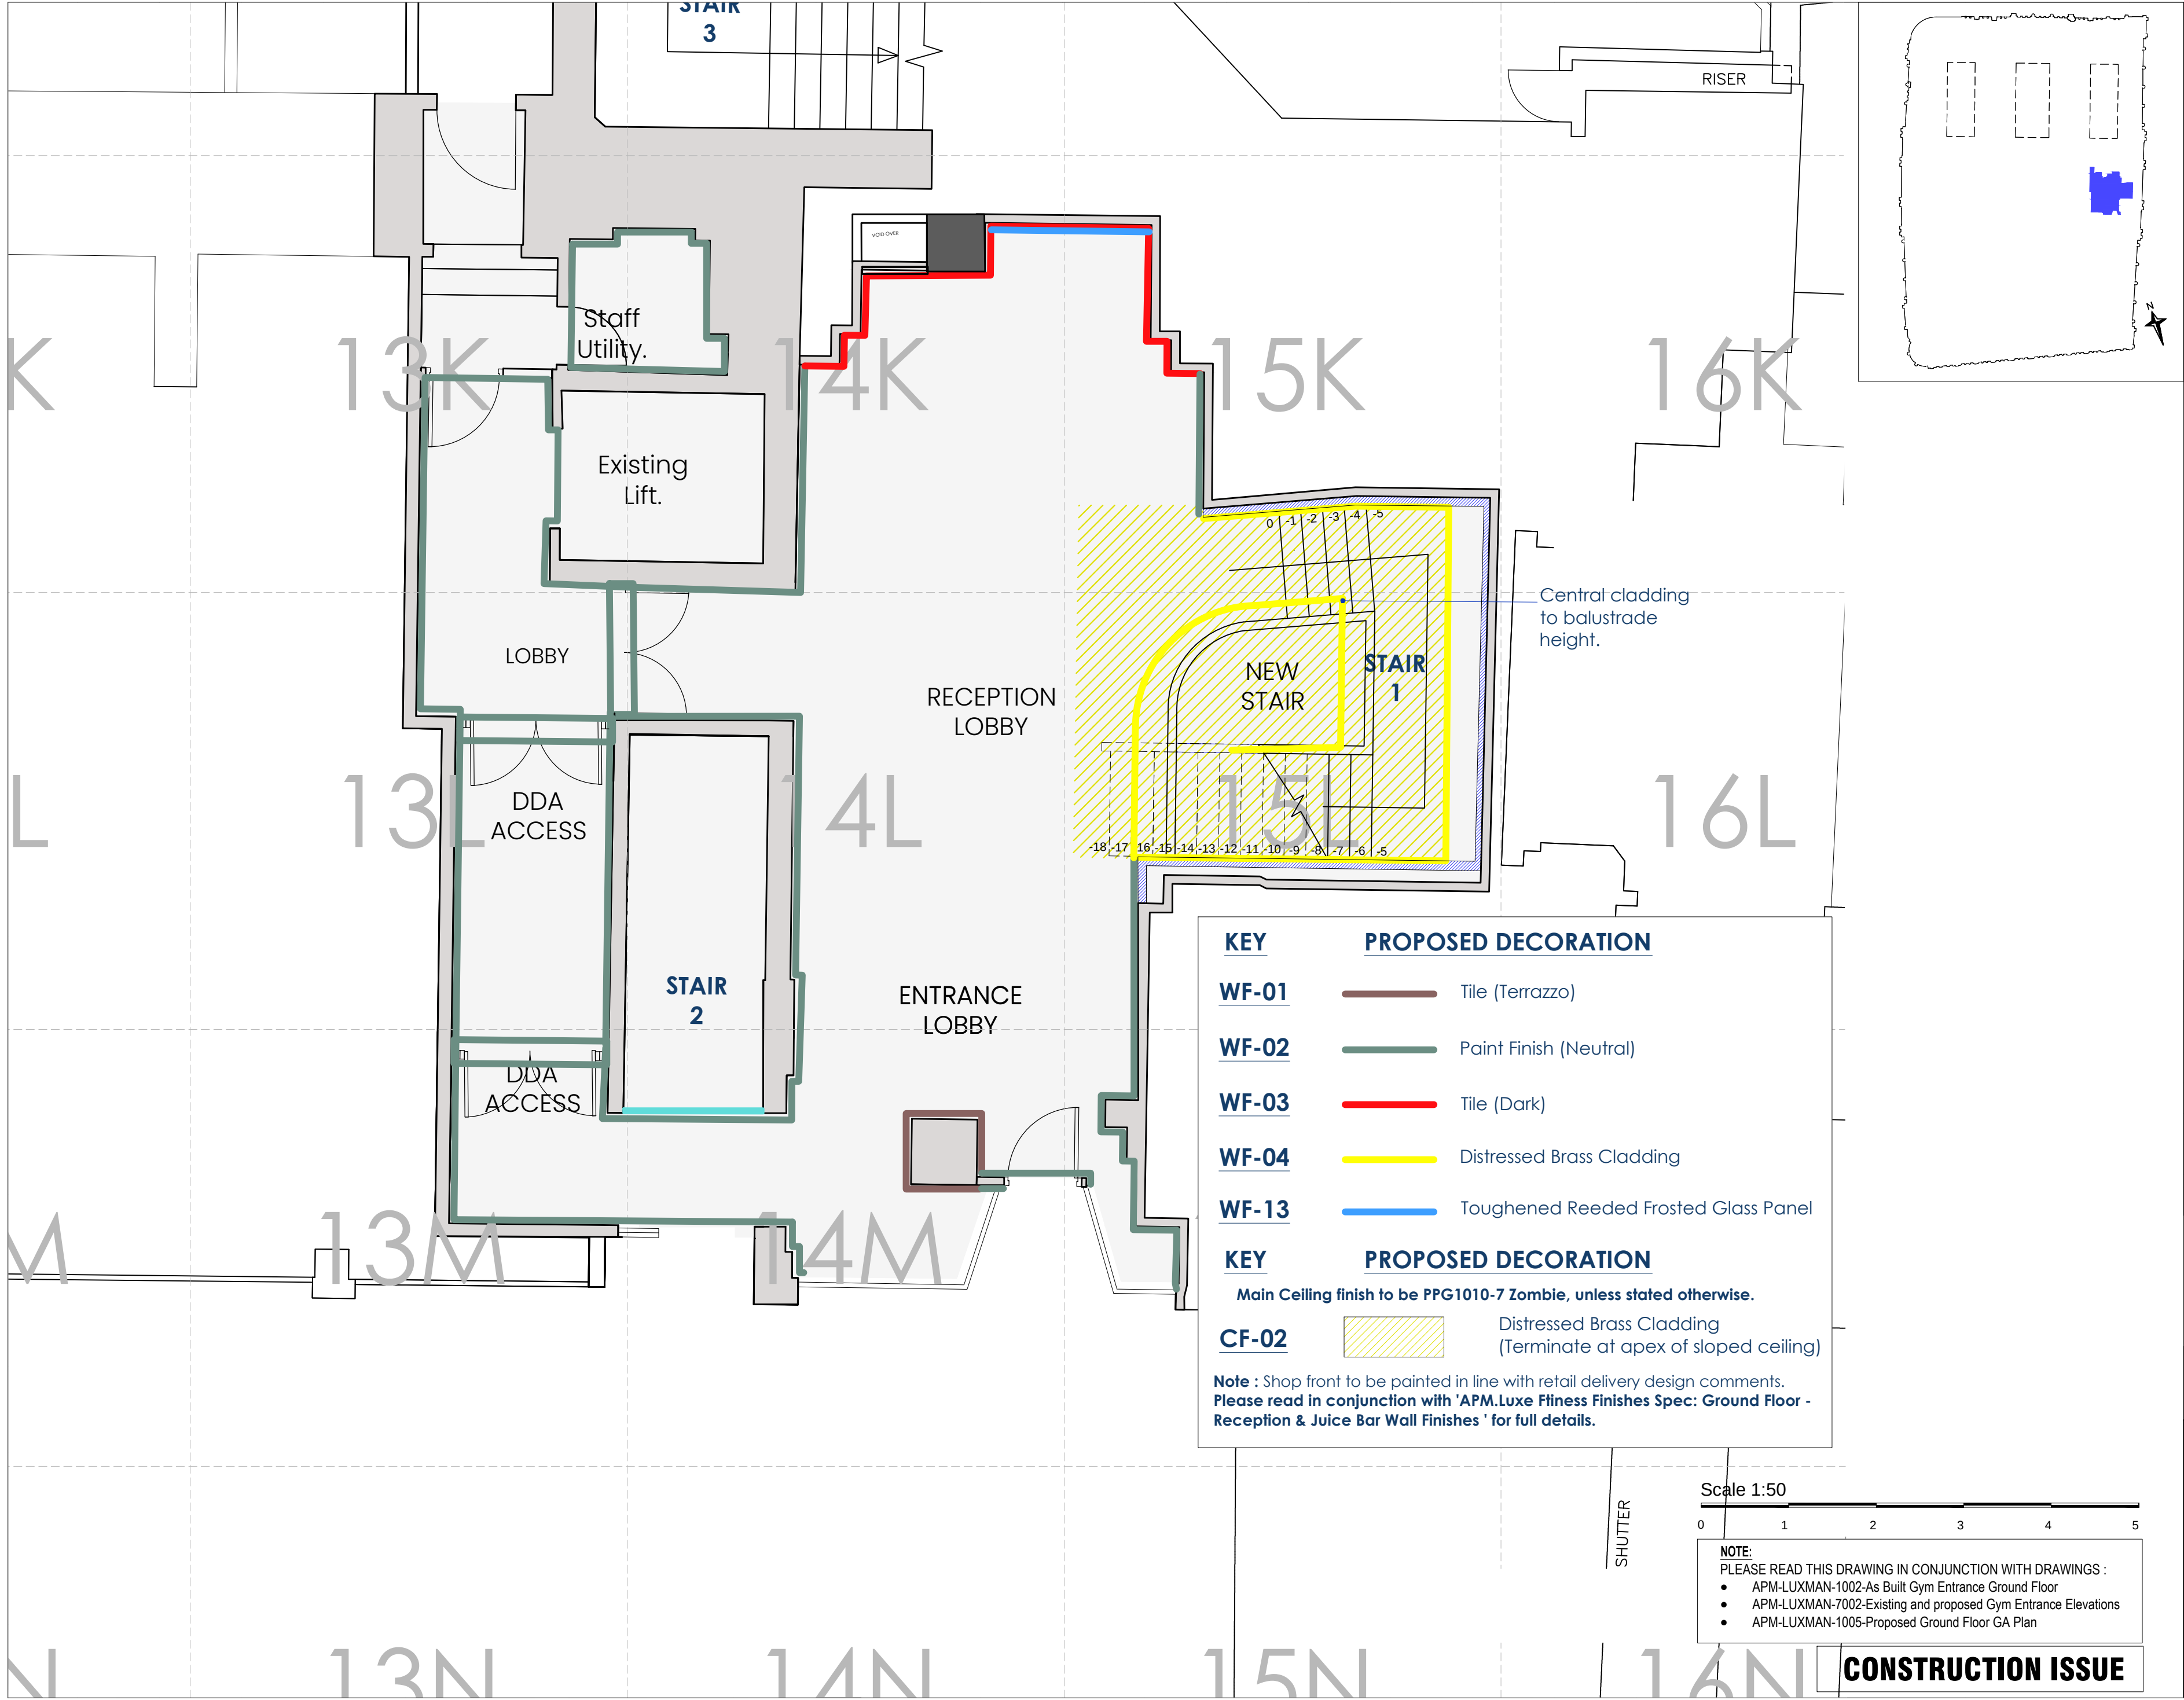

KEY	PROPOSED DECORATION	
WF-01		Tile (Terrazzo)
WF-02		Paint Finish (Neutral)
WF-03		Tile (Dark)
WF-04		Distressed Brass Cladding
WF-13		Toughened Reeded Frosted Glass Panel

KEY	PROPOSED DECORATION	
Main Ceiling finish to be PPG1010-7 Zombie, unless stated otherwise.		
CF-02		Distressed Brass Cladding (Terminate at apex of sloped ceiling)

Note : Shop front to be painted in line with retail delivery design comments.
Please read in conjunction with 'APM.Luxe Fitness Finishes Spec: Ground Floor - Reception & Juice Bar Wall Finishes ' for full details.

 

NOTE:
PLEASE READ THIS DRAWING IN CONJUNCTION WITH DRAWINGS :
• APM-LUXMAN-1002-As Built Gym Entrance Ground Floor
• APM-LUXMAN-7002-Existing and proposed Gym Entrance Elevations
• APM-LUXMAN-1005-Proposed Ground Floor GA Plan

CONSTRUCTION ISSUE

B	EL	Secondary DDA Door added w finishes.	21.09.2024
A	EL	Amends to finish at wall nib (stairs)	22.04.2024
REV	BY	DESCRIPTION	DATE



APM DESIGN Ltd
The Studio
2 - 4 Knott Street
Darwen
Lancashire
BB3 2RN
t : 01254 707707
e : info@apmdesign.com
w : apmdesign.com

THE COPYRIGHT OF THIS DRAWING REMAINS THE PROPERTY OF APM DESIGN LIMITED AND MUST NOT BE REPRODUCED WITHOUT THE EXPRESS WRITTEN PERMISSION OF APM DESIGN LIMITED

CONTRACTORS TO CHECK ALL DIMENSIONS ON SITE BEFORE COMMENCING ANY WORKS
ALL DIMENSIONS ARE IN MILLIMETERS
DO NOT SCALE

DRAWN BY :	NAME :	DATE :
	TL/EL	22.03.2024
AMENDMENTS :		DATE :

TITLE :
Proposed Gym Entrance Decoration Plan
GROUND FLOOR PLAN

PROJECT :
LUXE FITNESS
ROYAL EXCHANGE MANCHESTER

SCALE :	DRAWING NUMBER :	REVISION :
1:50@A2	APM-LUXMAN-4001	B