



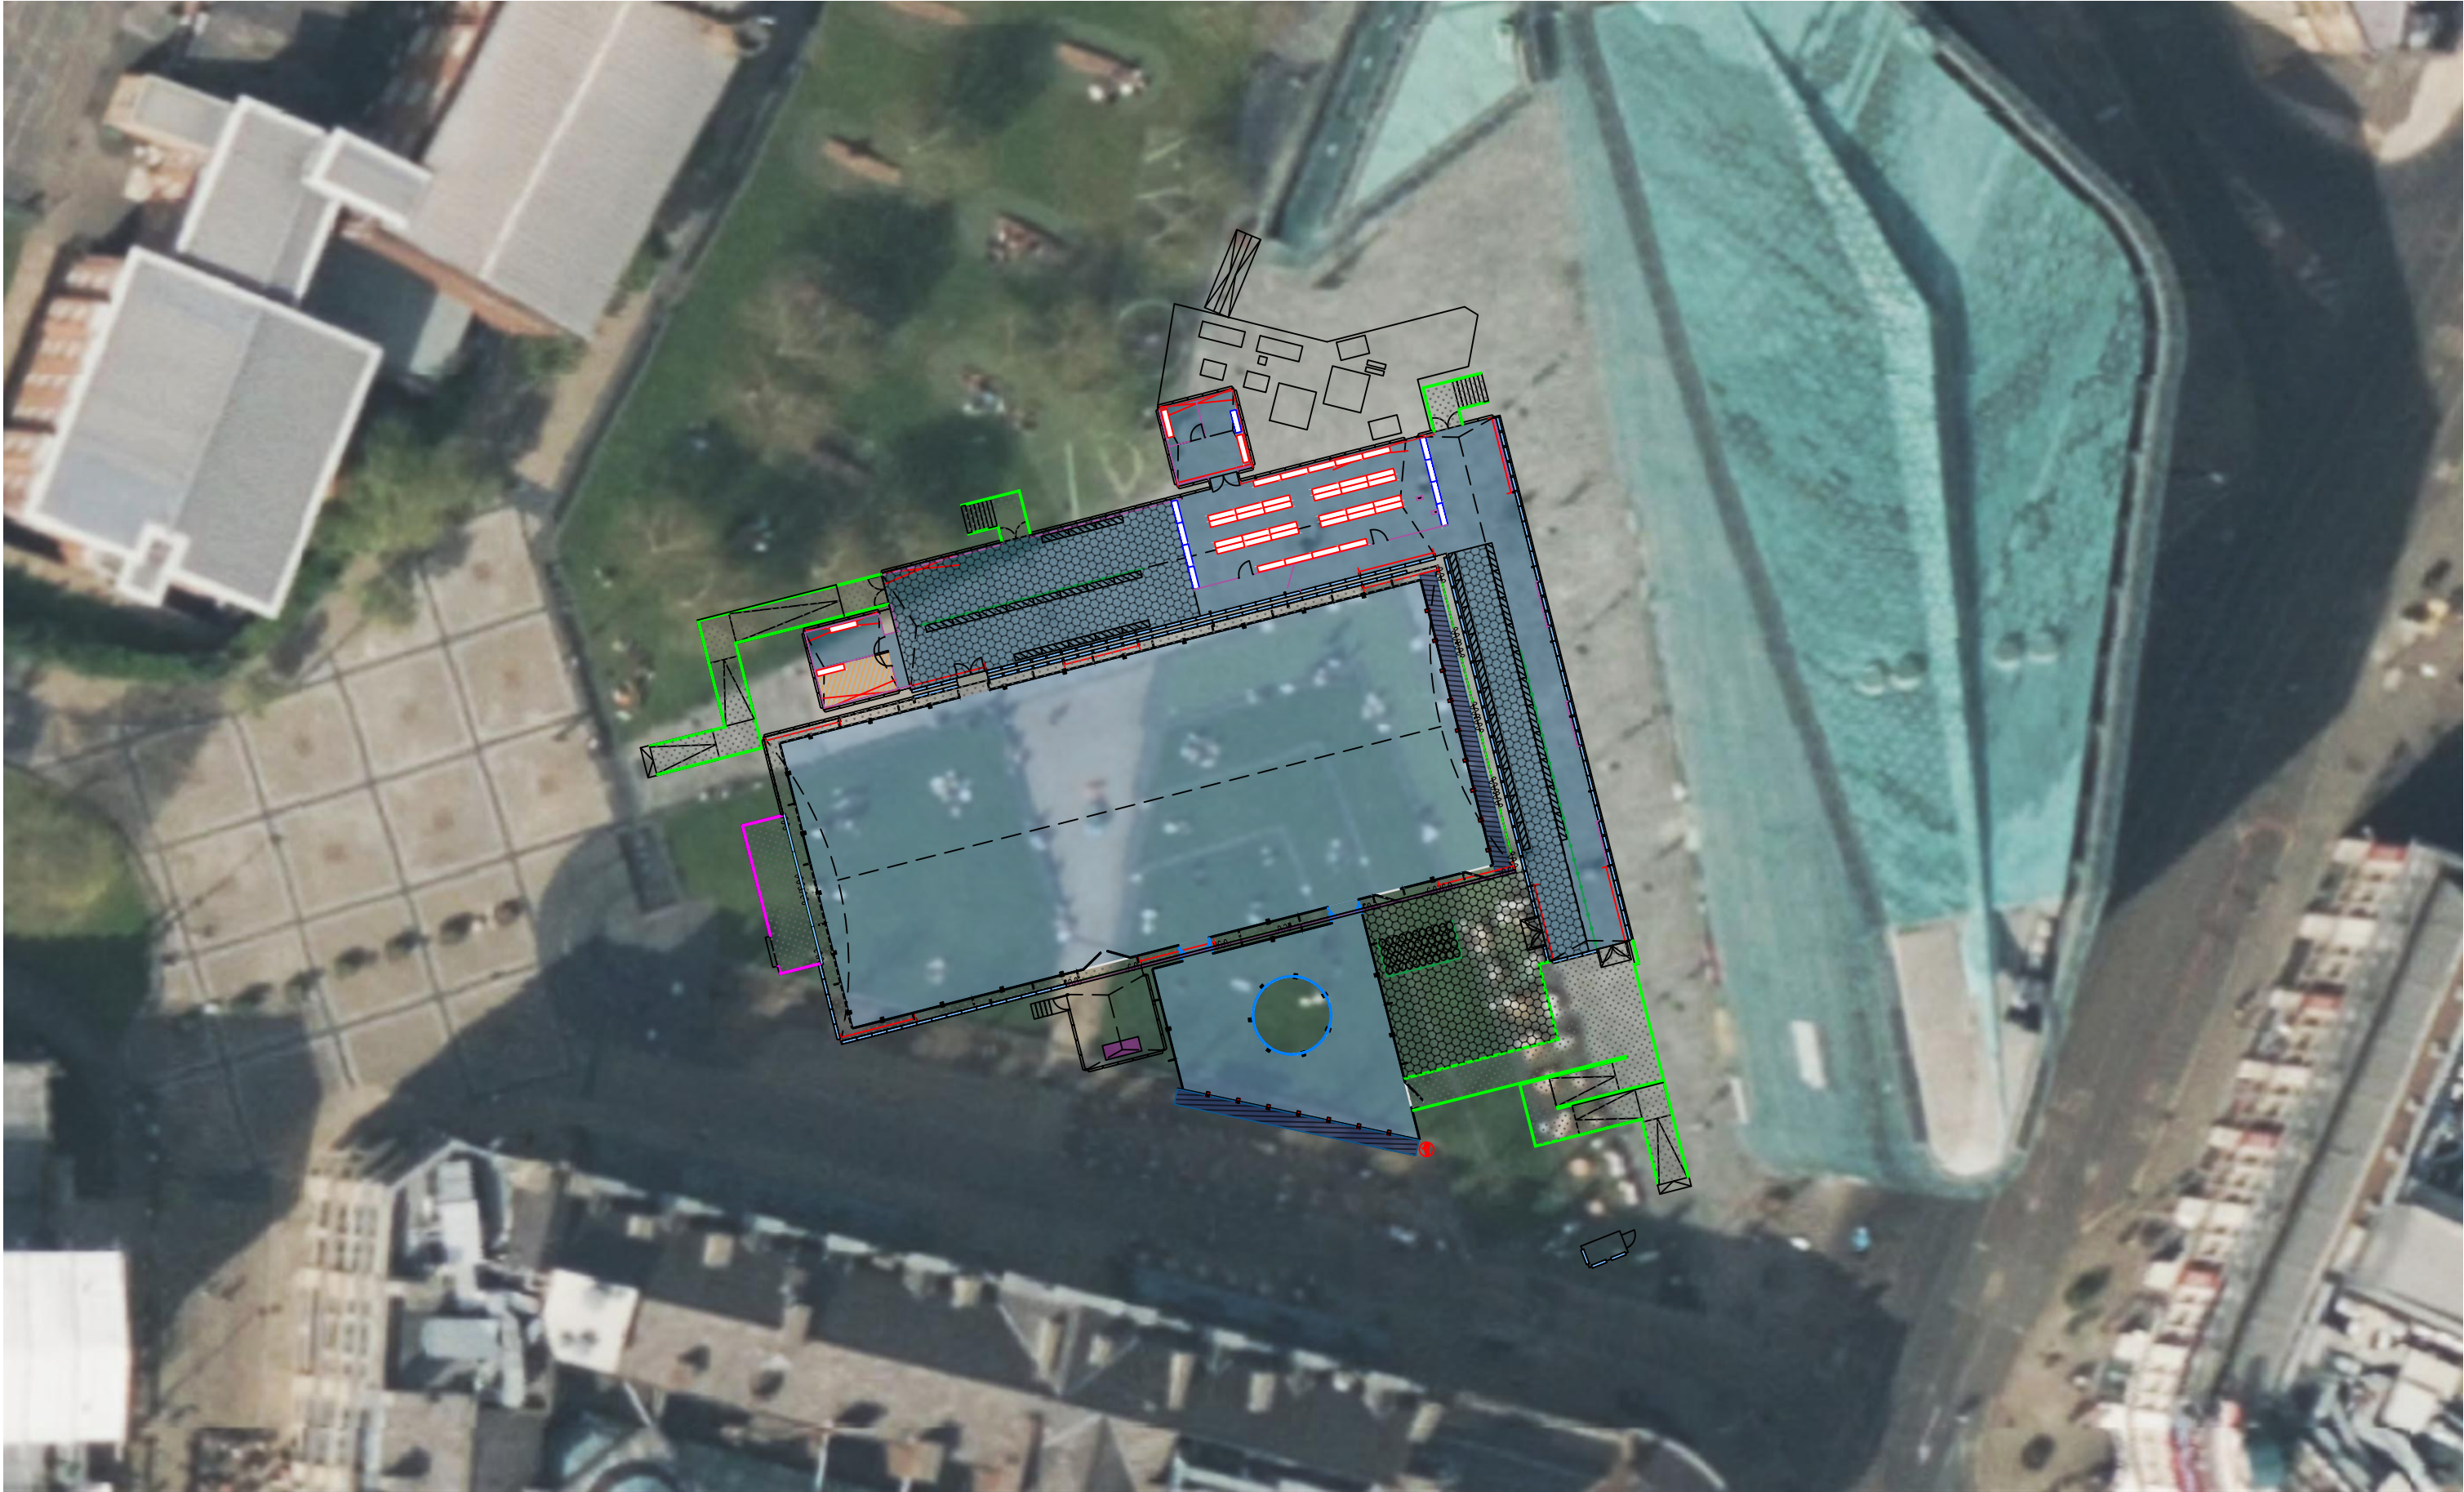


KEY:

KEY:

|   |                                 |          |                                |        |          |       |   |
|---|---------------------------------|----------|--------------------------------|--------|----------|-------|---|
| <div><div>Arena</div><div>Needingworth Industrial Estate<br/>Needingworth Road, St. Ives<br/>Cambridgeshire PE27 4NB<br/>Tel : 01480 468888<br/>Fax : 01480 462888</div></div> | PROJECT                         |          | DRAWING NUMBER                 |        |          |       | THE DESIGNS, CONCEPTS, AND MATERIALS (COLLECTIVELY REFERRED TO AS "DESIGNS") SUBMITTED HERewith ARE THE EXCLUSIVE AND PROPRIETARY PROPERTY OF ARENA GROUP ("PROPRIETOR"). THE DESIGNS ARE PROVIDED FOR THE SOLE PURPOSE OF EVALUATING AND CONSIDERING POTENTIAL COLLABORATION BETWEEN THE PROPRIETOR AND RECIPIENT OF THE DESIGNS AND MAY NOT BE REPLICATED, DISTRIBUTED OR OTHERWISE DISCLOSED TO ANY THIRD PARTY WITHOUT THE EXPRESS WRITTEN CONSENT OF THE PROPRIETOR. IN THE EVENT THAT THIS DESIGN FORMS PART OF A SUBMITTED PROPOSAL, THEN PLEASE NOTE THAT IT MAY BE SUBJECT TO FURTHER DESIGN DEVELOPMENT, COST ANALYSIS AND MATERIAL AVAILABILITY. |
|   | Manchester Ice Rink<br>07.05.24 |          | XXXXXX - 0GM                   |        |          |       |   |
|   | VENUE                           |          | JOB N                          | ZONE N | CONTENT  | REV   |   |
|   | Todd Street, Manchester, M4 3BG |          | 180383-MC-01-MANCHESTER ICE-R0 |        |          |       |   |
|   | DRAWING TITLE                   |          | DATE                           | SCALE  | DRAWN BY |       |   |
| -<br>Site Plan<br>Google Maps   |                                 | 07.05.24 | 1:400 @ A3                     | LP     |          |       |   |
|   |                                 | REV      | COMMENTS                       |        | DATE     | DRAWN |   |
|   |                                 | R0       | Initial Layout                 |        | 00.00.00 | XX    |   |

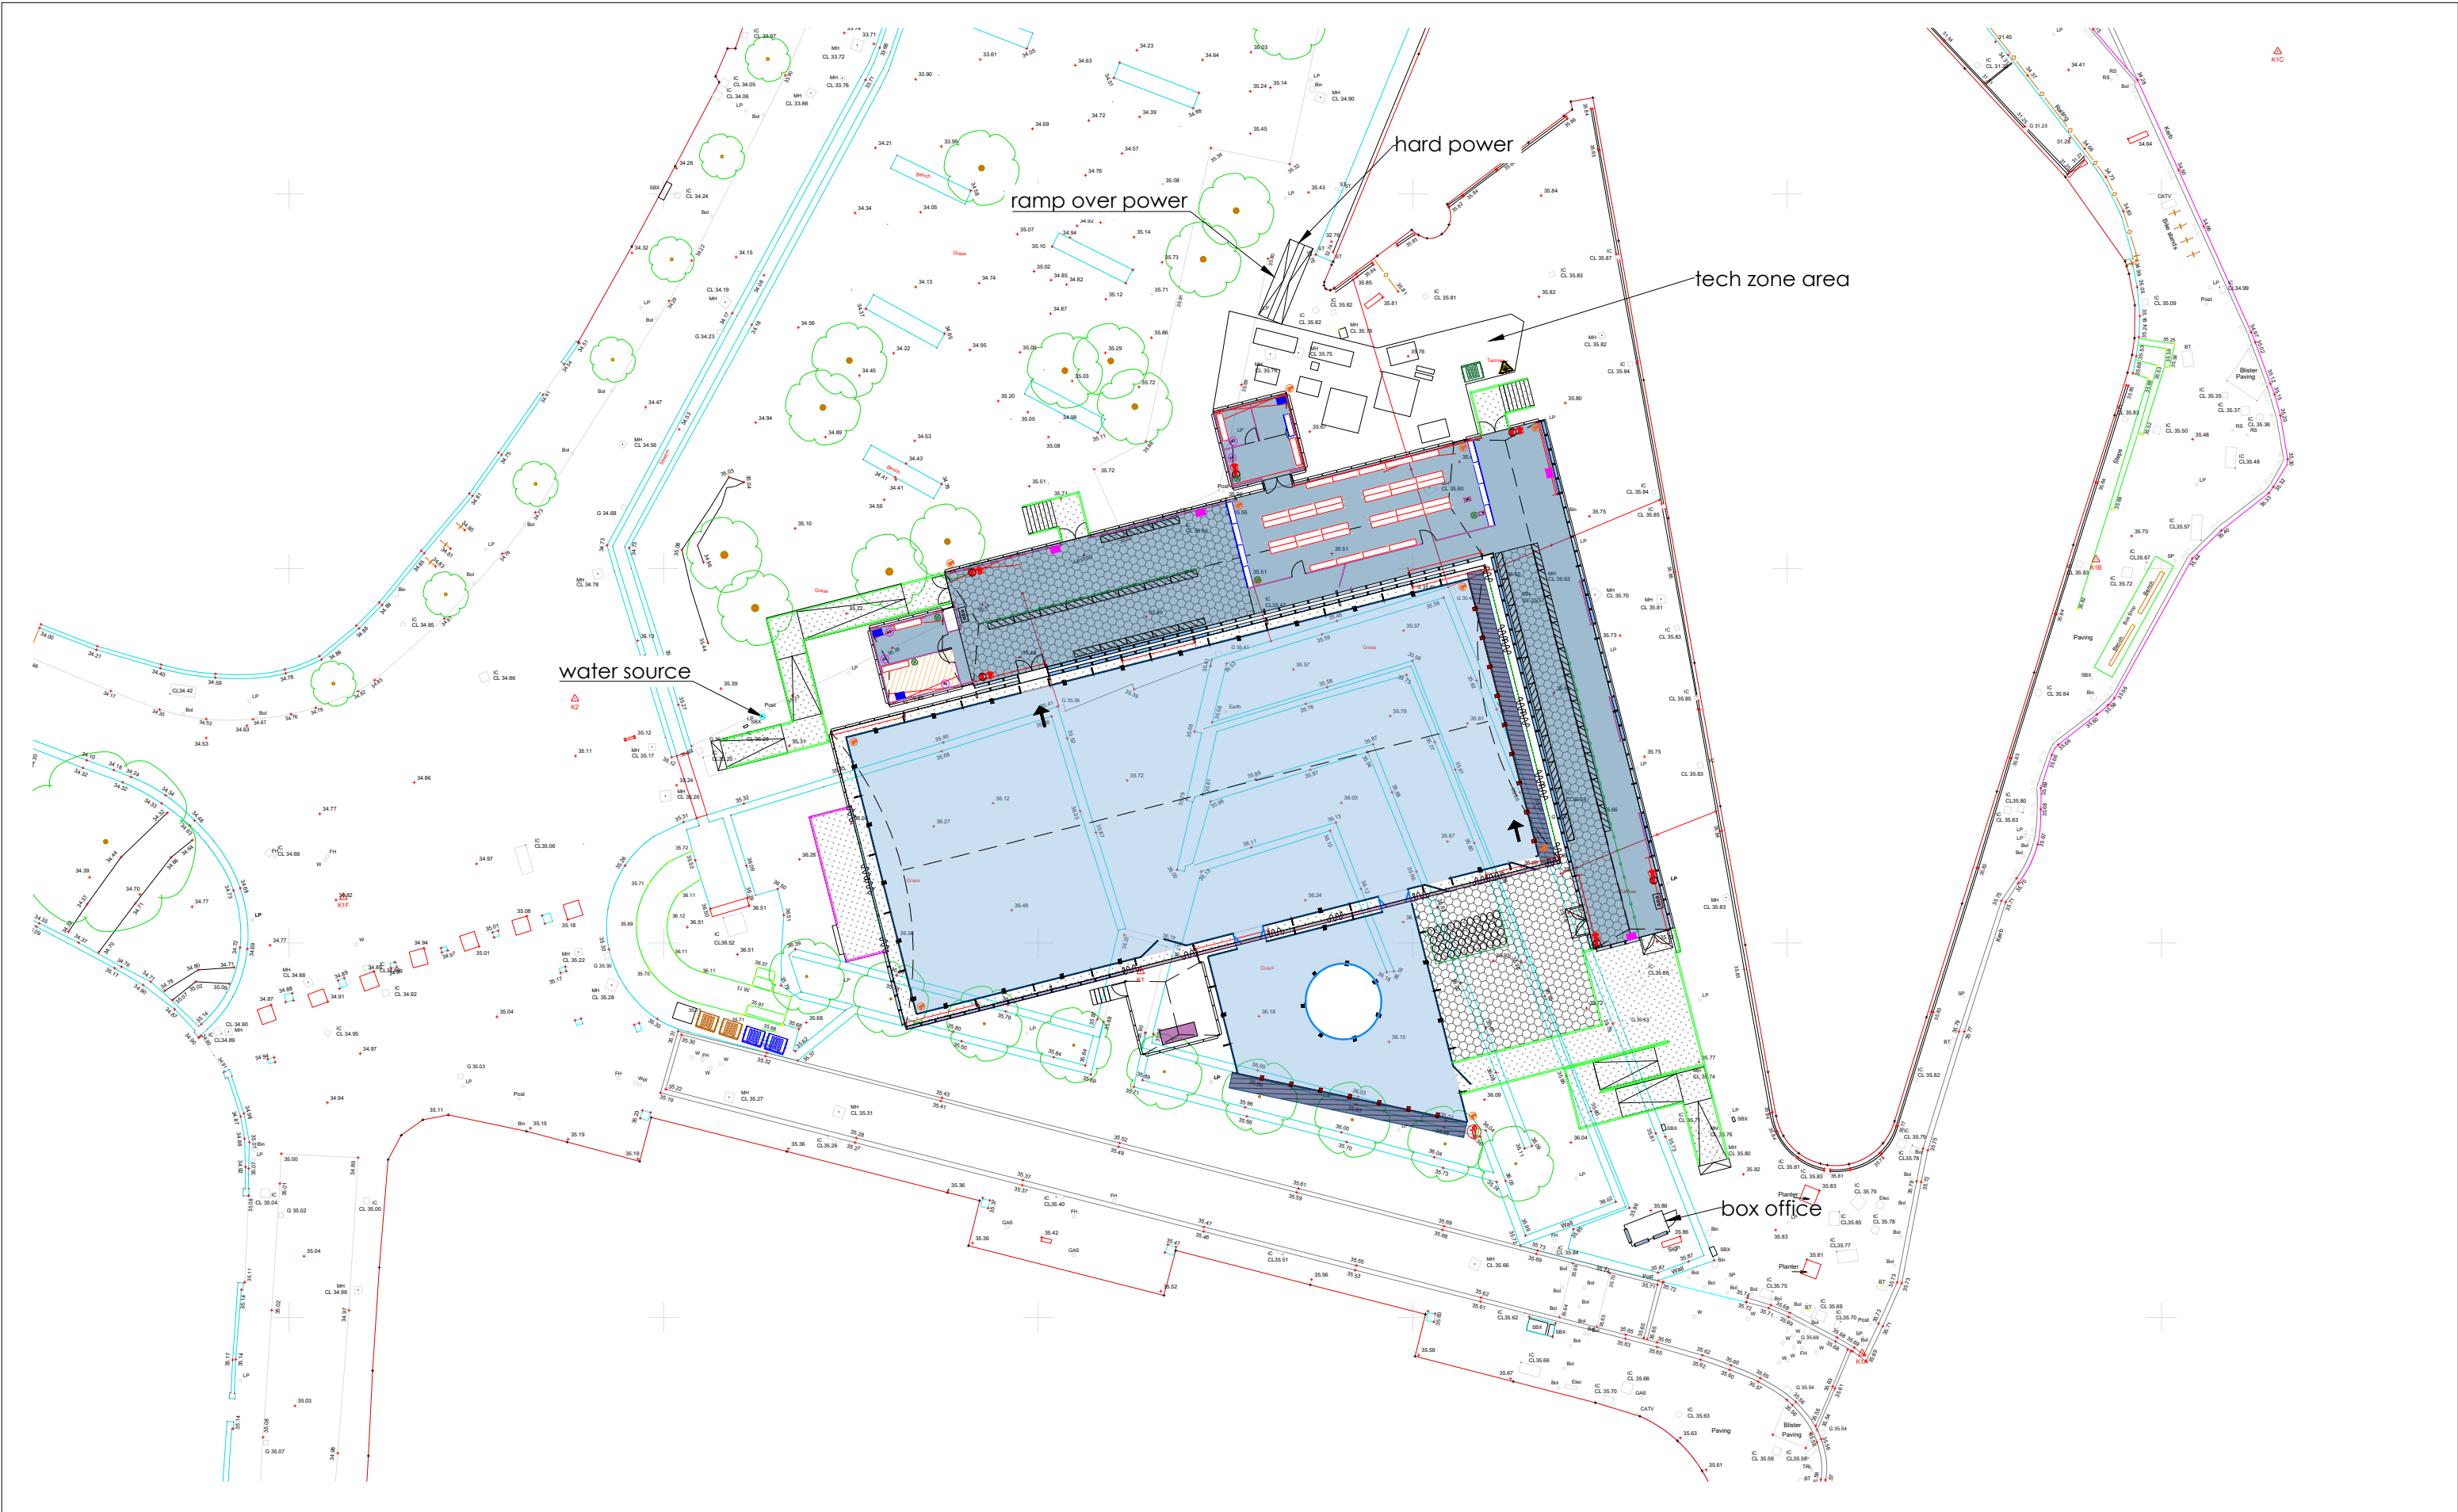

|   |                       |                                 |            |                                 |                |          |   |       |
|---|-----------------------|---------------------------------|------------|---------------------------------|----------------|----------|---|-------|
| <div><div>Arena</div><div>Needingworth Industrial Estate<br/>Needingworth Road, St. Ives<br/>Cambridgeshire PE27 4NB<br/>Tel : 01480 468888<br/>Fax : 01480 462888</div></div> | KEY:                  | PROJECT                         |            | DRAWING NUMBER                  |                |          | THE DESIGNS, CONCEPTS, AND MATERIALS (COLLECTIVELY REFERRED TO AS "DESIGNS") SUBMITTED HEREWITH ARE THE EXCLUSIVE AND PROPRIETARY PROPERTY OF ARENA GROUP ("PROPRIETOR"). THE DESIGNS ARE PROVIDED FOR THE SOLE PURPOSE OF EVALUATING AND CONSIDERING POTENTIAL COLLABORATION BETWEEN THE PROPRIETOR AND RECIPIENT OF THE DESIGNS AND MAY NOT BE REPLICATED, DISTRIBUTED OR OTHERWISE DISCLOSED TO ANY THIRD PARTY WITHOUT THE EXPRESS WRITTEN CONSENT OF THE PROPRIETOR. IN THE EVENT THAT THIS DESIGN FORMS PART OF A SUBMITTED PROPOSAL, THEN PLEASE NOTE THAT IT MAY BE SUBJECT TO FURTHER DESIGN DEVELOPMENT, COST ANALYSIS AND MATERIAL AVAILABILITY. |       |
|   |                       | Manchester Ice Rink<br>07.05.24 |            | XXXXXX - 0SU                    |                |          |   |       |
|   |                       | VENUE                           |            | JOB N ZONE   N.   CONTENT   REV |                |          |   |       |
|   |                       | Todd Street, Manchester, M4 3BG |            | 180383-MC-01-MANCHESTER ICE-R0  |                |          |   |       |
|   |                       | DRAWING TITLE                   |            | DATE                            |                |          |   |       |
|   | Site Plan Survey Plan |                                 | 07.05.24   |                                 | SCALE          | DRAWN BY |   |       |
|   |                       |                                 | 1:400 @ A3 |                                 | LP             |          |   |       |
|   |                       |                                 | REV        |                                 | COMMENTS       | DATE     |   | DRAWN |
|   |                       |                                 | R0         |                                 | Initial Layout | 00.00.00 |   | XX    |

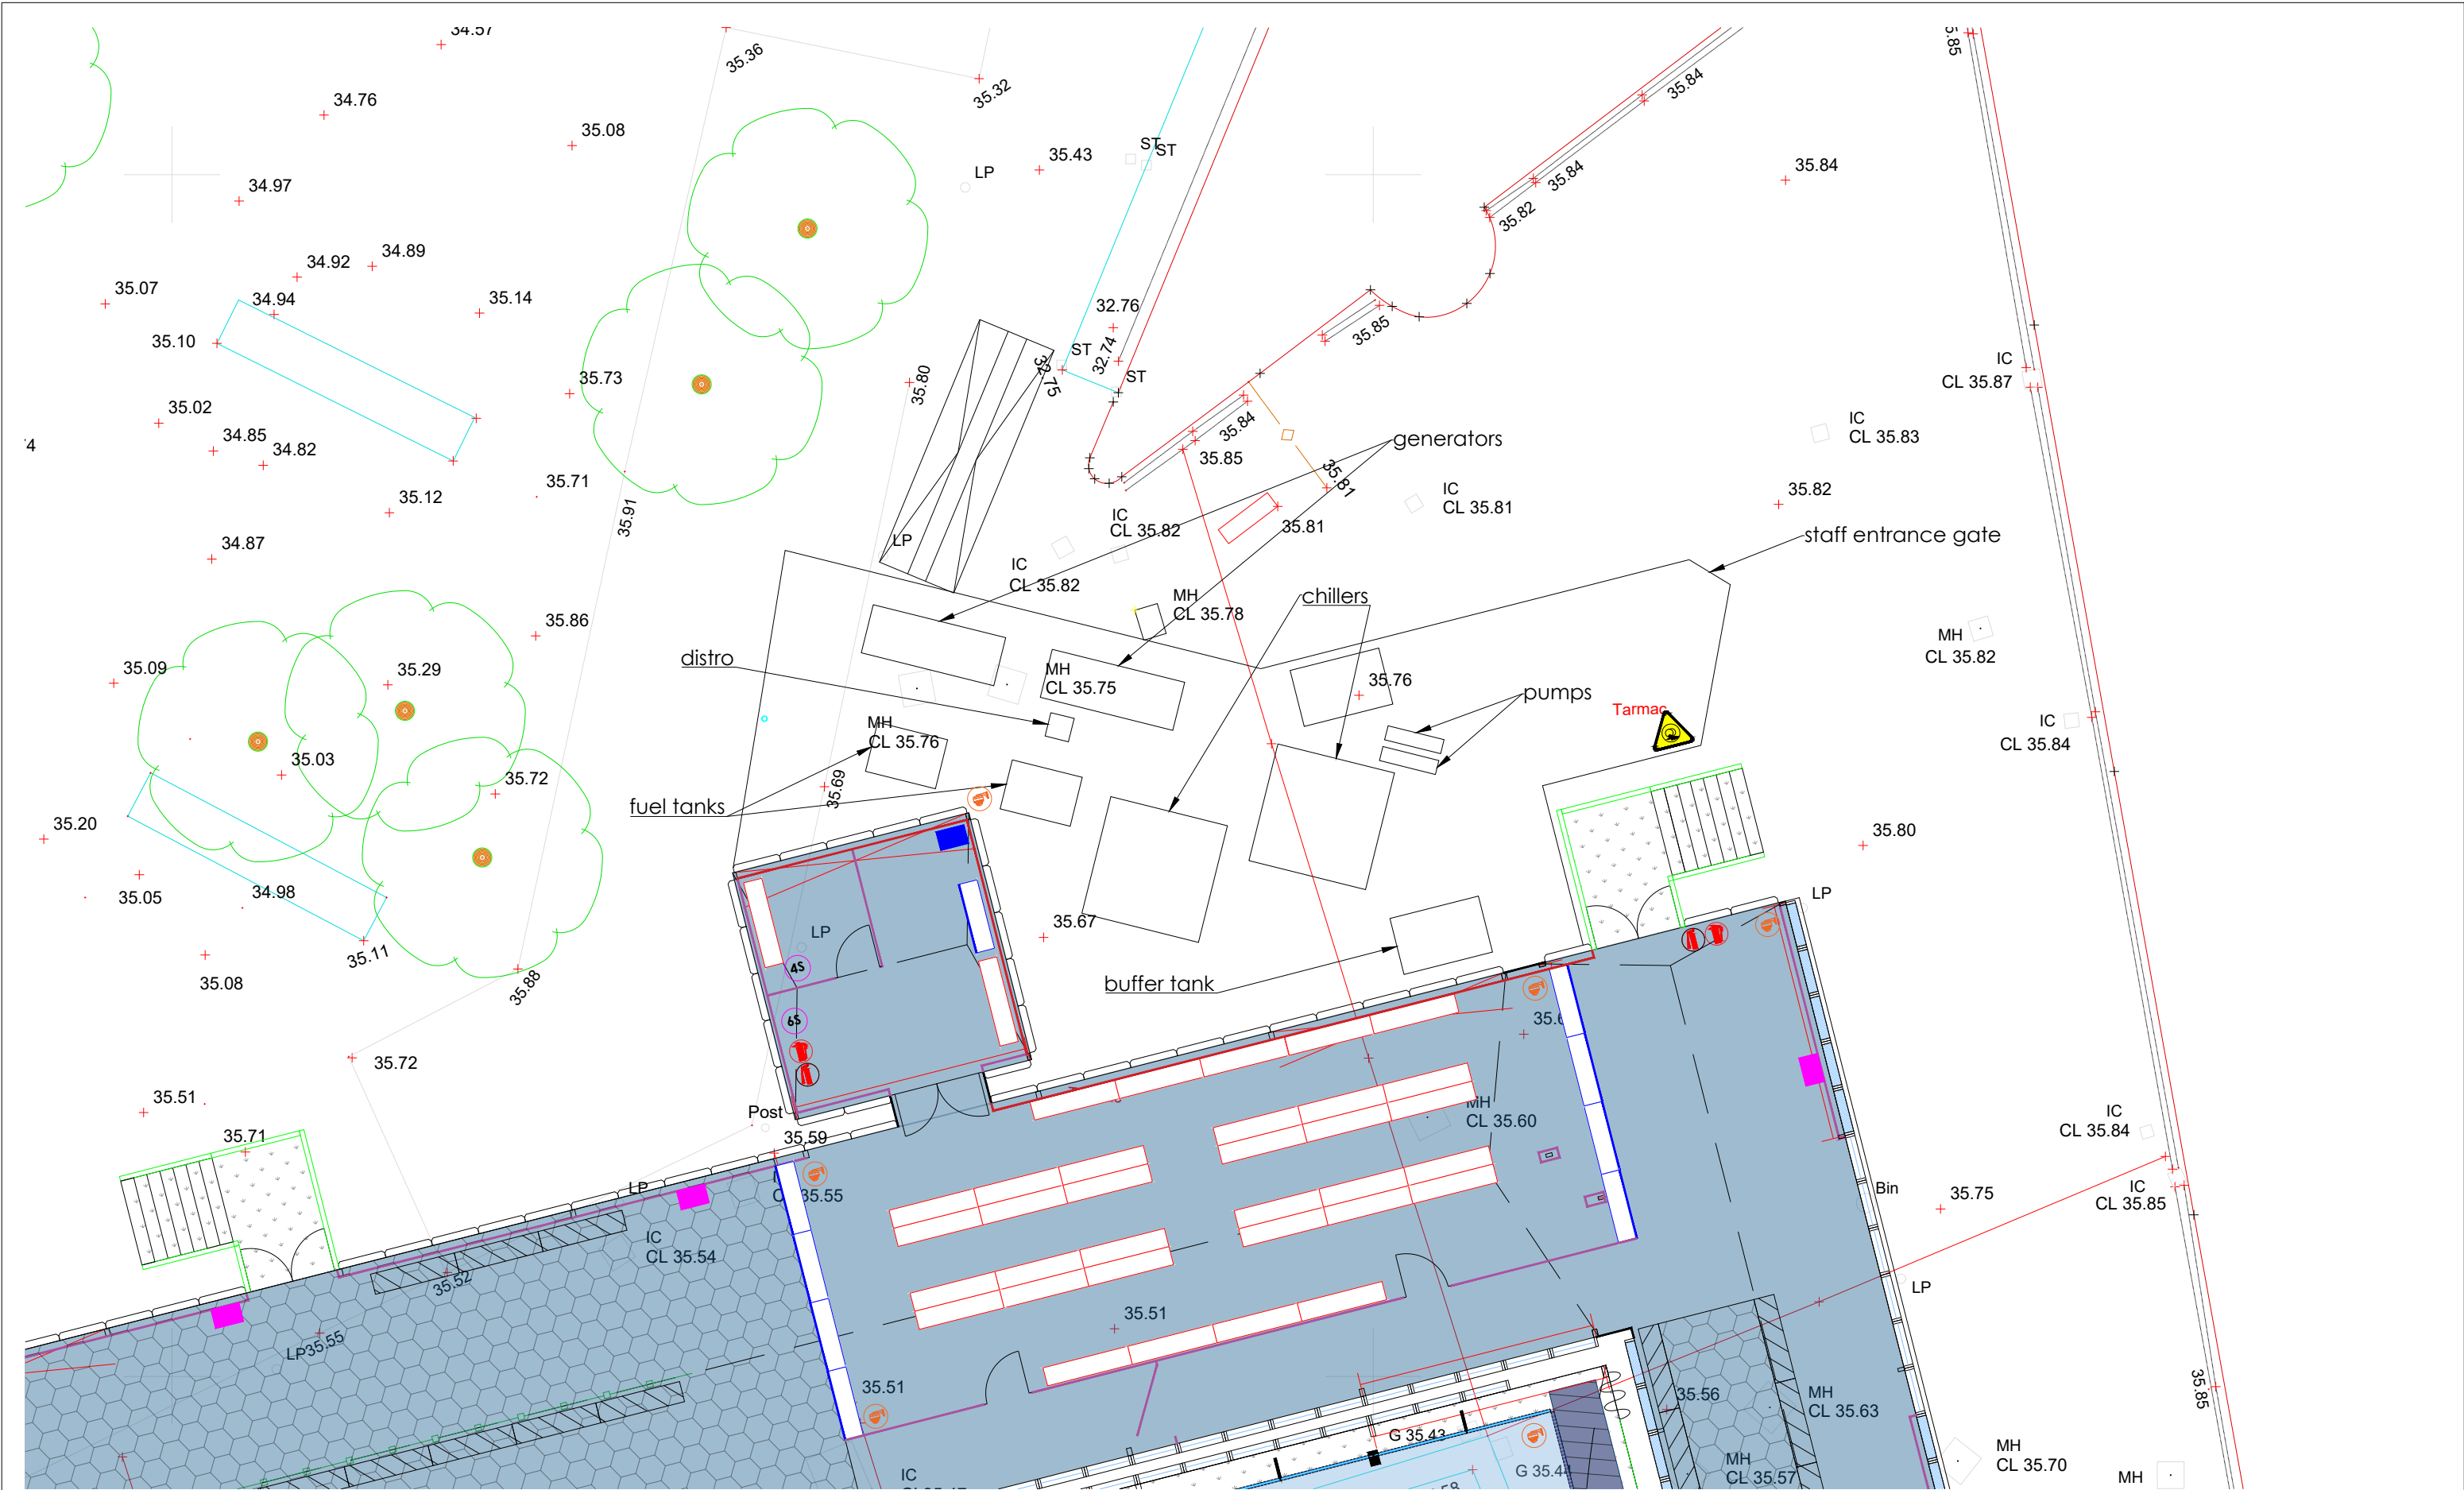


Arena

Needingworth Industrial Estate  
Needingworth Road, St. Ives  
Cambridgeshire PE27 4NB  
Tel : 01480 468888  
Fax : 01480 462888

KEY:

|               |                                         |                                 |          |                     |         |   |
|---------------|-----------------------------------------|---------------------------------|----------|---------------------|---------|---|
| PROJECT       | Manchester<br>Ice Rink<br>07.05.24      | DRAWING NUMBER<br>XXXXXX - 0bSU |          |                     |         | THE DESIGNS, CONCEPTS, AND MATERIALS (COLLECTIVELY REFERRED TO AS 'DESIGNS') SUBMITTED HEREWITH ARE THE EXCLUSIVE AND PROPRIETARY PROPERTY OF ARENA GROUP ('PROPRIETOR'). THE DESIGNS ARE PROVIDED FOR THE SOLE PURPOSE OF EVALUATING AND CONSIDERING POTENTIAL COLLABORATION BETWEEN THE PROPRIETOR AND RECIPIENT OF THE DESIGNS AND MAY NOT BE REPLICATED, DISTRIBUTED OR OTHERWISE DISCLOSED TO ANY THIRD PARTY WITHOUT THE EXPRESS WRITTEN CONSENT OF THE PROPRIETOR. IN THE EVENT THAT THIS DESIGN FORMS PART OF A SUBMITTED PROPOSAL, THEN PLEASE NOTE THAT IT MAY BE SUBJECT TO FURTHER DESIGN DEVELOPMENT, COST ANALYSIS AND MATERIAL AVAILABILITY. |
|               |                                         | JOB N                           | ZONE     | N.                  | CONTENT |   |
|               | 180383-MC-01-MANCHESTER ICE-R0          |                                 |          |                     |         |   |
|               |                                         |                                 |          |                     |         |   |
| VENUE         | Todd Street, Manchester, M4 3BG         |                                 |          |                     |         |   |
| DRAWING TITLE | -<br>Site Plan Tech Zone<br>Survey Plan | DATE<br>07.05.24                |          | SCALE<br>1:125 @ A3 |         | DRAWN BY<br>LP   |
|               | REV                                     |                                 | COMMENTS |                     | DATE    | DRAWN   |
|               | R0                                      | Initial Layout                  |          | 00.00.00            |         | XX   |



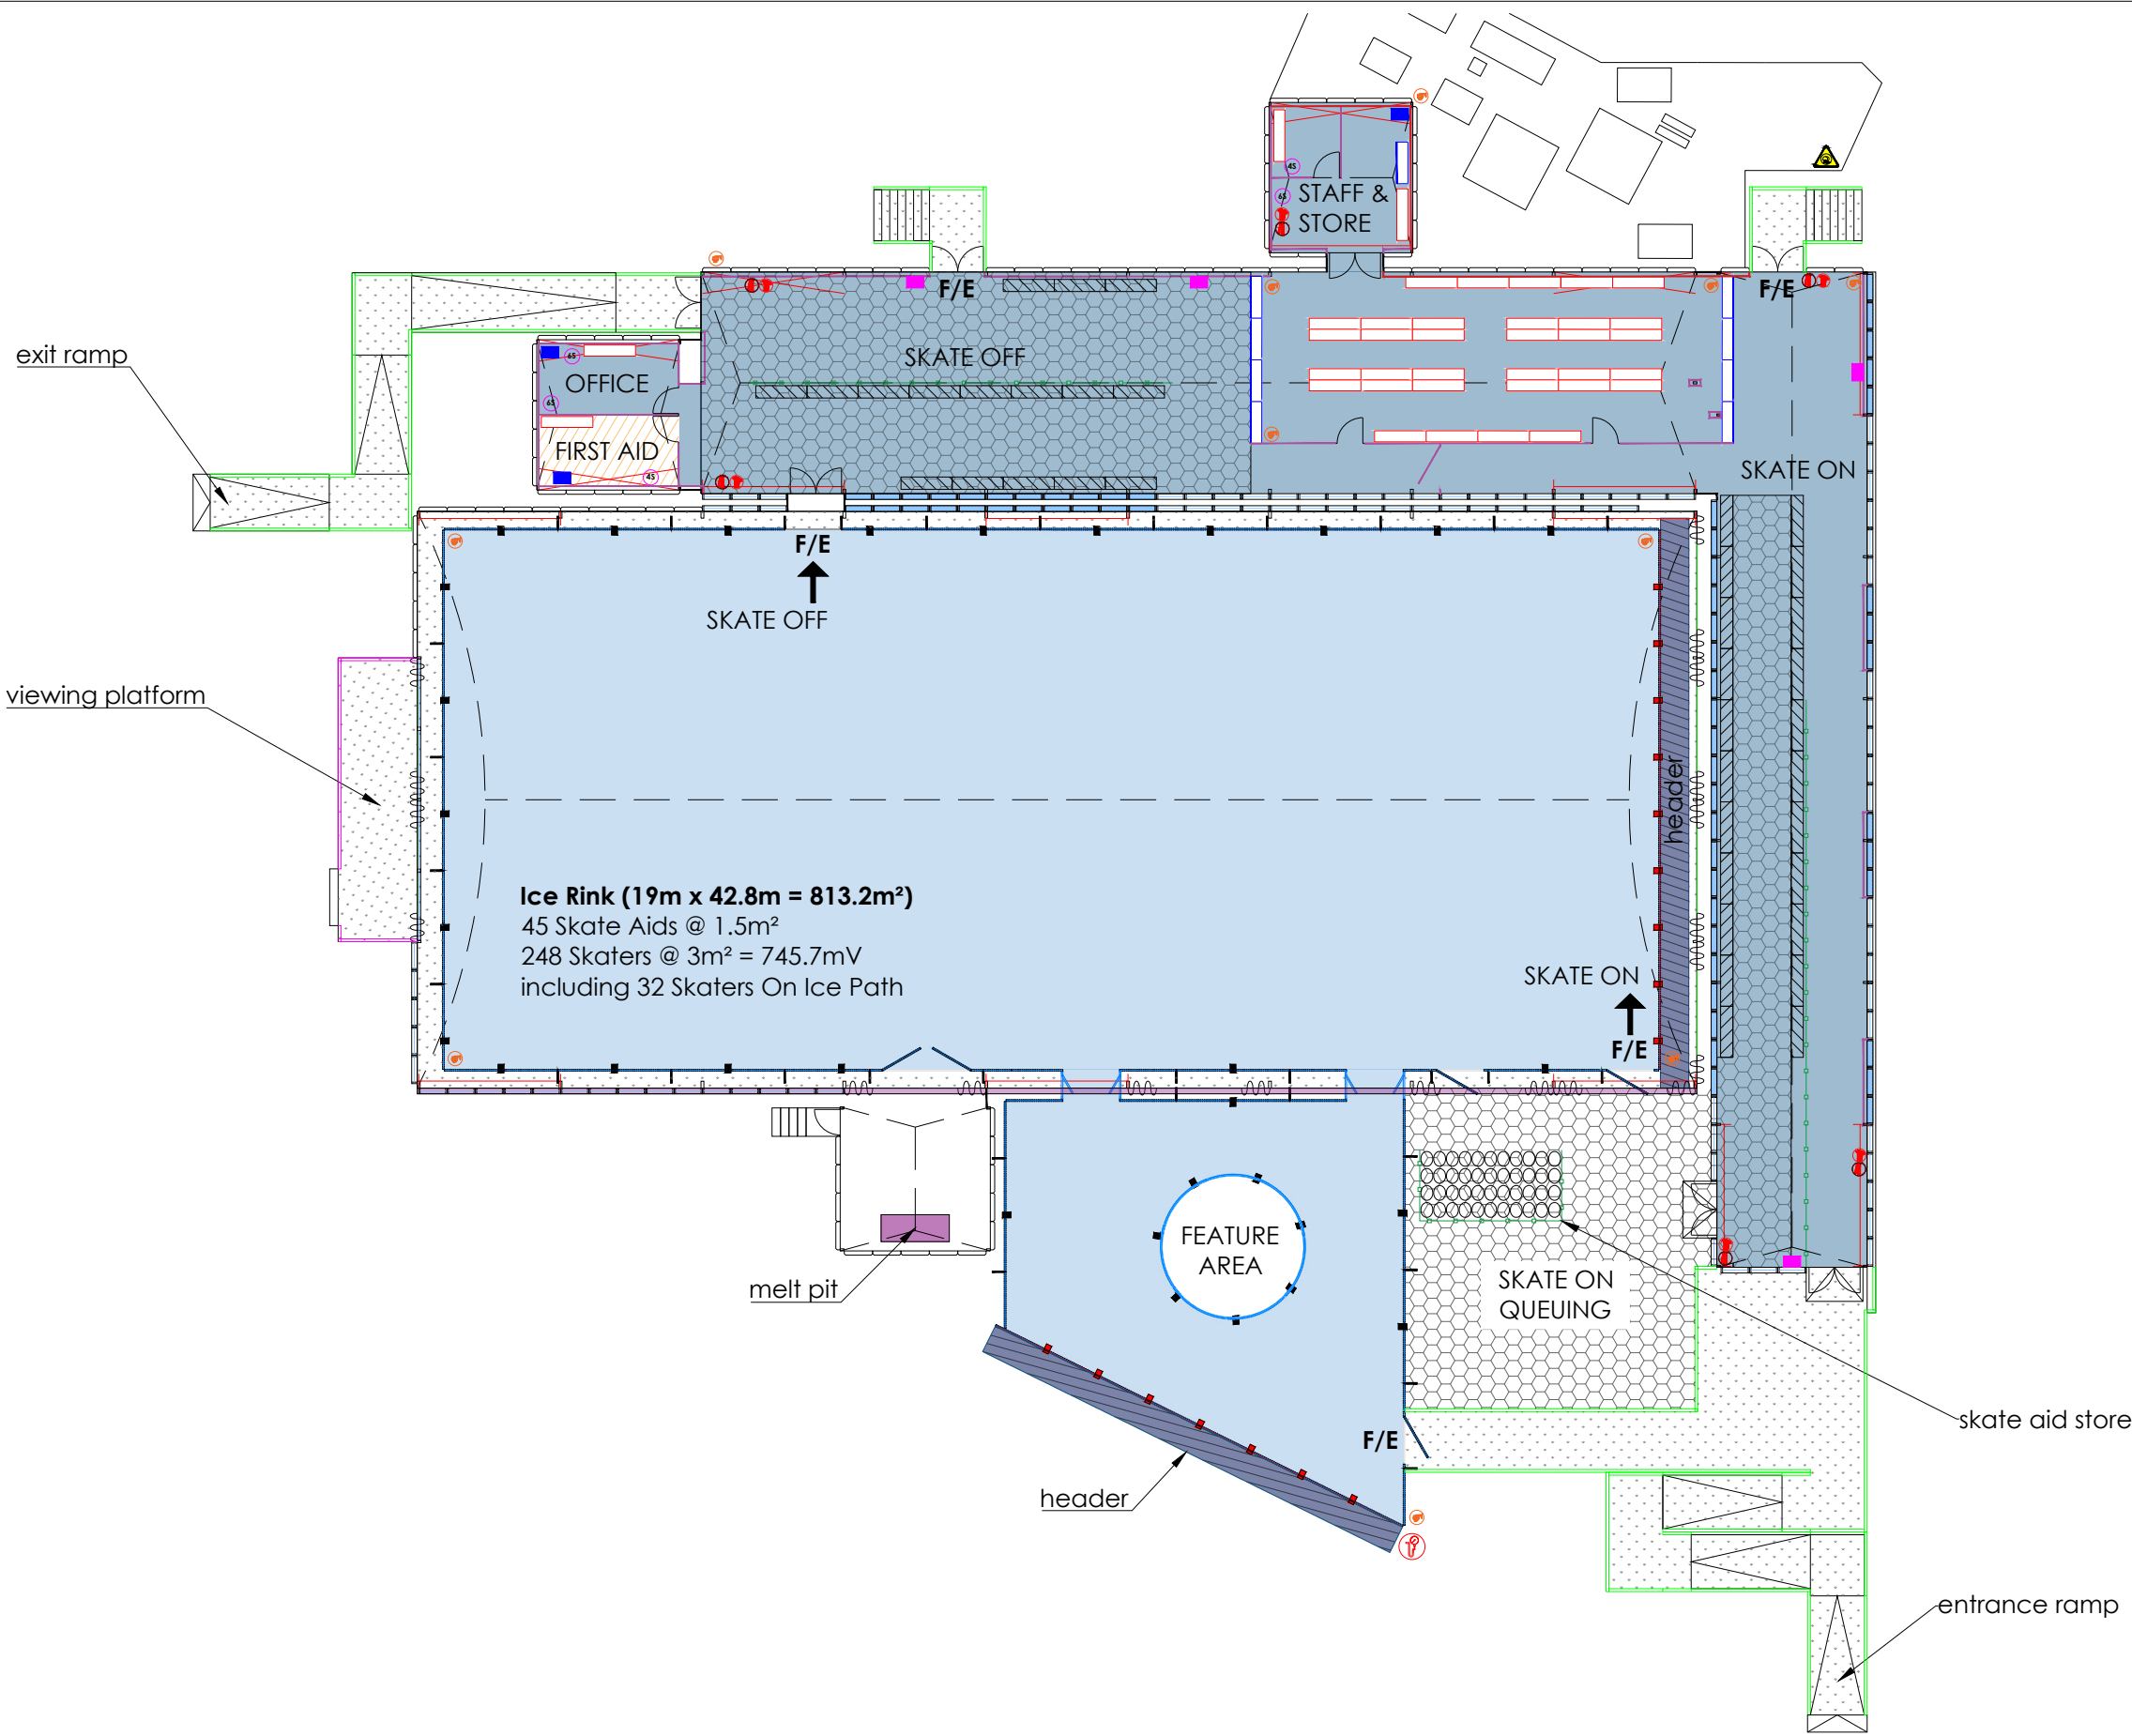

|                                                                                     |               |                                                                                     |             |                                                                                     |            |
|-------------------------------------------------------------------------------------|---------------|-------------------------------------------------------------------------------------|-------------|-------------------------------------------------------------------------------------|------------|
| <b>KEY:</b>                                                                         |               |                                                                                     |             |                                                                                     |            |
|  | Solid Panel   |  | 2m Door     |  | Wire Brace |
|  | Glazed Panel  |  | 1m Door     |                                                                                     |            |
|  | Frosted Panel |  | Ramp        |                                                                                     |            |
|  | Night Sheets  |  | Stairs      |                                                                                     |            |
|  | Fascia        |  | Portal Beam |                                                                                     |            |

**NOTES:**  
- Half frosting to where benches back to windows


|               |                                   |  |
|---------------|-----------------------------------|--|
| PROJECT       | Manchester Ice Rink               |  |
|               | 07.05.24                          |  |
| VENUE         | Todd Street, Manchester, M4 3BG   |  |
| DRAWING TITLE | Manchester Ice 2024-25 Floor Plan |  |

|                                |                |          |         |
|--------------------------------|----------------|----------|---------|
| DRAWING NUMBER                 |                |          |         |
| XXXXXX - 1FP                   |                |          |         |
| JOB N                          | ZONE           | N.       | CONTENT |
| 180383-MC-01-MANCHESTER ICE-R0 |                | REV      |         |
| DATE                           | SCALE          | DRAWN BY |         |
| 07.05.24                       | 1:250 @ A3     | LP       |         |
| REV                            | COMMENTS       | DATE     | DRAWN   |
| R0                             | Initial Layout | 00.00.00 | XX      |

THE DESIGNS, CONCEPTS, AND MATERIALS (COLLECTIVELY REFERRED TO AS 'DESIGNS') SUBMITTED HEREWITH ARE THE EXCLUSIVE AND PROPRIETARY PROPERTY OF ARENA GROUP ('PROPRIETOR'). THE DESIGNS ARE PROVIDED FOR THE SOLE PURPOSE OF EVALUATING AND CONSIDERING POTENTIAL COLLABORATION BETWEEN THE PROPRIETOR AND RECIPIENT OF THE DESIGNS AND MAY NOT BE REPLICATED, DISTRIBUTED OR OTHERWISE DISCLOSED TO ANY THIRD PARTY WITHOUT THE EXPRESS WRITTEN CONSENT OF THE PROPRIETOR. IN THE EVENT THAT THIS DESIGN FORMS PART OF A SUBMITTED PROPOSAL, THEN PLEASE NOTE THAT IT MAY BE SUBJECT TO FURTHER DESIGN DEVELOPMENT, COST ANALYSIS AND MATERIAL AVAILABILITY.

# Arena

Needingworth Industrial Estate  
Needingworth Road, St. Ives  
Cambridgeshire PE27 4NB  
Tel : 01480 468888  
Fax : 01480 462888

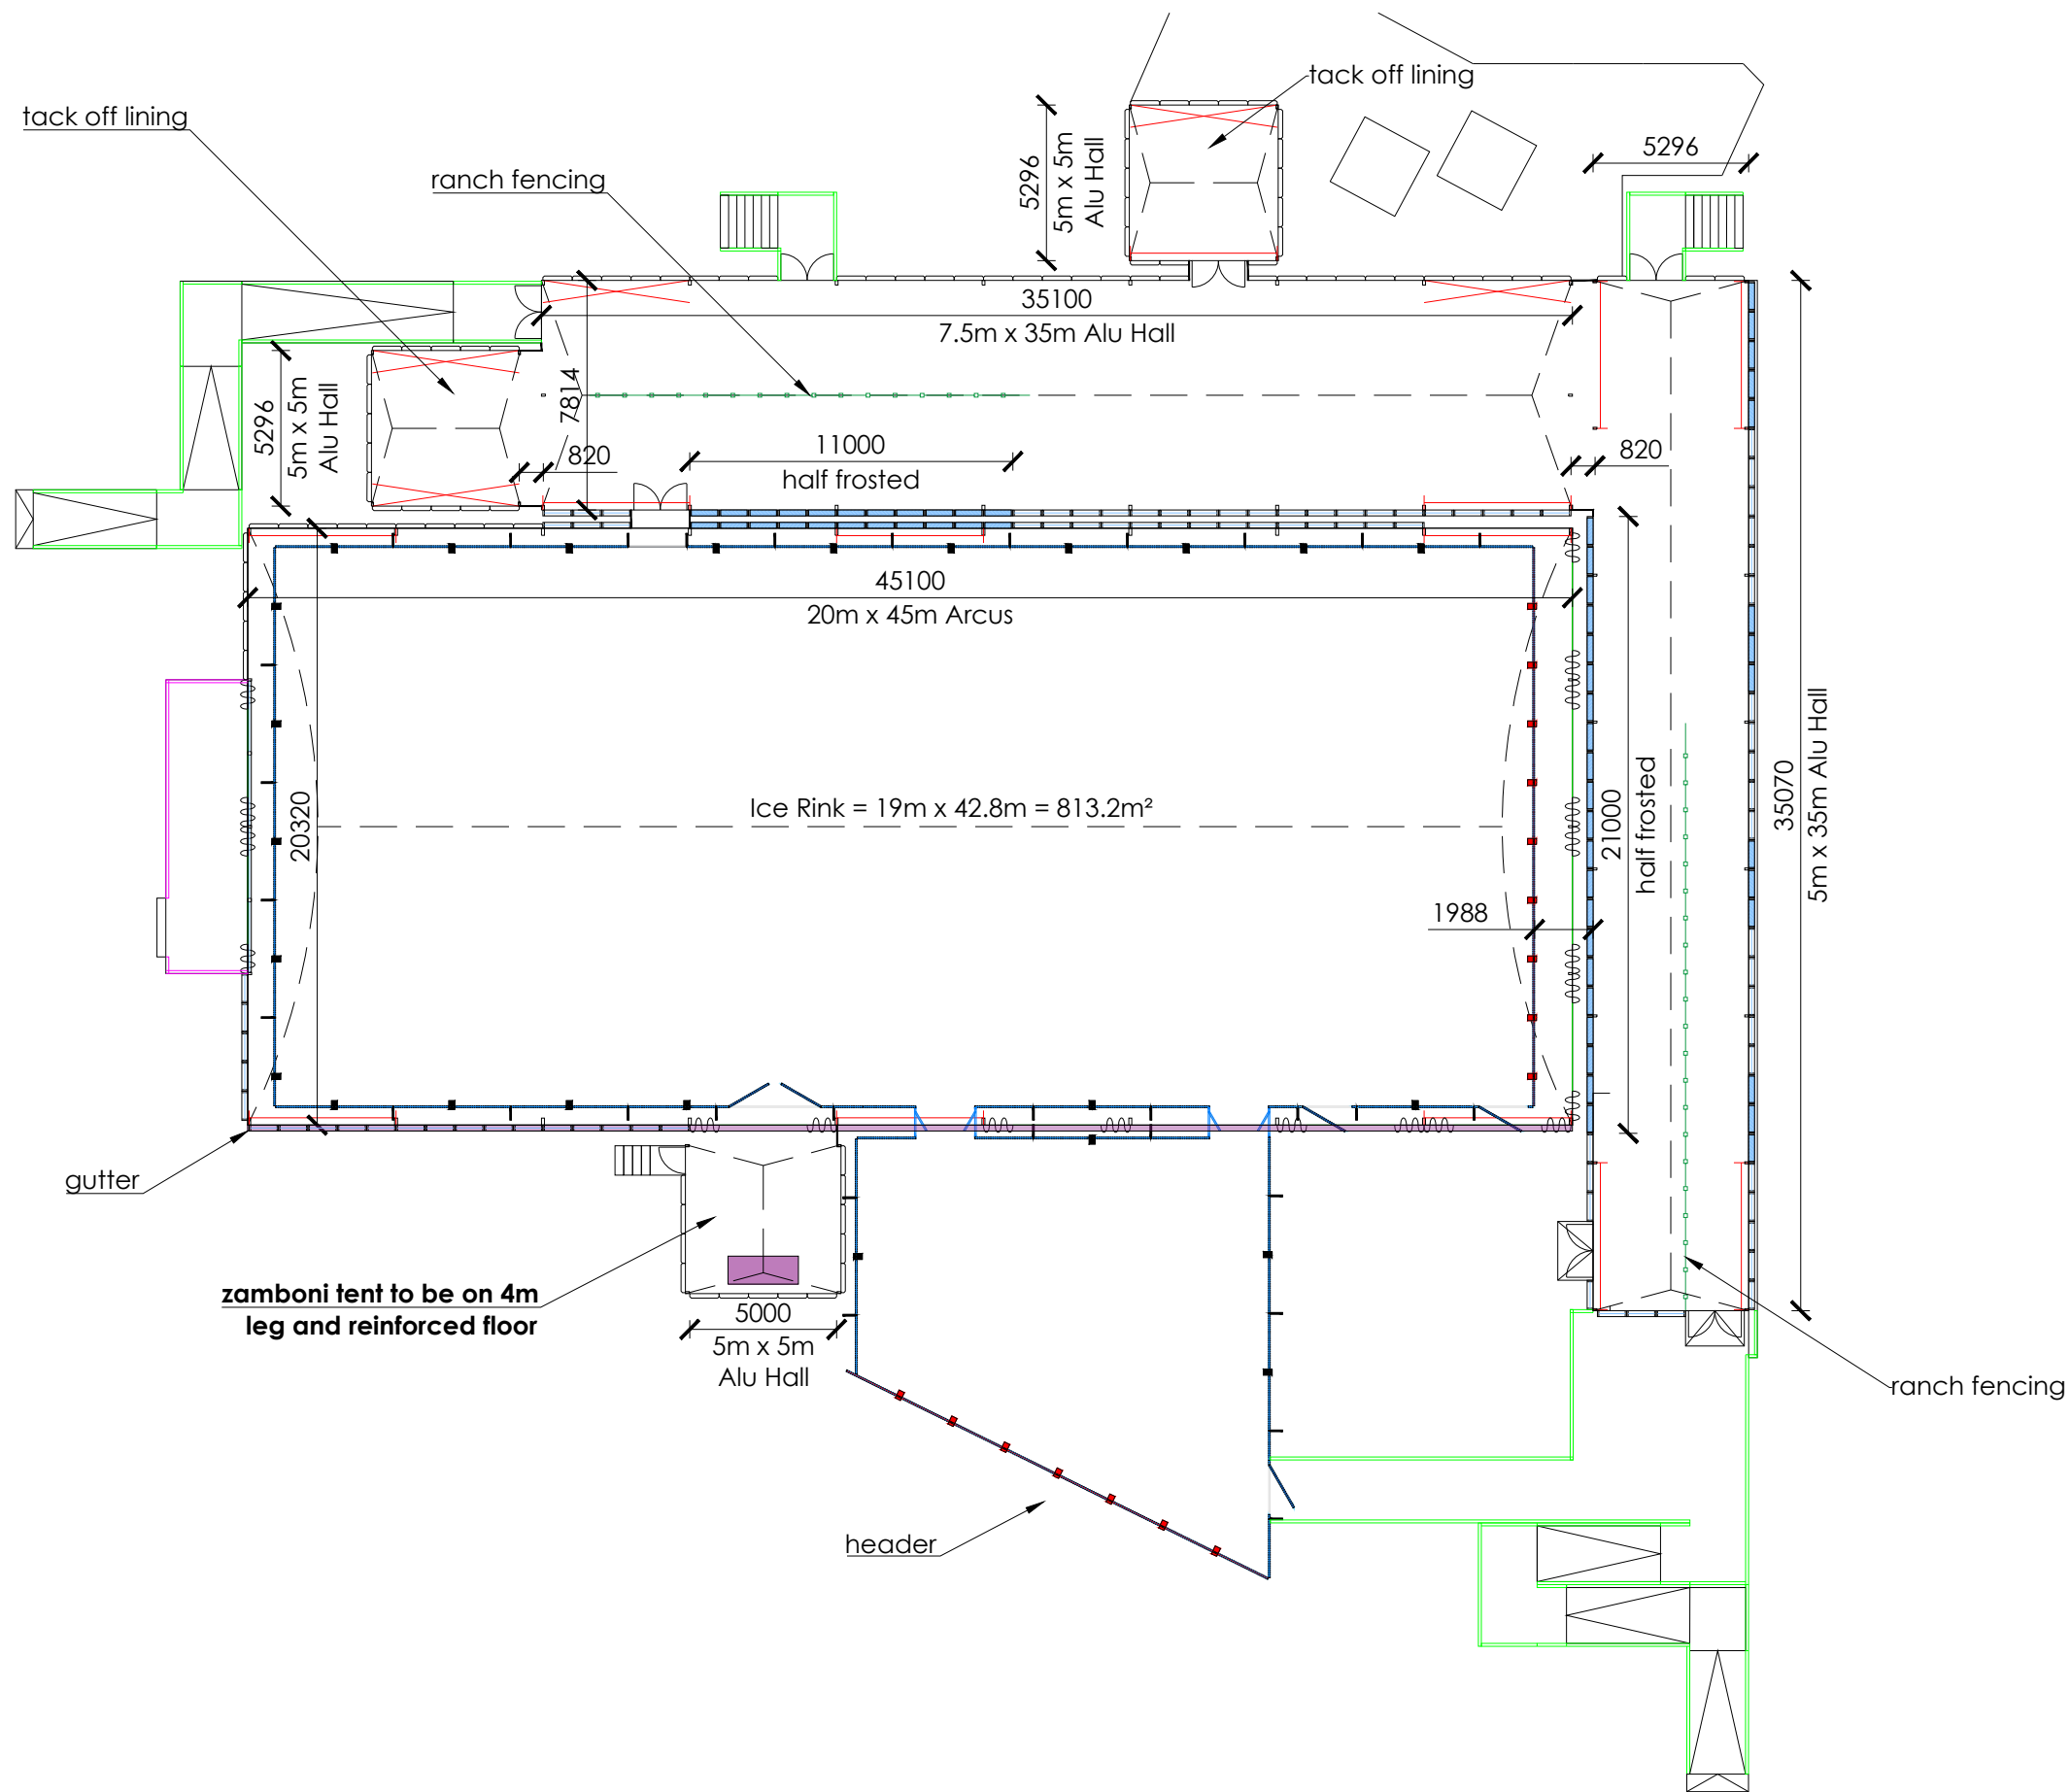

|             |                    |  |               |  |               |
|-------------|--------------------|--|---------------|--|---------------|
| <b>KEY:</b> |                    |  |               |  |               |
|             | Handrail by others |  | Solid Panel   |  | 2m Door       |
|             | Glass Handrail     |  | Glazed Panel  |  | 1m Door       |
|             | Scaffold Handrail  |  | Frosted Panel |  | Ramp          |
|             | Gutter             |  | Wire Brace    |  | Stairs        |
|             | Night Sheets       |  | Portal Beam   |  | Swing Door    |
|             |                    |  |               |  | Ranch Fencing |

**NOTES:**


- Ballast TBC
- Frosted panels that back onto benches to be **HALF** frosted.

|                                 |  |                                       |                |          |         |
|---------------------------------|--|---------------------------------------|----------------|----------|---------|
| PROJECT                         |  | DRAWING NUMBER                        |                |          |         |
| Manchester Ice Rink             |  | xxxxxx - 25T                          |                |          |         |
| 07.05.24                        |  | JOB N                                 | ZONE           | N.       | CONTENT |
| VENUE                           |  | REV                                   |                |          |         |
| Todd Street, Manchester, M4 3BG |  | <b>180383-MC-01-MANCHESTER ICE-R0</b> |                |          |         |
| DRAWING TITLE                   |  | DATE                                  | SCALE          | DRAWN BY |         |
| -                               |  | 07.05.24                              | 1:250 @ A3     | LP       |         |
| Structure Plan                  |  | REV                                   | COMMENTS       | DATE     | DRAWN   |
|                                 |  | R0                                    | Initial Layout | 00.00.00 | XX      |

THE DESIGNS, CONCEPTS, AND MATERIALS (COLLECTIVELY REFERRED TO AS 'DESIGNS') SUBMITTED HERewith ARE THE EXCLUSIVE AND PROPRIETARY PROPERTY OF ARENA GROUP ('PROPRIETOR'). THE DESIGNS ARE PROVIDED FOR THE SOLE PURPOSE OF EVALUATING AND CONSIDERING POTENTIAL COLLABORATION BETWEEN THE PROPRIETOR AND RECIPIENT OF THE DESIGNS AND MAY NOT BE REPLICATED, DISTRIBUTED OR OTHERWISE DISCLOSED TO ANY THIRD PARTY WITHOUT THE EXPRESS WRITTEN CONSENT OF THE PROPRIETOR. IN THE EVENT THAT THIS DESIGN FORMS PART OF A SUBMITTED PROPOSAL, THEN PLEASE NOTE THAT IT MAY BE SUBJECT TO FURTHER DESIGN DEVELOPMENT, COST ANALYSIS AND MATERIAL AVAILABILITY.

**Arena**

Needingworth Industrial Estate  
Needingworth Road, St. Ives  
Cambridgeshire PE27 4NB  
Tel : 01480 468888  
Fax : 01480 462888

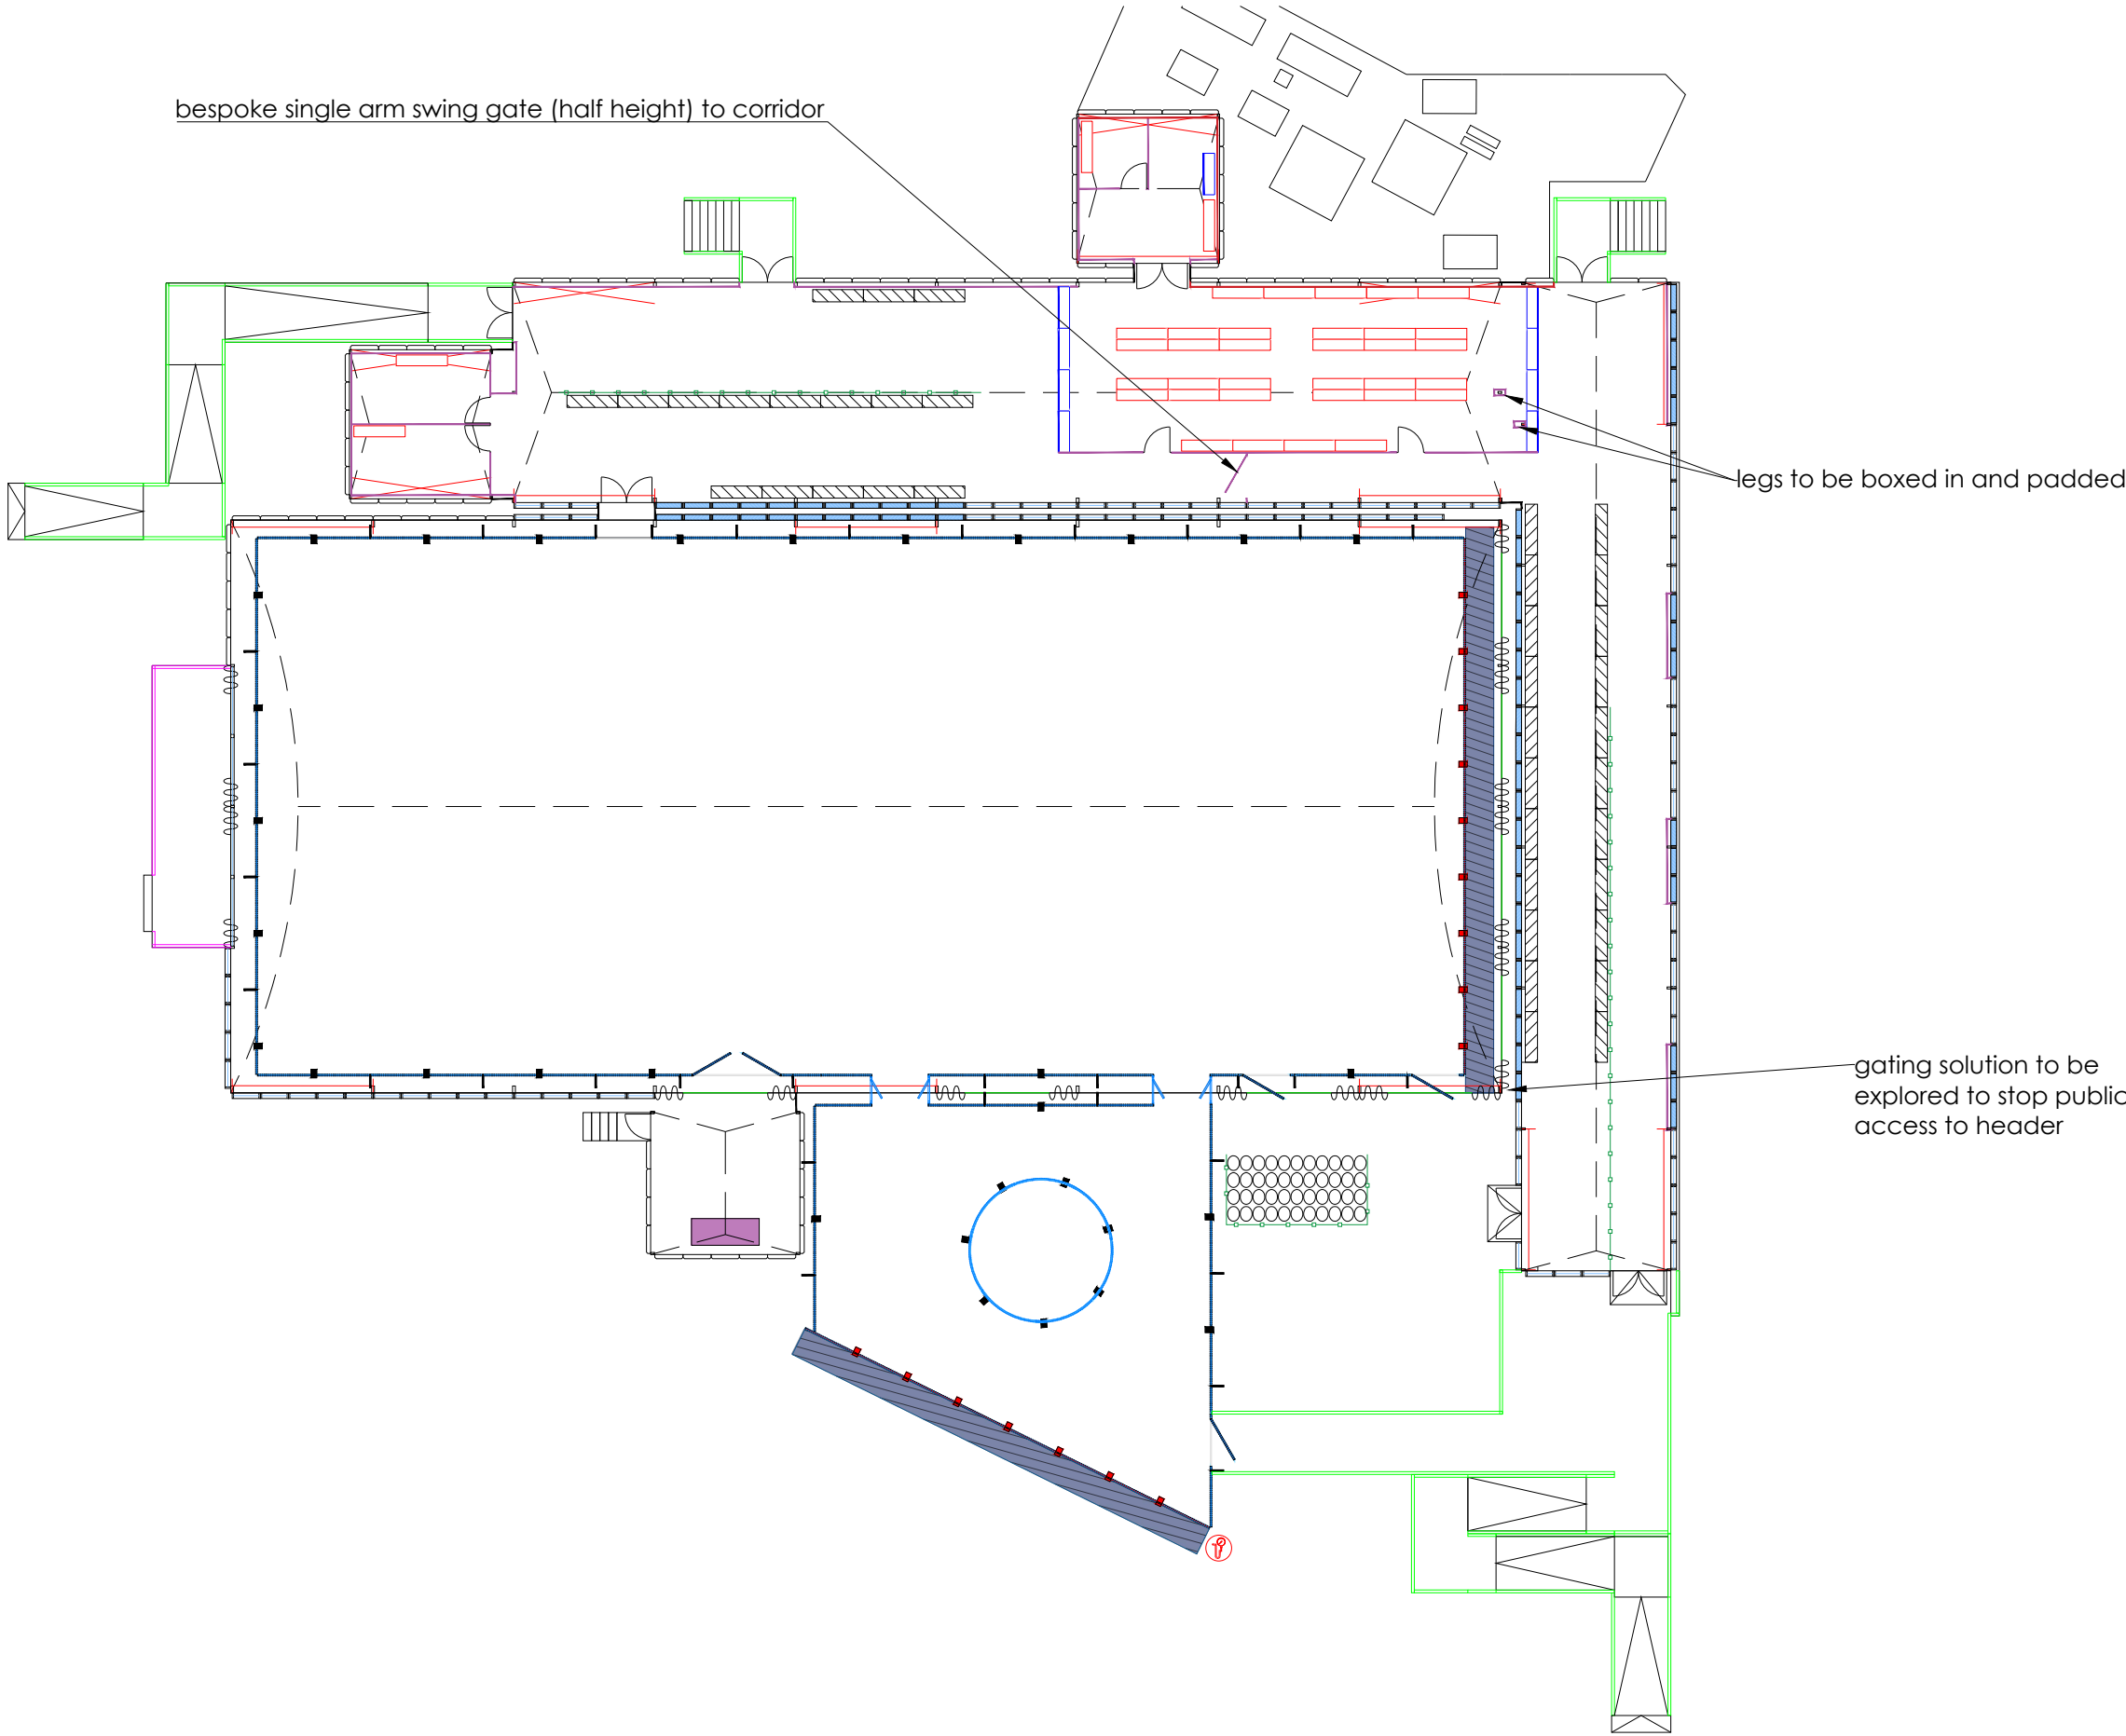

|                   |  |                  |           |
|-------------------|--|------------------|-----------|
| <b>KEY:</b>       |  | Internal Walling | Skate Aid |
| Fire Boarding TBC |  | Bench            |           |
| Counter           |  | Swing Gate       |           |
| Skate Rack        |  | Leg Cladding     |           |
| Table             |  |                  |           |


**NOTES:**

- Fire board suggested where tech-zone backs onto structure
- Internal walling TBC

|               |                                 |  |
|---------------|---------------------------------|--|
| PROJECT       | Manchester Ice Rink             |  |
|               | 07.05.24                        |  |
| VENUE         | Todd Street, Manchester, M4 3BG |  |
| DRAWING TITLE | Internal Walling Plan           |  |

|                                |                |          |         |
|--------------------------------|----------------|----------|---------|
| DRAWING NUMBER                 |                |          |         |
| XXXXXX - 21N                   |                |          |         |
| JOB N                          | ZONE           | N.       | CONTENT |
| 180383-MC-01-MANCHESTER ICE-R0 |                | REV      |         |
| DATE                           | SCALE          | DRAWN BY |         |
| 07.05.24                       | 1:250 @ A3     | LP       |         |
| REV                            | COMMENTS       | DATE     | DRAWN   |
| R0                             | Initial Layout | 00.00.00 | XX      |

THE DESIGNS, CONCEPTS, AND MATERIALS (COLLECTIVELY REFERRED TO AS 'DESIGNS') SUBMITTED HERewith ARE THE EXCLUSIVE AND PROPRIETARY PROPERTY OF ARENA GROUP ('PROPRIETOR'). THE DESIGNS ARE PROVIDED FOR THE SOLE PURPOSE OF EVALUATING AND CONSIDERING POTENTIAL COLLABORATION BETWEEN THE PROPRIETOR AND RECIPIENT OF THE DESIGNS AND MAY NOT BE REPLICATED, DISTRIBUTED OR OTHERWISE DISCLOSED TO ANY THIRD PARTY WITHOUT THE EXPRESS WRITTEN CONSENT OF THE PROPRIETOR. IN THE EVENT THAT THIS DESIGN FORMS PART OF A SUBMITTED PROPOSAL, THEN PLEASE NOTE THAT IT MAY BE SUBJECT TO FURTHER DESIGN DEVELOPMENT, COST ANALYSIS AND MATERIAL AVAILABILITY.

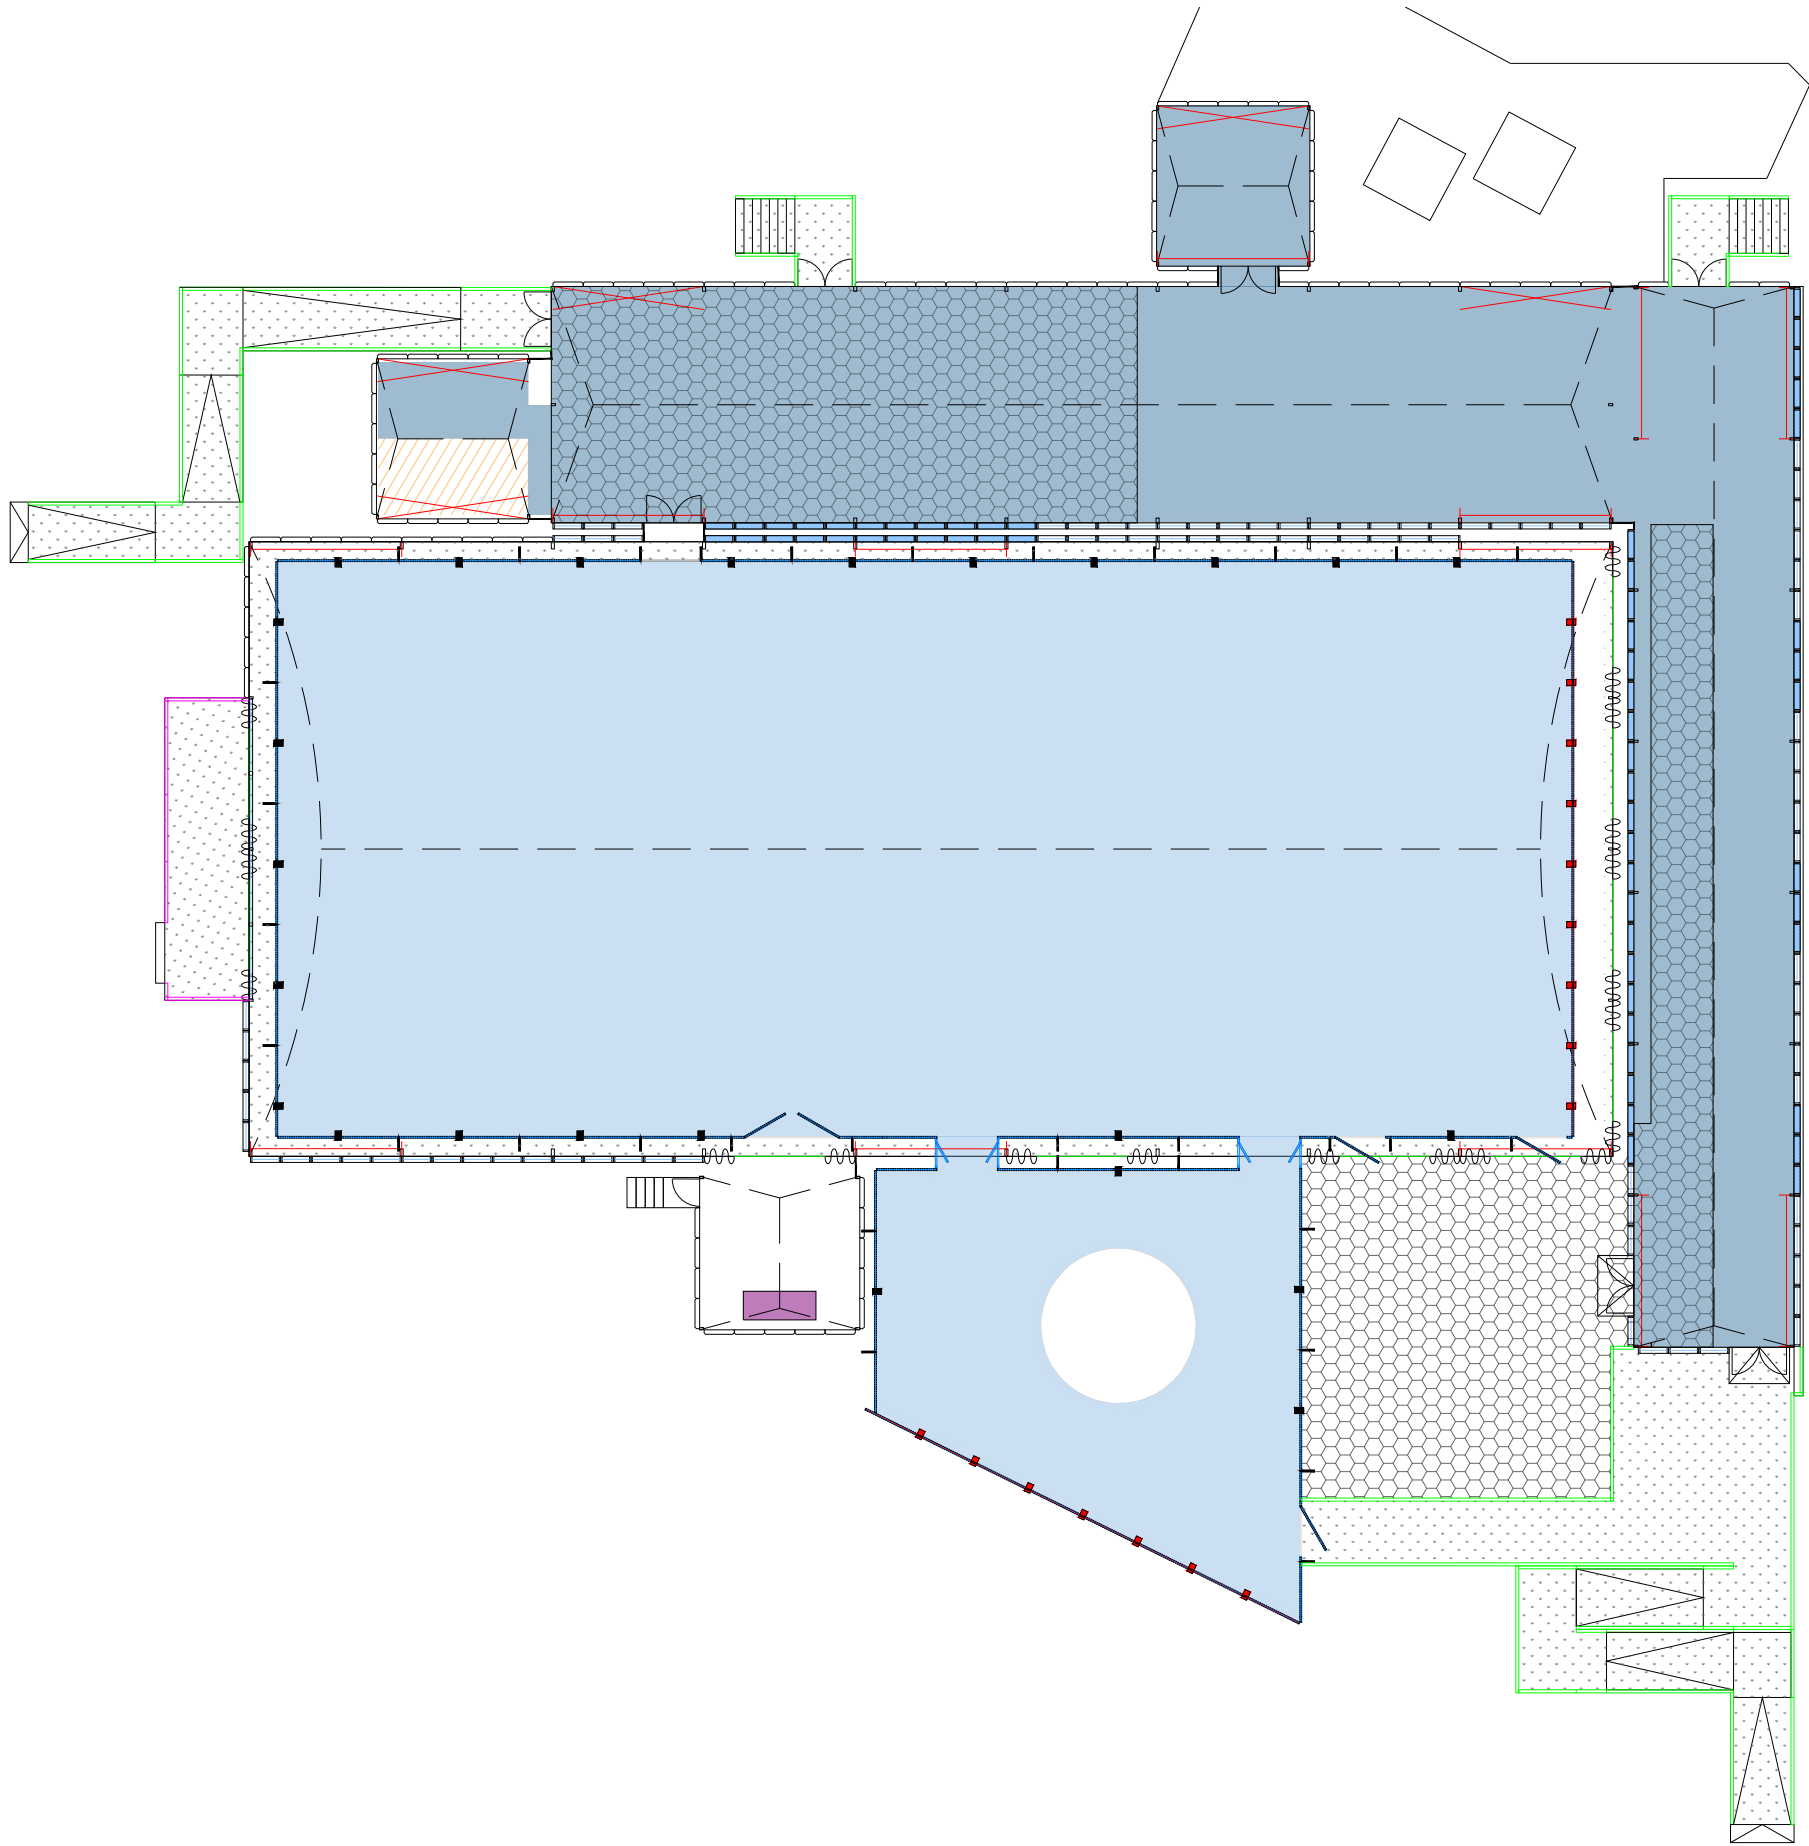

|      |  |                    |
|------|--|--------------------|
| KEY: |  | Marine Cord Carpet |
|      |  | Ice                |
|      |  | Grey Astro Turf    |
|      |  | Vinyl Flooring     |
|      |  | Rubber Matting     |


**Arena**

Needingworth Industrial Estate  
Needingworth Road, St. Ives  
Cambridgeshire PE27 4NB  
Tel : 01480 468888  
Fax : 01480 462888

|               |                                 |  |  |
|---------------|---------------------------------|--|--|
| PROJECT       | Manchester Ice Rink<br>07.05.24 |  |  |
| VENUE         | Todd Street, Manchester, M4 3BG |  |  |
| DRAWING TITLE | -<br>Floor Covering Plan        |  |  |

|                                |                |          |         |
|--------------------------------|----------------|----------|---------|
| DRAWING NUMBER<br>XXXXXX - 3FC |                |          |         |
| JOB N                          | ZONE           | N.       | CONTENT |
| REV                            |                |          |         |
| 180383-MC-01-MANCHESTER ICE-R0 |                |          |         |
| DATE                           | SCALE          | DRAWN BY |         |
| 07.05.24                       | 1:250 @ A3     | LP       |         |
| REV                            | COMMENTS       | DATE     | DRAWN   |
| R0                             | Initial Layout | 00.00.00 | XX      |

THE DESIGNS, CONCEPTS, AND MATERIALS (COLLECTIVELY REFERRED TO AS 'DESIGNS') SUBMITTED HERewith ARE THE EXCLUSIVE AND PROPRIETARY PROPERTY OF ARENA GROUP ('PROPRIETOR'). THE DESIGNS ARE PROVIDED FOR THE SOLE PURPOSE OF EVALUATING AND CONSIDERING POTENTIAL COLLABORATION BETWEEN THE PROPRIETOR AND RECIPIENT OF THE DESIGNS AND MAY NOT BE REPLICATED, DISTRIBUTED OR OTHERWISE DISCLOSED TO ANY THIRD PARTY WITHOUT THE EXPRESS WRITTEN CONSENT OF THE PROPRIETOR. IN THE EVENT THAT THIS DESIGN FORMS PART OF A SUBMITTED PROPOSAL, THEN PLEASE NOTE THAT IT MAY BE SUBJECT TO FURTHER DESIGN DEVELOPMENT, COST ANALYSIS AND MATERIAL AVAILABILITY.

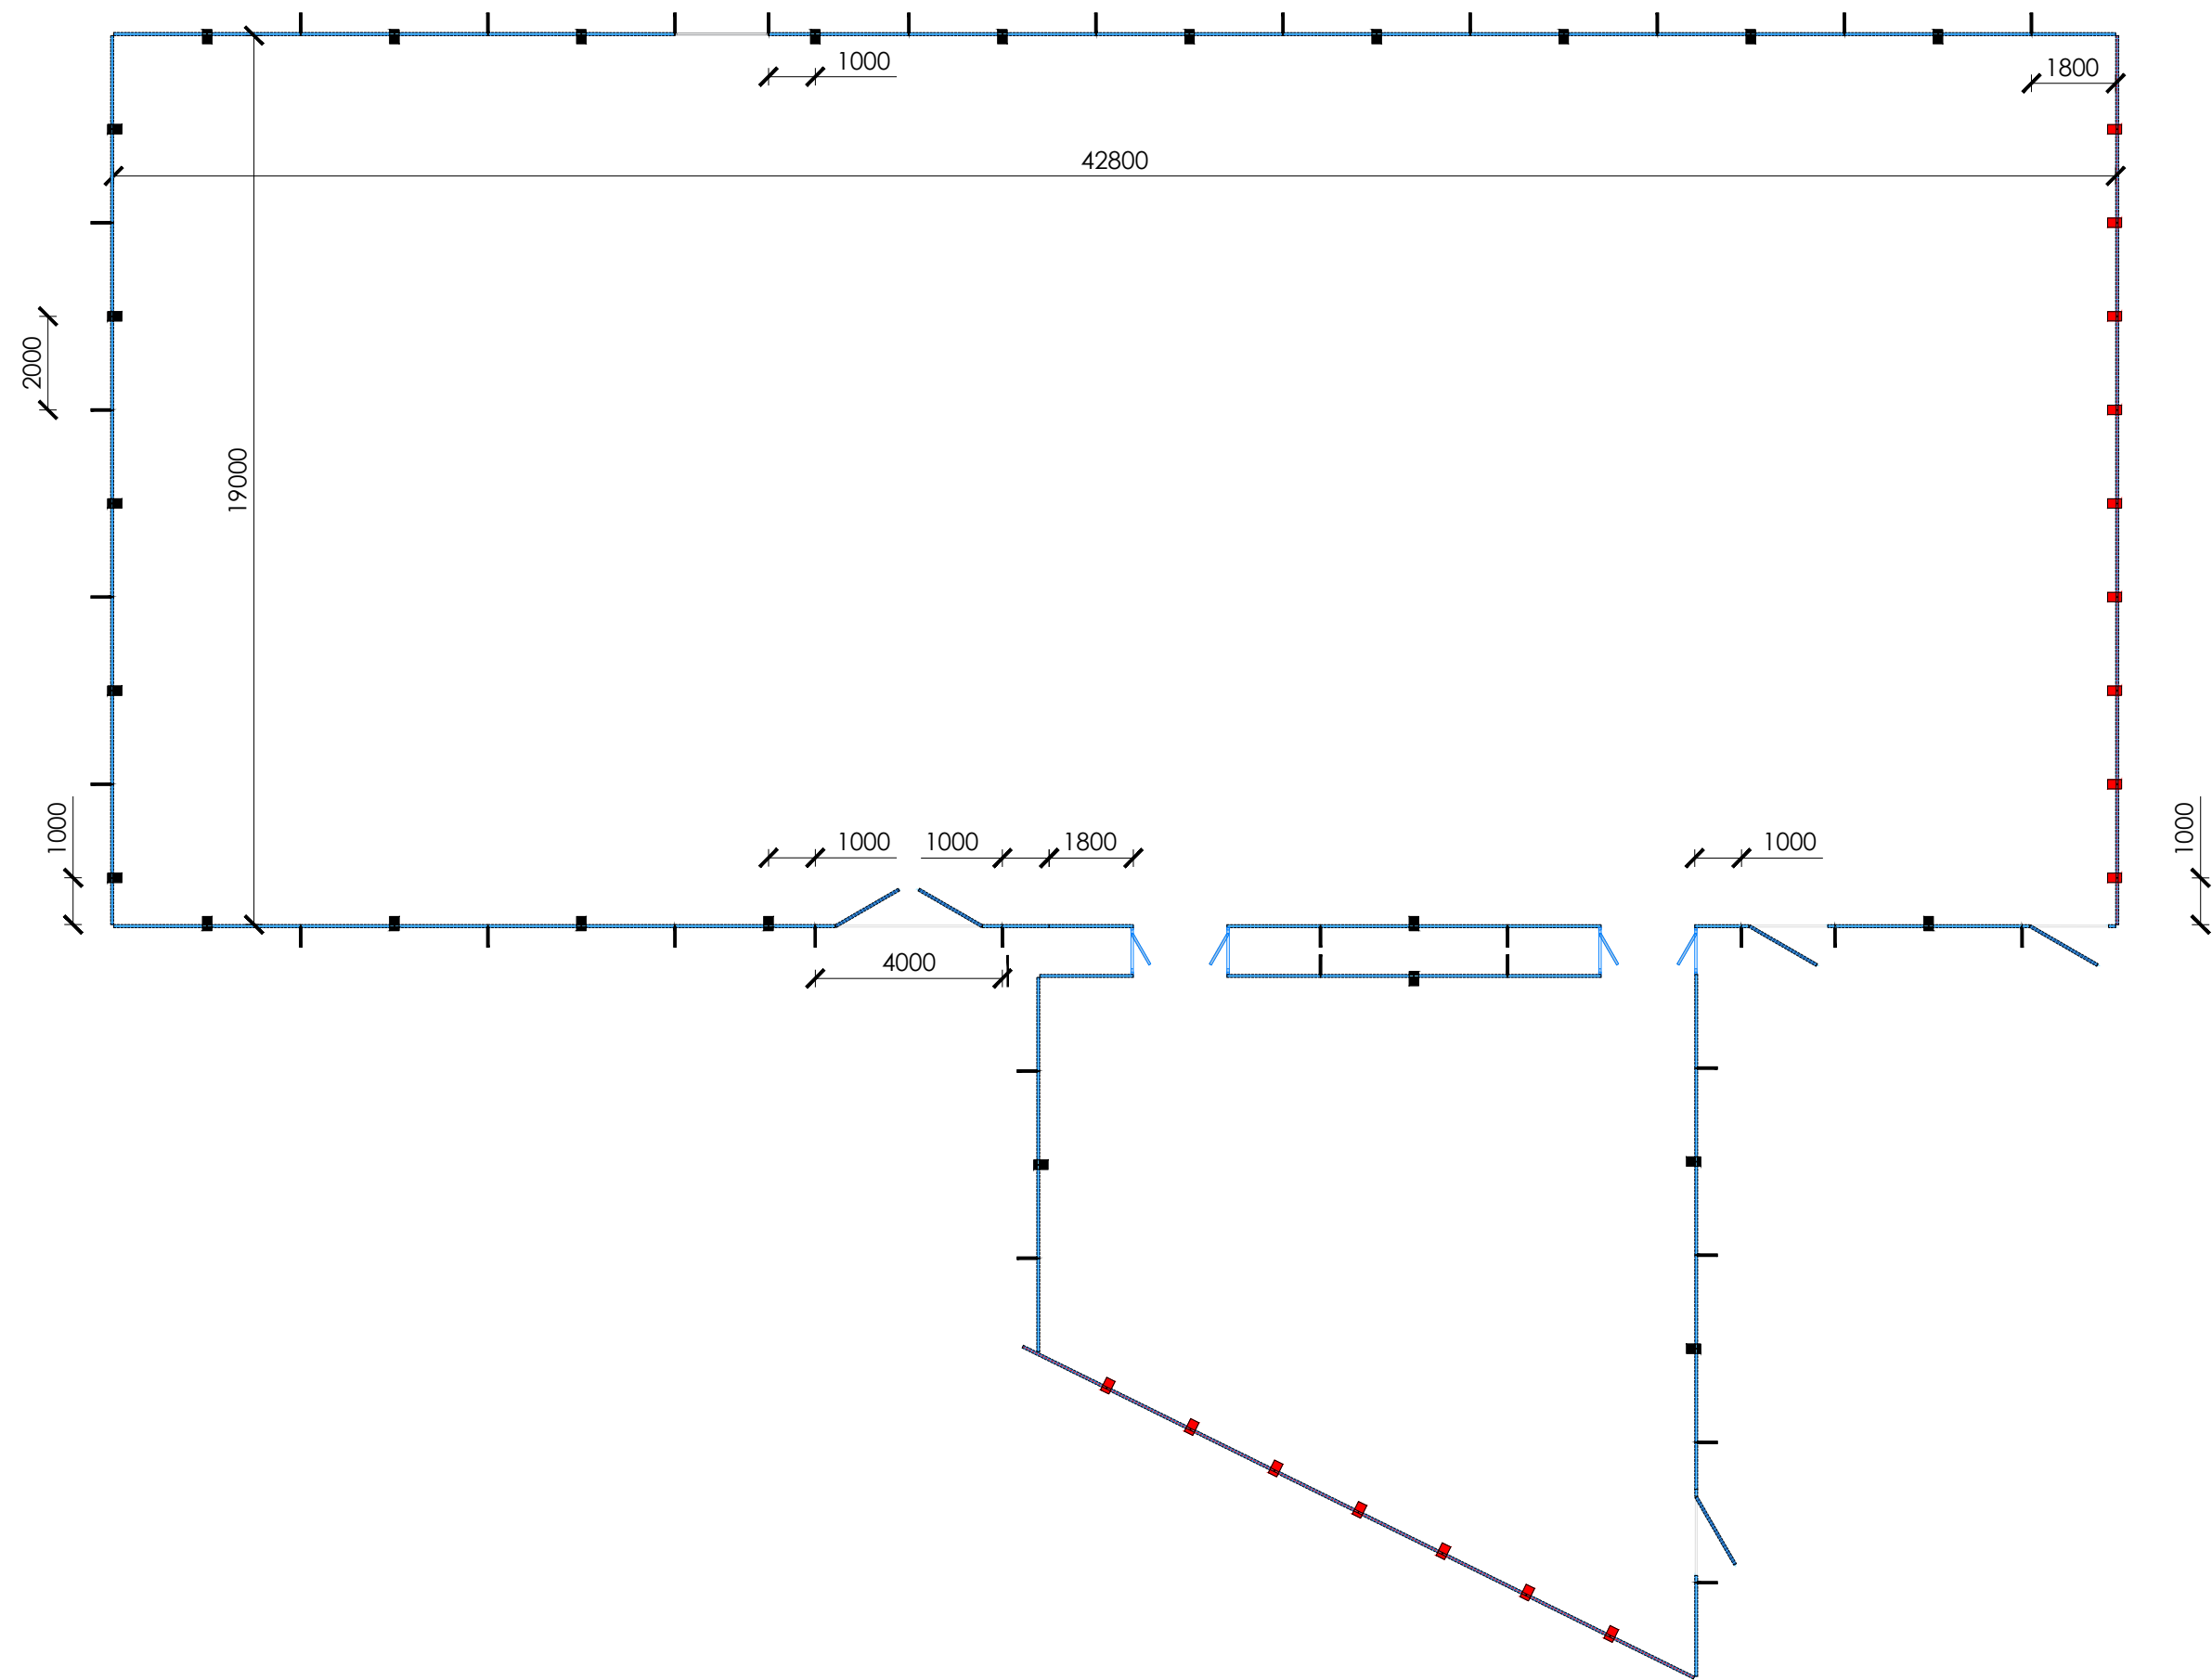

|             |                              |  |                        |
|-------------|------------------------------|--|------------------------|
| <b>KEY:</b> |                              |  |                        |
|             | Clear Barrier                |  | Clear Rounded Barrier  |
|             | Clear Rounded Corner Barrier |  | 4m Clear Gate          |
|             | Clear Barrier (Header)       |  | 2m Clear Gate          |
|             | 2m Clear Gate (Header)       |  | 4m Clear Gate (Header) |
|             | 2m Gap                       |  | Flat Foot (Header)     |

|  |              |
|--|--------------|
|  | Flat Foot    |
|  | Kickback     |
|  | Header Gauge |

**NOTES:**  
- UK gates to night sheet area tbc


|               |  |                                 |  |
|---------------|--|---------------------------------|--|
| PROJECT       |  | Manchester Ice Rink             |  |
|               |  | 07.05.24                        |  |
| VENUE         |  | Todd Street, Manchester, M4 3BG |  |
| DRAWING TITLE |  | Barrier Layout                  |  |

|                                |                |          |         |
|--------------------------------|----------------|----------|---------|
| DRAWING NUMBER                 |                |          |         |
| XXXXXX - 4BA                   |                |          |         |
| JOB N                          | ZONE           | N.       | CONTENT |
| 180383-MC-01-MANCHESTER ICE-R0 |                | REV      |         |
| DATE                           | SCALE          | DRAWN BY |         |
| 07.05.24                       | 1:150 @ A3     | LP       |         |
| REV                            | COMMENTS       | DATE     | DRAWN   |
| R0                             | Initial Layout | 00.00.00 | XX      |

THE DESIGNS, CONCEPTS, AND MATERIALS (COLLECTIVELY REFERRED TO AS 'DESIGNS') SUBMITTED HERewith ARE THE EXCLUSIVE AND PROPRIETARY PROPERTY OF ARENA GROUP ('PROPRIETOR'). THE DESIGNS ARE PROVIDED FOR THE SOLE PURPOSE OF EVALUATING AND CONSIDERING POTENTIAL COLLABORATION BETWEEN THE PROPRIETOR AND RECIPIENT OF THE DESIGNS AND MAY NOT BE REPLICATED, DISTRIBUTED OR OTHERWISE DISCLOSED TO ANY THIRD PARTY WITHOUT THE EXPRESS WRITTEN CONSENT OF THE PROPRIETOR. IN THE EVENT THAT THIS DESIGN FORMS PART OF A SUBMITTED PROPOSAL, THEN PLEASE NOTE THAT IT MAY BE SUBJECT TO FURTHER DESIGN DEVELOPMENT, COST ANALYSIS AND MATERIAL AVAILABILITY.

# Arena

Needingworth Industrial Estate  
Needingworth Road, St. Ives  
Cambridgeshire PE27 4NB  
Tel : 01480 468888  
Fax : 01480 462888

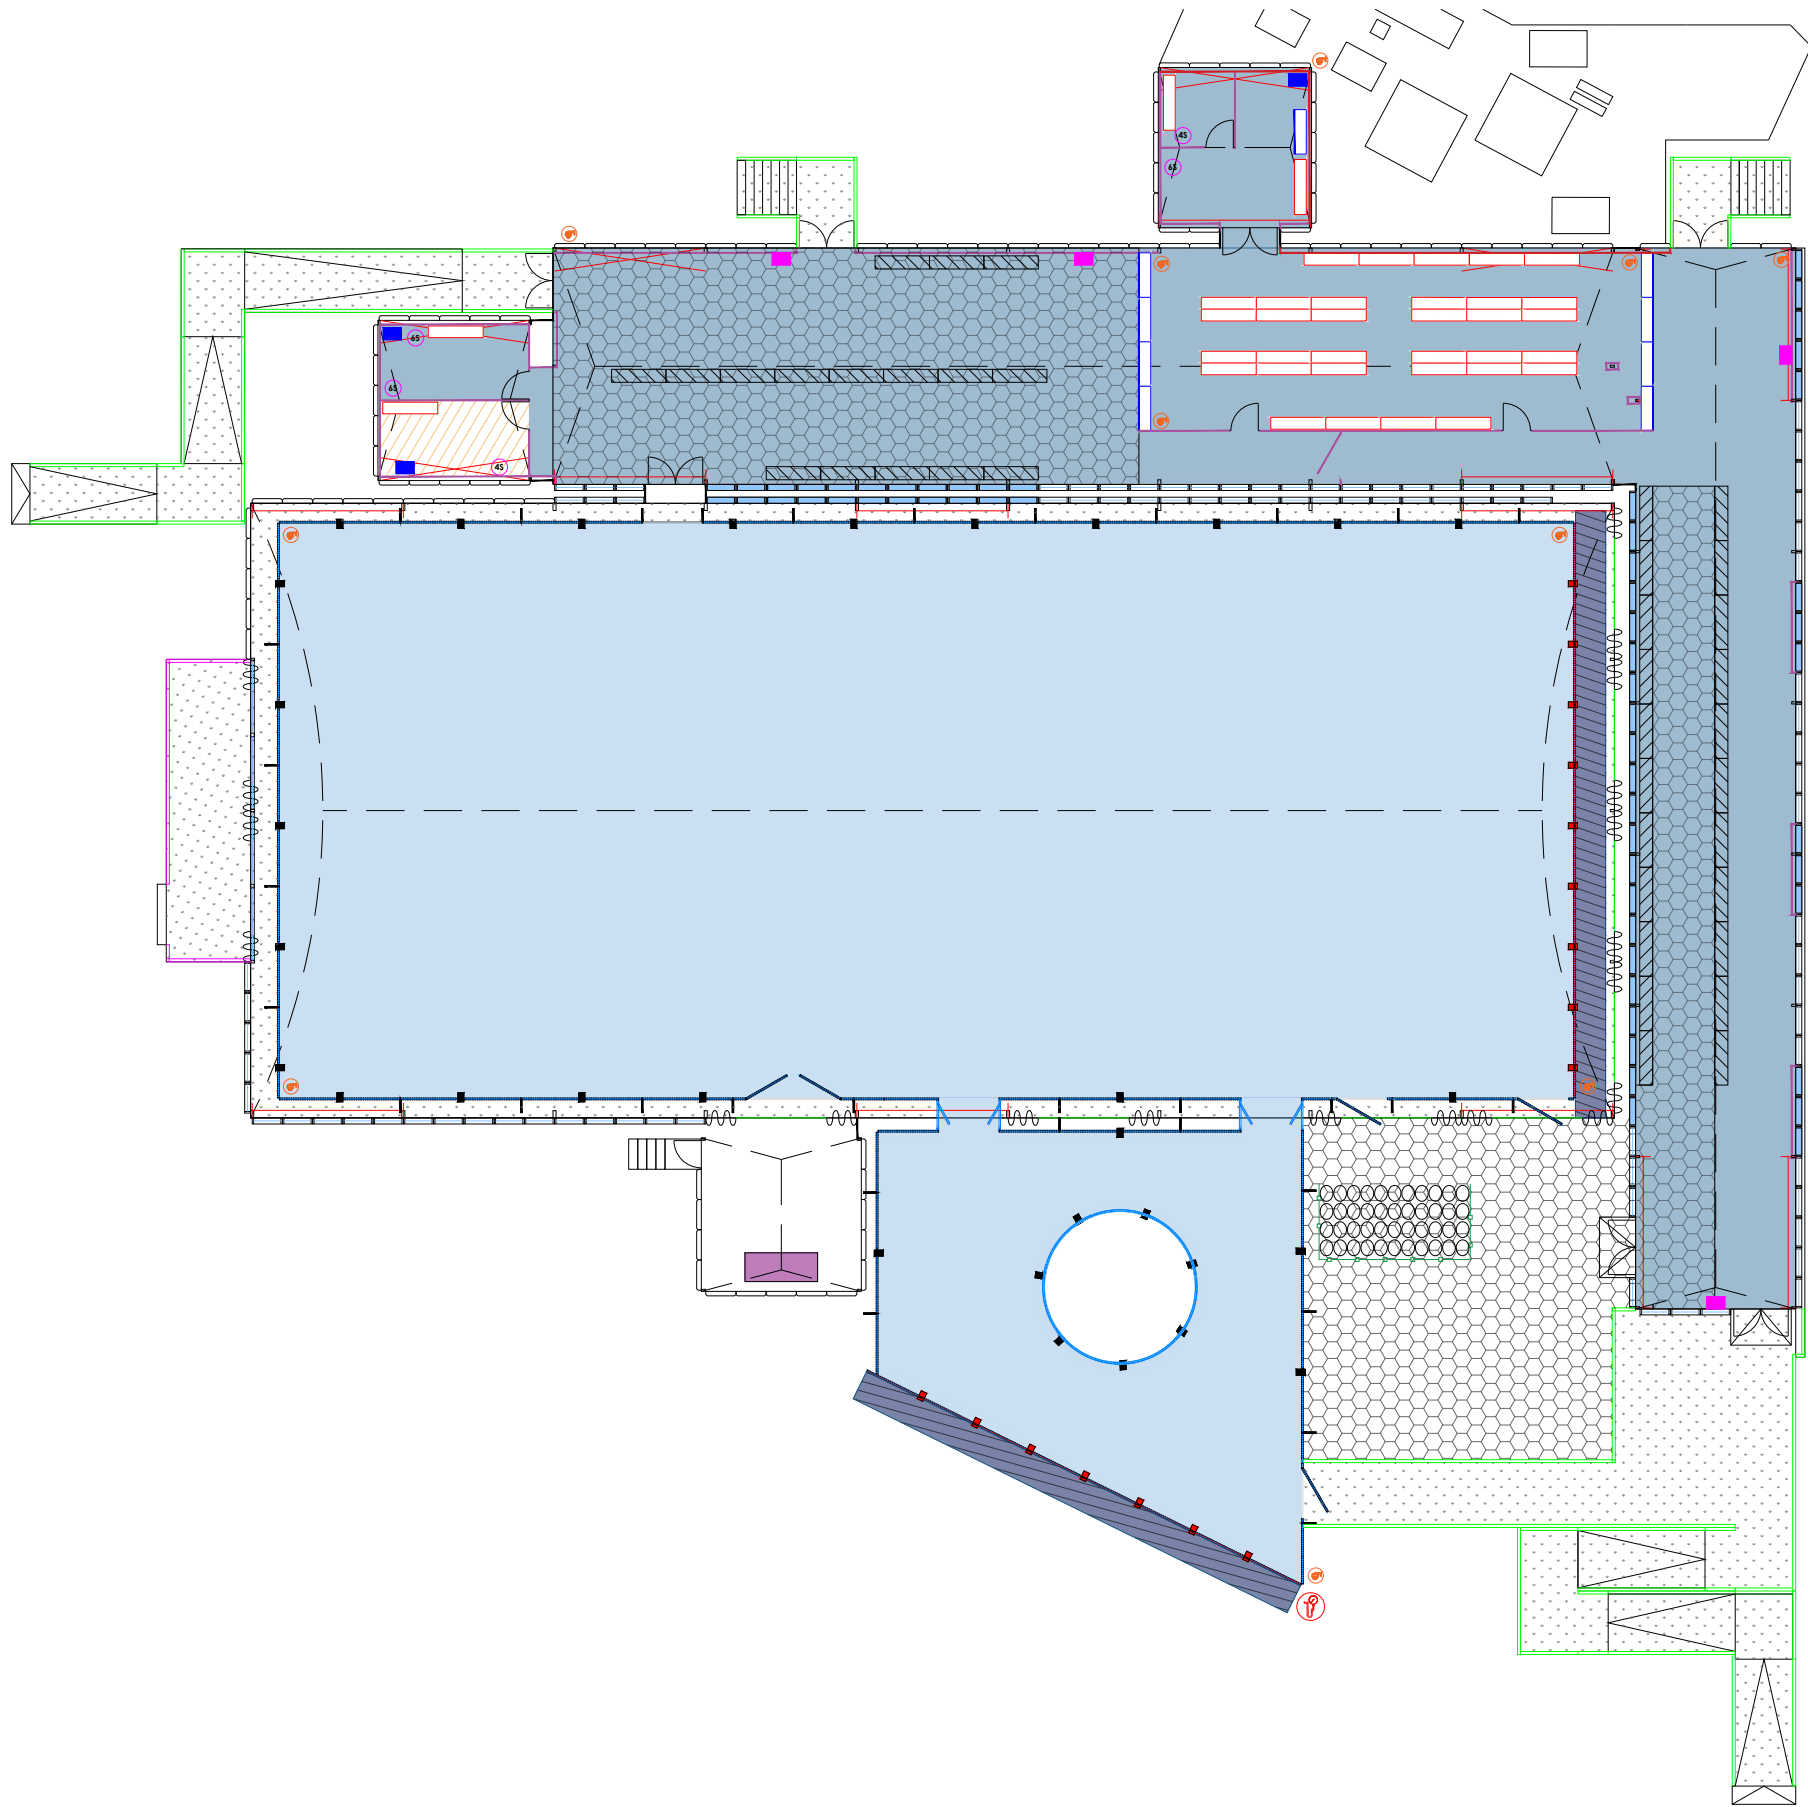

KEY:

- S

Single 13 amp socket

DS

Double 13 amp socket

#S

No. of electrical sockets
- Heater Small

Heater Large

CCTV

NOTES:

PROJECT

Manchester  
Ice Rink  
07.05.24

VENUE

Todd Street, Manchester, M4 3BG

DRAWING TITLE

-  
Electrical Plan

DRAWING NUMBER  
XXXXXX - 5EL


| JOB N  | ZONE | N. | CONTENT        | REV |
|--------|------|----|----------------|-----|
| 180383 | MC   | 01 | MANCHESTER ICE | R0  |

|          |                |            |  |          |       |
|----------|----------------|------------|--|----------|-------|
| DATE     |                | SCALE      |  | DRAWN BY |       |
| 07.05.24 |                | 1:250 @ A3 |  | LP       |       |
| REV      | COMMENTS       |            |  | DATE     | DRAWN |
| R0       | Initial Layout |            |  | 00.00.00 | XX    |

THE DESIGNS, CONCEPTS, AND MATERIALS (COLLECTIVELY REFERRED TO AS 'DESIGNS') SUBMITTED HERewith ARE THE EXCLUSIVE AND PROPRIETARY PROPERTY OF ARENA GROUP ('PROPRIETOR'). THE DESIGNS ARE PROVIDED FOR THE SOLE PURPOSE OF EVALUATING AND CONSIDERING POTENTIAL COLLABORATION BETWEEN THE PROPRIETOR AND RECIPIENT OF THE DESIGNS AND MAY NOT BE REPLICATED, DISTRIBUTED OR OTHERWISE DISCLOSED TO ANY THIRD PARTY WITHOUT THE EXPRESS WRITTEN CONSENT OF THE PROPRIETOR. IN THE EVENT THAT THIS DESIGN FORMS PART OF A SUBMITTED PROPOSAL, THEN PLEASE NOTE THAT IT MAY BE SUBJECT TO FURTHER DESIGN DEVELOPMENT, COST ANALYSIS AND MATERIAL AVAILABILITY.

**Arena**

Needingworth Industrial Estate  
Needingworth Road, St. Ives  
Cambridgeshire PE27 4NB  
Tel : 01480 468888  
Fax : 01480 462888

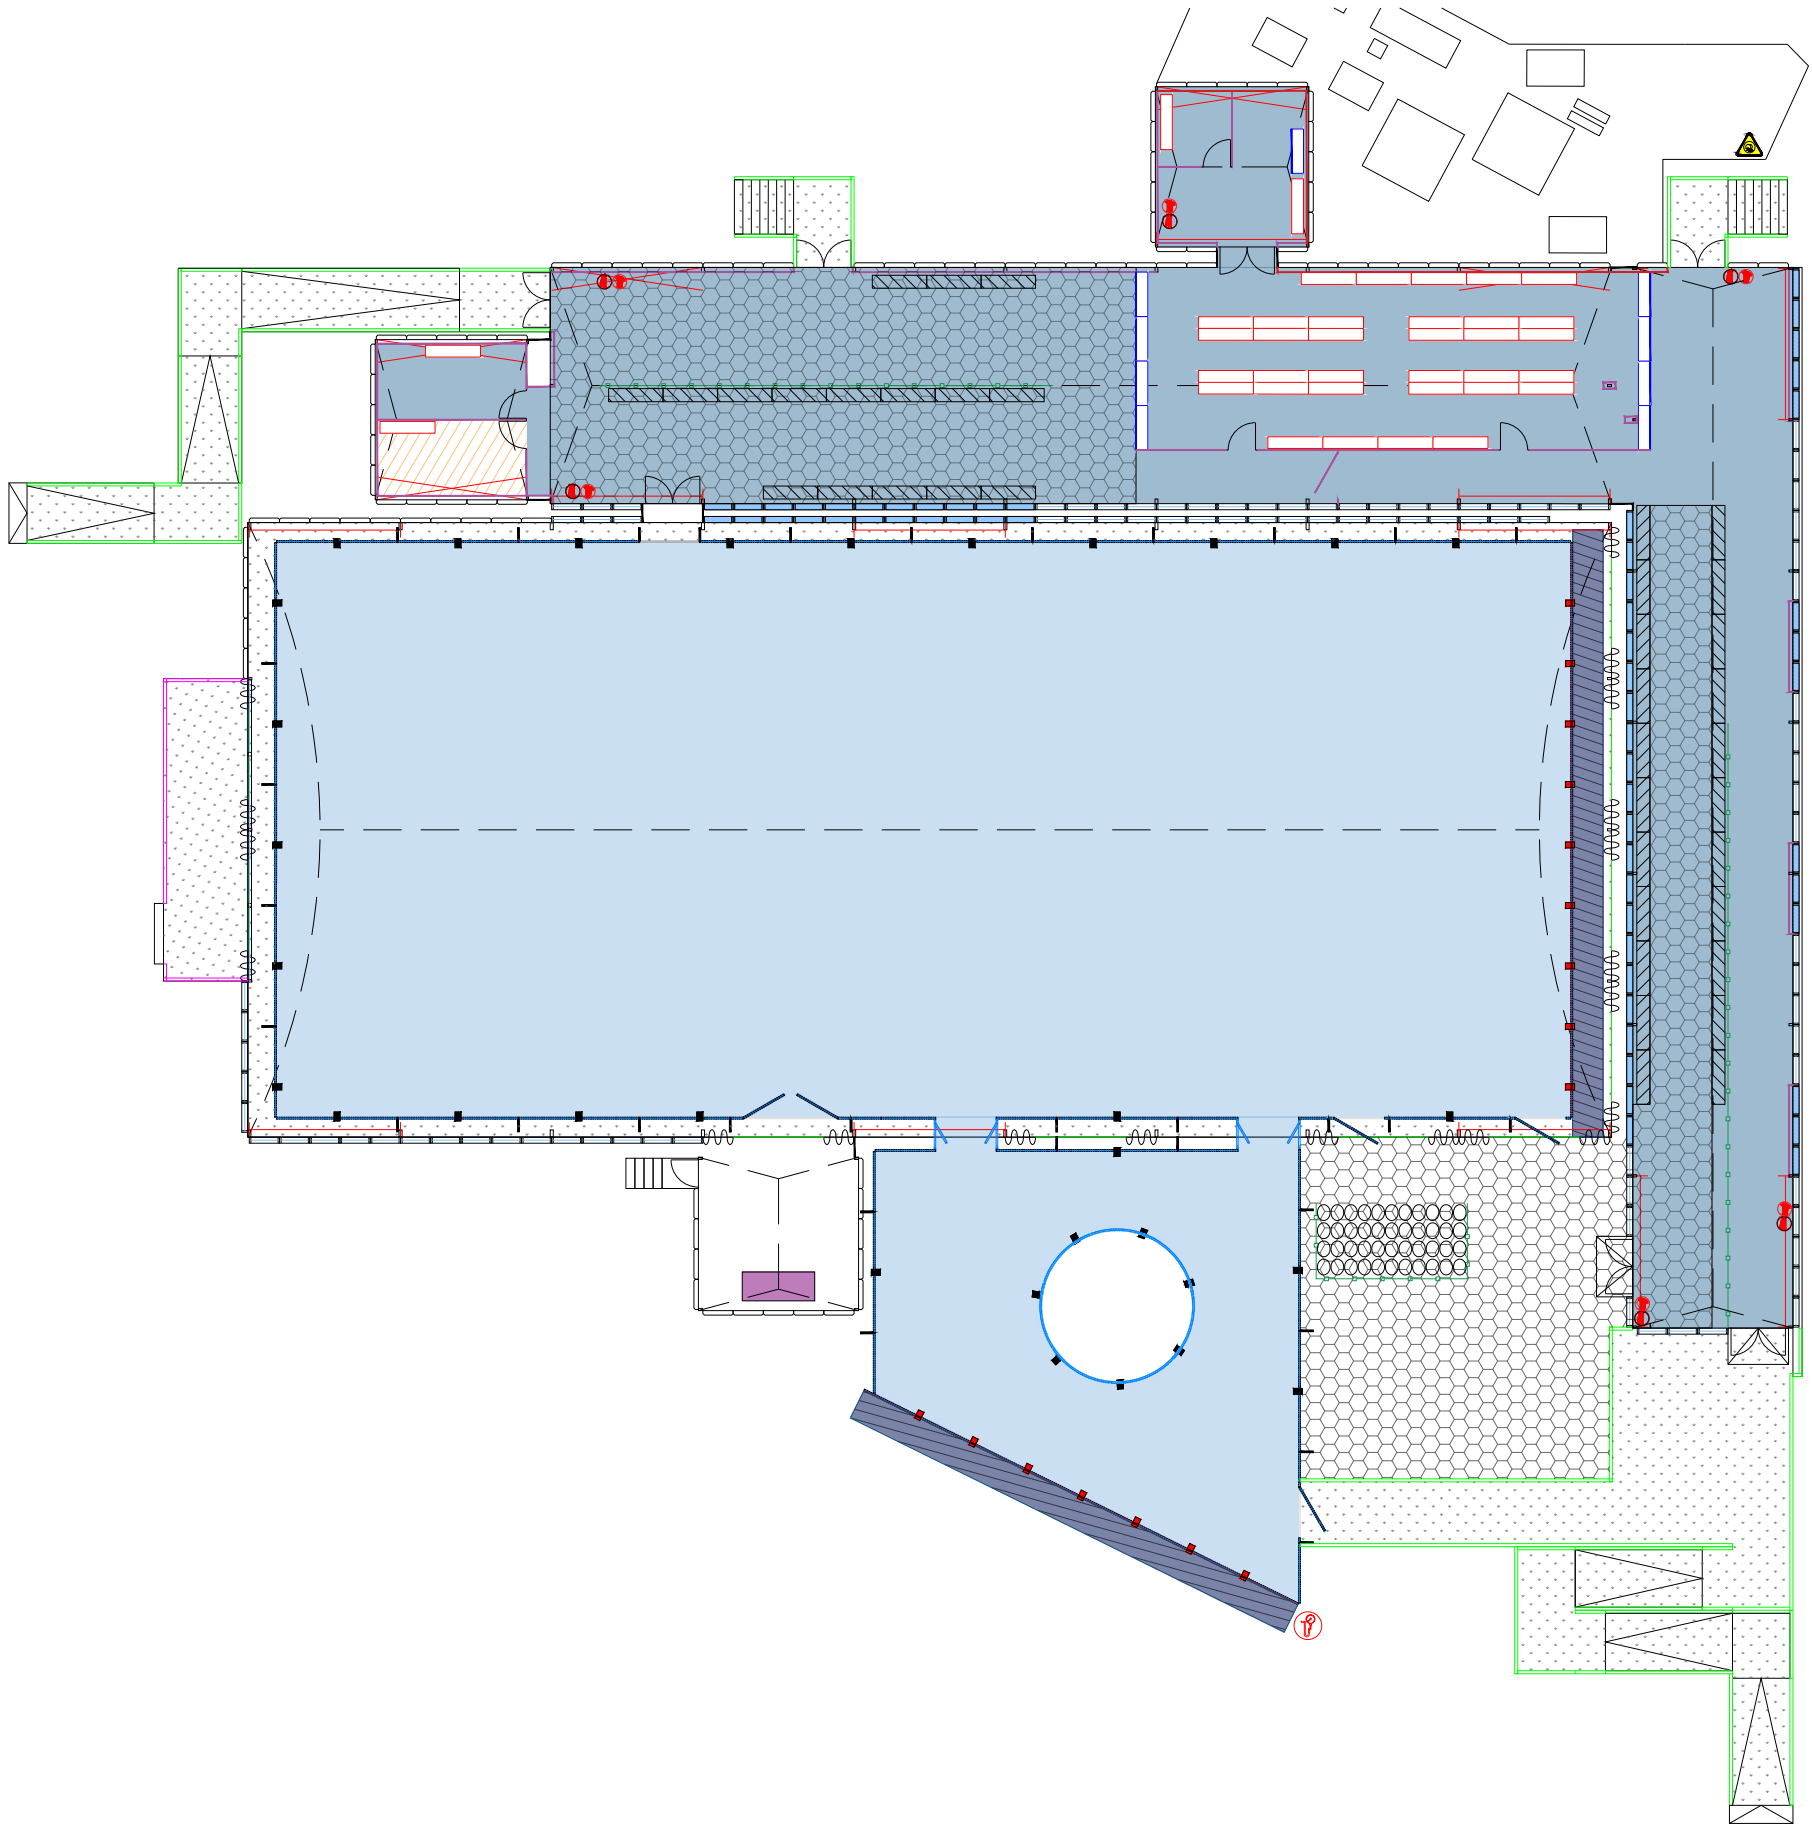

KEY:


-  Water
-  CO<sub>2</sub>
-  Spill Kit

# Arena

Needingworth Industrial Estate  
Needingworth Road, St. Ives  
Cambridgeshire PE27 4NB  
Tel : 01480 468888  
Fax : 01480 462888

|                                            |  |                                              |                     |                |         |
|--------------------------------------------|--|----------------------------------------------|---------------------|----------------|---------|
| PROJECT<br>Manchester Ice Rink<br>07.05.24 |  | DRAWING NUMBER<br>XXXXXX - 6HS               |                     |                |         |
|                                            |  | JOB N                                        | ZONE                | N.             | CONTENT |
| VENUE<br>Todd Street, Manchester, M4 3BG   |  | REV<br><b>180383-MC-01-MANCHESTER ICE-R0</b> |                     |                |         |
| DRAWING TITLE<br>-<br>Health & Safety Plan |  | DATE<br>07.05.24                             | SCALE<br>1:250 @ A3 | DRAWN BY<br>LP |         |
|                                            |  | REV                                          | COMMENTS            | DATE           | DRAWN   |
|                                            |  | R0                                           | Initial Layout      | 00.00.00       | XX      |

THE DESIGNS, CONCEPTS, AND MATERIALS (COLLECTIVELY REFERRED TO AS 'DESIGNS') SUBMITTED HERewith ARE THE EXCLUSIVE AND PROPRIETARY PROPERTY OF ARENA GROUP ('PROPRIETOR'). THE DESIGNS ARE PROVIDED FOR THE SOLE PURPOSE OF EVALUATING AND CONSIDERING POTENTIAL COLLABORATION BETWEEN THE PROPRIETOR AND RECIPIENT OF THE DESIGNS AND MAY NOT BE REPLICATED, DISTRIBUTED OR OTHERWISE DISCLOSED TO ANY THIRD PARTY WITHOUT THE EXPRESS WRITTEN CONSENT OF THE PROPRIETOR. IN THE EVENT THAT THIS DESIGN FORMS PART OF A SUBMITTED PROPOSAL, THEN PLEASE NOTE THAT IT MAY BE SUBJECT TO FURTHER DESIGN DEVELOPMENT, COST ANALYSIS AND MATERIAL AVAILABILITY.

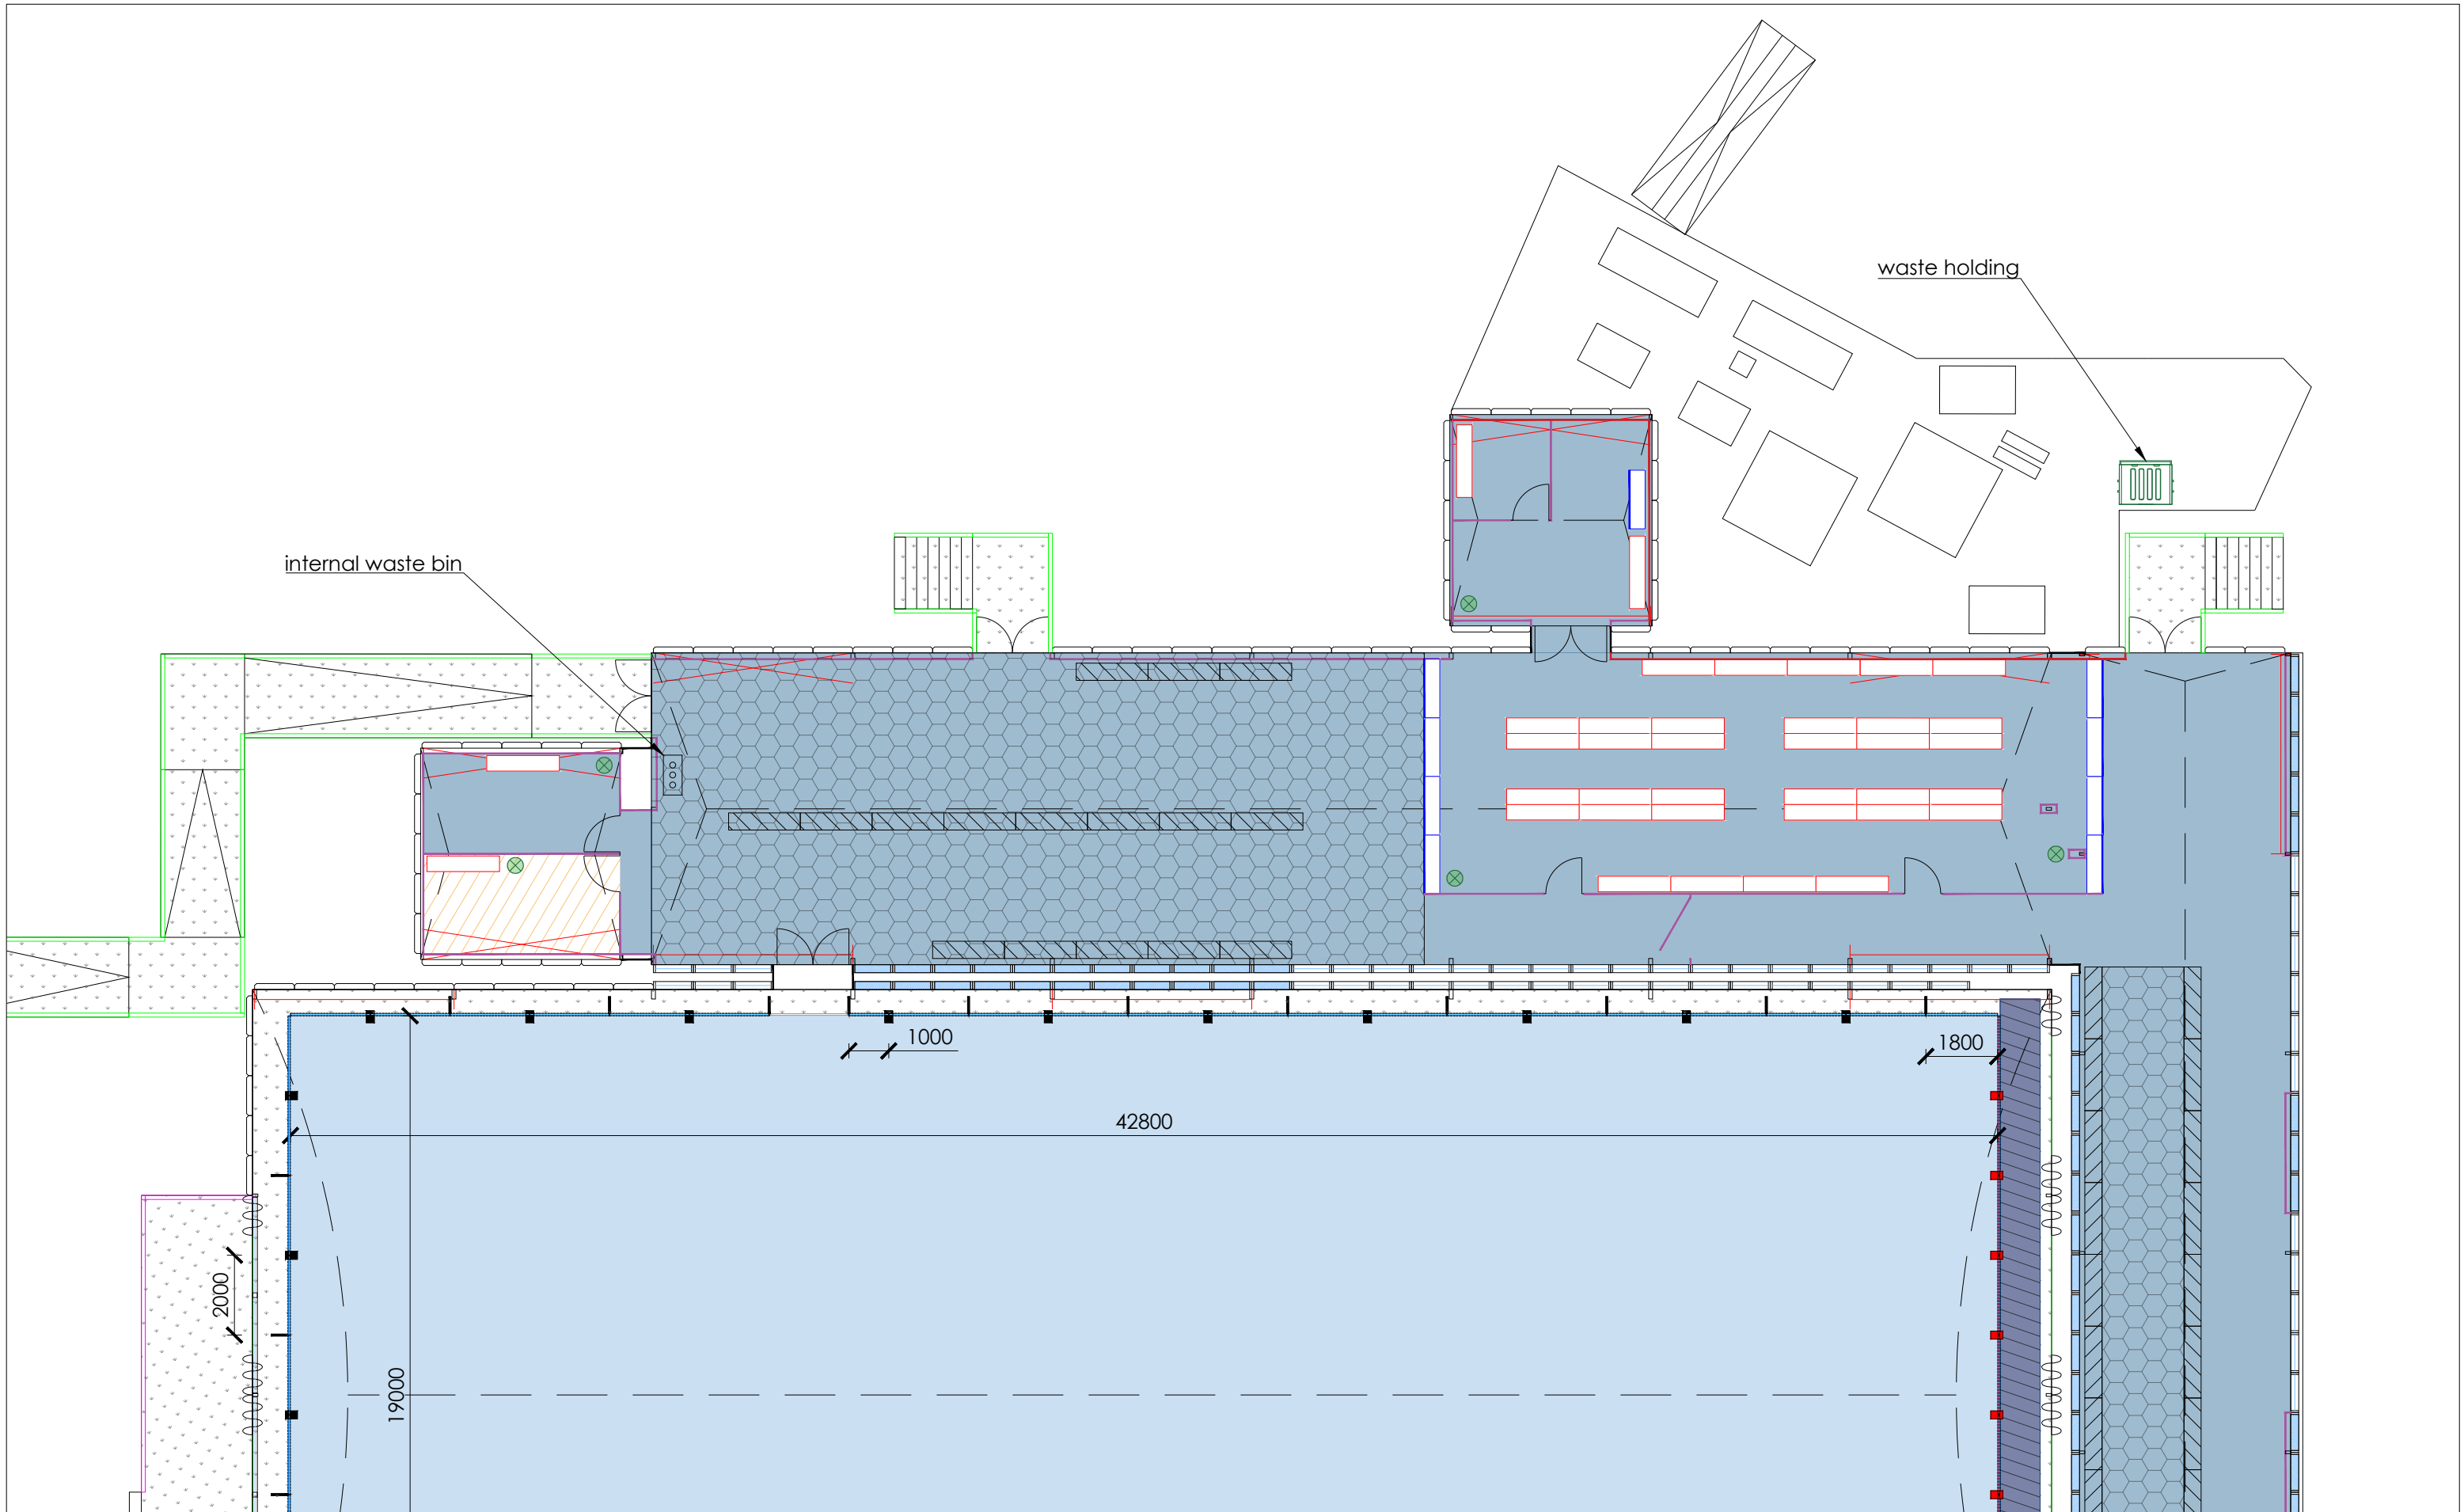

KEY:

-  Bin Markers
-  Internal Waste Bin
-  Waste Holding

NOTES:


|               |                                 |
|---------------|---------------------------------|
| PROJECT       | Manchester Ice Rink<br>07.05.24 |
| VENUE         | Todd Street, Manchester, M4 3BG |
| DRAWING TITLE | Waste Management Plan           |

|                                |                |          |       |
|--------------------------------|----------------|----------|-------|
| DRAWING NUMBER<br>xxxxxx - 7WM |                |          |       |
| JOB N                          | ZONE N         | CONTENT  | REV   |
| 180383-MC-01-MANCHESTER ICE-R0 |                |          |       |
| DATE                           | SCALE          | DRAWN BY |       |
| 07.05.24                       | 1:150 @ A3     | LP       |       |
| REV                            | COMMENTS       | DATE     | DRAWN |
| R0                             | Initial Layout | 00.00.00 | XX    |

THE DESIGNS, CONCEPTS, AND MATERIALS (COLLECTIVELY REFERRED TO AS 'DESIGNS') SUBMITTED HERewith ARE THE EXCLUSIVE AND PROPRIETARY PROPERTY OF ARENA GROUP ('PROPRIETOR'). THE DESIGNS ARE PROVIDED FOR THE SOLE PURPOSE OF EVALUATING AND CONSIDERING POTENTIAL COLLABORATION BETWEEN THE PROPRIETOR AND RECIPIENT OF THE DESIGNS AND MAY NOT BE REPLICATED, DISTRIBUTED OR OTHERWISE DISCLOSED TO ANY THIRD PARTY WITHOUT THE EXPRESS WRITTEN CONSENT OF THE PROPRIETOR. IN THE EVENT THAT THIS DESIGN FORMS PART OF A SUBMITTED PROPOSAL, THEN PLEASE NOTE THAT IT MAY BE SUBJECT TO FURTHER DESIGN DEVELOPMENT, COST ANALYSIS AND MATERIAL AVAILABILITY.

**Arena**

Needingworth Industrial Estate  
Needingworth Road, St. Ives  
Cambridgeshire PE27 4NB  
Tel : 01480 468888  
Fax : 01480 462888

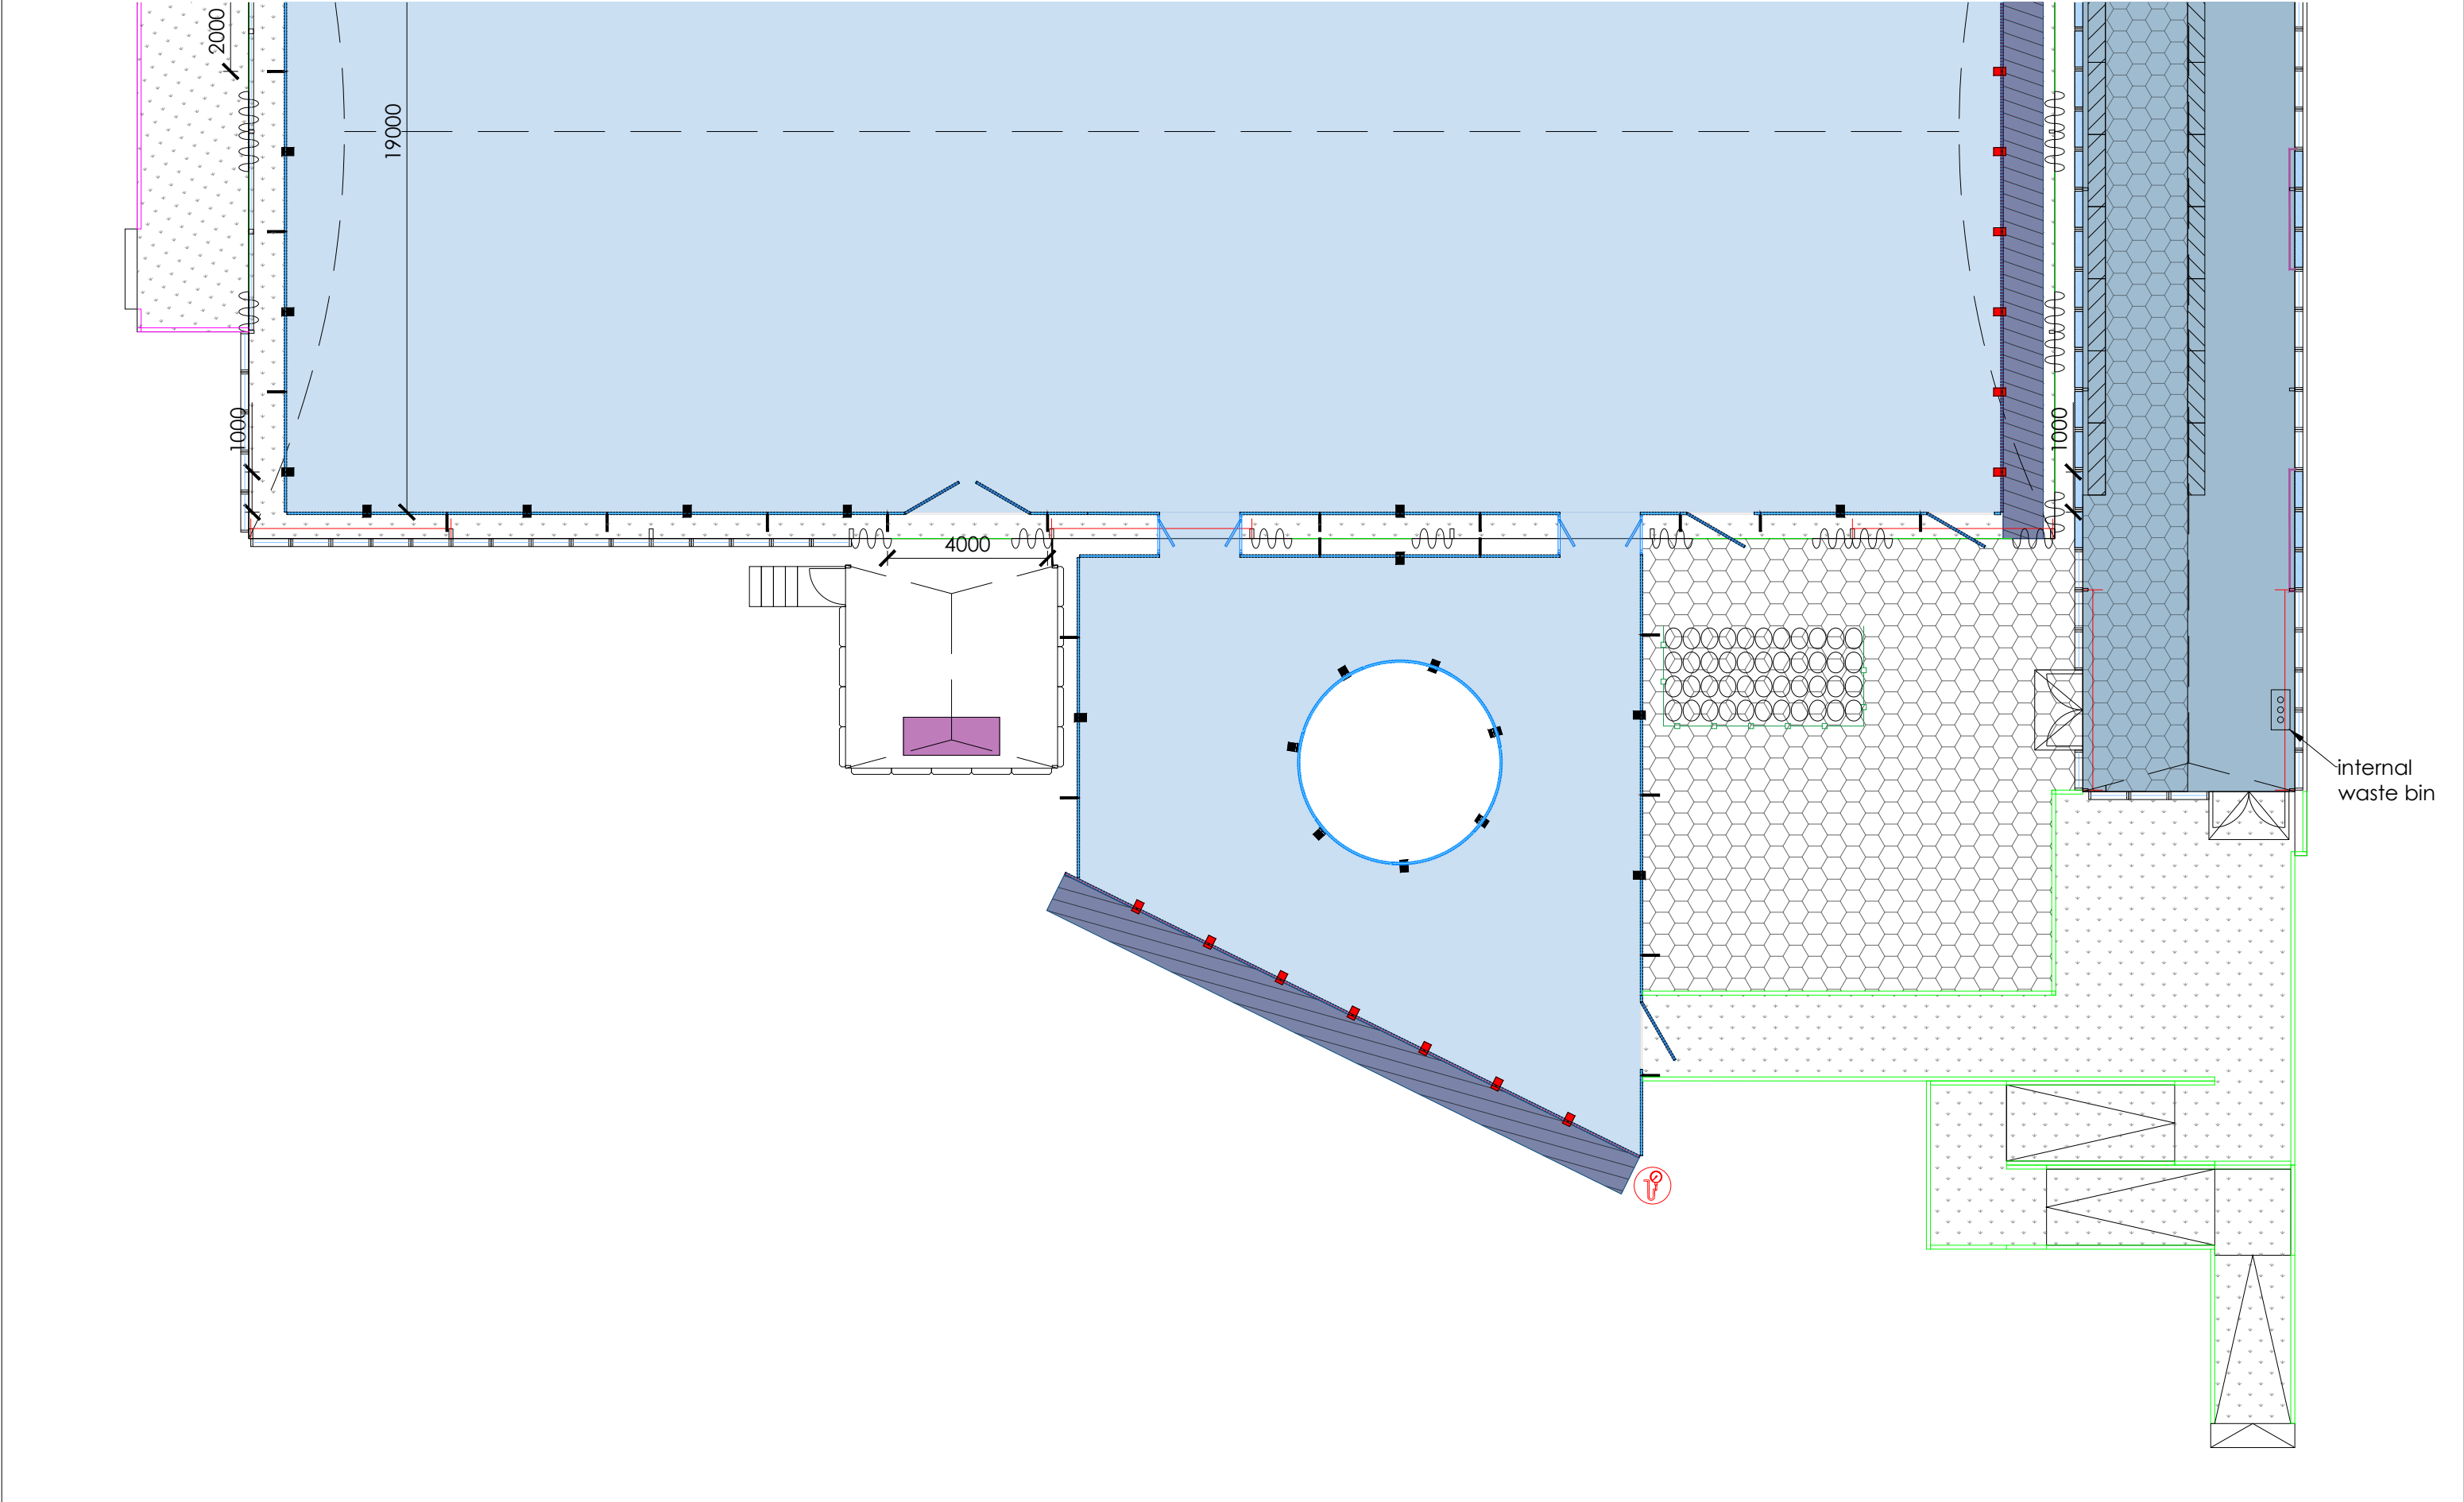

# Arena

Needingworth Industrial Estate  
Needingworth Road, St. Ives  
Cambridgeshire PE27 4NB  
Tel : 01480 468888  
Fax : 01480 462888

KEY:

ooo


Internal Waste Bin

NOTES:

|               |  |                                 |  |
|---------------|--|---------------------------------|--|
| PROJECT       |  | Manchester Ice Rink             |  |
|               |  | 07.05.24                        |  |
| VENUE         |  | Todd Street, Manchester, M4 3BG |  |
| DRAWING TITLE |  | Waste Management Plan           |  |

|                                |                |            |          |
|--------------------------------|----------------|------------|----------|
| DRAWING NUMBER                 |                |            |          |
| xxxxxx - 7bWM                  |                |            |          |
| JOB N                          | ZONE           | N.         | CONTENT  |
| 180383-MC-01-MANCHESTER ICE-R0 |                | REV        |          |
| DATE                           |                | SCALE      | DRAWN BY |
| 07.05.24                       |                | 1:150 @ A3 | LP       |
| REV                            | COMMENTS       | DATE       | DRAWN    |
| R0                             | Initial Layout | 00.00.00   | XX       |

THE DESIGNS, CONCEPTS, AND MATERIALS (COLLECTIVELY REFERRED TO AS 'DESIGNS') SUBMITTED HERewith ARE THE EXCLUSIVE AND PROPRIETARY PROPERTY OF ARENA GROUP ('PROPRIETOR'). THE DESIGNS ARE PROVIDED FOR THE SOLE PURPOSE OF EVALUATING AND CONSIDERING POTENTIAL COLLABORATION BETWEEN THE PROPRIETOR AND RECIPIENT OF THE DESIGNS AND MAY NOT BE REPLICATED, DISTRIBUTED OR OTHERWISE DISCLOSED TO ANY THIRD PARTY WITHOUT THE EXPRESS WRITTEN CONSENT OF THE PROPRIETOR. IN THE EVENT THAT THIS DESIGN FORMS PART OF A SUBMITTED PROPOSAL, THEN PLEASE NOTE THAT IT MAY BE SUBJECT TO FURTHER DESIGN DEVELOPMENT, COST ANALYSIS AND MATERIAL AVAILABILITY.

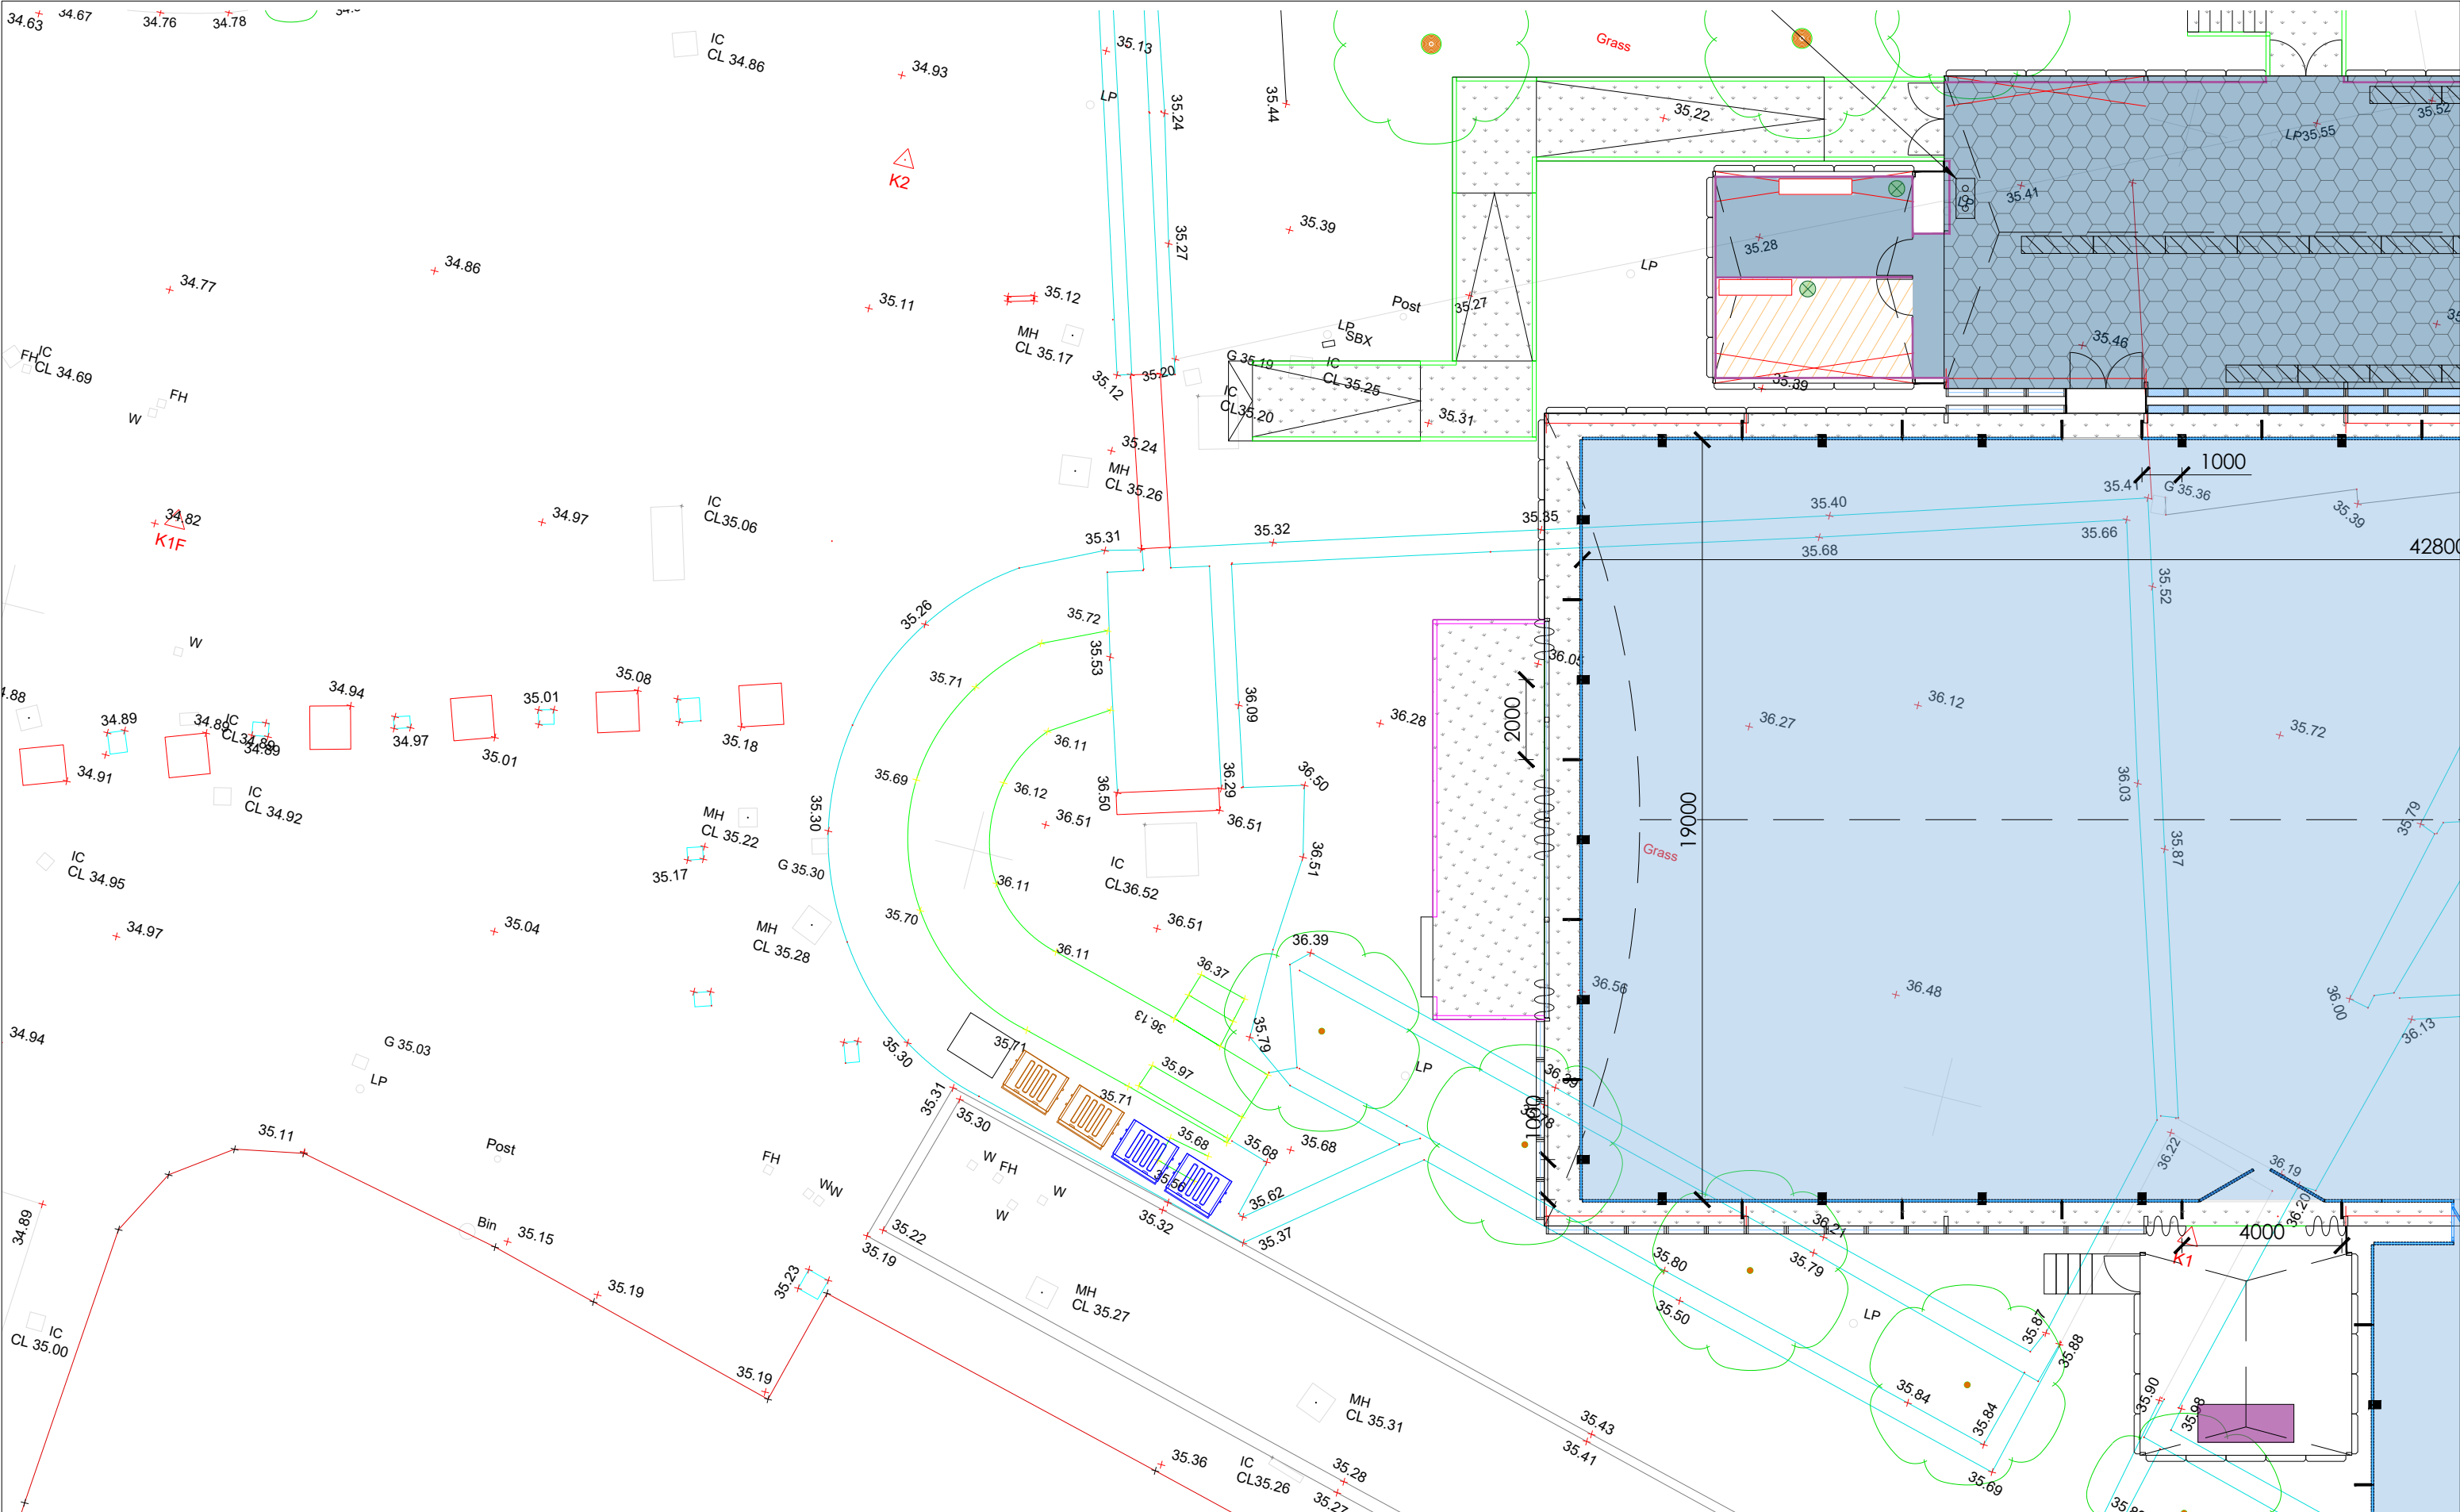

# Arena

Needlingworth Industrial Estate  
Needlingworth Road, St. Ives  
Cambridgeshire PE27 4NB  
Tel : 01480 468888  
Fax : 01480 462888

**KEY:**












- Cardboard
- Glass and Plastic
- Cage Container (general)

**NOTES:**

|               |  |                                 |  |
|---------------|--|---------------------------------|--|
| PROJECT       |  | Manchester Ice Rink<br>07.05.24 |  |
| VENUE         |  | Todd Street, Manchester, M4 3BG |  |
| DRAWING TITLE |  | Waste Management Plan           |  |

|                                |                |               |         |
|--------------------------------|----------------|---------------|---------|
| DRAWING NUMBER                 |                | XXXXXX - 7cWM |         |
| JOB N                          | ZONE           | N.            | CONTENT |
| 180383-MC-01-MANCHESTER ICE-R0 |                |               |         |
| DATE                           | SCALE          | DRAWN BY      |         |
| 07.05.24                       | 1:150 @ A3     | LP            |         |
| REV                            | COMMENTS       | DATE          | DRAWN   |
| R0                             | Initial Layout | 00.00.00      | XX      |

THE DESIGNS, CONCEPTS, AND MATERIALS (COLLECTIVELY REFERRED TO AS 'DESIGNS') SUBMITTED HEREWITH ARE THE EXCLUSIVE AND PROPRIETARY PROPERTY OF ARENA GROUP ('PROPRIETOR'). THE DESIGNS ARE PROVIDED FOR THE SOLE PURPOSE OF EVALUATING AND CONSIDERING POTENTIAL COLLABORATION BETWEEN THE PROPRIETOR AND RECIPIENT OF THE DESIGNS AND MAY NOT BE REPLICATED, DISTRIBUTED OR OTHERWISE DISCLOSED TO ANY THIRD PARTY WITHOUT THE EXPRESS WRITTEN CONSENT OF THE PROPRIETOR. IN THE EVENT THAT THIS DESIGN FORMS PART OF A SUBMITTED PROPOSAL, THEN PLEASE NOTE THAT IT MAY BE SUBJECT TO FURTHER DESIGN DEVELOPMENT, COST ANALYSIS AND MATERIAL AVAILABILITY.

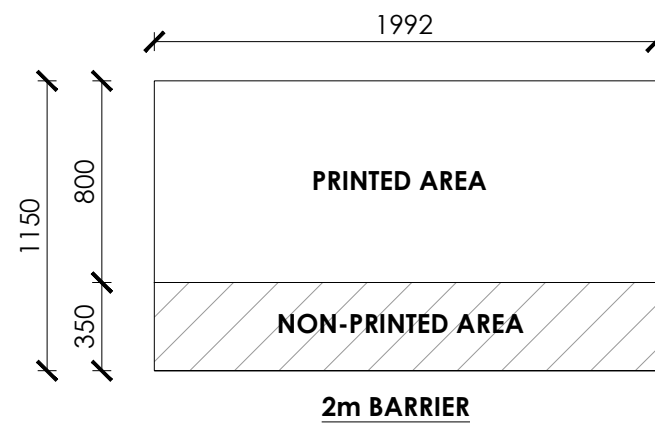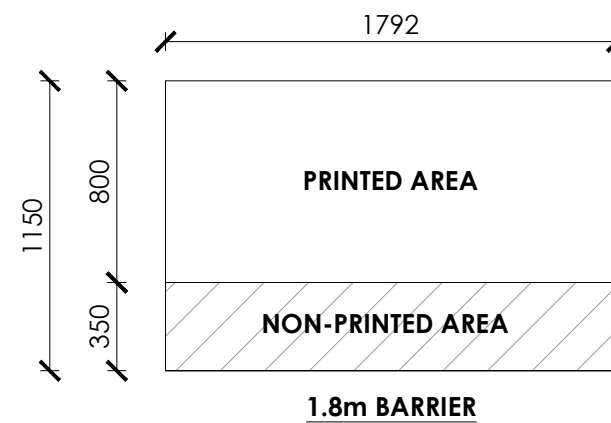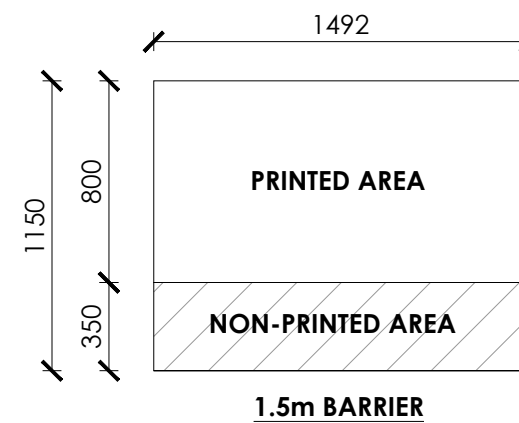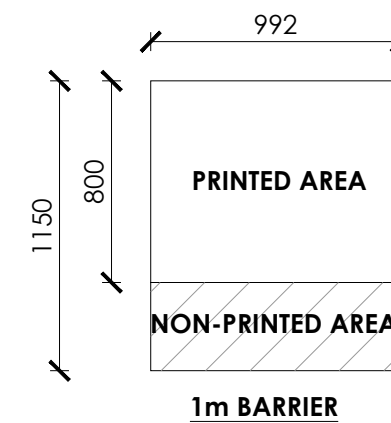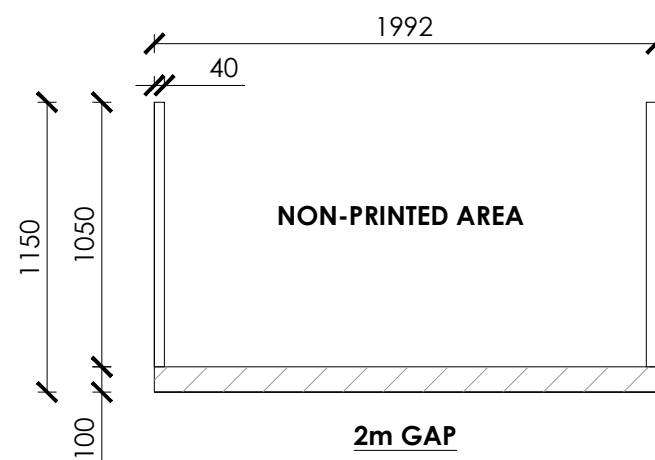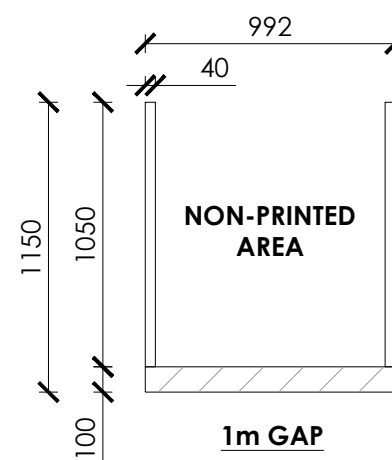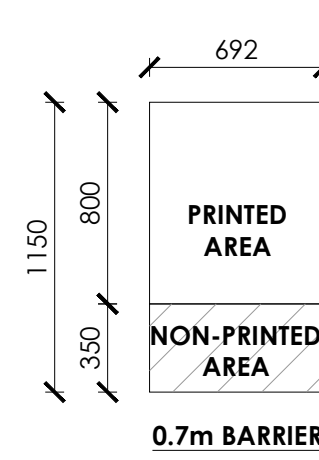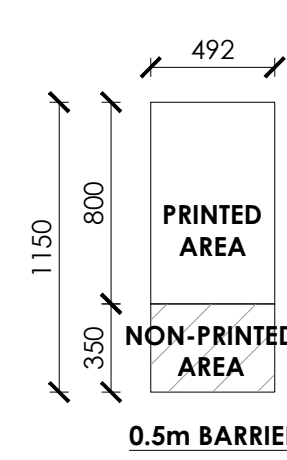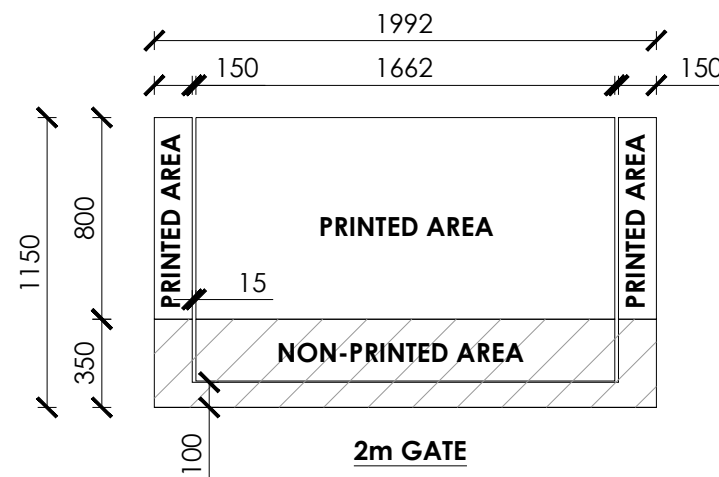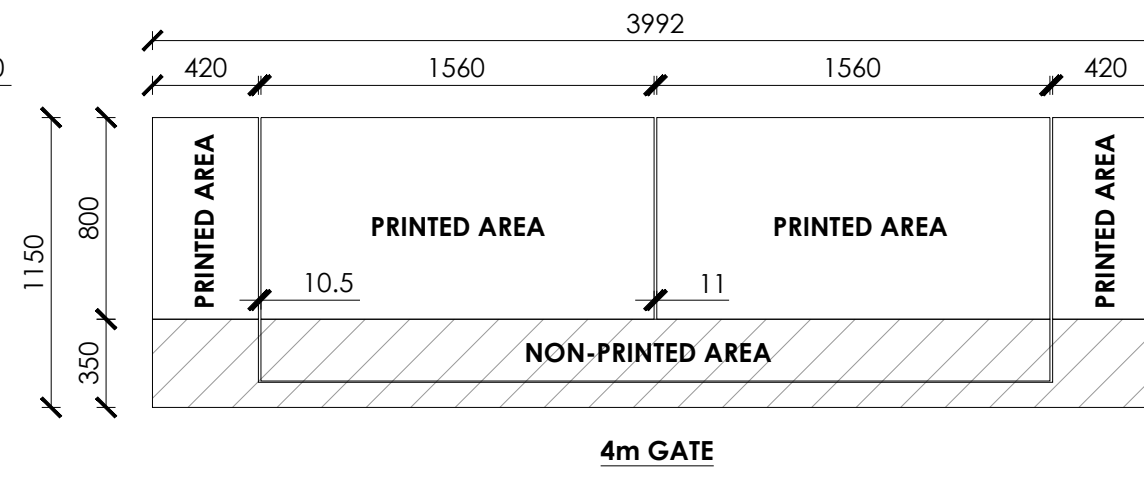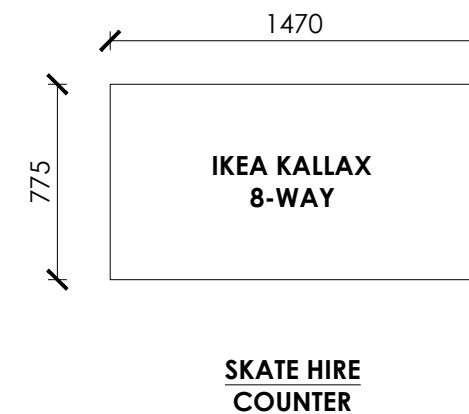

**Arena**

Needingworth Industrial Estate  
Needingworth Road, St. Ives  
Cambridgeshire PE27 4NB  
Tel : 01480 468888  
Fax : 01480 462888

KEY:

|               |                                |                |          |         |
|---------------|--------------------------------|----------------|----------|---------|
| PROJECT       | DRAWING NUMBER                 |                |          |         |
|               | XXXXXX - 9PR                   |                |          |         |
| VENUE         | JOB N                          | ZONE           | N.       | CONTENT |
|               | 180383-MC-01-MANCHESTER ICE-R0 |                |          | REV     |
| DRAWING TITLE | DATE                           | SCALE          | DRAWN BY |         |
|               | 07.05.24                       | 1:30 @ A3      | LP       |         |
|               | REV                            | COMMENTS       | DATE     | DRAWN   |
|               | R0                             | Initial Layout | 00.00.00 | XX      |

THE DESIGNS, CONCEPTS, AND MATERIALS (COLLECTIVELY REFERRED TO AS 'DESIGNS') SUBMITTED HERewith ARE THE EXCLUSIVE AND PROPRIETARY PROPERTY OF ARENA GROUP ('PROPRIETOR'). THE DESIGNS ARE PROVIDED FOR THE SOLE PURPOSE OF EVALUATING AND CONSIDERING POTENTIAL COLLABORATION BETWEEN THE PROPRIETOR AND RECIPIENT OF THE DESIGNS AND MAY NOT BE REPLICATED, DISTRIBUTED OR OTHERWISE DISCLOSED TO ANY THIRD PARTY WITHOUT THE EXPRESS WRITTEN CONSENT OF THE PROPRIETOR. IN THE EVENT THAT THIS DESIGN FORMS PART OF A SUBMITTED PROPOSAL, THEN PLEASE NOTE THAT IT MAY BE SUBJECT TO FURTHER DESIGN DEVELOPMENT, COST ANALYSIS AND MATERIAL AVAILABILITY.