



VISUAL SCALE 1:100 @ A3

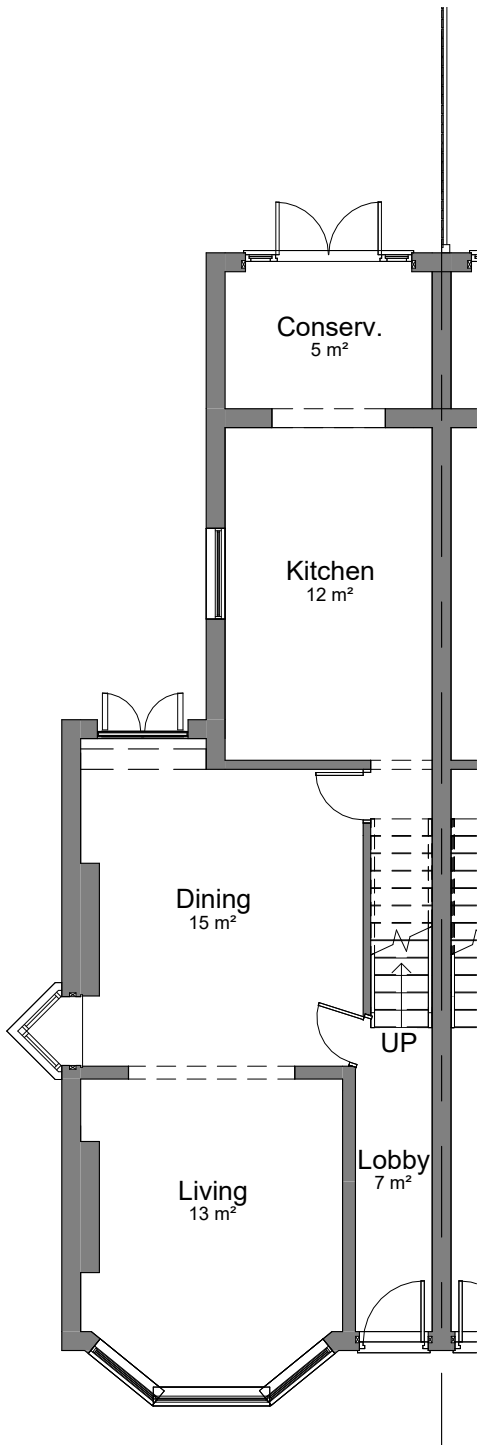

00-E-Ground Floor
1 : 100

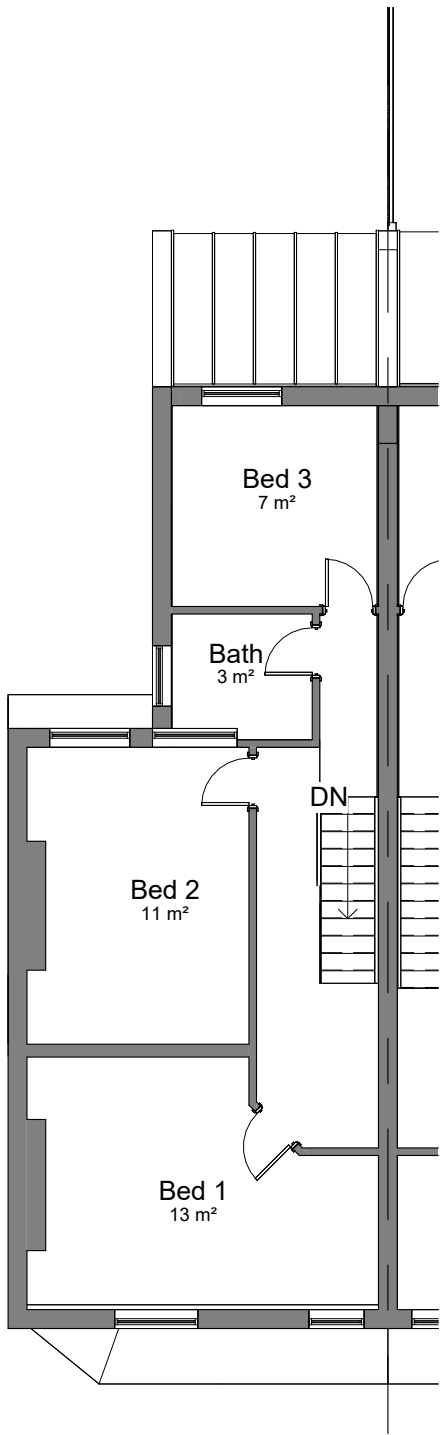

01-E-First Floor
1 : 100

COPYRIGHT © ALL RIGHTS RESERVED BY VIKAS ALYAS LTD. DO NOT SCALE FROM DRAWING. DRAWING INDICATES DESIGN INTENT ONLY. REPORT ANY DISCREPANCIES TO CLIENT / VA LTD. NOT TO BE USED FOR CONSTRUCTION UNLESS STATED SO. TO BE READ IN CONJUNCTION WITH OTHER DRAWINGS OR SPECIFICATION WHERE PROVIDED.



0161 511 8479

vikas@architek.uk
916 Stockport Road, Levenshulme, Manchester, M19 3AB

No.	Description	Date
P1	Issue to Planning	29.02.2024

PROJECT Project Name		ADDRESS 104 Longford Road, Chorlton, Manchester M21 9NP		CLIENT Baljinder Brennan			
				Date 02.01.2024	Project number 1254	Scale (@ A3) 1 : 100	
Manchester City Council	PURPOSE OF ISSUE PLANNING	SHEET Existing Floor Plans		Drawn by VA	DRAWING NUMBER		REV
				Checked by VA	A102		P1