

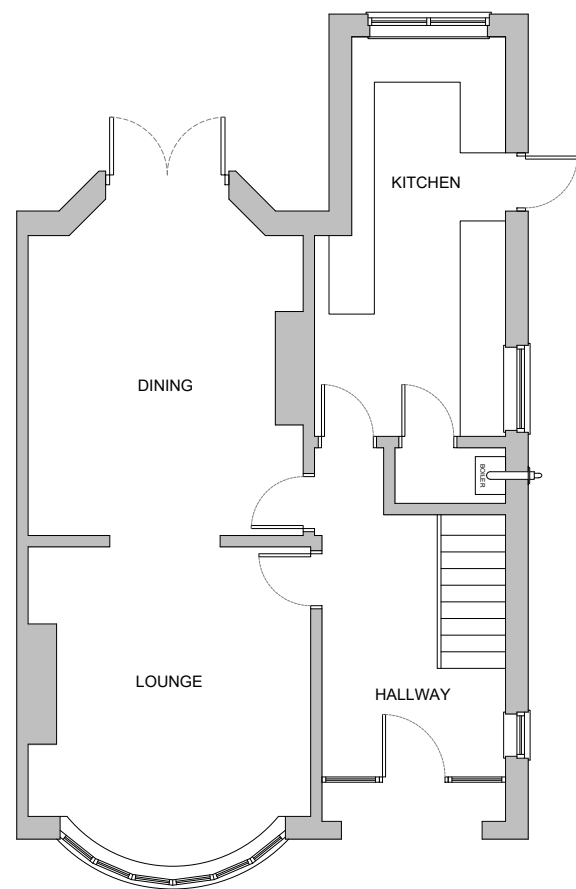
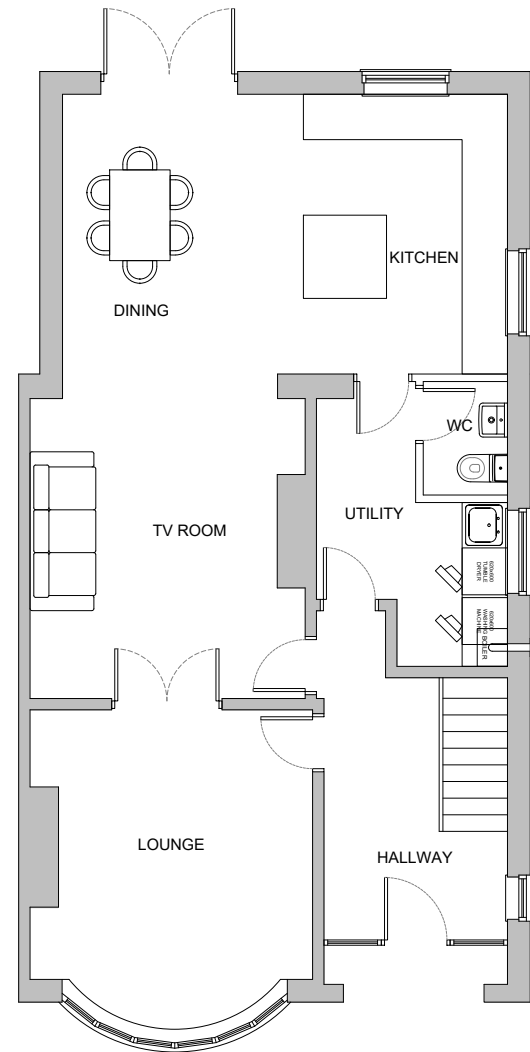


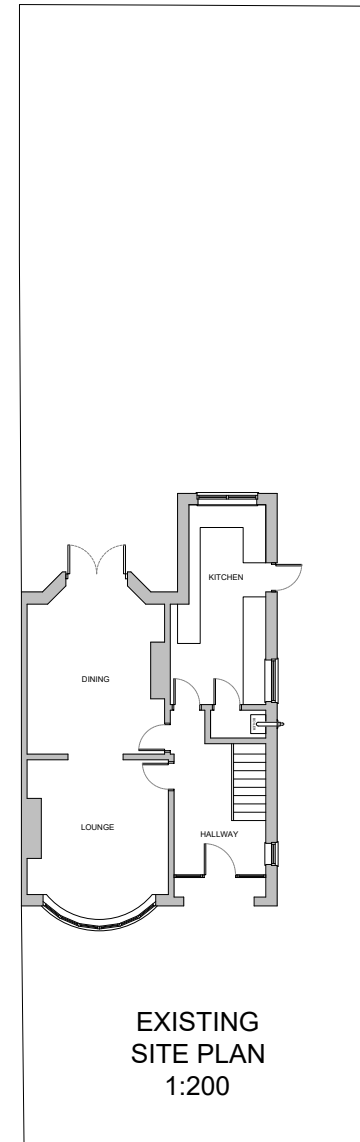

P1	PRELIMINARY ISSUE	IGS	09.05.24
REV	DESCRIPTION	BY	DATE

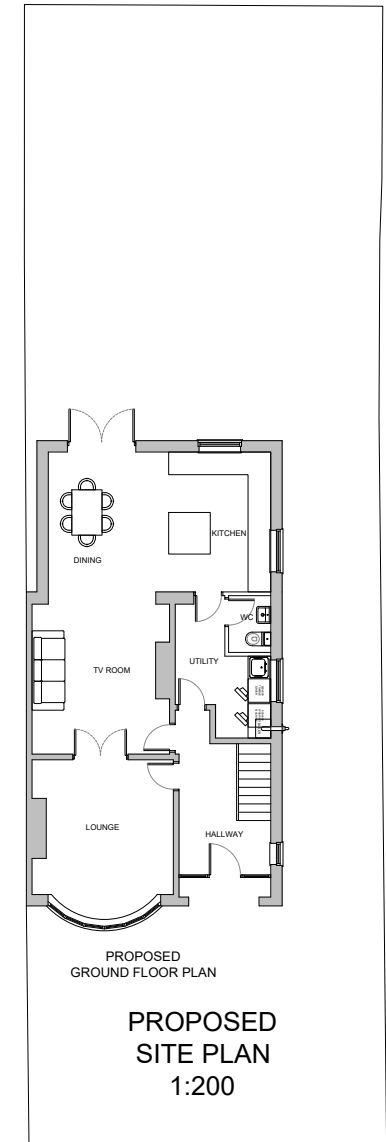

PROJECT	PROPOSED REAR EXTENSION 849 KINGSWAY MANCHESTER	TITLE	EXISTING & PROPOSED PLANS, SITE LOCATION PLAN & SITE PLANS	DRAWN I STEVENSON	DRG No.
CLIENT	MR JOSHUA PHILLIPS			DATE 05.05.24	01
				SCALE 1:100 (A3)	AMENDMENT A